SITE REFERRED TO

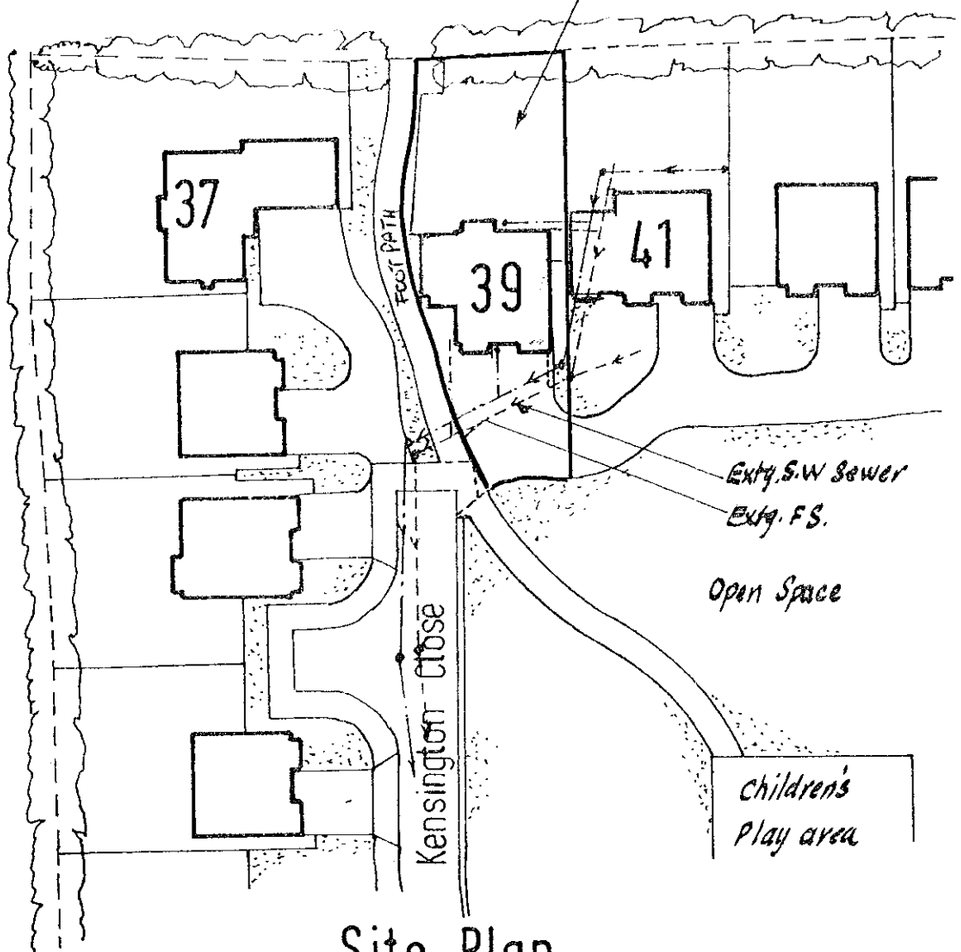

Site Plan
1:500

SITE REFERRED TO.

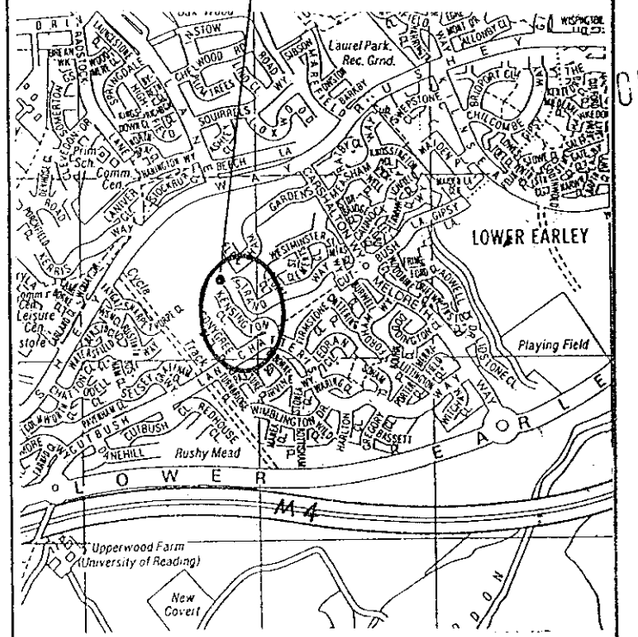

Location Plan
C 1:18000

APPROVED

05. JUN. 2000 * 1700

0 10 20 30 40 50 60 70 80 90 100

CONTRACTORS MUST VERIFY ALL DIMENSIONS & LEVELS AT SITE BEFORE QUOTING, SETTING OUT, COMMENCING WORK, OR MAKING ANY SHOP DRAWINGS. DO NOT SCALE FROM THIS DRAWING.

REVISIONS

DRWG No. 000602/1

0118-933-2866

MARTIN F WINTER CEng.
Ferndale Court, 6, West End Road,
Mortimer Common, Reading, RG7 3SY

MR. & MRS. G. BUCKLEY
39 KENSINGTON CLOSE
LOWER EARLEY
READING, RG6 4EY

PROPOSED ALTERATIONS

© COPYRIGHT RESERVED 2000

M. F. WINTER, MARTIN F WINTER C.Eng., M.B.Eng. 02/06/2000 15:12 BUCKLEY.dwg

05.JUN.2000* 1700

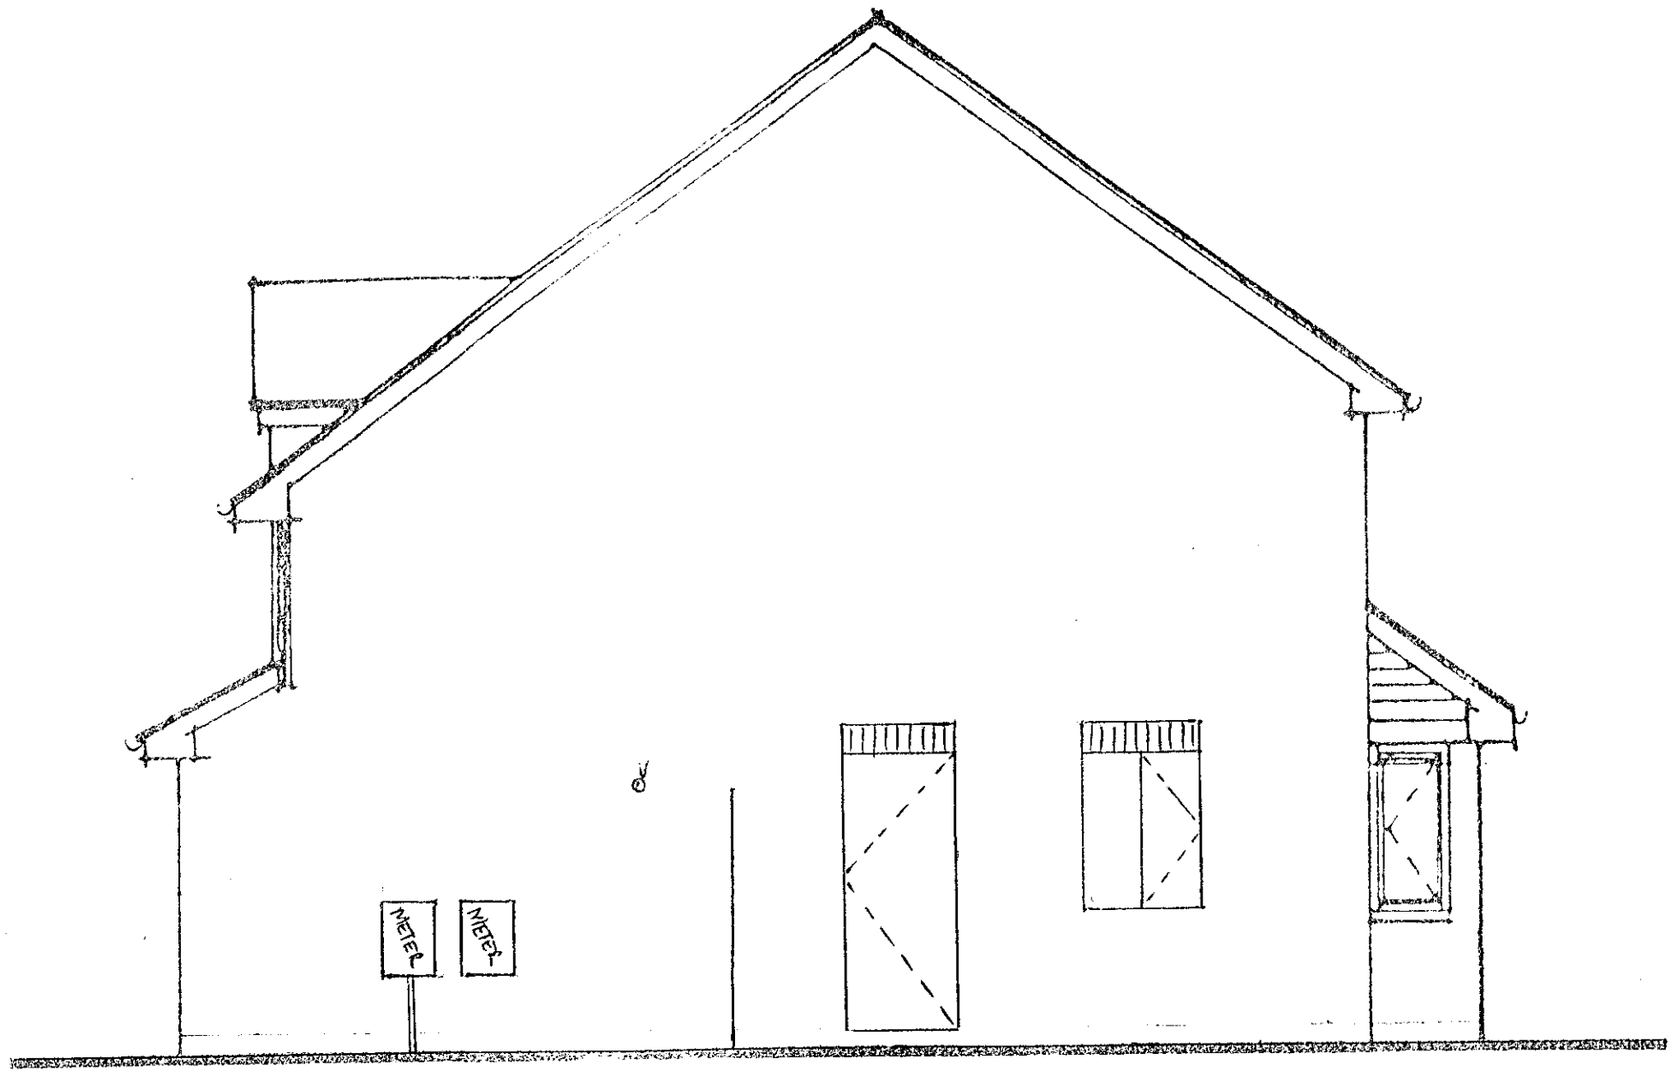

SIDE ELEV EAST. 1/50
EXISTING.

0 10 20 30 40 50 60 70 80 90 100

CONTRACTORS MUST VERIFY ALL DIMENSIONS & LEVELS AT SITE BEFORE QUOTING, SETTING OUT, COMMENCING WORK, OR MAKING ANY SHOP DRAWINGS.
DO NOT SCALE FROM THIS DRAWING.

REVISIONS

DRWG No. 000602/2

0118-933-2866

MARTIN F WINTER CEng.
Ferndale Court, 6, West End Road,
Mortimer Common, Reading, RG7 3SY

MR. & MRS. G. BUCKLEY
39 KENSINGTON CLOSE
LOWER EARLEY
READING, RG6 4EY

PROPOSED ALTERATIONS

© COPYRIGHT RESERVED 2000

M. F. WINTER, MARTIN F WINTER C.Eng., M.B.Eng. 02/06/2000 15:12 BUCKLEY.dwg

05.JUN.2000* 1700

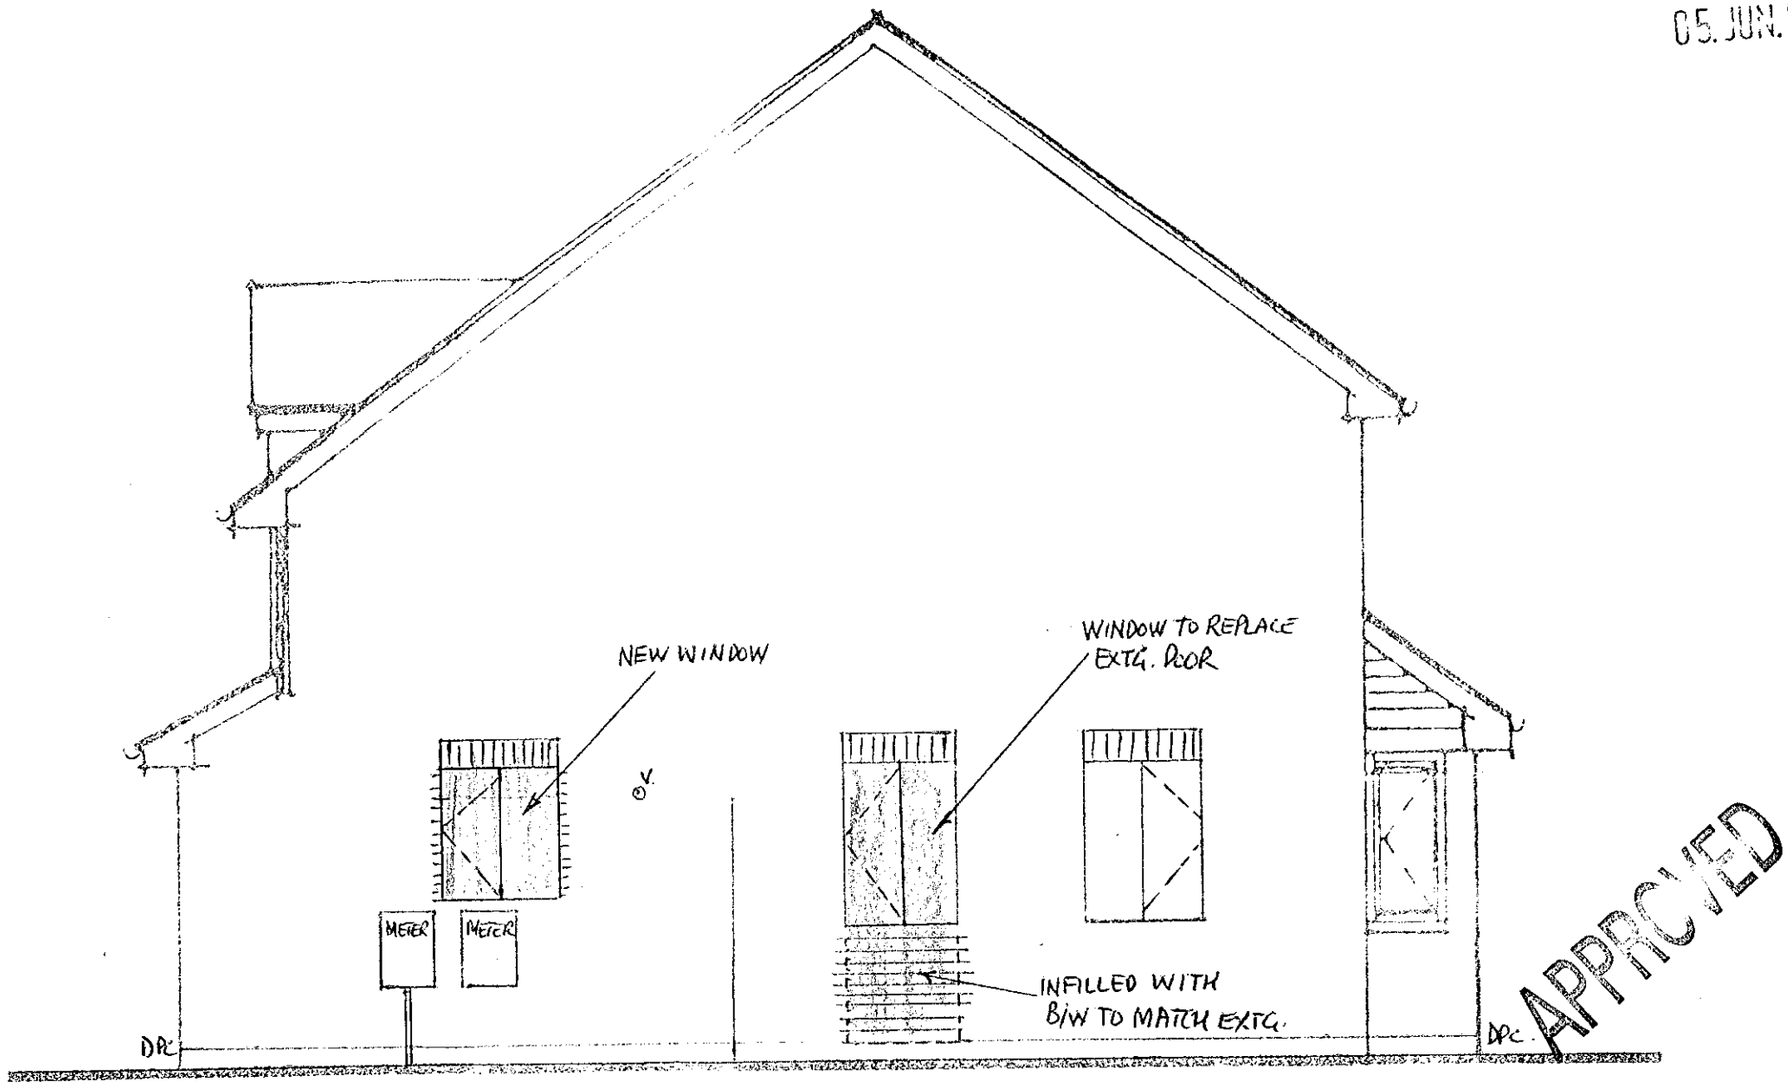

SIDE ELEV EAST. 1/50
PROPOSED.

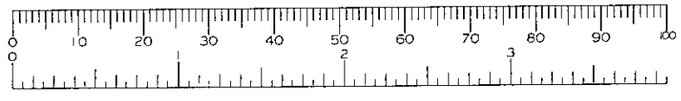

CONTRACTORS MUST VERIFY ALL DIMENSIONS & LEVELS AT SITE BEFORE QUOTING, SETTING OUT, COMMENCING WORK, OR MAKING ANY SHOP DRAWINGS.
DO NOT SCALE FROM THIS DRAWING.

REVISIONS

DRWG No. 000602/3

0118-933-2866

MARTIN F WINTER CEng.
Ferndale Court, 6, West End Road,
Mortimer Common, Reading, RG7 3SY

MR. & MRS. G. BUCKLEY
39 KENSINGTON CLOSE
LOWER EARLEY
READING, RG6 4EY

PROPOSED ALTERATIONS

© COPYRIGHT RESERVED 2000

03/8/00

M. F. WINTER, MARTIN F WINTER C.Eng., M.B.Eng. 02/06/2000 15:12 BUCKLEY.dwg

05.JUN.2000* 1750

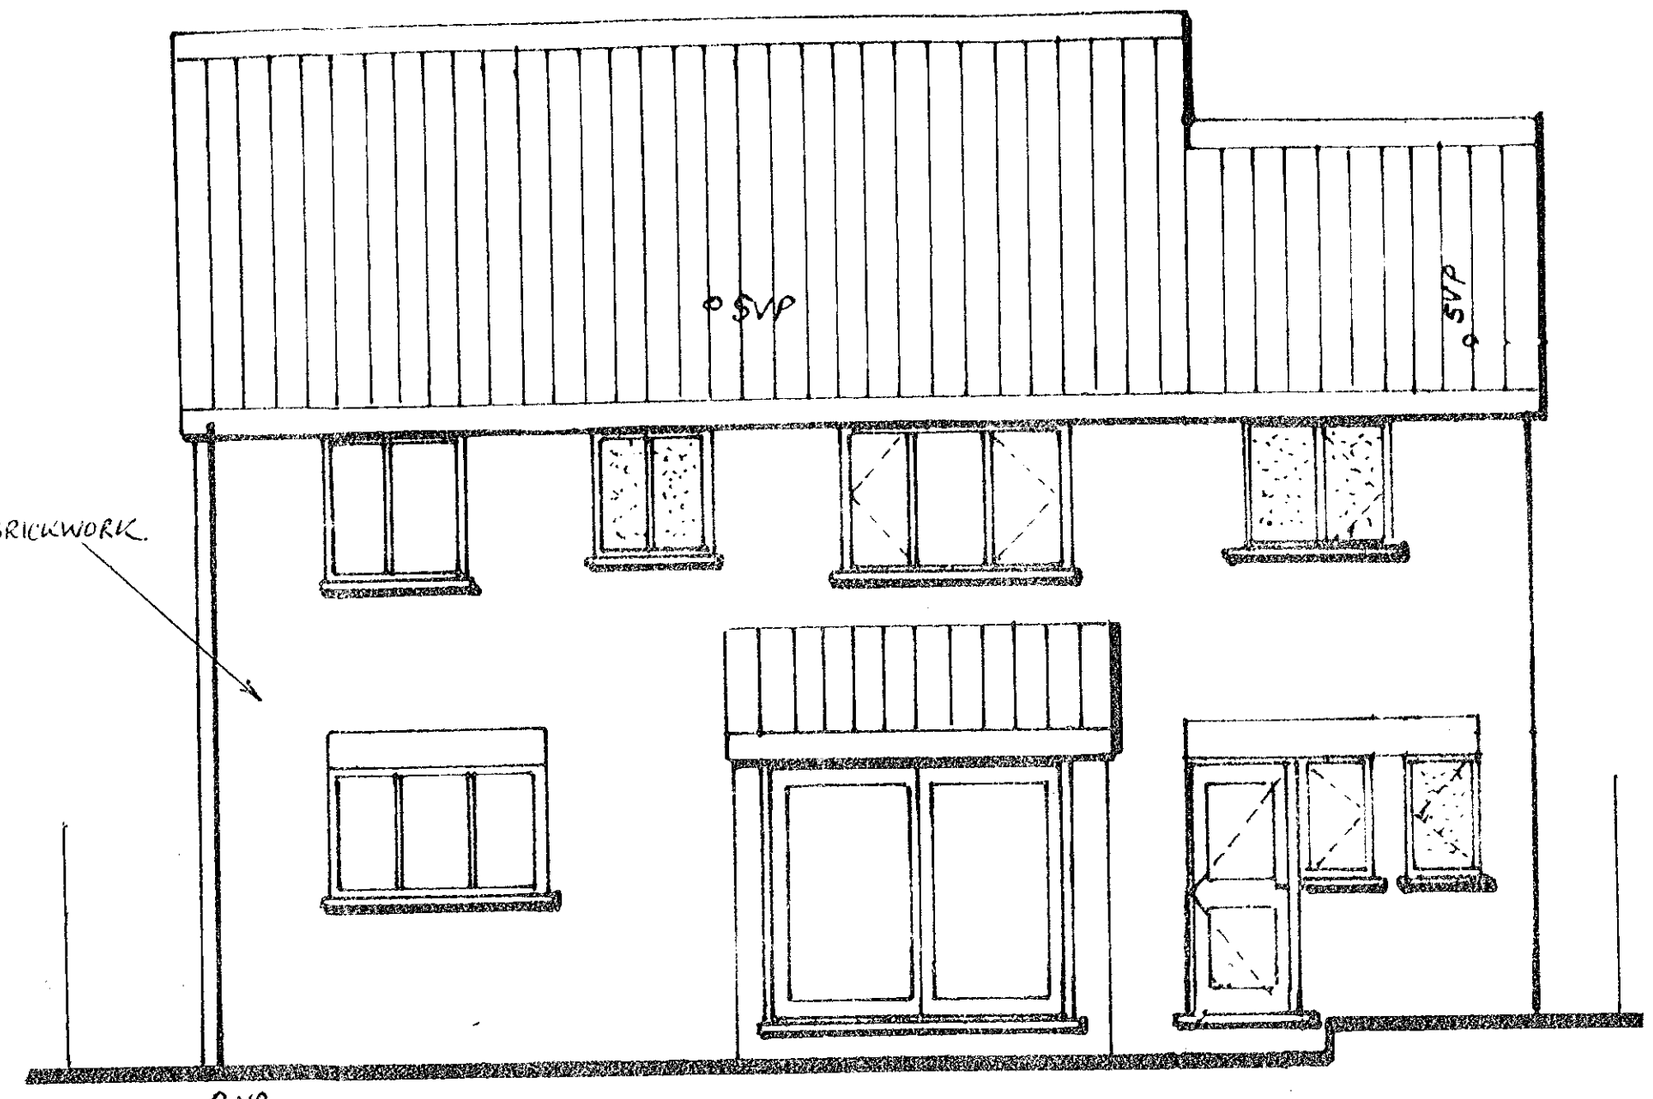

REAR ELEV 1/50

EXISTING

M. F. WINTER, MARTIN F WINTER C.Eng., M.B.Eng. 02/06/2000 15:12 BUCKLEY.dwg

CONTRACTORS MUST VERIFY ALL DIMENSIONS & LEVELS AT SITE BEFORE QUOTING, SETTING OUT, COMMENCING WORK, OR MAKING ANY SHOP DRAWINGS. DO NOT SCALE FROM THIS DRAWING.

REVISIONS

DRWG No. 000602/4

0118-933-2866

MARTIN F WINTER CEng.
Ferndale Court, 6, West End Road,
Mortimer Common, Reading, RG7 3SY

MR. & MRS. G. BUCKLEY
39 KENSINGTON CLOSE
LOWER EARLEY
READING, RG6 4EY

PROPOSED ALTERATIONS

© COPYRIGHT RESERVED 2000

05. JUN. 2000* 1700

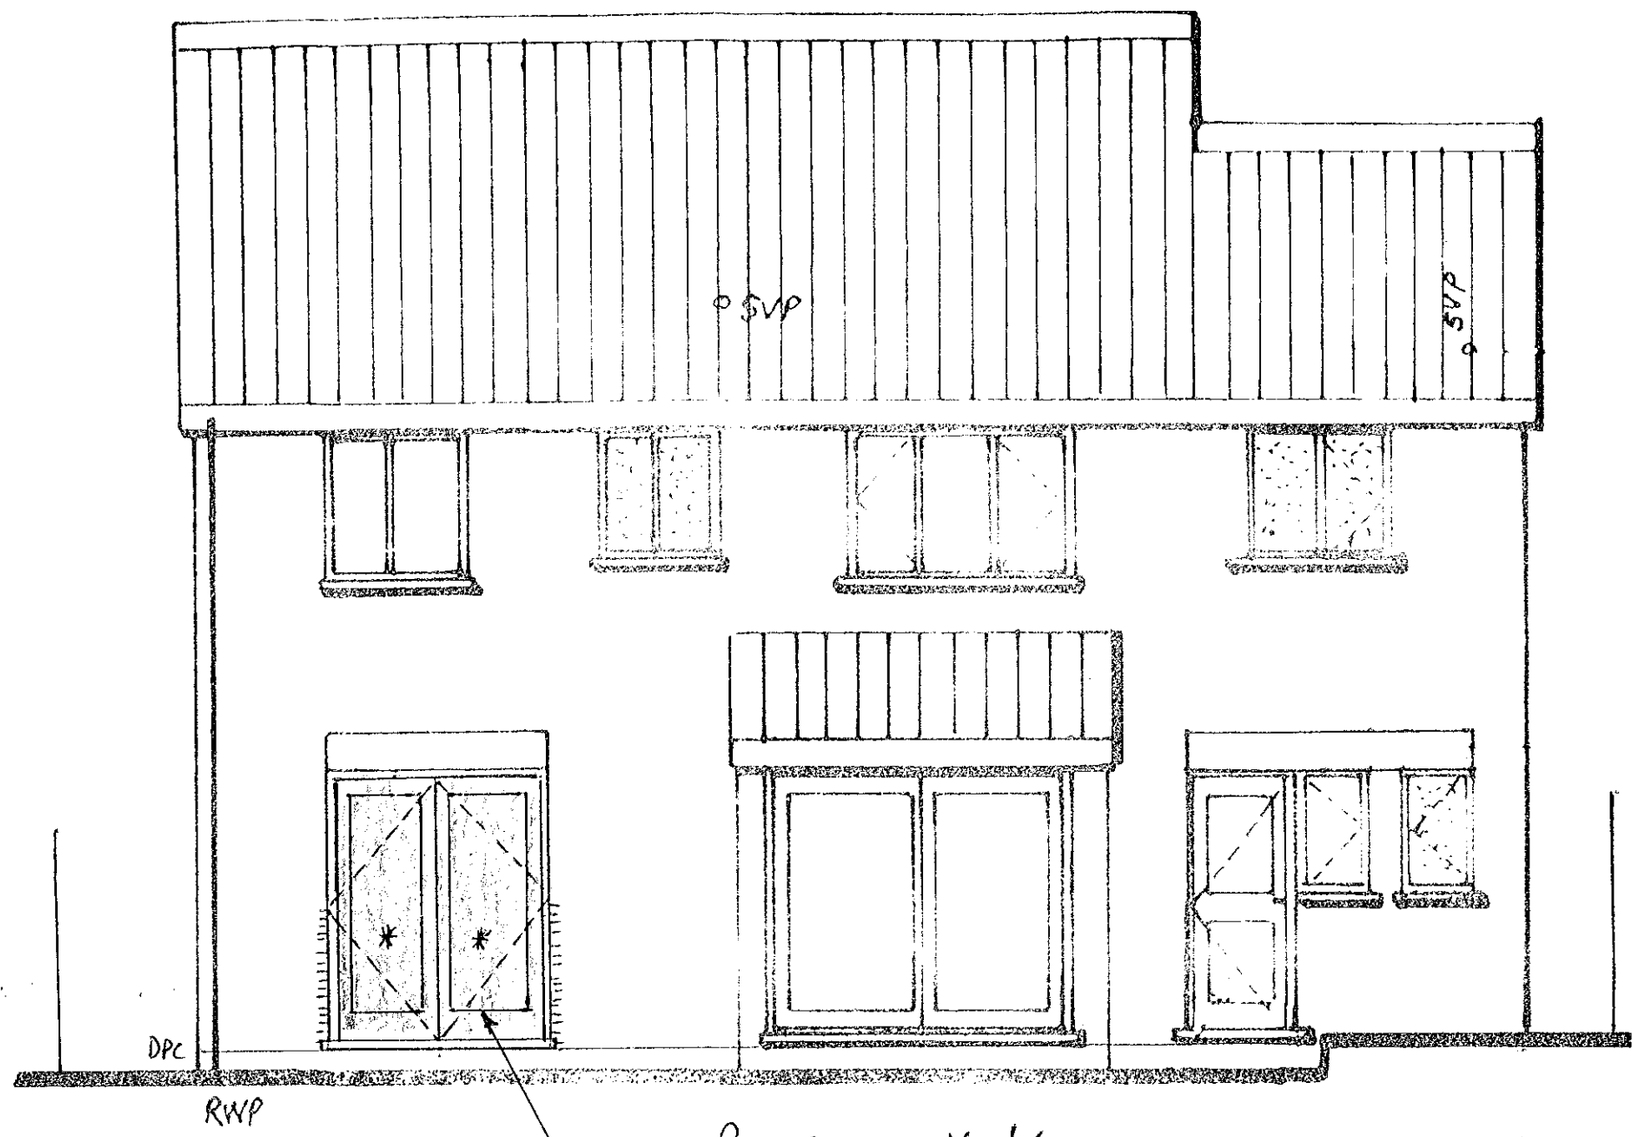

REAR ELEV 1/50
PROPOSED

* GLAZED DOORS MARKED THUS TO HAVE GLASS PANES IN ACCORDANCE WITH BS6206 & TO BE MARKED SO THAT THEY ARE EASILY IDENTIFIABLE - SEE NOTES.

EXTG. WINDOW REMOVED & WALL BELOW & REPLACED BY FRENCH DOORS TO MATCH.

CONTRACTORS MUST VERIFY ALL DIMENSIONS & LEVELS AT SITE BEFORE QUOTING, SETTING OUT, COMMENCING WORK, OR MAKING ANY SHOP DRAWINGS. DO NOT SCALE FROM THIS DRAWING.

REVISIONS

DRWG No. 000602/5

0118-933-2866

MARTIN F WINTER CEng.
Ferndale Court, 6, West End Road,
Mortimer Common, Reading, RG7 3SY

MR. & MRS. G. BUCKLEY
39 KENSINGTON CLOSE
LOWER EARLEY
READING, RG6 4EY

PROPOSED ALTERATIONS

© COPYRIGHT RESERVED 2000

3/8/00

M. F. WINTER, MARTIN F WINTER C.Eng., M.B Eng. 02/06/2000 15:12 BUCKLEY.dwg

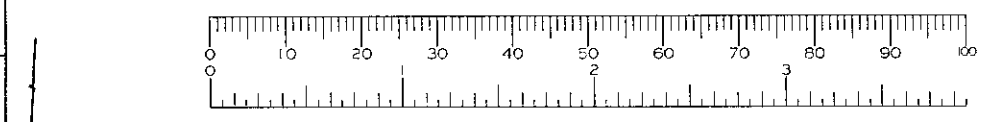

New FS.
F.S.
Exty F.S.
Exty S.W.
Exty Fence
Exty Ms
Exty
IC
BIG
SVP
RWP
To E
W.C.
utility
living
kitchen
family room
c/b
up
100
up
hall
dining
garage
BIG.
RWP.
SVP
FOOT PATH
Grd. Floor Plan
EXISTING 1/50
EXTG. CAR SPACE 1
EXTG. CAR SPACE 2
EXTG. CAR SPACE 3.
To Main Sewer
To Main SW Sewer
ACCESS DRIVE
APPROVED
05 JUN 2000*
1/100

CONTRACTORS MUST VERIFY ALL DIMENSIONS & LEVELS AT SITE BEFORE QUOTING, SETTING OUT, COMMENCING WORK, OR MAKING ANY SHOP DRAWINGS.
DO NOT SCALE FROM THIS DRAWING.

REVISIONS

DRWG No. 000602/6

0118-933-2866

MARTIN F WINTER CEng.
Ferndale Court, 6, West End Road,
Mortimer Common, Reading, RG7 3SY

MR. & MRS. G. BUCKLEY
39 KENSINGTON CLOSE
LOWER EARLEY
READING, RG6 4EY

PROPOSED ALTERATIONS

© COPYRIGHT RESERVED 2000

M. F. WINTER, MARTIN F WINTER C.Eng., M.B.Eng. 02/06/2000 15:12 BUCKLEY.dwg

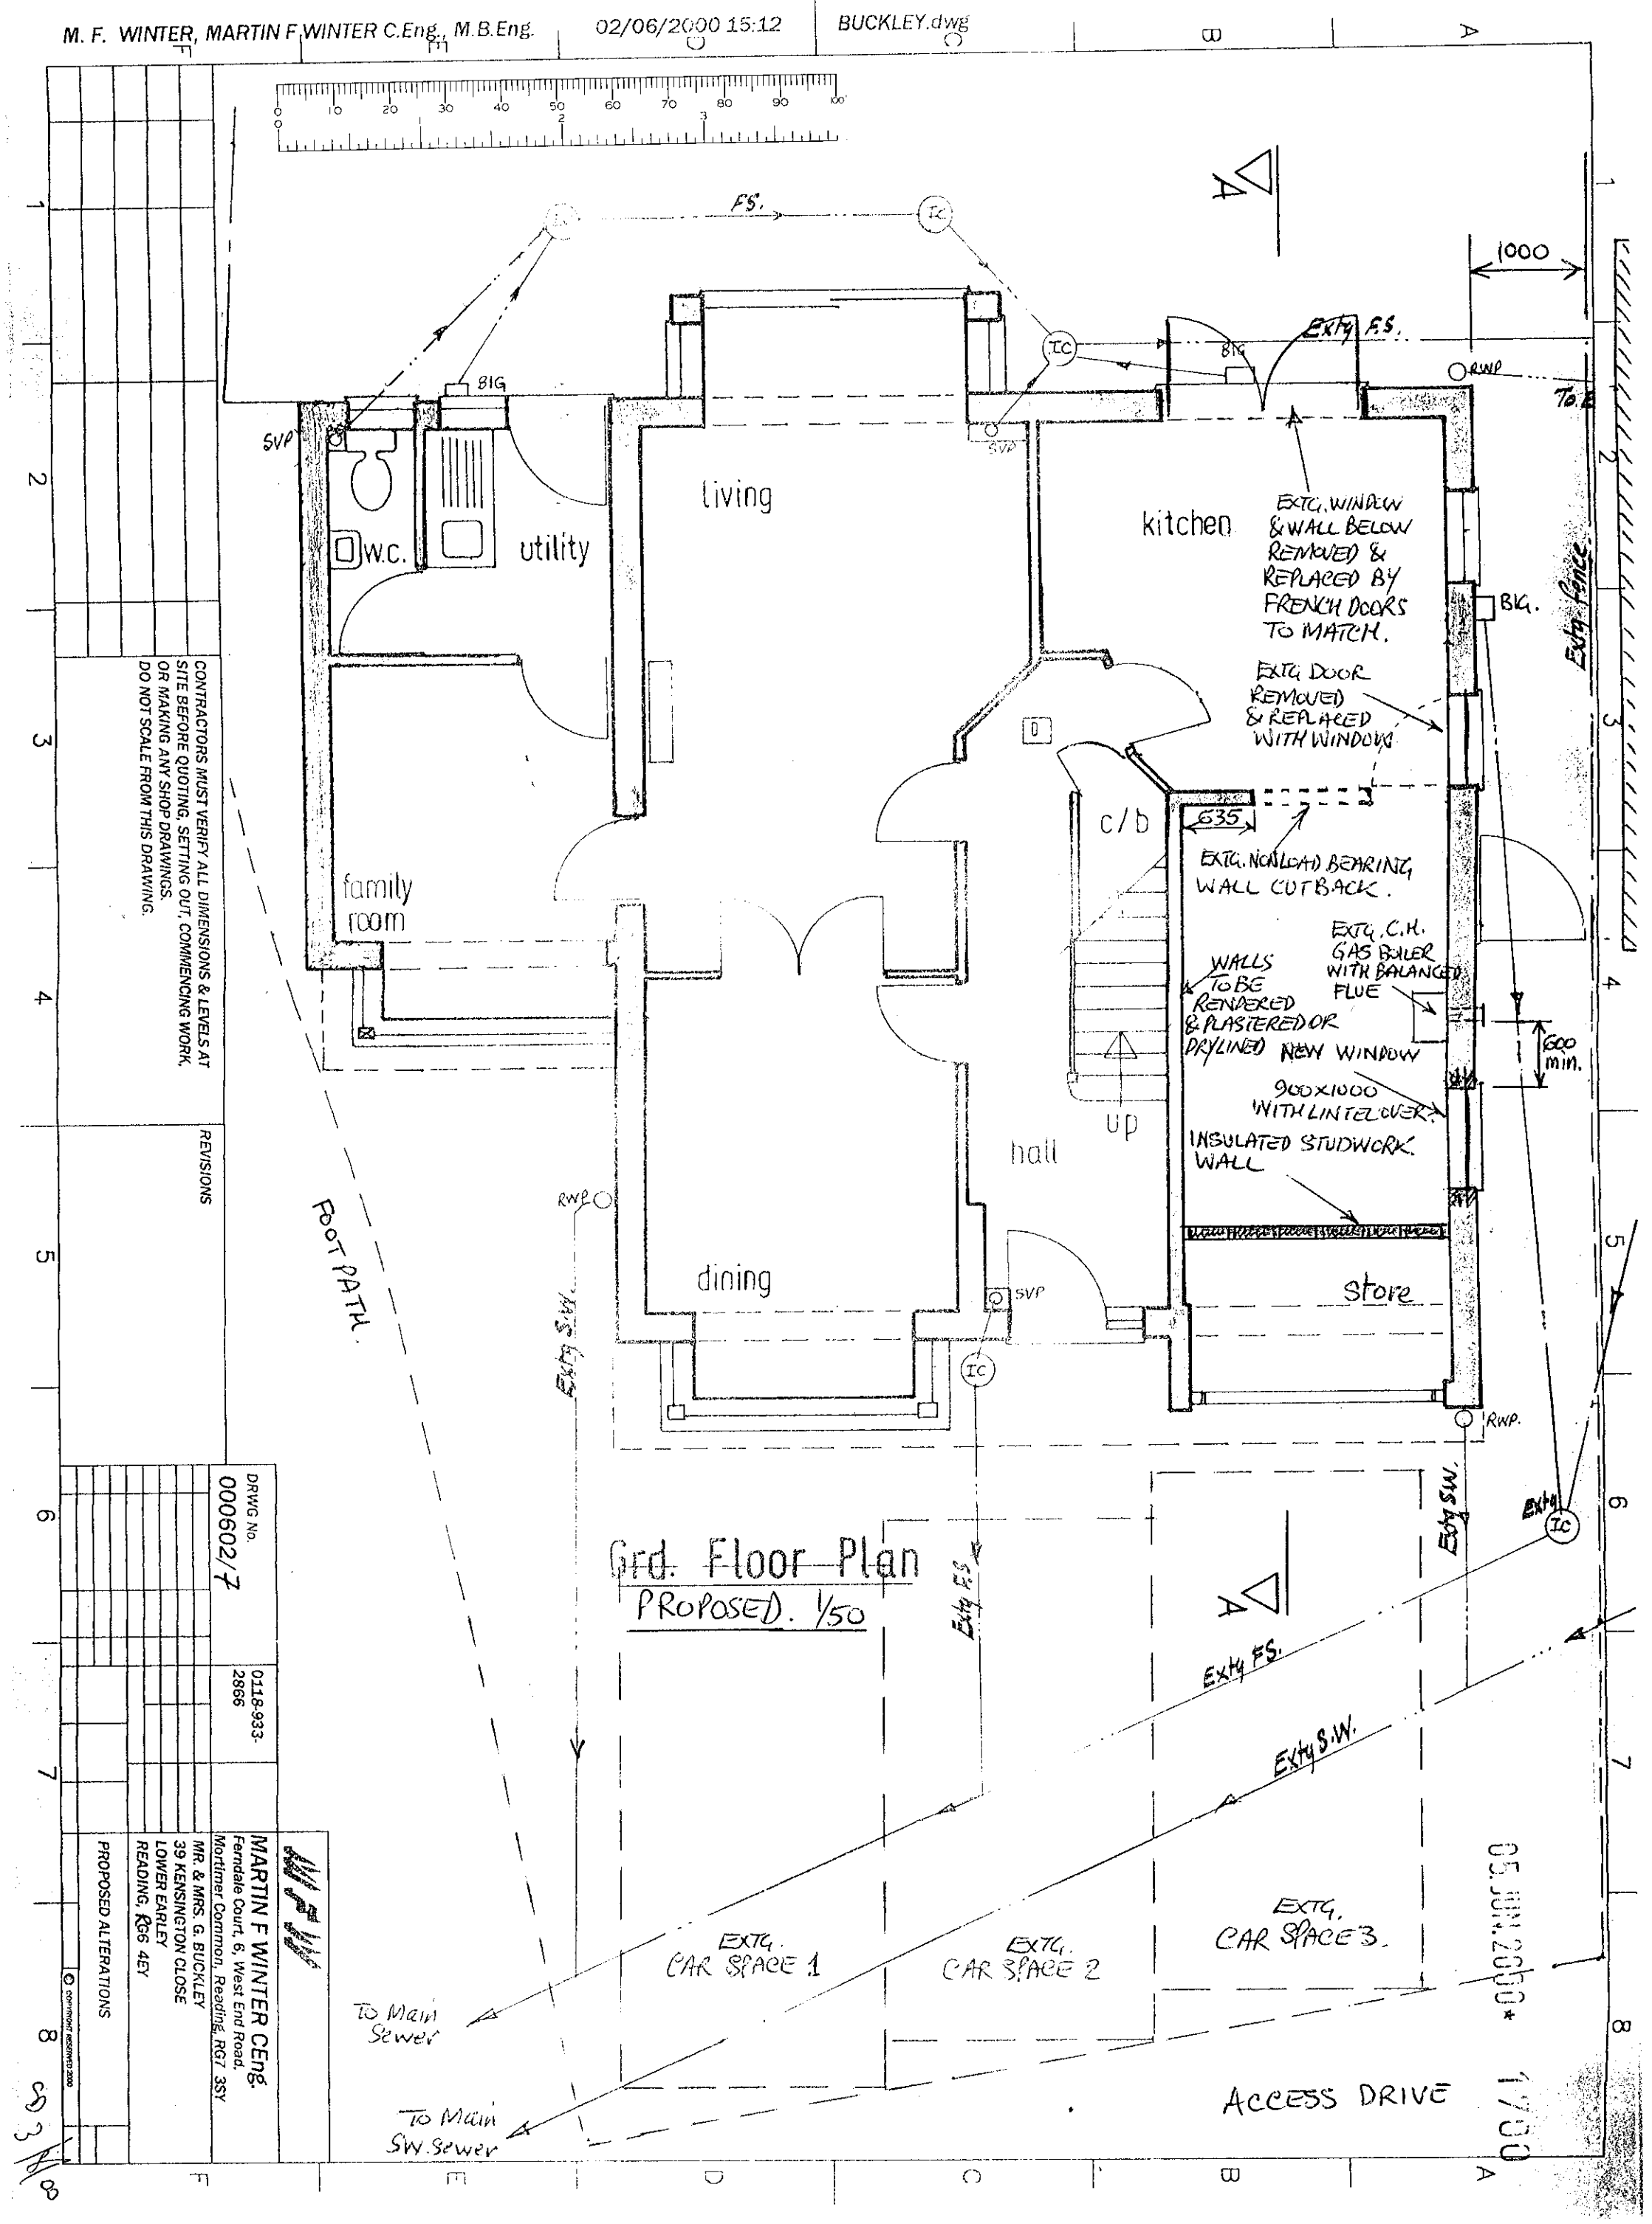

CONTRACTORS MUST VERIFY ALL DIMENSIONS & LEVELS AT SITE BEFORE QUOTING, SETTING OUT, COMMENCING WORK, OR MAKING ANY SHOP DRAWINGS. DO NOT SCALE FROM THIS DRAWING.

REVISIONS

DRWG No. 000602/7

0118-933-2866

MARTIN F WINTER CEng.
Ferndale Court, 6, West End Road,
Mortimer Common, Reading, RG7 3SY

MR. & MRS. G. BUCKLEY
39 KENSINGTON CLOSE
LOWER EARLEY
READING, RG6 4EY

PROPOSED ALTERATIONS

© COPYRIGHT RESERVED 2000

05.JUN.2000* 1700

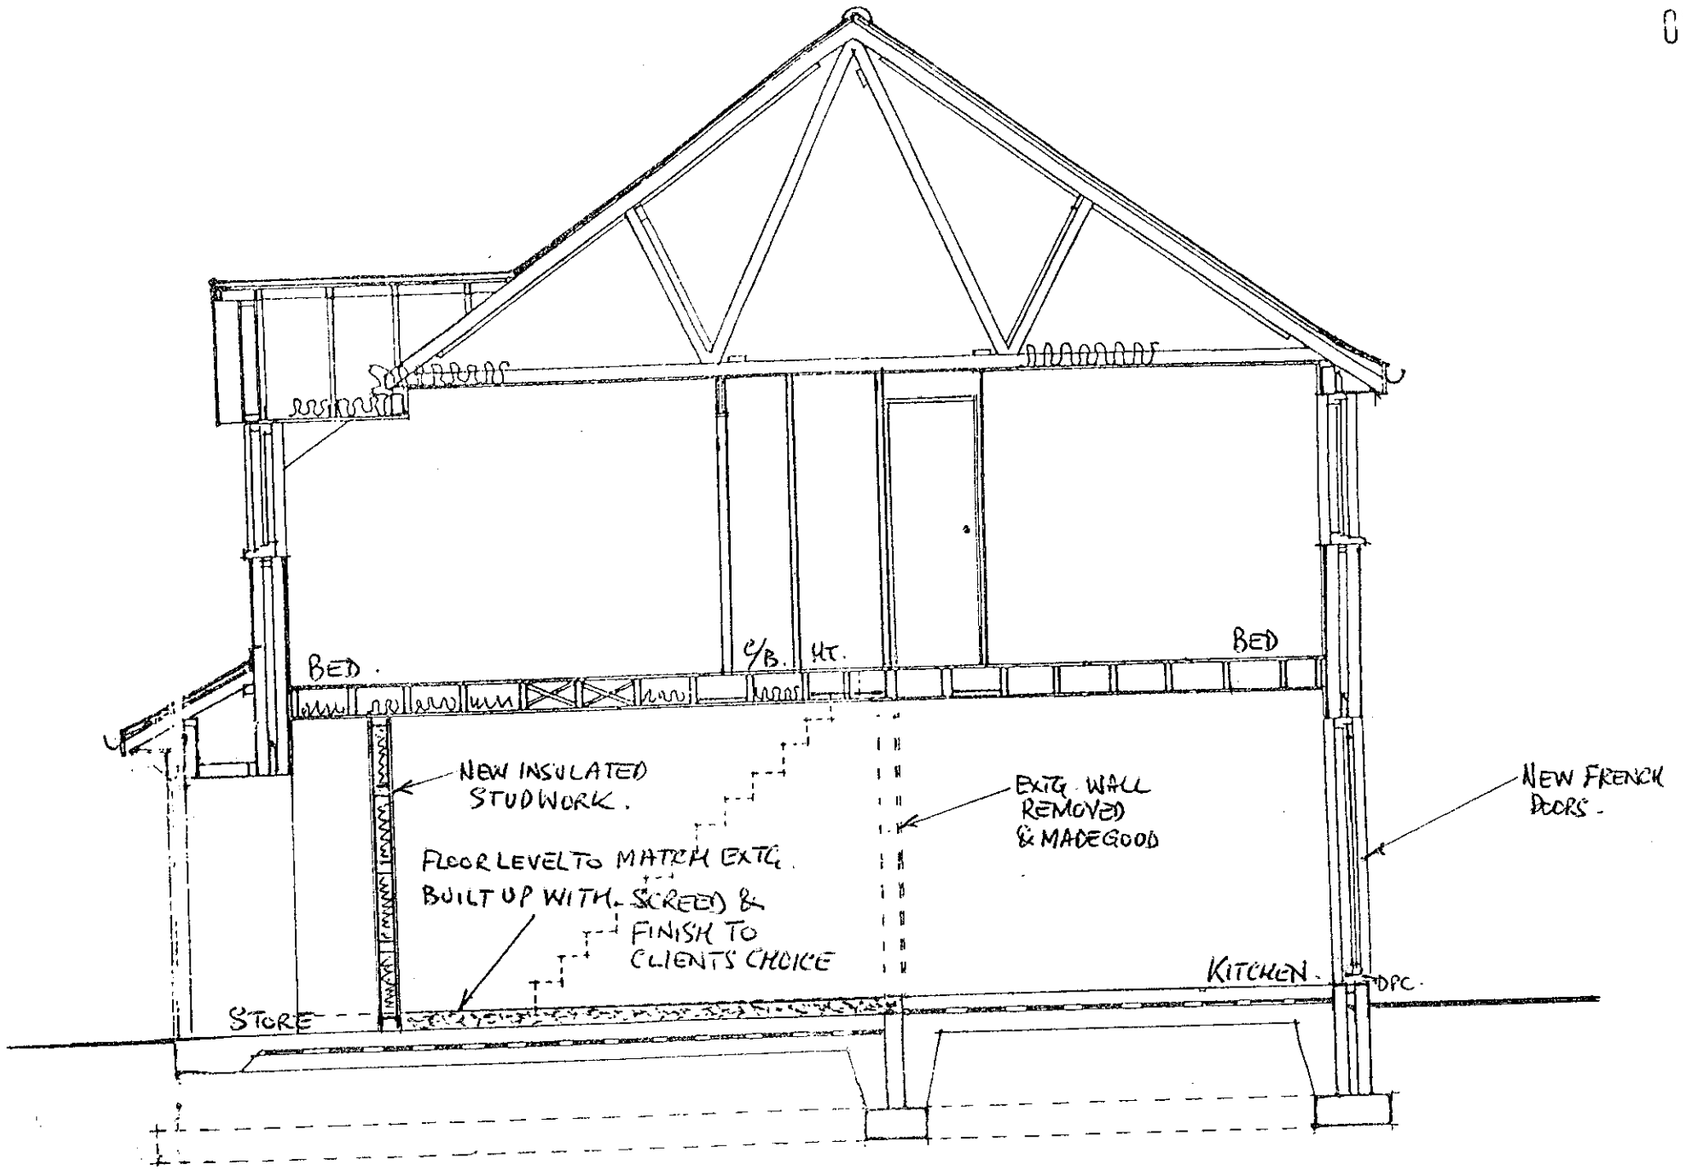

SECTION A-A 1/50

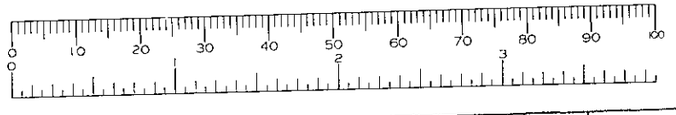

CONTRACTORS MUST VERIFY ALL DIMENSIONS & LEVELS AT SITE BEFORE QUOTING, SETTING OUT, COMMENCING WORK, OR MAKING ANY SHOP DRAWINGS.
DO NOT SCALE FROM THIS DRAWING.

REVISIONS

DRWG No. 000602/8

0118-933-2866

MARTIN F WINTER CEng.
Ferndale Court, 6, West End Road,
Mortimer Common, Reading, RG7 3SY

MR. & MRS. G. BUCKLEY
39 KENSINGTON CLOSE
LOWER EARLEY
READING, RG6 4EY

PROPOSED ALTERATIONS

© COPYRIGHT RESERVED 2000

M. F. WINTER, MARTIN F WINTER C.Eng., M.B.Eng.
02/06/2000 15:12
BUCKLEY.dwg