This drawing is the property of Sign Specialists Ltd and must not be reproduced in part or in full without prior permission
Colours on drawings may vary from those stated, please refer to the specifications.

Typefaces used in logo's may be representative only, please ensure correct artwork is supplied.

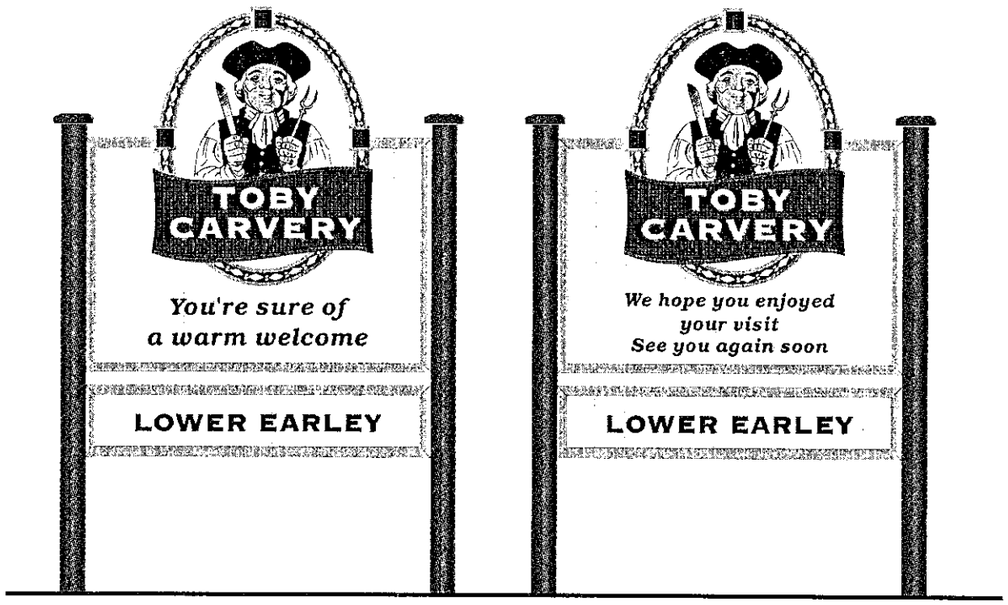

Element "B"
Toby car park, double sided directional sign
Scale 1:25
Main board size - 1350mm width x 920mm height
with 1100mm sculptured toby oval.

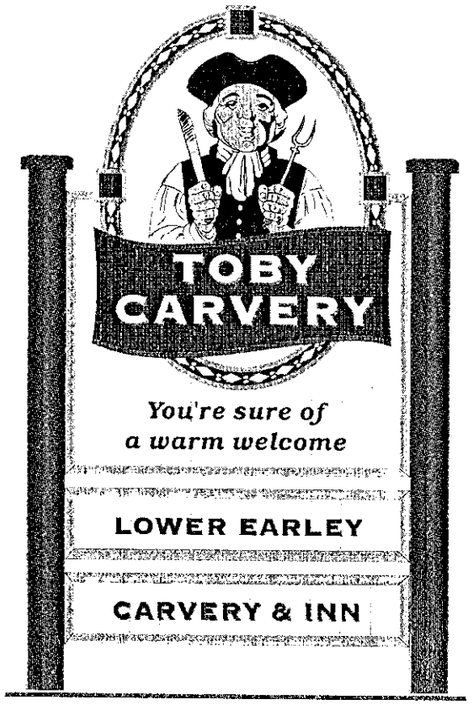

Element "D"
Toby hero (small)
Scale 1:25
Main board size - 1355mm width x 1110mm height
with 1500mm sculptured toby oval.
overall height of sign 2700mm.

TOBY CARVERY

Element "E"
Scale 1:30
Two replacement panels to existing twin post sign
Panel size 2200mm x 400mm.

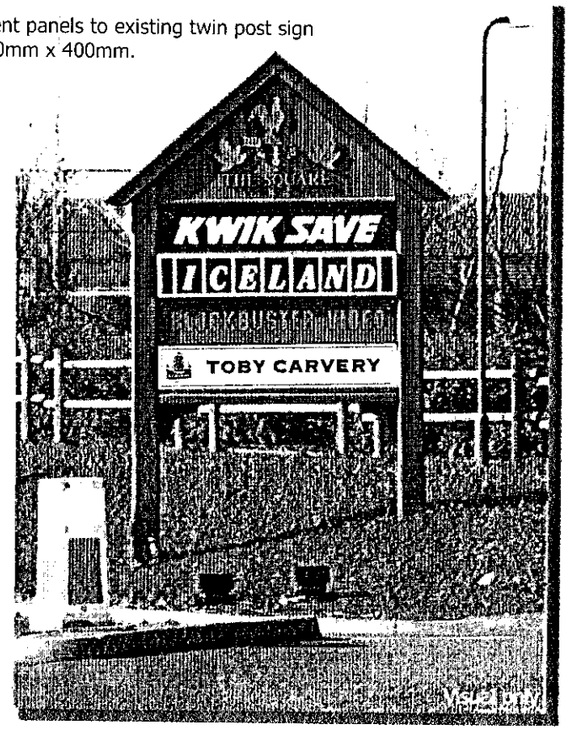

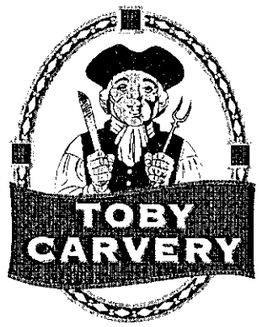

Element "A"
Scale 1:30
Two 1500mm wall mounted toby ovals
with internally illuminated ribbon.

Revised plan 8/8/00



Element "G"
Toby sign
Scale 1:10
Size 400mm x 400mm





Element "F"
One entrance identification sign
fitted above doorway
Overall size - 1200 x 325mm

Site plan scale 1:800

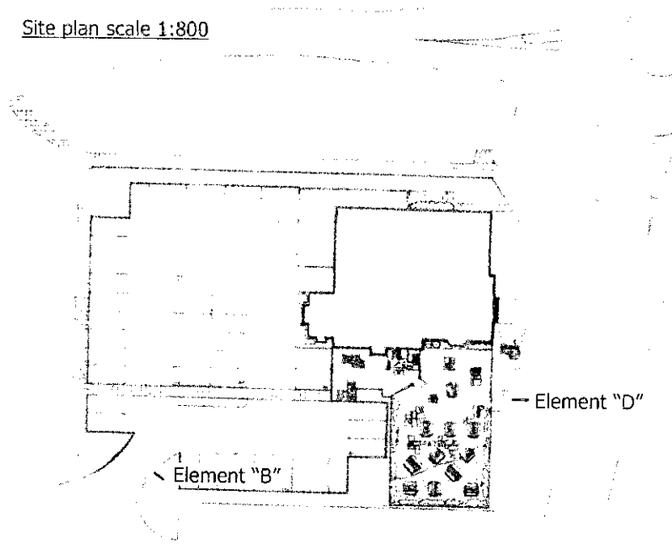

signspecialists ltd

Amendment dates
B) 12th April 2000
C) 3rd August 2000
D)
E)

Client: Toby, Culpepper Mill, Reading
Drawing Title: Proposed site signage
Drawn/Date: Mat - 6th April 2000
Drawing Number: T/BREW/TOBY/SITES 44850/C

This drawing is the property of Sign Specialists Ltd and must not be reproduced in part or in full without prior permission
Colours on drawings may vary from those stated, please refer to the specifications.

Typefaces used in logo's may be representative only,
please ensure correct artwork is supplied.

DELEGATED
02. JUN. 2000* 1716

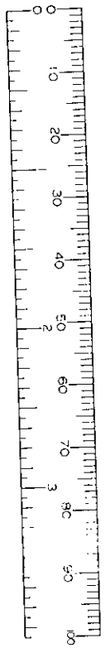

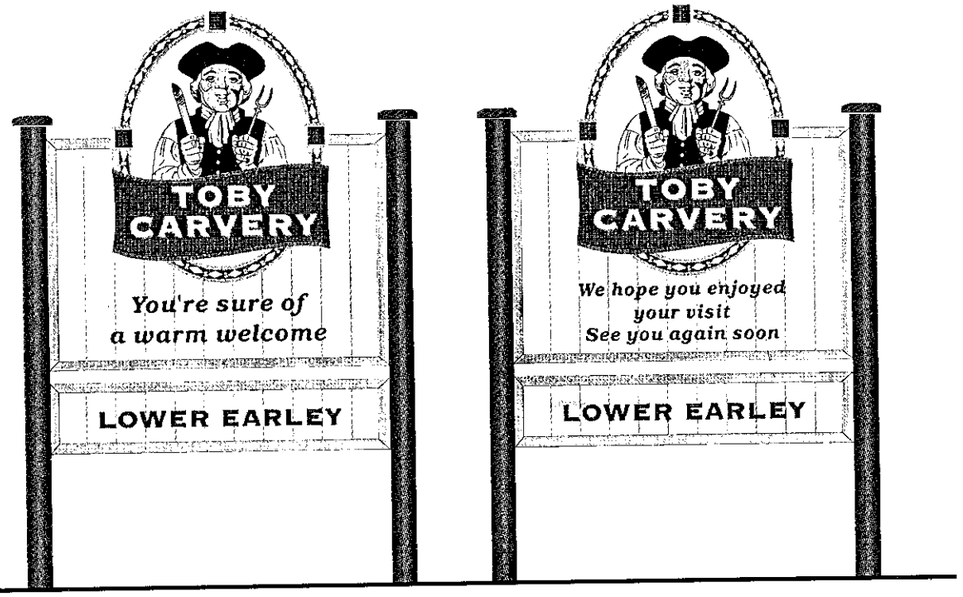

Element "B"
Toby car park, double sided directional sign
Scale 1:25
Main board size - 1350mm width x 920mm height
with 1100mm sculptured toby oval.

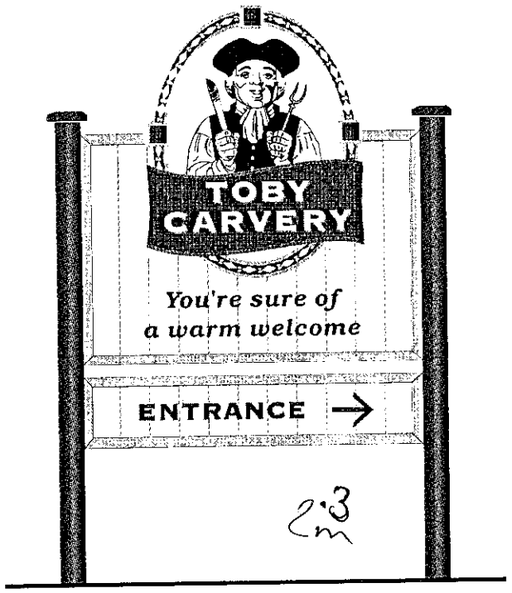

Element "C"
Toby car park, single sided directional sign
Scale 1:25
Main board size - 1350mm width x 920mm height
with 1100mm sculptured toby oval.

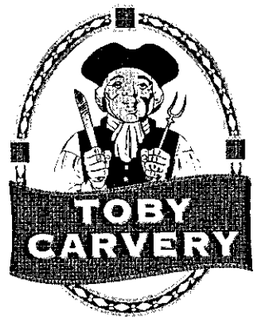

Element "A"
Scale 1:30
Two 1500mm wall mounted toby ovals
with internally illuminated ribbon.

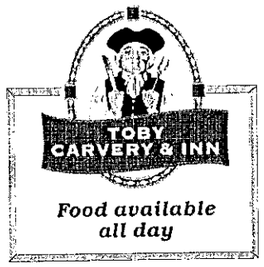

Element "G"
Toby sign
Scale 1:10
Size 400mm x 400mm



Element "F"
One entrance identification sign
fitted above doorway
Overall size - 1200 x 325mm

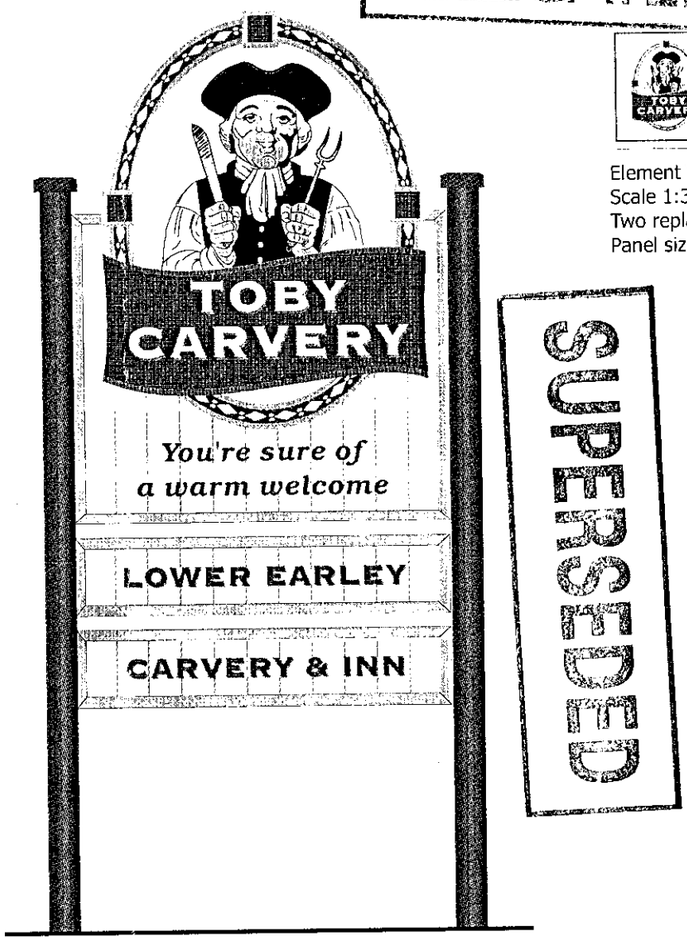

Element "D"
Toby hero
Top to bottom 9·4m
Scale 1:30
Main board size - 1800mm width x 1473mm height
with 2000mm sculptured toby oval.



Element "E"
Scale 1:30
Two replacement panels to existing twin post sign
Panel size 2200mm x 400mm.

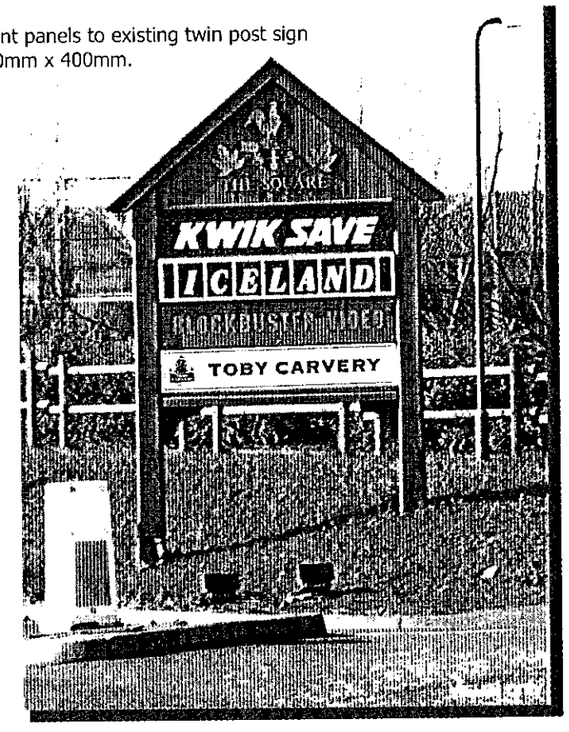

Site plan scale 1:800

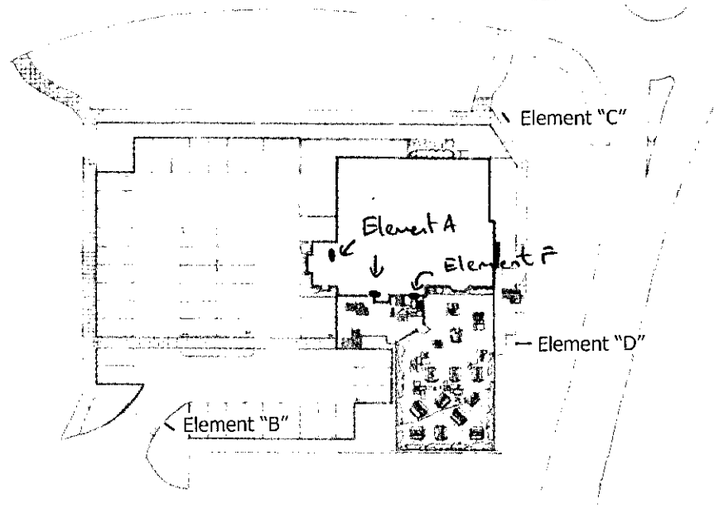

signspecialists ltd

Amendment dates	B) 12th April 2000
	C)
	D)
	E)
Client	Toby, Culpepper Mill, Reading.
Drawing Title	Proposed site signage
Drawn/Date	Mat - 6th April 2000
Drawing Number	T/BREW/TOBY/SITES 44850/B

Removal of element C.
element ① reduced by 1·7m
in height from 4·4m
to 2·7m
Site plan incorrect

This drawing is the property of Sign Specialists Ltd and must not be reproduced in part or in full without prior permission
Colours on drawings may vary from those stated, please refer to the specifications.

Typefaces used in logo's may be representative only,
please ensure correct artwork is supplied.

02.JUN.2000* 1716



Ground level

Entrance elevation Scale 1:100

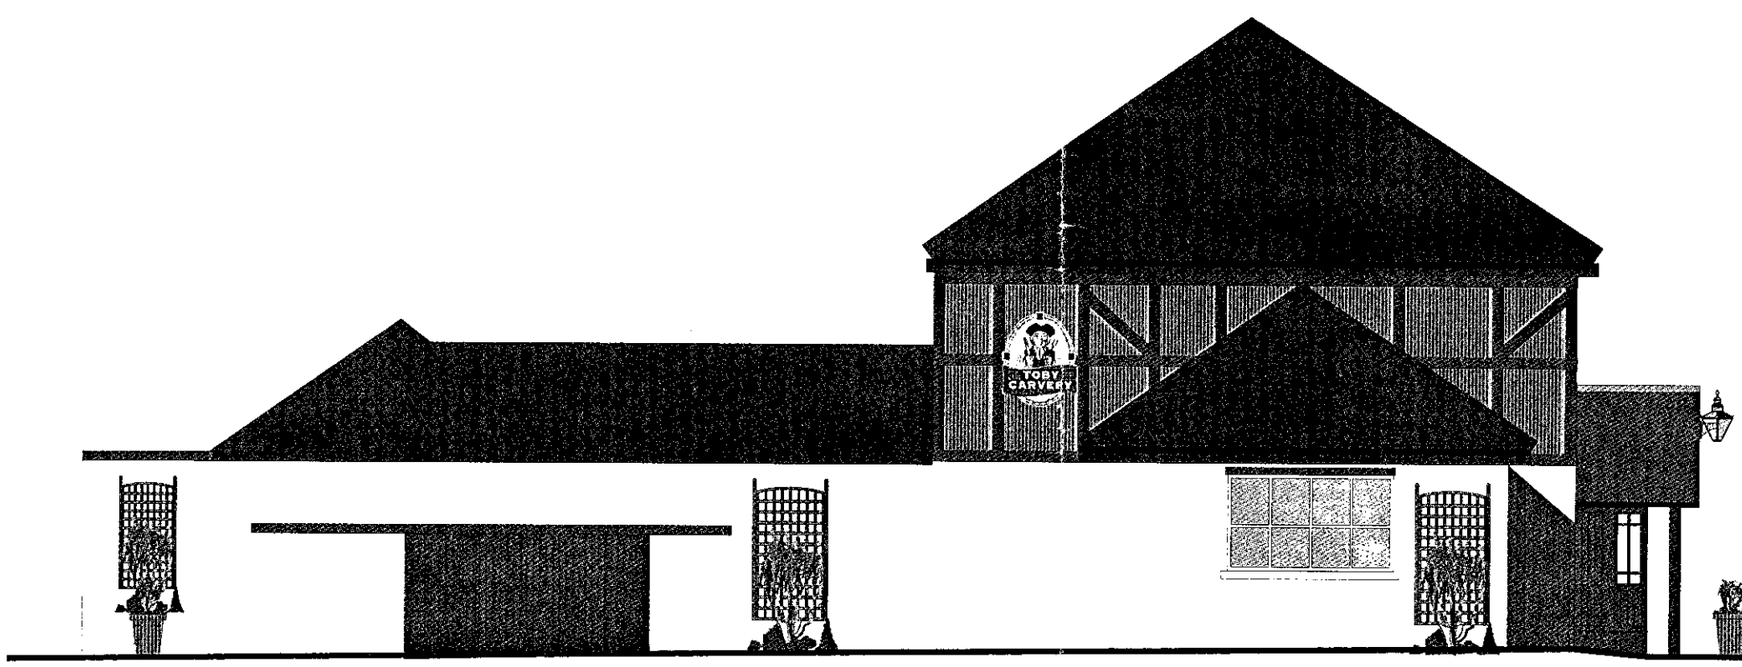

APPROVED

DELEGATED

Ground level

Car park elevation Scale 1:100

signspecialists ltd

Amendment dates B) 12th April 2000
C)
D)
E)

Client Toby, Culpepper Mill, Reading.
Drawing Title Proposed site signage
Drawn/Date Mat - 6th April 2000
Drawing Number T/BREW/TOBY/SITES 44850/B/1