DO NOT SCALE **IF IN DOUBT-ASK**

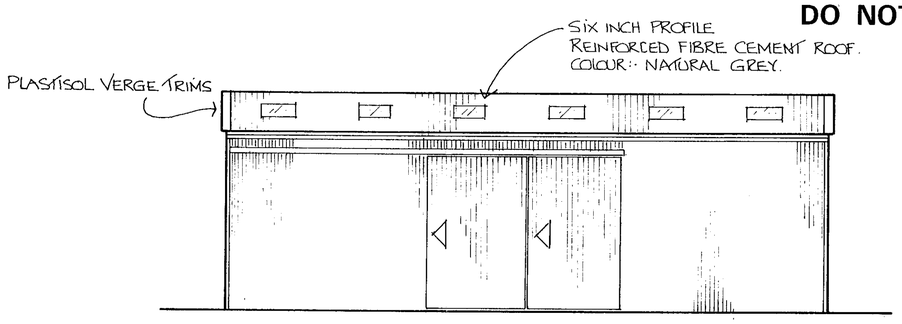

SIDE ELEVATION 4/01:

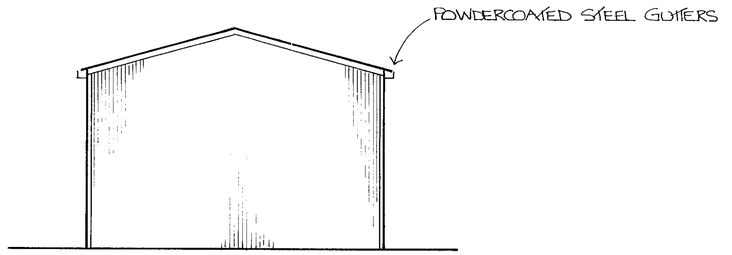

END ELEVATION 1/08

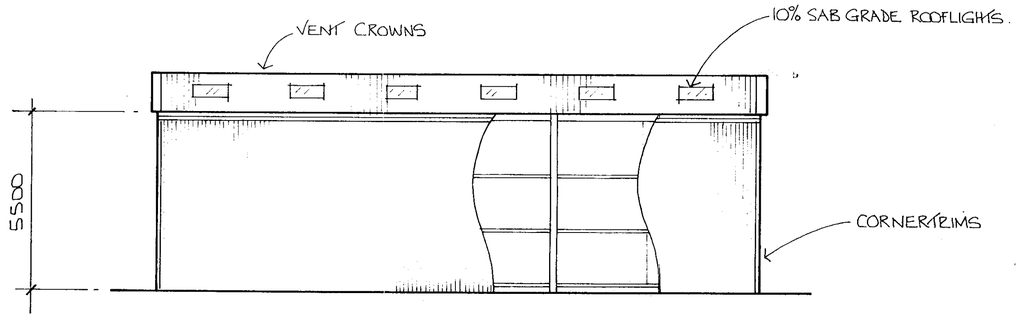

SIDE ELEVATION 8/05:

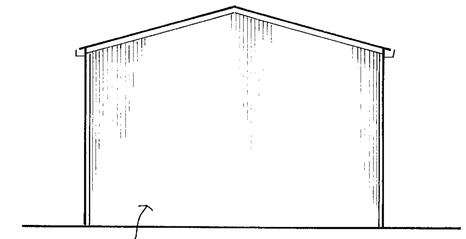

END ELEVATION 5/04:

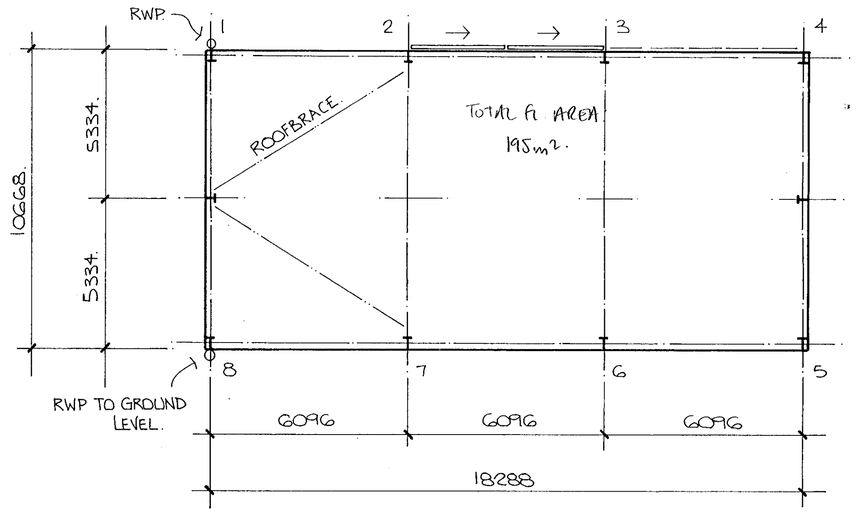

NOTES:-
THIS BUILDING IS DESIGNED IN ACCORDANCE WITH B.S. 5502 CLASS 2.
ROOF PITCH TO BE 15°

DRAWN BY: SG | CHKD:
DATE: MARCH 2000
SCALE: 1:100

APPROVED BY: DATE:
PROPOSED BUILDING FOR: PRIORS FARM.
EASTHAMPSTEAD ROAD.
WOKINGHAM
BERKSHIRE. RG40.3BQ

REVISION:

Scorpion
ENGINEERING CONSTRUCTION LIMITED
BRUNEL COURT, ELCOT LANE, MARLBOROUGH, WILTS.
TELEPHONE (01672) 514471 (6 LINES)

REVISION: A | DRAWING NO: 9527/1

UDO SWINDON 11