


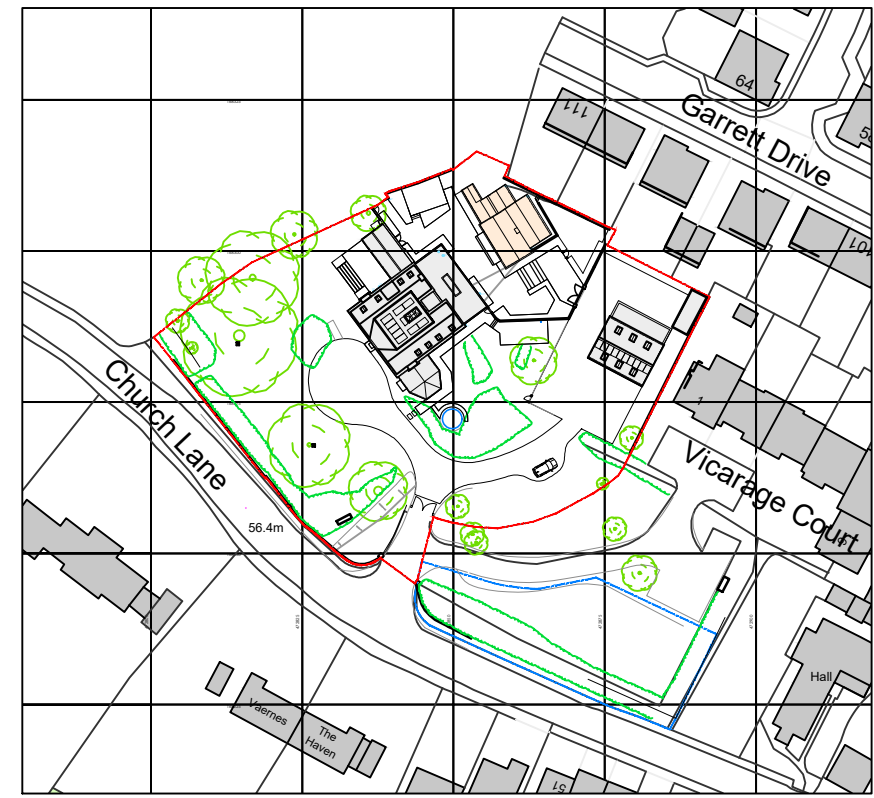

SITE PLAN 1:500



LOCATION PLAN 1:1250

Annex building

site plan as approved planning applications 252252 and 261266

NOTES

THIS DRAWING IS THE COPYRIGHT OF THE ARCHITECTS AND MAY NOT BE REPRODUCED WITHOUT PERMISSION

THE CONTRACTOR IS RESPONSIBLE FOR CHECKING DIMENSIONS, TOLERANCES AND REFERENCE. ANY DISCREPANCIES TO BE CHECKED BEFORE PROCEEDING WITH THE WORKS

WHERE AN ITEM IS COVERED BY DRAWINGS TO DIFFERENT SCALES, THE LARGER SCALE DRAWING IS TO BE WORKED TO

DO NOT SCALE FROM DRAWING, FIGURED DIMENSIONS TO BE WORKED TO AT ALL TIMES

ALL WORK AND MATERIALS TO BE IN ACCORDANCE WITH THE BUILDING REGULATIONS AND TO COMPLY WITH THE RELEVANT CODES OF PRACTICE AND BRITISH STANDARDS

- site boundary
- land in clients ownership



PLANNING

© Copyright TRACE Architects Ltd 2023

trace
ARCHITECTS

Basement Studio
263 The Vale
London
W3 7QA
TEL 0208 611 2946
E-MAIL office@tracearchitects.co.uk
www.tracearchitects.co.uk

1A Grange Avenue
Rotherfield Peppard
Henley on Thames
RG9 5JP
TEL 01491 579 544


DATE	FEB 2025	CLIENT:
DRAWN	RR	HUSSAIN FAMILY
CHECKED	-	
SCALE@A3	As Noted	

EXTENSION AND ALTERATION TO
ANNEX BUILDING


EXISTING
LOCATION AND SITE PLAN

ADDRESS:
L'ORTOLAN, CHURCH LANE
SHINFIELD, READING, RG2 9BY

JOB No	DRAWING NUMBER
1149	P01

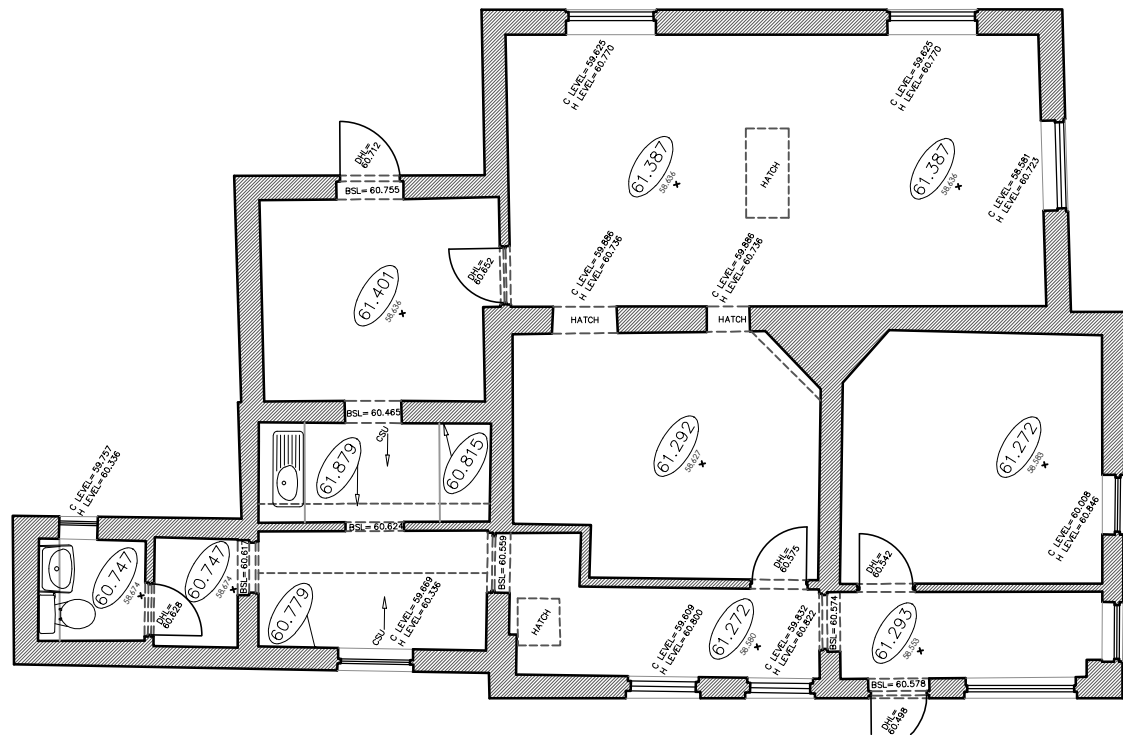

EXISTING ANNEX GROUND FLOOR PLAN 1:100

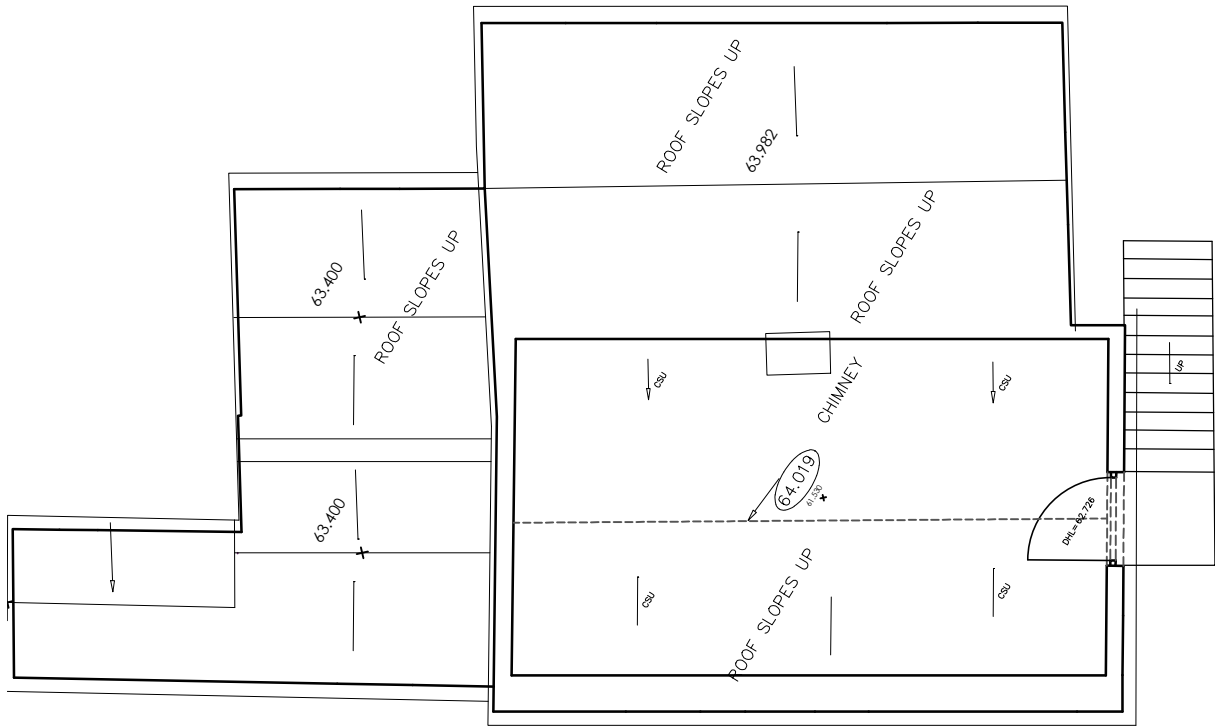

EXISTING ANNEX LOFT FLOOR PLAN 1:100

NOTES

THIS DRAWING IS THE COPYRIGHT OF THE ARCHITECTS AND MAY NOT BE REPRODUCED WITHOUT PERMISSION

THE CONTRACTOR IS RESPONSIBLE FOR CHECKING DIMENSIONS, TOLERANCES AND REFERENCE. ANY DISCREPANCIES TO BE CHECKED BEFORE PROCEEDING WITH THE WORKS

WHERE AN ITEM IS COVERED BY DRAWINGS TO DIFFERENT SCALES, THE LARGER SCALE DRAWING IS TO BE WORKED TO

DO NOT SCALE FROM DRAWING, FIGURED DIMENSIONS TO BE WORKED TO AT ALL TIMES

ALL WORK AND MATERIALS TO BE IN ACCORDANCE WITH THE BUILDING REGULATIONS AND TO COMPLY WITH THE RELEVANT CODES OF PRACTICE AND BRITISH STANDARDS



PLANNING

© Copyright TRACE Architects Ltd 2023

trace

ARCHITECTS

Basement Studio
263 The Vale
London
W3 7QA

1A Grange Avenue
Rotherfield Peppard
Henley on Thames
RG9 5JP

TEL 0208 611 2946

TEL 01491 579 544

E-MAIL office@tracearchitects.co.uk
www.tracearchitects.co.uk

DATE	FEB 2025	CLIENT:
DRAWN	RR	HUSSAIN FAMILY
CHECKED	-	
SCALE@A3	1:100	

EXTENSION AND ALTERATION TO
ANNEX BUILDING

ANNEX BUILDING EXISTING
FLOOR PLANS

ADDRESS:


L'ORTOLAN, CHURCH LANE
SHINFIELD, READING, RG2 9BY

JOB No	DRAWING NUMBER
1149	P02

A3 Sheet



N-E ELEVATION 1:100

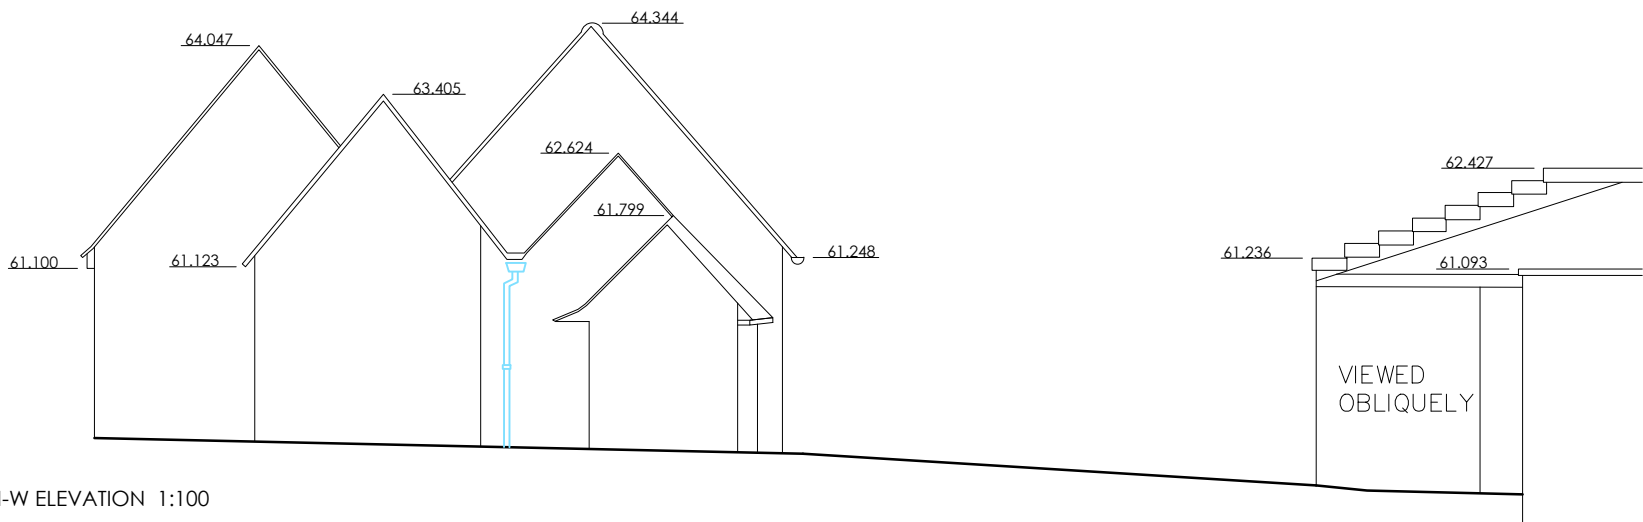

N-W ELEVATION 1:100



S-W ELEVATION 1:100



S-E ELEVATION 1:100

NOTES

THIS DRAWING IS THE COPYRIGHT OF THE ARCHITECTS AND MAY NOT BE REPRODUCED WITHOUT PERMISSION

THE CONTRACTOR IS RESPONSIBLE FOR CHECKING DIMENSIONS, TOLERANCES AND REFERENCE. ANY DISCREPANCIES TO BE CHECKED BEFORE PROCEEDING WITH THE WORKS

WHERE AN ITEM IS COVERED BY DRAWINGS TO DIFFERENT SCALES, THE LARGER SCALE DRAWING IS TO BE WORKED TO

~~DO NOT SCALE FROM DRAWING. FIGURED DIMENSIONS TO BE WORKED TO AT ALL TIMES~~

ALL WORK AND MATERIALS TO BE IN ACCORDANCE WITH THE BUILDING REGULATIONS AND TO COMPLY WITH THE RELEVANT CODES OF PRACTICE AND BRITISH STANDARDS

0 5

PLANNING

© Copyright TRACE Architects Ltd 2023

trace
ARCHITECTS

Basement Studio
263 The Vale
London
W3 7QA
TEL 0208 611 2946
E-MAIL office@tracearchitects.co.uk
www.tracearchitects.co.uk


1A Grange Avenue
Rotherfield Peppard
Henley on Thames
RG9 5JP
TEL 01491 579 544
TEL 01491 579 544

DATE	FEB 2025	CLIENT:
DRAWN	RR	HUSSAIN FAMILY
CHECKED	-	
SCALE@A3	1:100	


EXTENSION AND ALTERATION TO ANNEX BUILDING	
ANNEX BUILDING EXISTING ELEVATIONS	
ADDRESS: L'ORTOLAN, CHURCH LANE SHINFIELD, READING, RG2 9BY	
JOB No	DRAWING NUMBER
1149	P03
A3 Sheet	



PROPOSED SITE PLAN 1:500

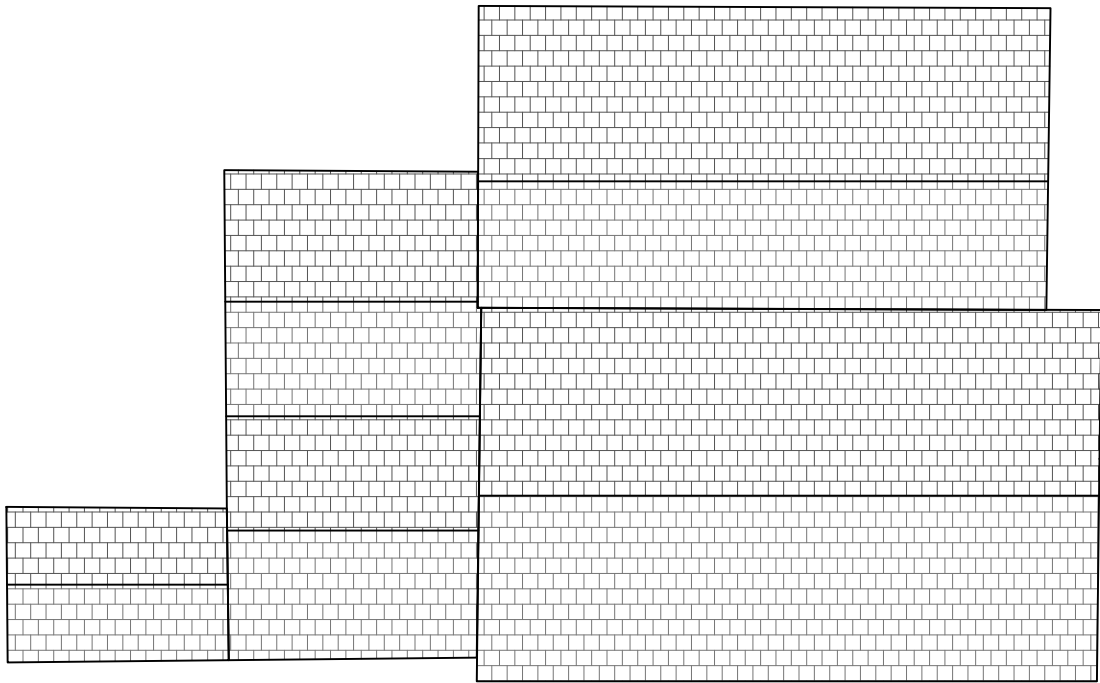

CURRENTLY APPROVED ANNEX ROOF PLAN 1:100

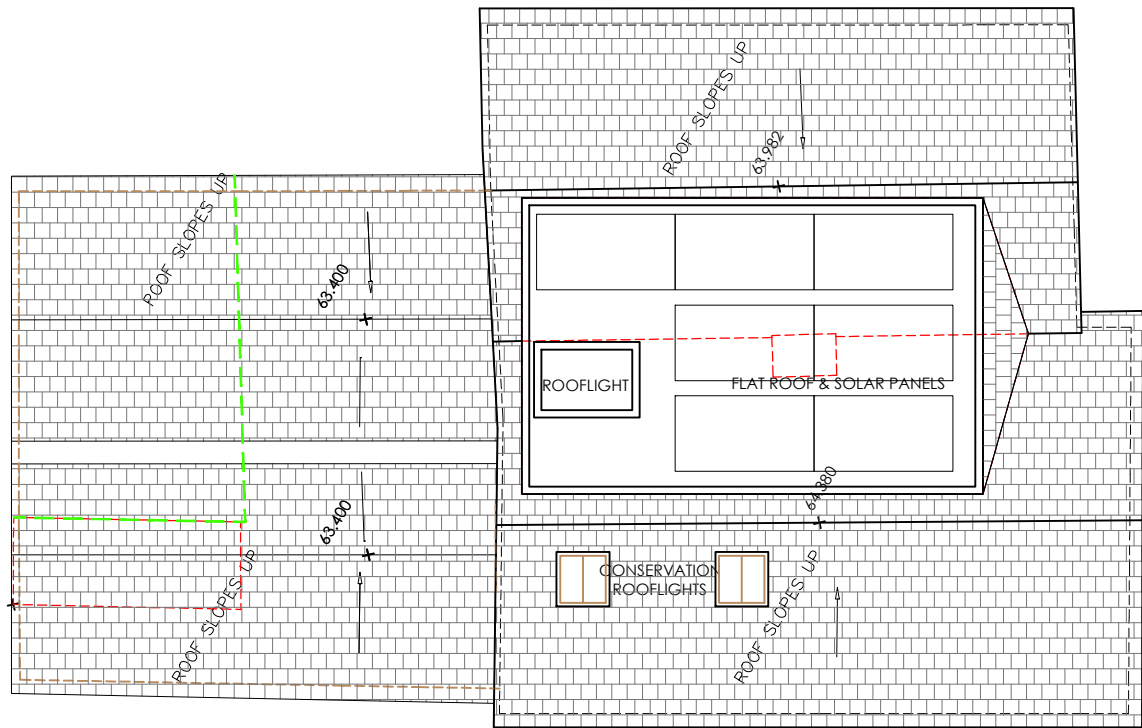

PROPOSED ANNEX ROOF PLAN 1:100

NOTES

THIS DRAWING IS THE COPYRIGHT OF THE ARCHITECTS AND MAY NOT BE REPRODUCED WITHOUT PERMISSION

THE CONTRACTOR IS RESPONSIBLE FOR CHECKING DIMENSIONS, TOLERANCES AND REFERENCE. ANY DISCREPANCIES TO BE CHECKED BEFORE PROCEEDING WITH THE WORKS

WHERE AN ITEM IS COVERED BY DRAWINGS TO DIFFERENT SCALES, THE LARGER SCALE DRAWING IS TO BE WORKED TO

DO NOT SCALE FROM DRAWING, FIGURED DIMENSIONS TO BE WORKED TO AT ALL TIMES

ALL WORK AND MATERIALS TO BE IN ACCORDANCE WITH THE BUILDING REGULATIONS AND TO COMPLY WITH THE RELEVANT CODES OF PRACTICE AND BRITISH STANDARDS

- ELEMENTS TO BE REMOVED OR DEMOLISHED
- OUTLINE AS APPROVED APP REF NUM 233190 AND 233191

PLANNING

© Copyright TRACE Architects Ltd 2023

trace
ARCHITECTS

Basement Studio
263 The Vale
London
W3 7QA
TEL 0208 611 2946
E-MAIL office@tracearchitects.co.uk
www.tracearchitects.co.uk


1A Grange Avenue
Rotherfield Peppard
Henley on Thames
RG9 5JP
TEL 01491 579 544

DATE	FEB 2025	CLIENT:
DRAWN	RR	HUSSAIN FAMILY
CHECKED	-	
SCALE@A3	1:100/1:500	


EXTENSION AND ALTERATION TO ANNEX BUILDING
ANNEX BUILDING PROPOSED PLANS

ADDRESS:
L'ORTOLAN, CHURCH LANE
SHINFIELD, READING, RG2 9BY


JOB No	DRAWING NUMBER
1149	P04

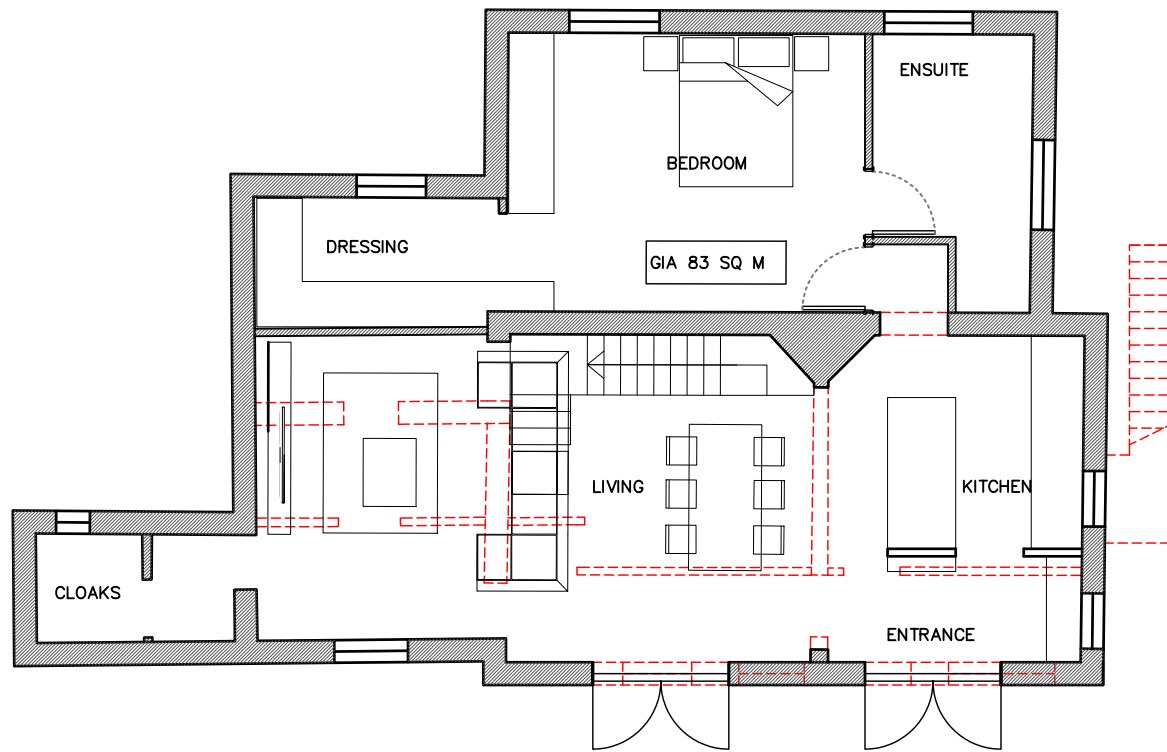


CURRENTLY APPROVED ANNEX GROUND FLOOR PLAN 1:100

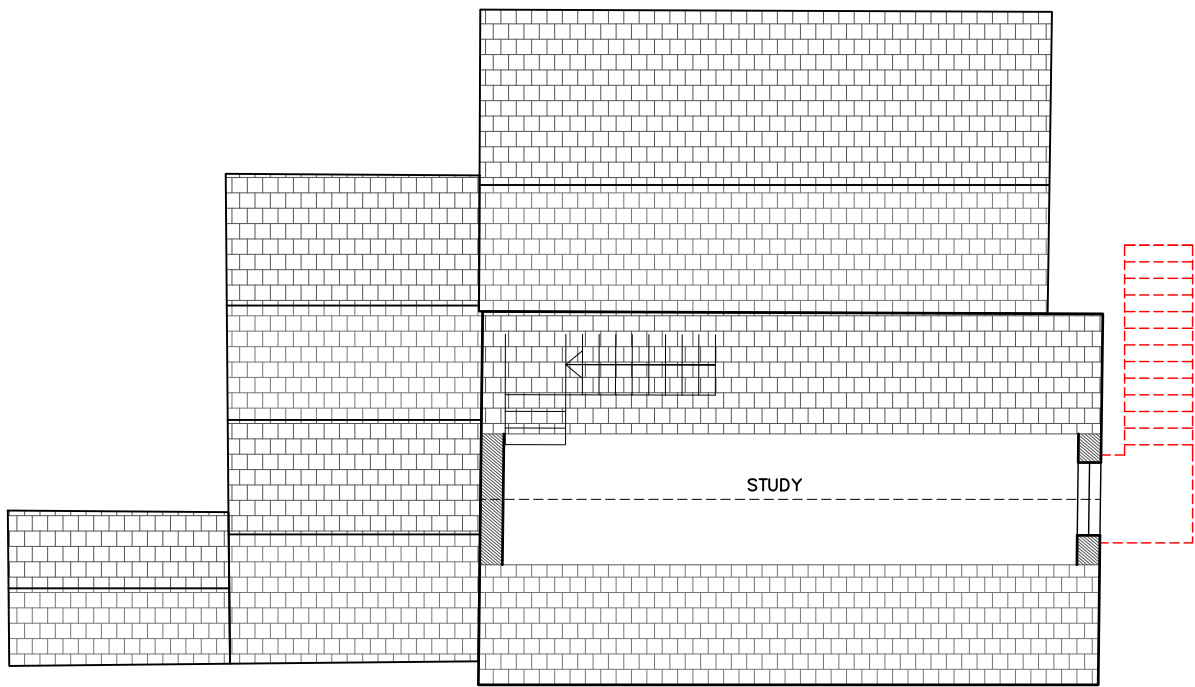

CURRENTLY APPROVED ANNEX LOFT FLOOR PLAN 1:100

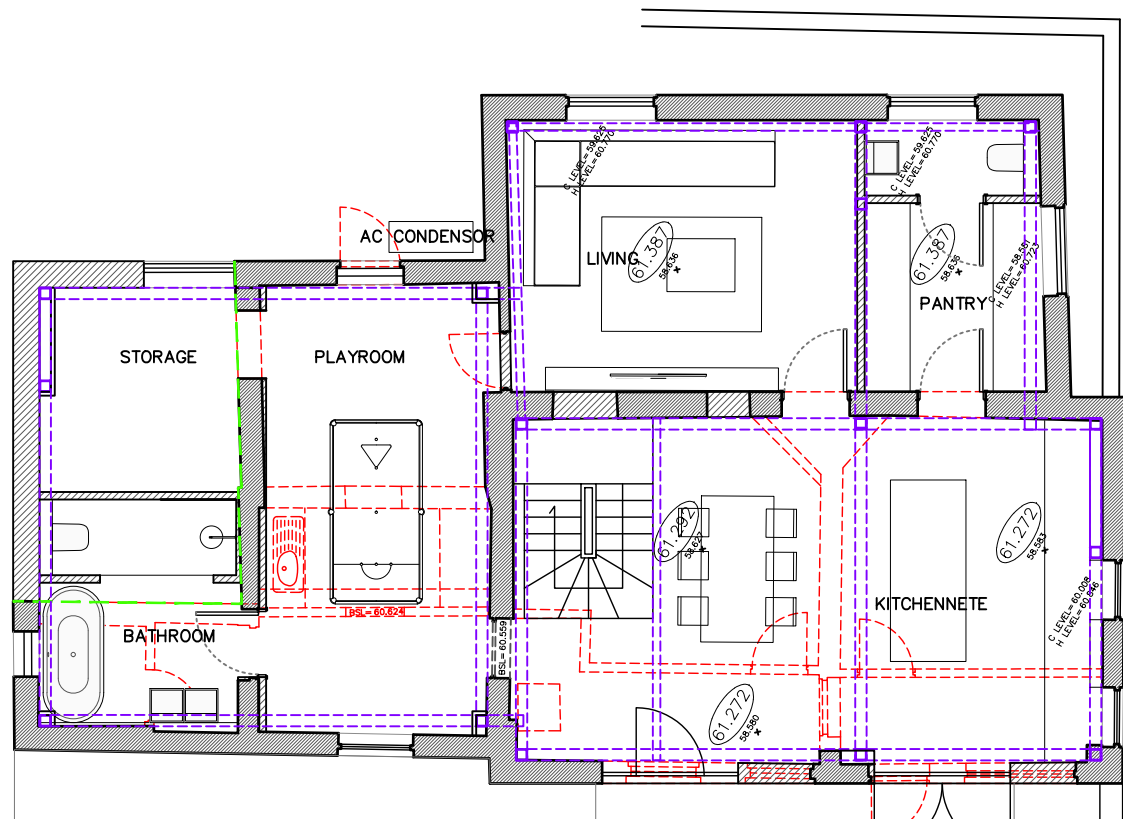

PROPOSED ANNEX GROUND FLOOR PLAN 1:100

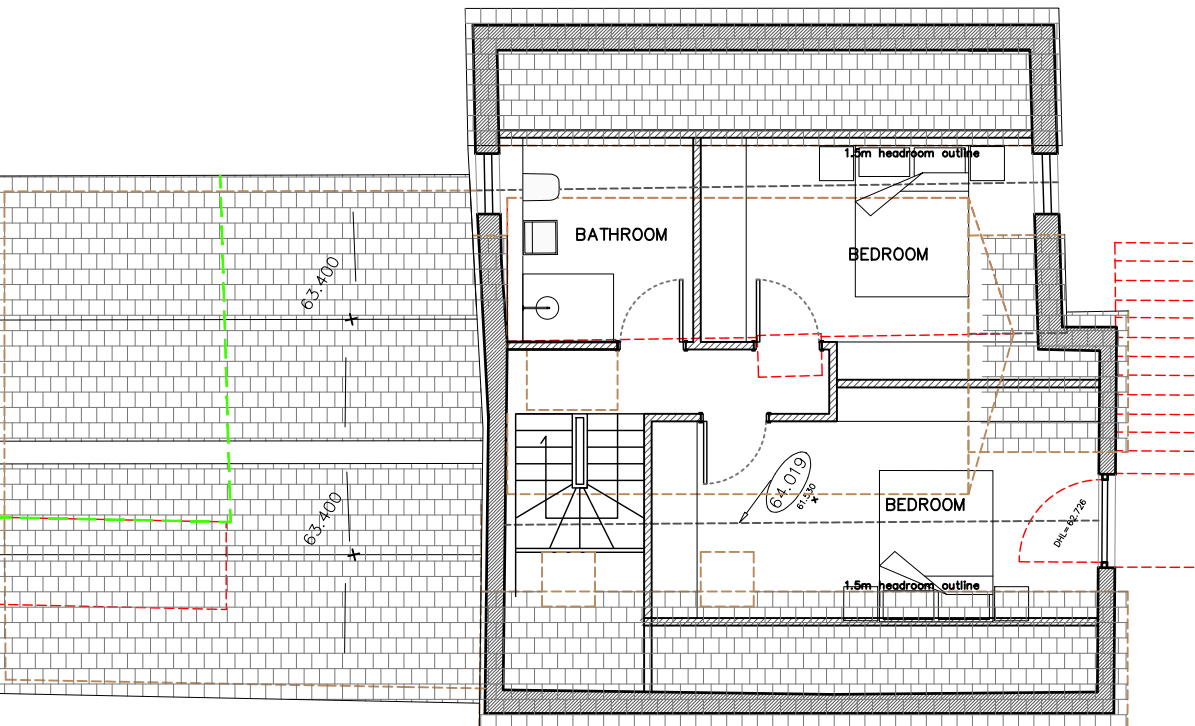

PROPOSED ANNEX LOFT FLOOR PLAN 1:100

NOTES

THIS DRAWING IS THE COPYRIGHT OF THE ARCHITECTS AND MAY NOT BE REPRODUCED WITHOUT PERMISSION. THE CONTRACTOR IS RESPONSIBLE FOR CHECKING DIMENSIONS, TOLERANCES AND REFERENCE. ANY DISCREPANCIES TO BE CHECKED BEFORE PROCEEDING WITH THE WORKS. WHERE AN ITEM IS COVERED BY DRAWINGS TO DIFFERENT SCALES, THE LARGER SCALE DRAWING IS TO BE WORKED TO. DO NOT SCALE FROM DRAWING. FIGURED DIMENSIONS TO BE WORKED TO AT ALL TIMES.

ALL WORK AND MATERIALS TO BE IN ACCORDANCE WITH THE BUILDING REGULATIONS AND TO COMPLY WITH THE RELEVANT CODES OF PRACTICE AND BRITISH STANDARDS.

- ELEMENTS TO BE REMOVED OR DEMOLISHED
- OUTLINE AS APPROVED APP REF NUM 233190 AND 233191

- SUMMARY OF CHANGES FROM APPROVED PLANNING REF 233180
1. GROUND FLOOR EXTENSION
 2. ROOF EXTENSION
 3. NEW LAYOUT AND STAIRCASE



PLANNING

© Copyright TRACE Architects Ltd 2023

trace
ARCHITECTS

Basement Studio
263 The Vale
London
W3 7QA
TEL 0208 611 2946

1A Grange Avenue
Rotherfield Peppard
Henley on Thames
RG9 5JP
TEL 01491 579 544

E-MAIL office@tracearchitects.co.uk
www.tracearchitects.co.uk

DATE	FEB 2026	CLIENT:	HUSSAIN FAMILY
DRAWN	RR		
CHECKED	-		
SCALE@A3	1:100		



EXTENSION AND ALTERATION TO ANNEX BUILDING

ANNEX BUILDING PROPOSED PLANS

ADDRESS:
L'ORTOLAN, CHURCH LANE
SHINFIELD, READING, RG2 9BY

JOB No	DRAWING NUMBER
1149	P05 Rev A

A3 Sheet

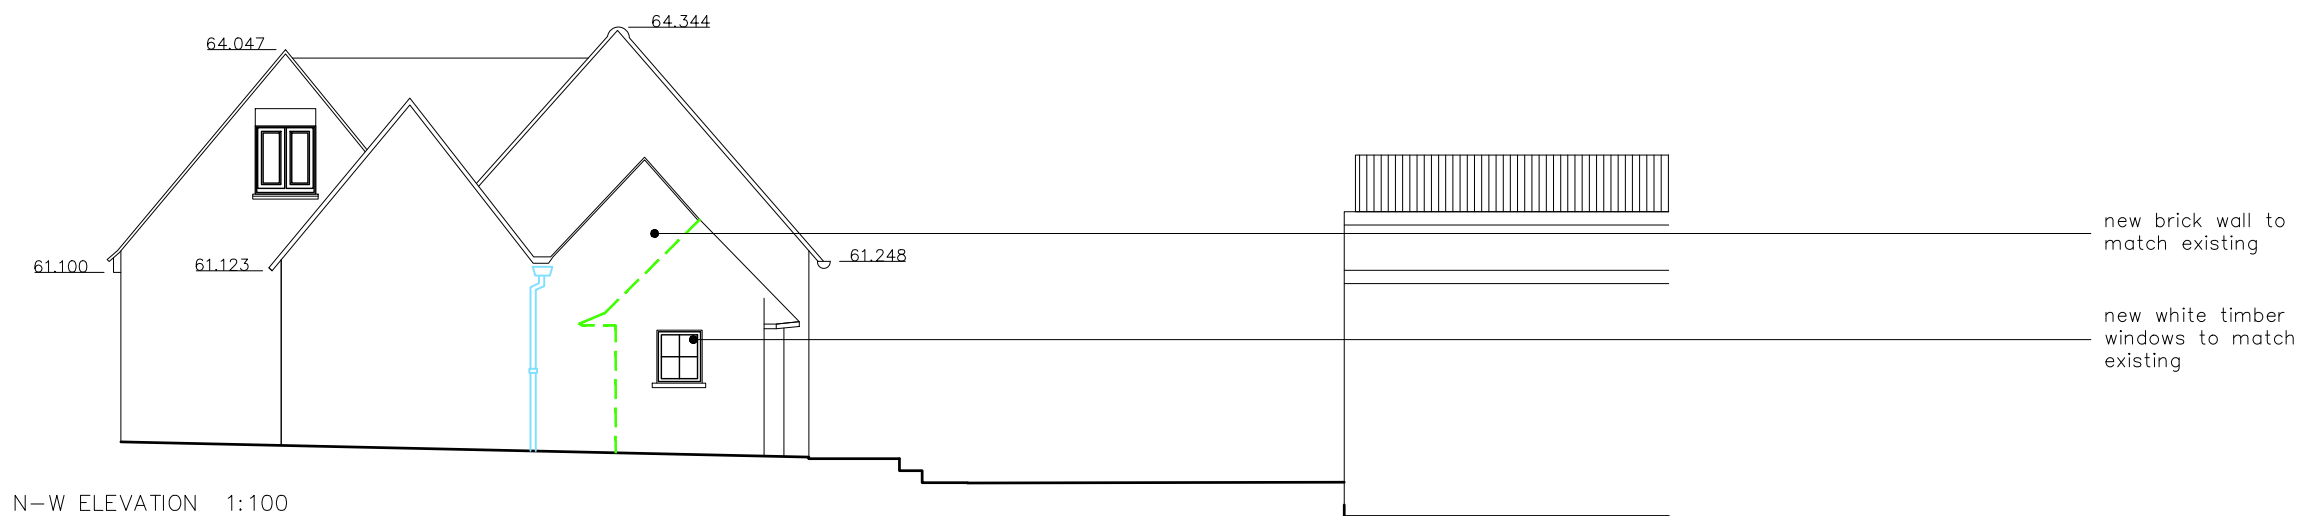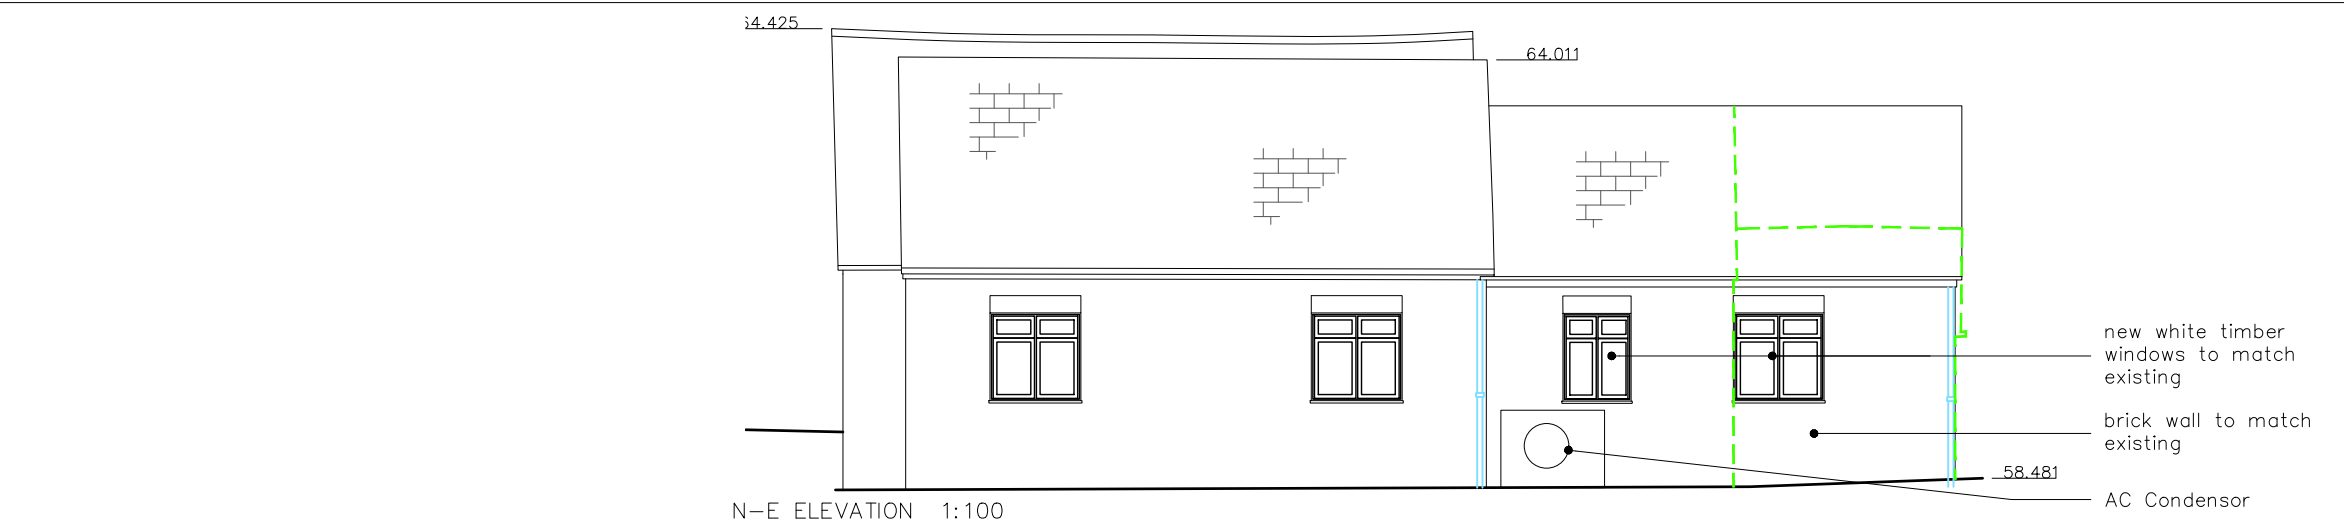

NOTES

THIS DRAWING IS THE COPYRIGHT OF THE ARCHITECTS AND MAY NOT BE REPRODUCED WITHOUT PERMISSION. THE CONTRACTOR IS RESPONSIBLE FOR CHECKING DIMENSIONS, TOLERANCES AND REFERENCE. ANY DISCREPANCIES TO BE CHECKED BEFORE PROCEEDING WITH THE WORKS. WHERE AN ITEM IS COVERED BY DRAWINGS TO DIFFERENT SCALES, THE LARGER SCALE DRAWING IS TO BE WORKED TO. DO NOT SCALE FROM DRAWING. FIGURED DIMENSIONS TO BE WORKED TO AT ALL TIMES.

ALL WORK AND MATERIALS TO BE IN ACCORDANCE WITH THE BUILDING REGULATIONS AND TO COMPLY WITH THE RELEVANT CODES OF PRACTICE AND BRITISH STANDARDS.

--- ELEMENTS TO BE REMOVED OR DEMOLISHED

--- AS APPROVED APP REF NUM 233190 AND 233191

SUMMARY OF CHANGES FROM APPROVED PLANNING REF 233180

1. GROUND FLOOR EXTENSION
2. ROOF EXTENSION
3. NEW LAYOUT AND STAIRCASE

0 5

PLANNING

© Copyright TRACE Architects Ltd 2023

trace
ARCHITECTS

Basement Studio
263 The Vale
London
W3 7QA
TEL 0208 611 2946
E-MAIL office@tracearchitects.co.uk
www.tracearchitects.co.uk

1A Grange Avenue
Rotherfield Peppard
Henley on Thames
RG9 5JP
TEL 01491 579 544

DATE	FEB 2026	CLIENT:	HUSSAIN FAMILY
DRAWN	RR		
CHECKED	-		
SCALE@A3	1:100		






EXTENSION AND ALTERATION TO ANNEX BUILDING

ANNEX BUILDING
PROPOSED ELEVATIONS

ADDRESS:
L'ORTOLAN, CHURCH LANE
SHINFIELD, READING, RG2 9BY

JOB No	DRAWING NUMBER
1149	P06 Rev A

A3 Sheet

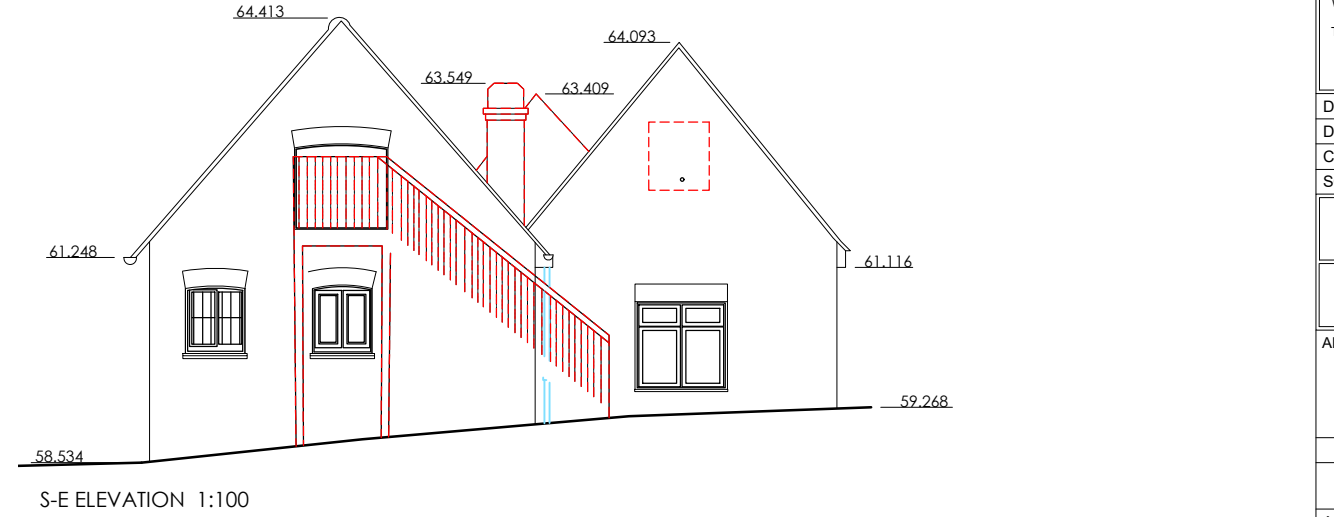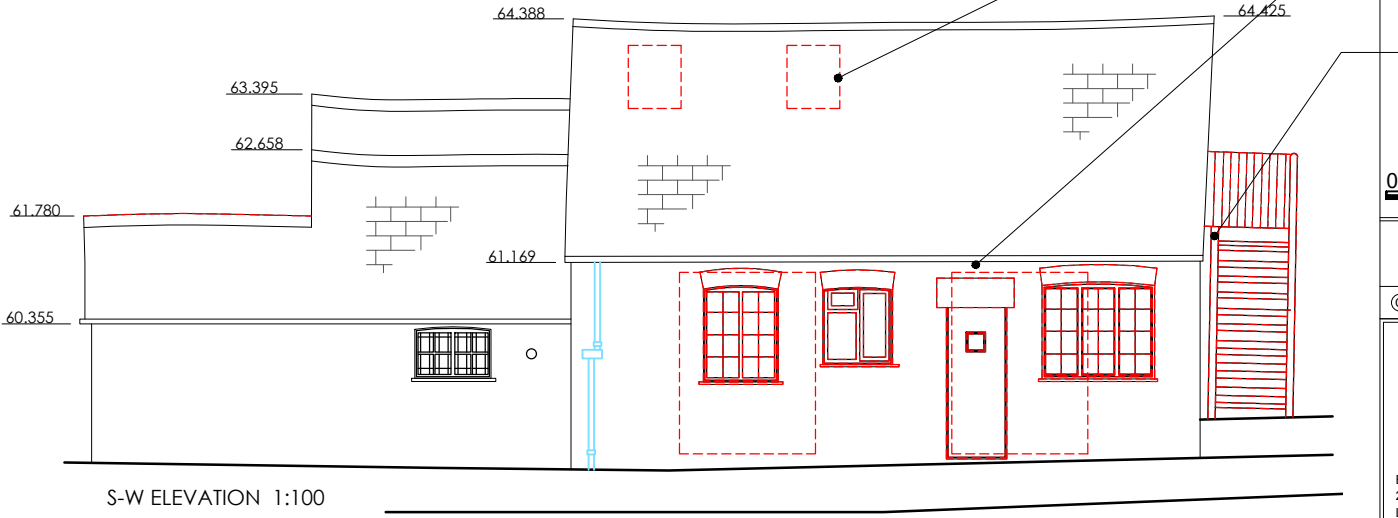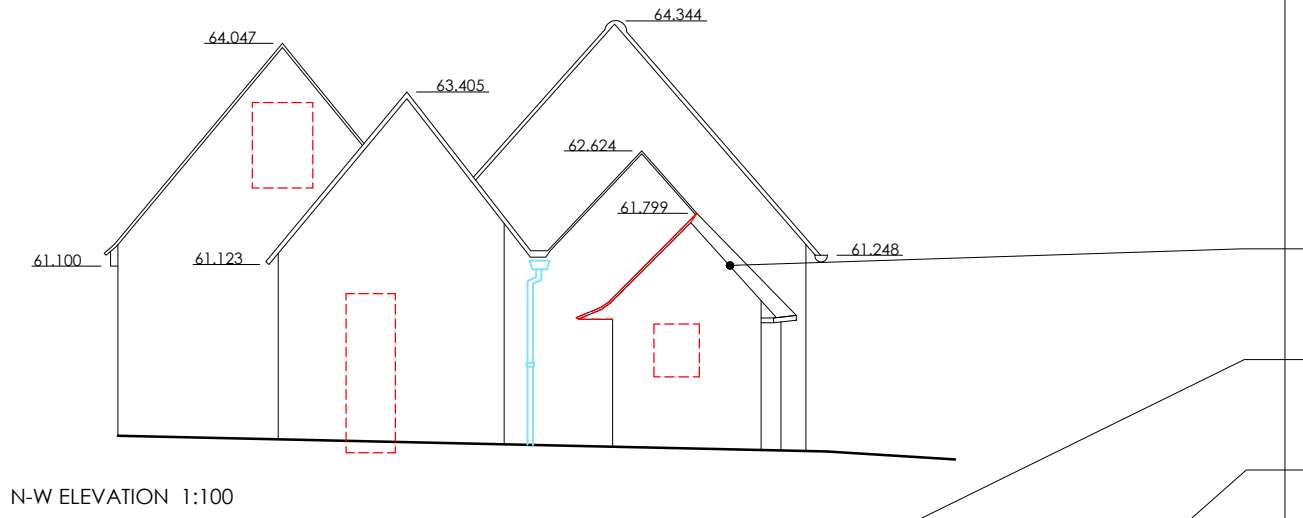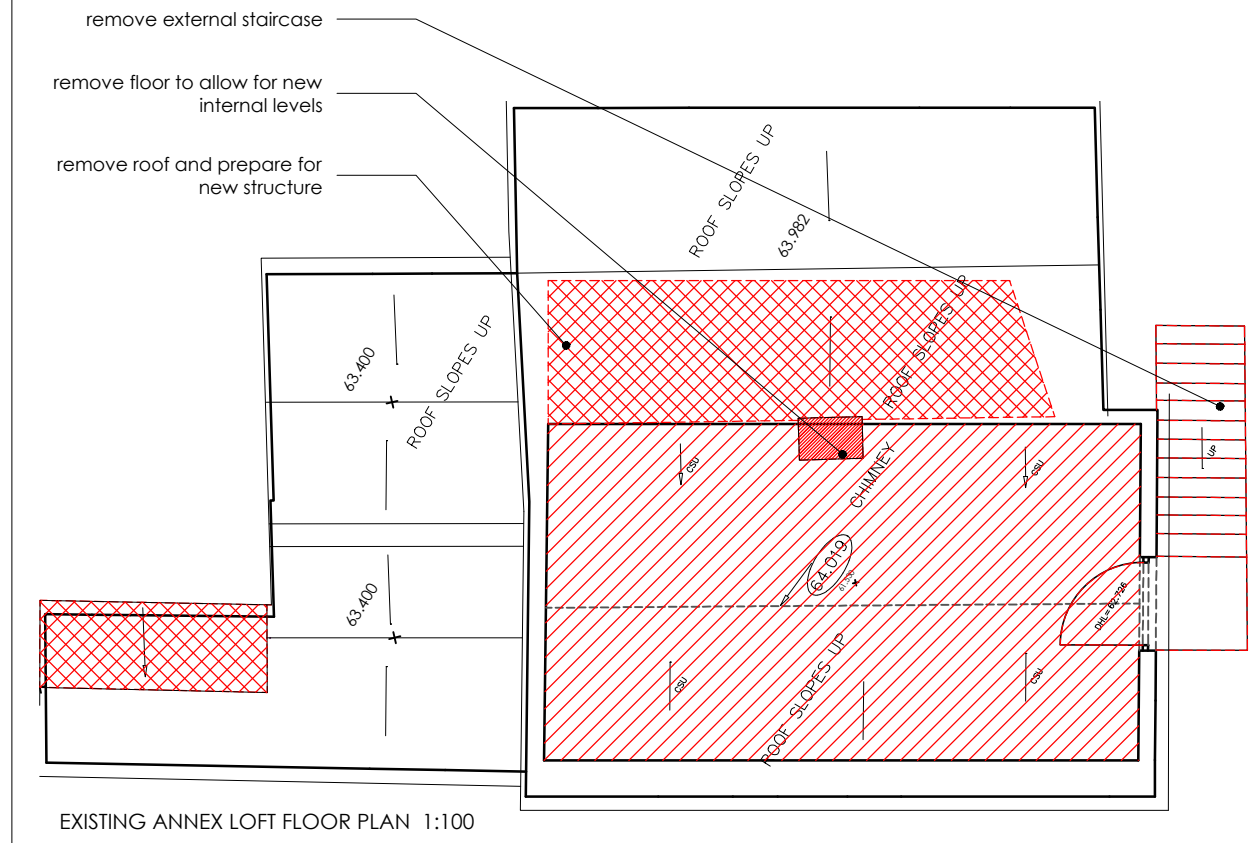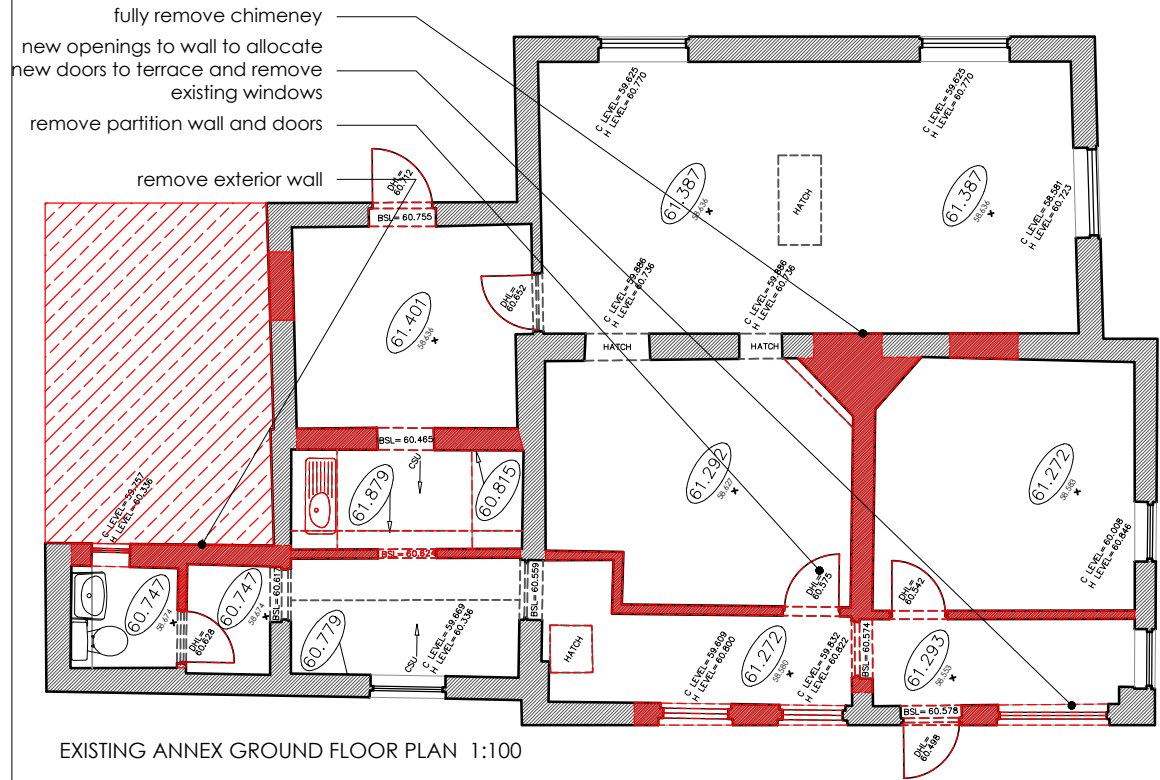

NOTES

THIS DRAWING IS THE COPYRIGHT OF THE ARCHITECTS AND MAY NOT BE REPRODUCED WITHOUT PERMISSION

THE CONTRACTOR IS RESPONSIBLE FOR CHECKING DIMENSIONS, TOLERANCES AND REFERENCE. ANY DISCREPANCIES TO BE CHECKED BEFORE PROCEEDING WITH THE WORKS

WHERE AN ITEM IS COVERED BY DRAWINGS TO DIFFERENT SCALES, THE LARGER SCALE DRAWING IS TO BE WORKED TO

DO NOT SCALE FROM DRAWING, FIGURED DIMENSIONS TO BE WORKED TO AT ALL TIMES

ALL WORK AND MATERIALS TO BE IN ACCORDANCE WITH THE BUILDING REGULATIONS AND TO COMPLY WITH THE RELEVANT CODES OF PRACTICE AND BRITISH STANDARDS

ELEMENTS TO BE REMOVED OR DEMOLISHED

remove walls and roof to allow for new extension

new openings to existing roof

new openings to wall to allow new doors to terrace and remove existing windows

remove external staircase



PLANNING

© Copyright TRACE Architects Ltd 2023

trace
ARCHITECTS

Basement Studio
263 The Vale
London
W3 7QA
TEL 0208 611 2946

1A Grange Avenue
Rotherfield Peppard
Henley on Thames
RG9 5JP
TEL 01491 579 544

E-MAIL office@tracearchitects.co.uk
www.tracearchitects.co.uk

DATE	FEB 2025	CLIENT:
DRAWN	RR	HUSSAIN FAMILY
CHECKED	-	
SCALE	A3 1:100	

EXTENSION AND ALTERATION TO ANNEX BUILDING

ANNEX BUILDING
DEMOLITION PLANS AND ELEVATIONS

ADDRESS:
L'ORTOLAN, CHURCH LANE
SHINFIELD, READING, RG2 9BY

JOB No	DRAWING NUMBER
1149	P07

A3 Sheet