




EdgeGLIDE PLUS SECTIONS
Scale 1:2 @A2

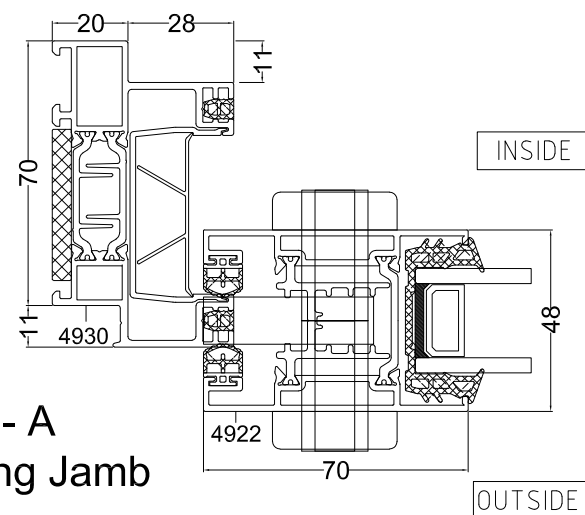

SECTION A - A
Duo Frame Locking Jamb

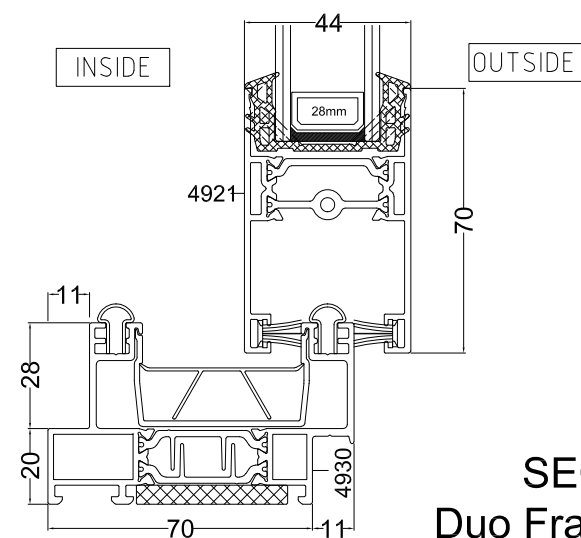

SECTION B - B
Duo Frame Sliding Panel
Threshold

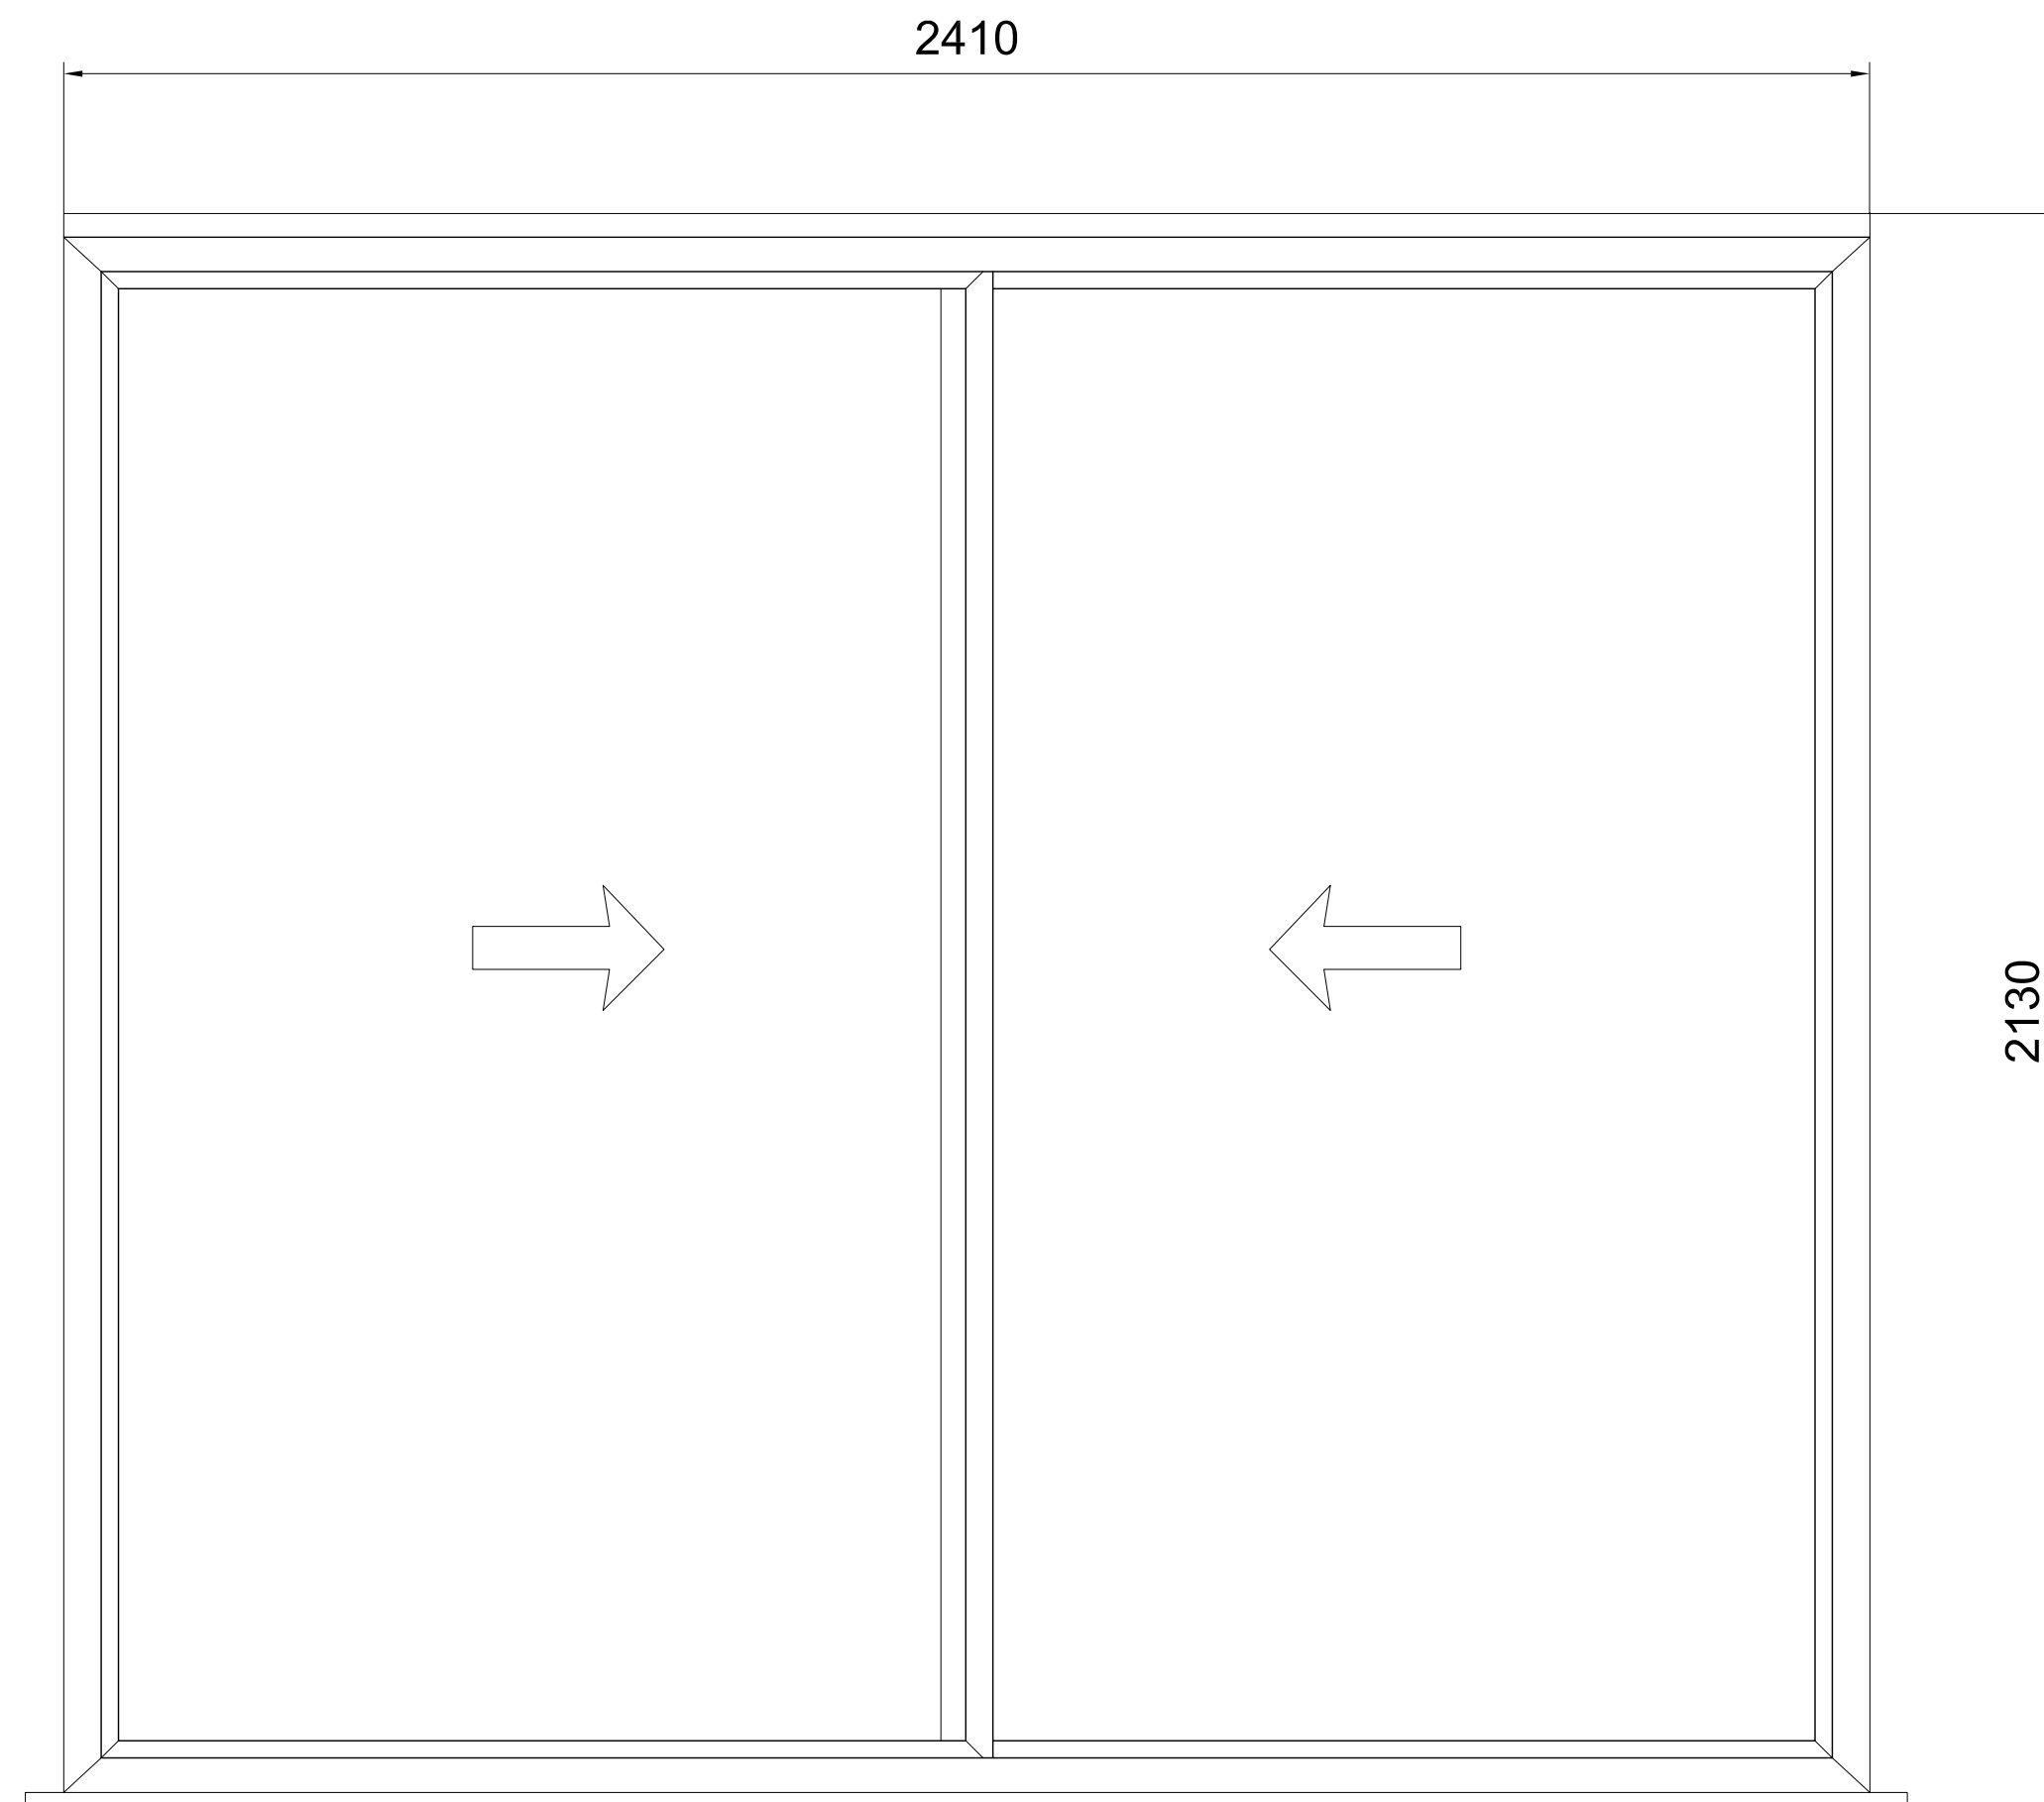

D.36.00-08

EdgeGLIDE EXTERNAL ELEVATION
Scale 1:10 @A2

EdgeGLIDE Plus Sliding Door

Door Ref: D.36.00-08

- Frame Type - EdgeGLIDE Plus
- Sash Profile - EdgeGLIDE Plus
- Frame Colour - RAL 9016 Traffic White
- Door Cill Type & Colour - 150mm Drop Nose Cill RAL 9016 Traffic White
- Trickle Vent - Yes
- Door Furniture - White Inside Only
- Door Lock - Standard
- Glazing Type GT3: D.36.00-08 - 4mm / 4mm Toughened Clear
- Glazing Space Bar - Black

Revision:



FOR APPROVAL



Osborne Wolf Ltd.

Osborne House, High Street
Stoke Ferry, PE33 9SF

Project: ROSE STREET DEVELOPMENTS
WOKINGHAM

Project Address: 36 & 38 ROSE STREET
WOKINGHAM, RG40

Title: PROPOSED REPLACEMENT
No.36 EXTERNAL SLIDING DOOR

Project No: P003.10 Date: 31.07.2025

Drawn: SRH Checked: SMD

Drawing No: P003.10-505

Scale: Varies @ A2 Rev: 00