



NO.36 REPLACEMENT INTERNAL DOOR ELEVATIONS
Scale 1:20@A2


Revision:
01 Ironmongery and door Type details added.
SRH 11.08.2025

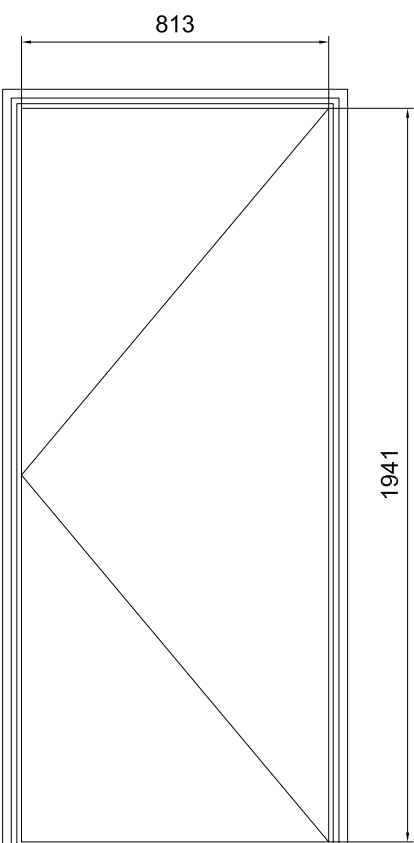


DR-36-01-SOD

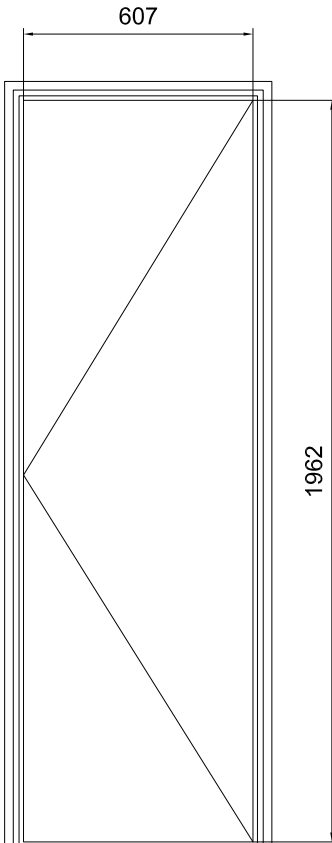


DR-36-02-PLY

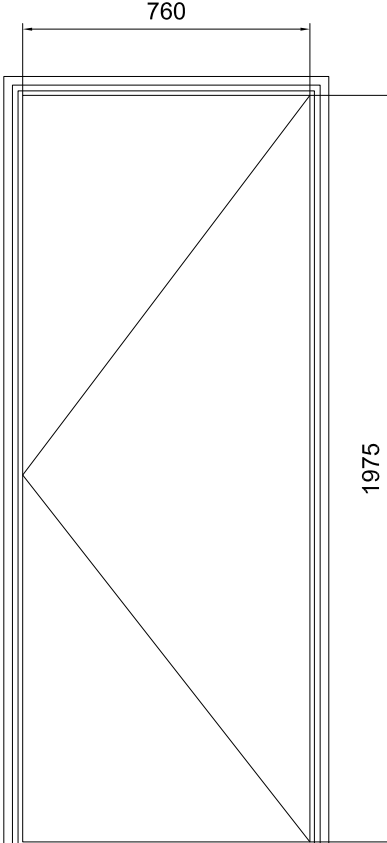


DR-36-03-SOD

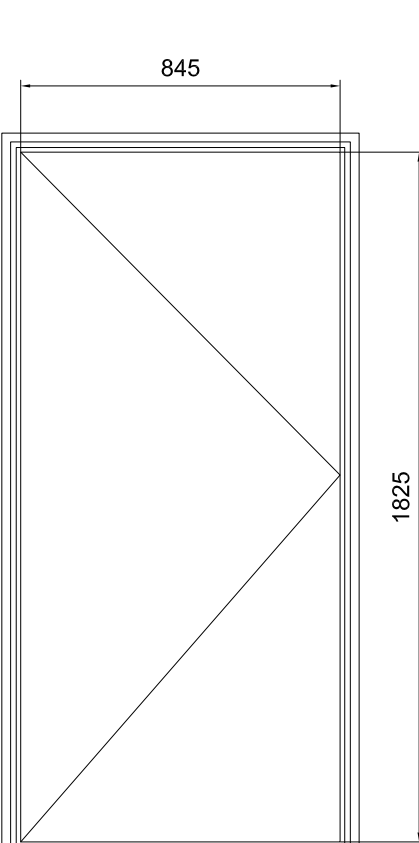


DR-36-04-SOD

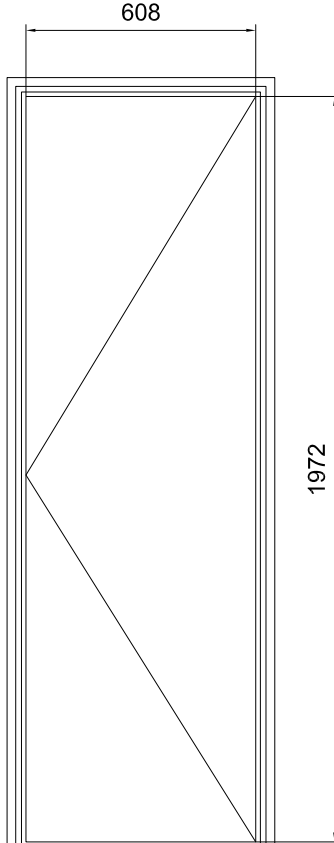


DR-36-05-SOD

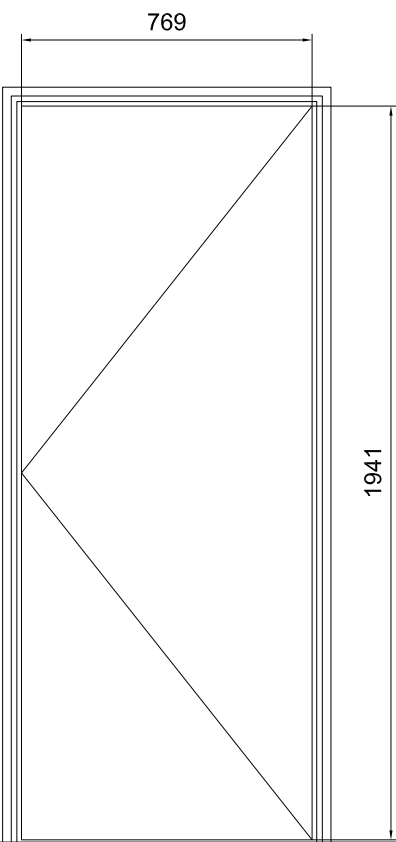


DR-36-06-PLY

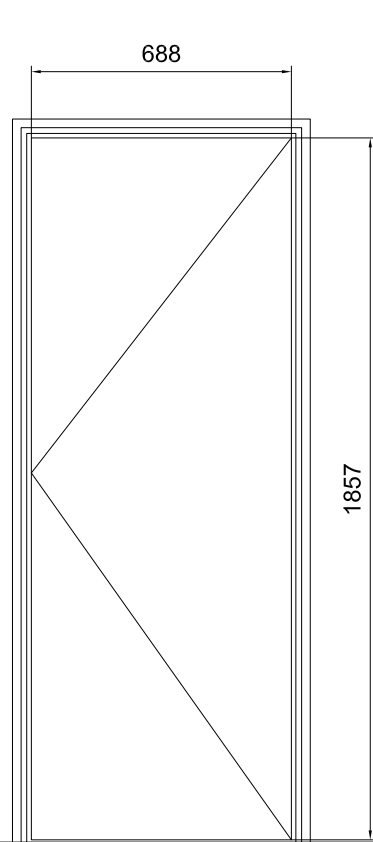


DR-36-07-PLY

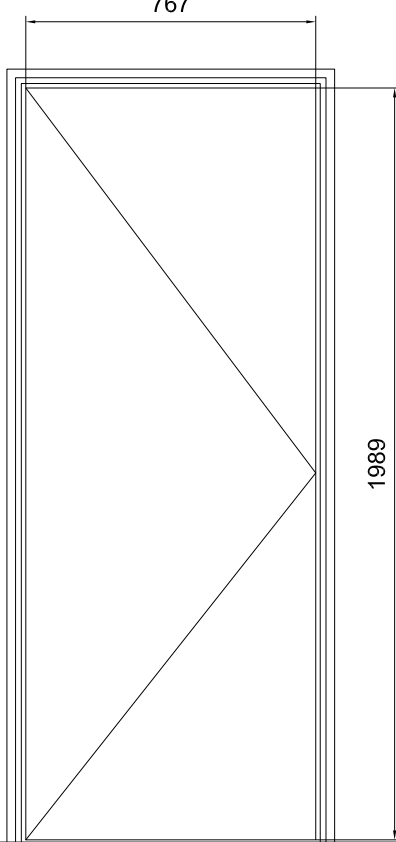

DR-36-08-SOD


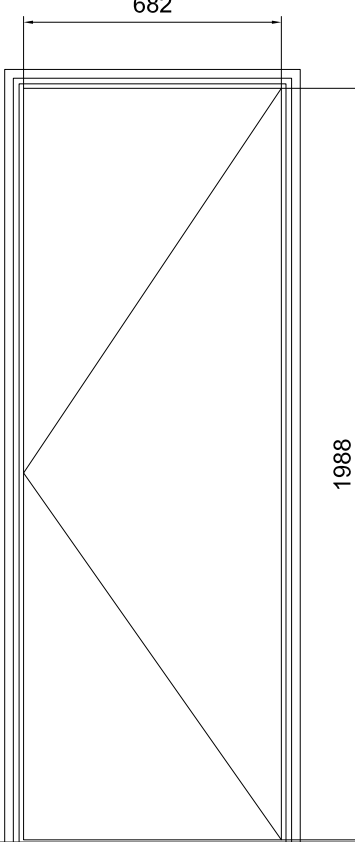


DR-36-09-SOD

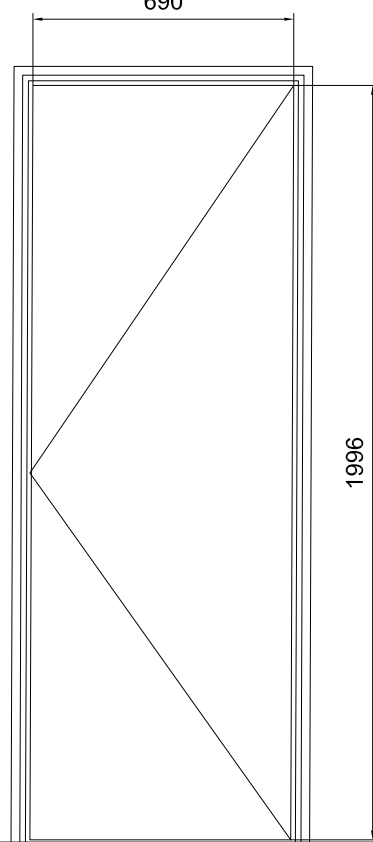


DR-36-10-PLY

KEY:

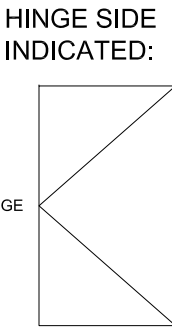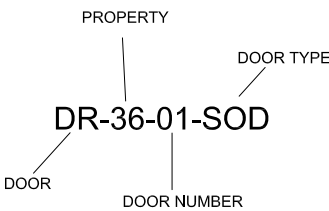

DOOR FRAME
NOTE: FRAME
RETAINED ON ALL
DOORS AS EXISTING

DOOR TYPE:

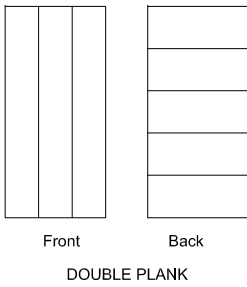

SOD - SOLID OAK
DOOR
Howdens Solid Rustic Ledged
Oak Door (DIE3430)
Dimensions are above elevations
Edging Information:
Max 230mm trim to top
Max 230mm trim to bottom
Max 20mm trim to each side



PLY - PLYWOOD FLUSH DOOR
Standard flush white internal plywood door

IRONMONGERY



Antique Black Doorknob Set

Antique Black Suffolk Latch



FOR APPROVAL



Osborne Wolf Ltd.

Osborne House, High Street
Stoke Ferry, PE33 9SF

Project: ROSE STREET DEVELOPMENTS
WOKINGHAM

Project Address: 36 & 38 ROSE STREET
WOKINGHAM, RG40

Title: PROPOSED REPLACEMENT
No.36 DOOR ELEVATIONS

Project No: P003.10 Date: 31.07.2025

Drawn: SRH Checked: SMD

Drawing No: P003.10-503

Scale: 1:20 @ A2 Rev: 01