



NO.38 REPLACEMENT INTERNAL DOOR ELEVATIONS
Scale 1:20@A2

Revision:
01 Ironmongery and door Type details added.
SRH 11.08.2025

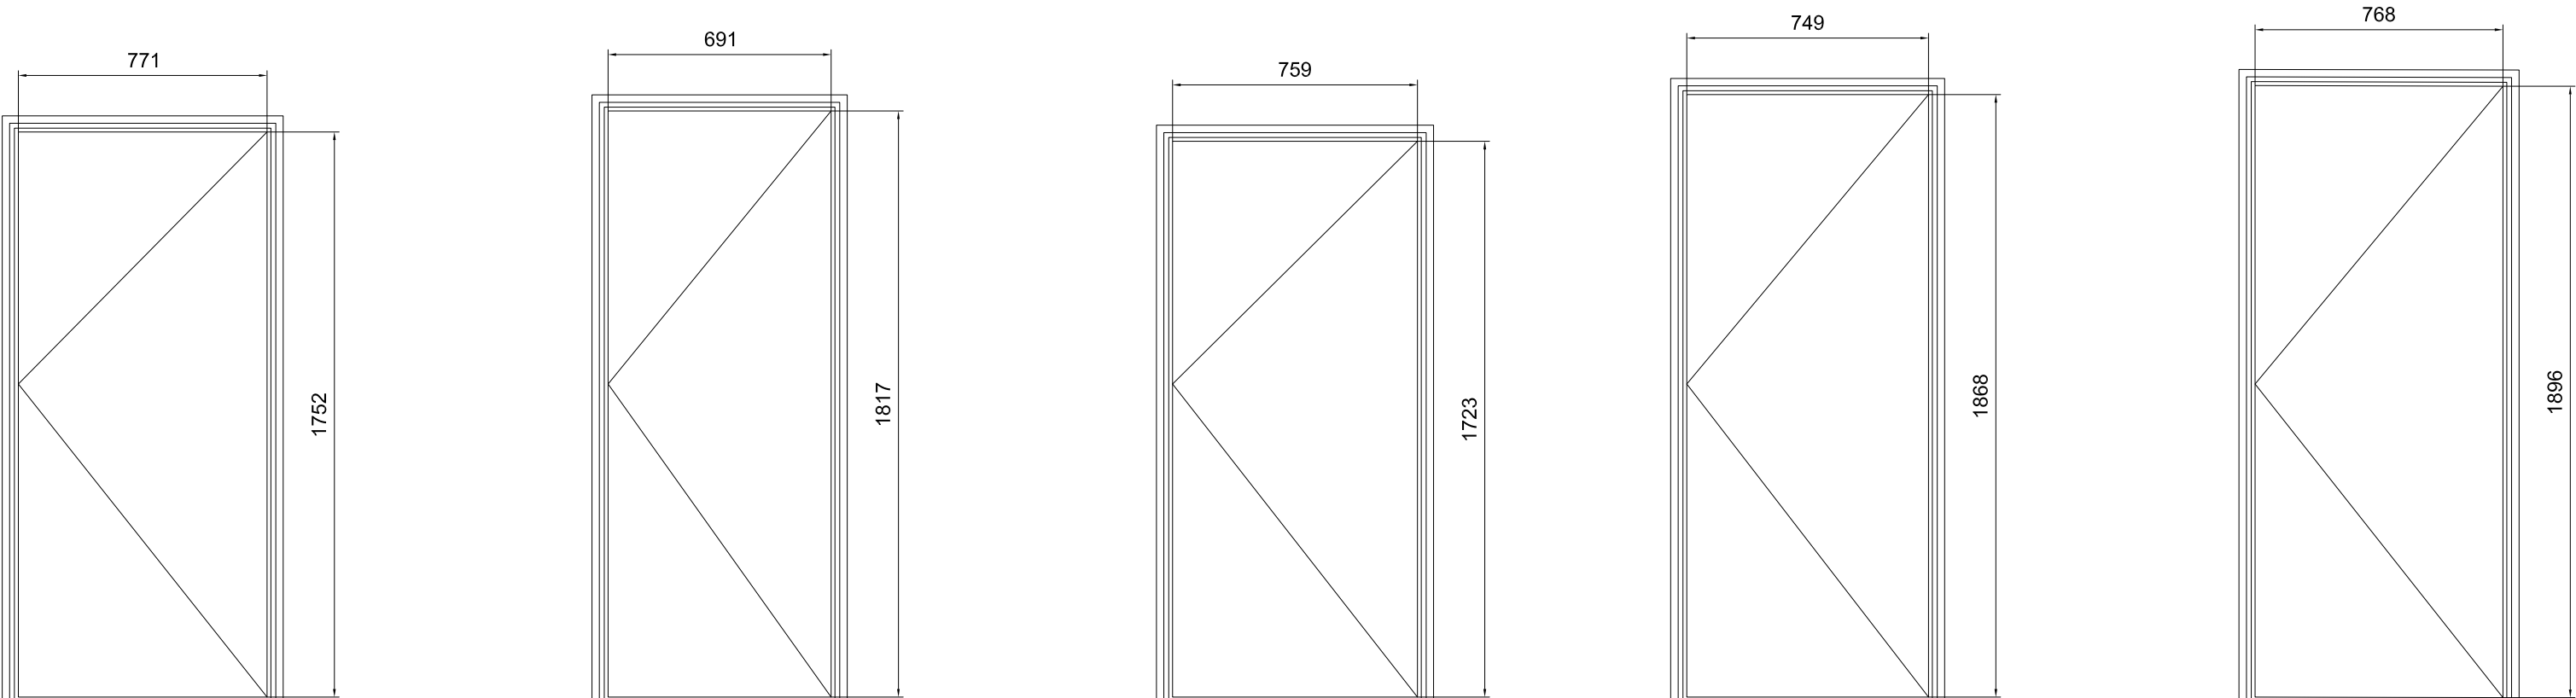


DR-38-01-SOD DR-38-02-SOD DR-38-03-SOD DR-38-04-SOD DR-38-05-PLY

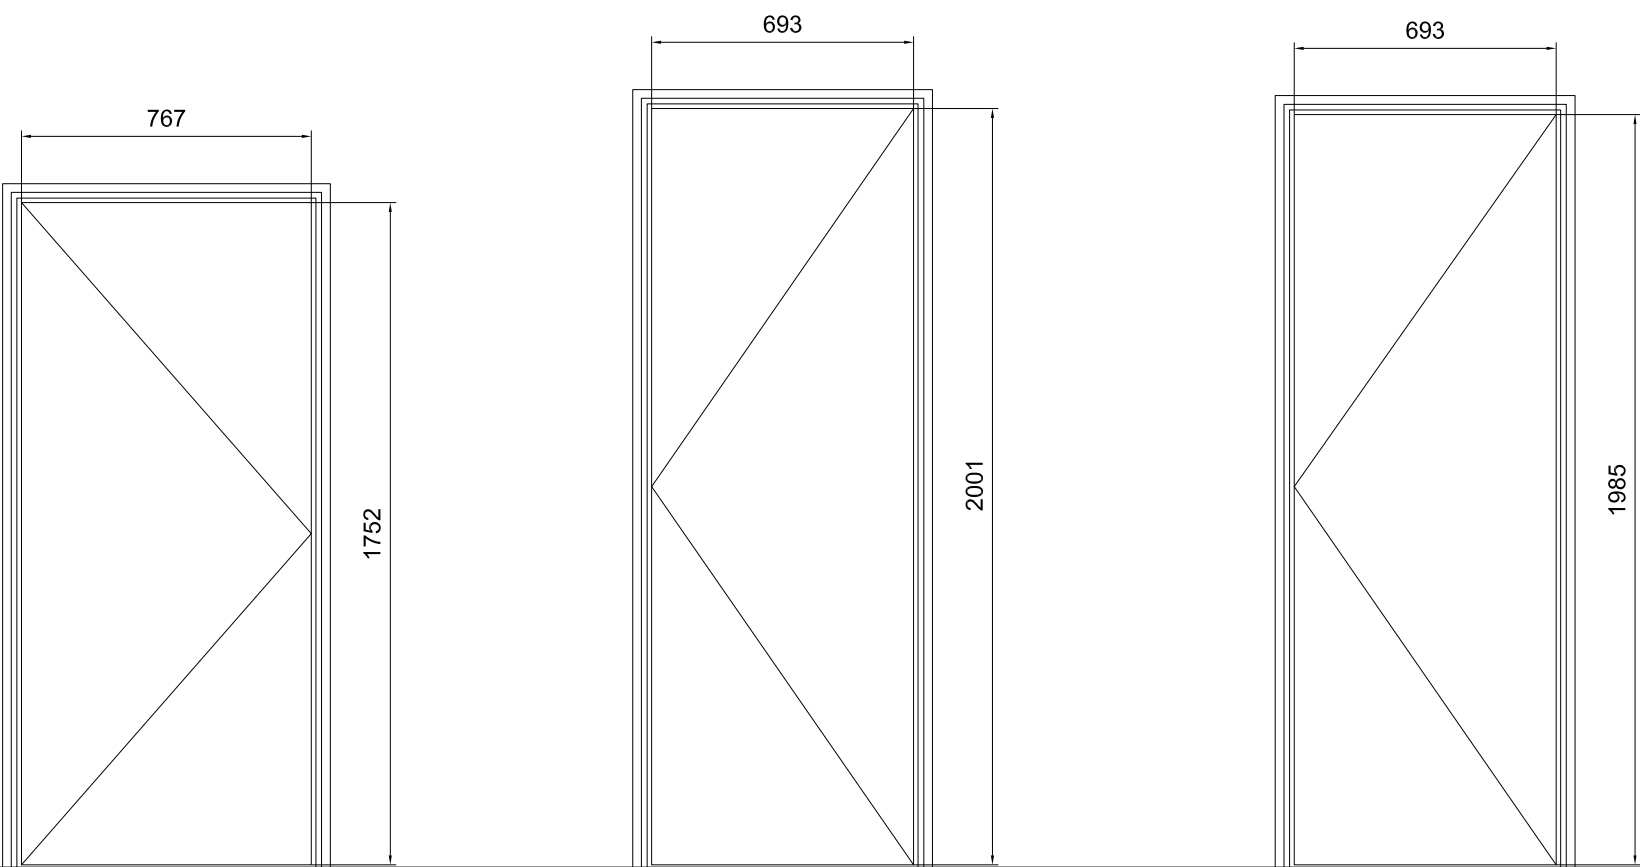


DR-38-06-SOD DR-38-07-SOD DR-38-08-PLY

KEY:

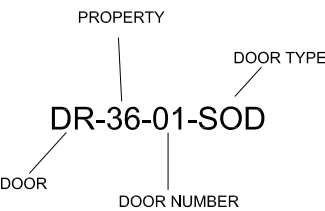


HINGE SIDE INDICATED:

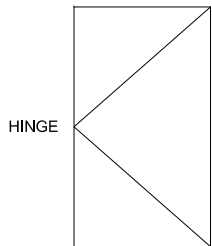

DOOR FRAME

NOTE: FRAME RETAINED ON ALL DOORS AS EXISTING

DOOR TYPE:

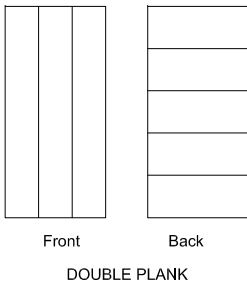

SOD - SOLID OAK DOOR

Howdens Solid Rustic Ledged Oak Door (DIE3430)

Dimensions are above elevations

Edging Information:

Max 230mm trim to top
Max 230mm trim to bottom
Max 20mm trim to each side

PLY - PLYWOOD FLUSH DOOR

Standard flush white internal plywood door



IRONMONGERY



Antique Black Doorknob Set

Antique Black Suffolk Latch



FOR APPROVAL



Osborne Wolf Ltd.

Osborne House, High Street
Stoke Ferry, PE33 9SF

Project: ROSE STREET DEVELOPMENTS
WOKINGHAM

Project Address: 36 & 38 ROSE STREET
WOKINGHAM, RG40

Title: PROPOSED REPLACEMENT
No.38 DOOR ELEVATIONS

Project No: P003.10 Date: 31.07.2025

Drawn: SRH Checked: SMD

Drawing No: P003.10-504

Scale: 1:20 @ A2 Rev: 01