

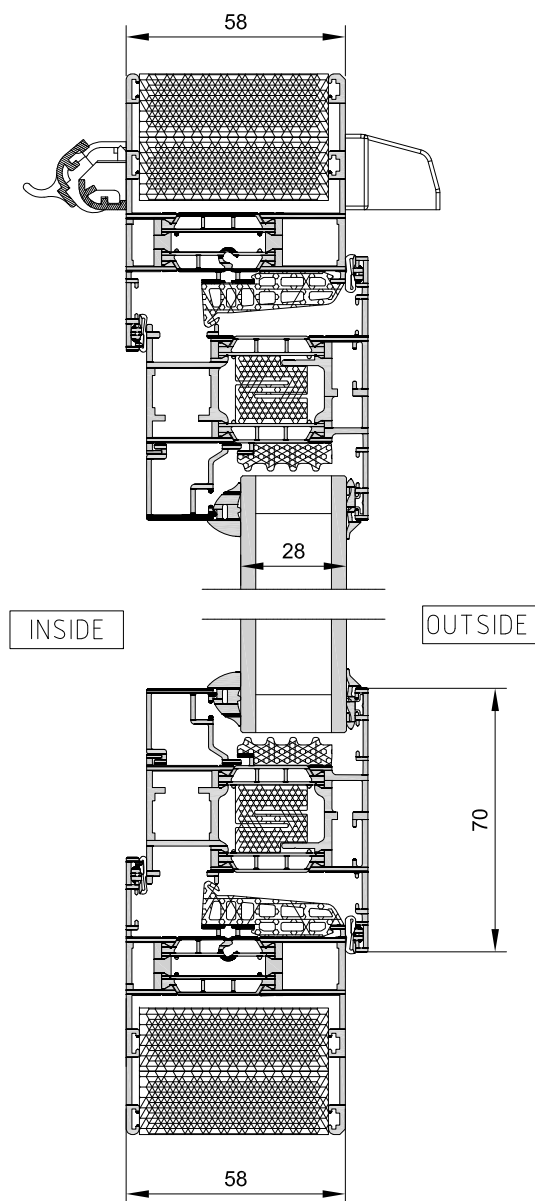


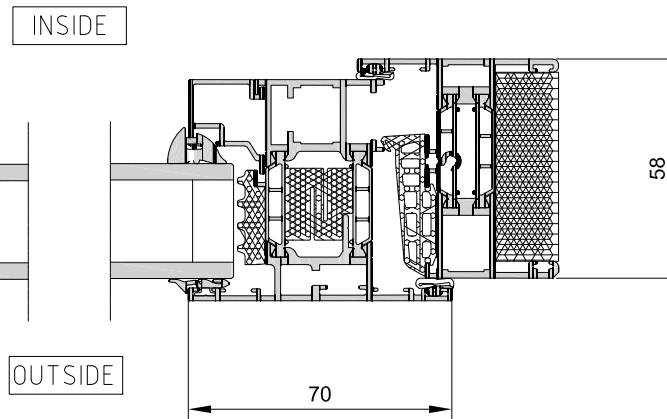


SECTION A - A

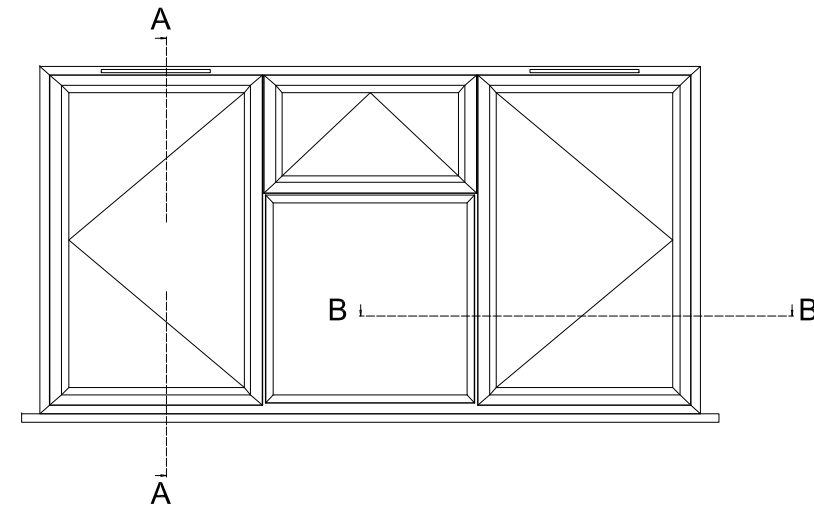

SECTION B - B

ALUK 58BW ST Hi SECTIONS
Scale 1:2 @A2

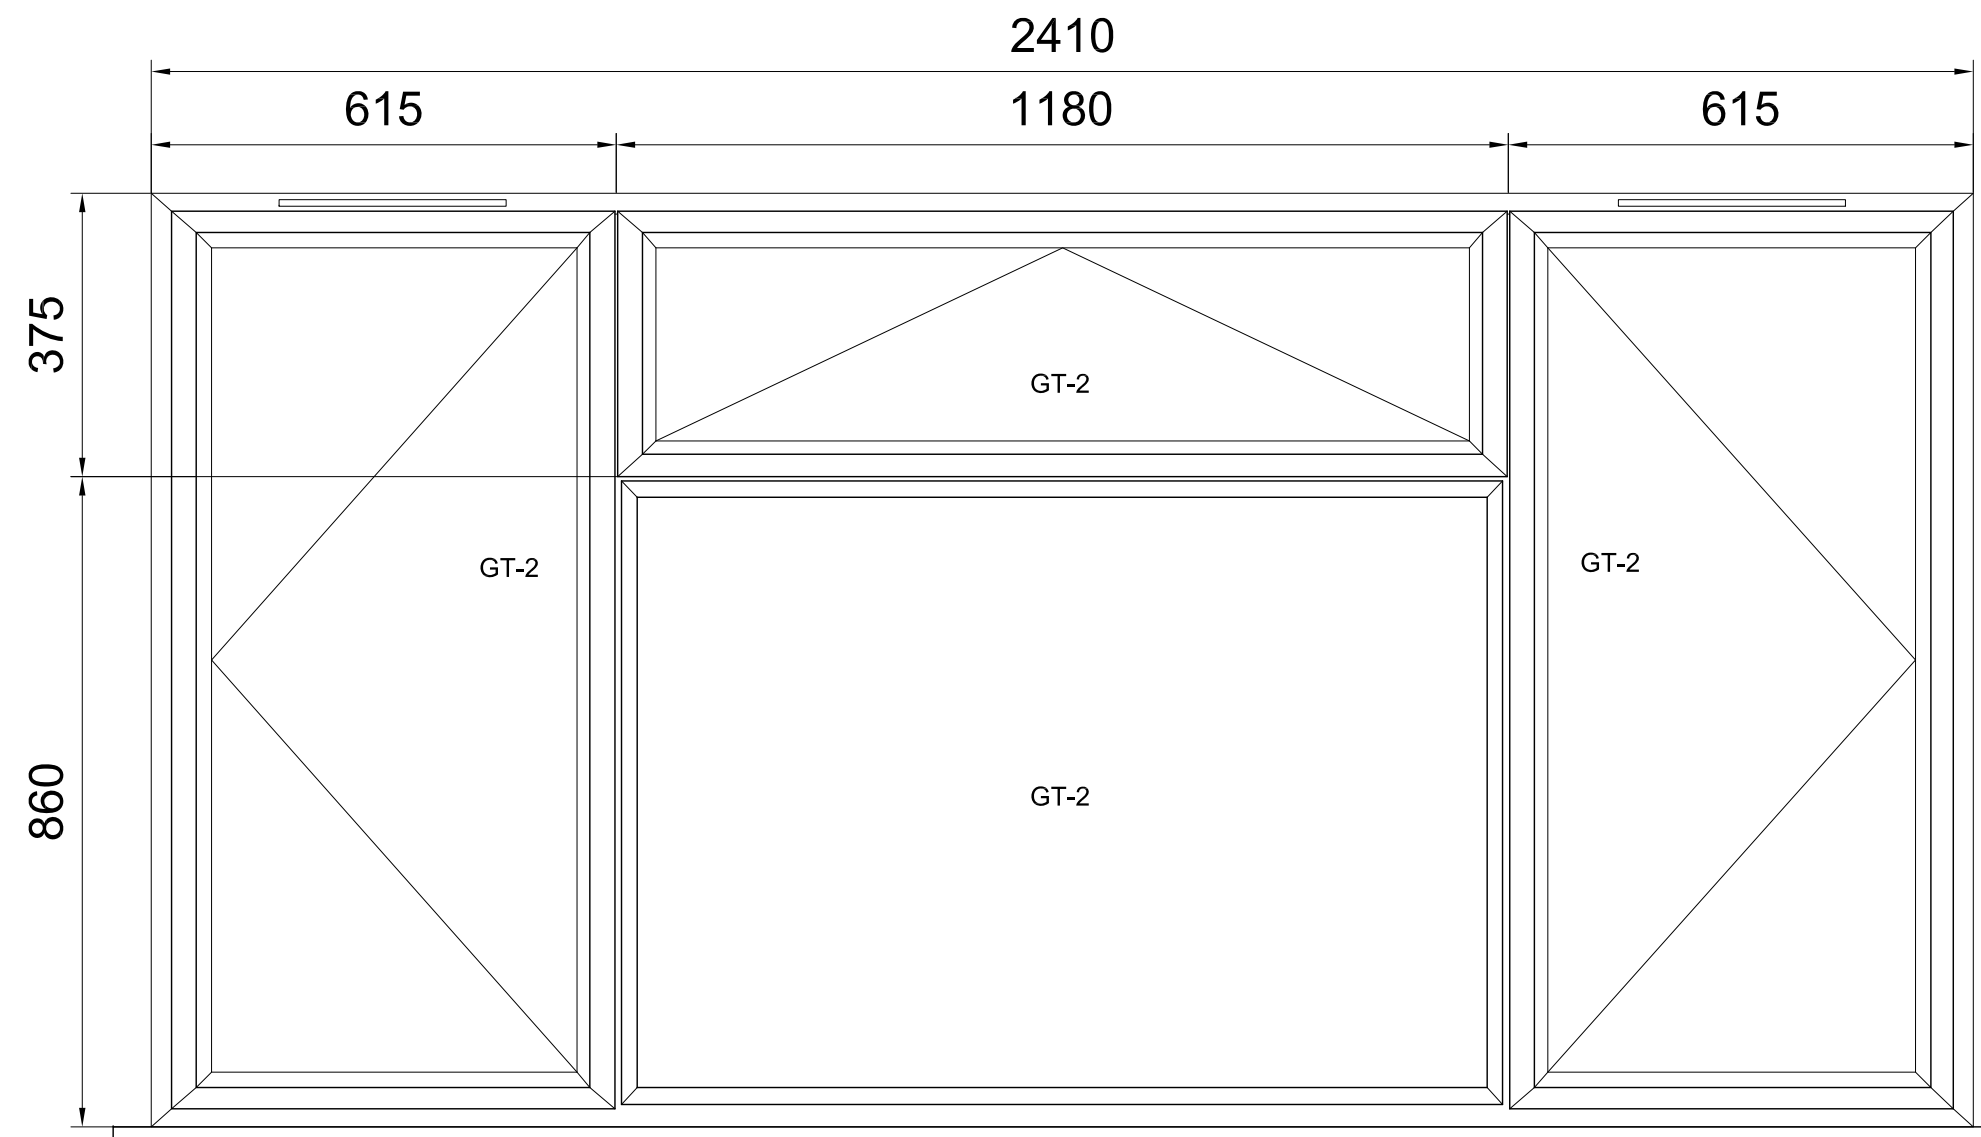

W.36.00-03

ALUK 58BW ST Hi ELEVATIONS
Scale 1:10 @A2

Replacement Rear Windows

- Frame Type - ALUK 58BW ST Hi Aluminium System: Internal/Mechanical Joints, Outer Frame Deep, Standard transom and mullion
- Sash Profile - ALUK 58BW ST Hi Contemporary
- Frame Colour - RAL 9016 Traffic White
- Cill Type & Colour - 150mm with Horns, Cill RAL 9016 Traffic White
- Trickle Vent - White UPVC TV5000 Trickle vent
- Window Furniture - White standard
- Window Lock - Standard
- Bead - 28mm Glazing Bead
- Glazing Type GT2: W36.00-02 - 4mm / 4mm Low e Softcoat STIPPOLYTE
- Glazing Space Bar - White Spacer

Revision:



FOR APPROVAL



Osborne Wolf Ltd.

Osborne House, High Street
Stoke Ferry, PE33 9SF

Project: ROSE STREET DEVELOPMENTS
WOKINGHAM

Project Address: 36 & 38 ROSE STREET
WOKINGHAM, RG40

Title: PROPOSED REPLACEMENT
No.36 REAR WINDOWS SHEET 2

Project No: P003.10 Date: 31.07.2025

Drawn: SRH Checked: SMD

Drawing No: P003.10-507

Scale: Varies @ A2 Rev: 00