



0 5m 10m
Metric Scale 1:200

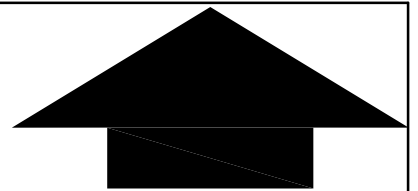

NORTH

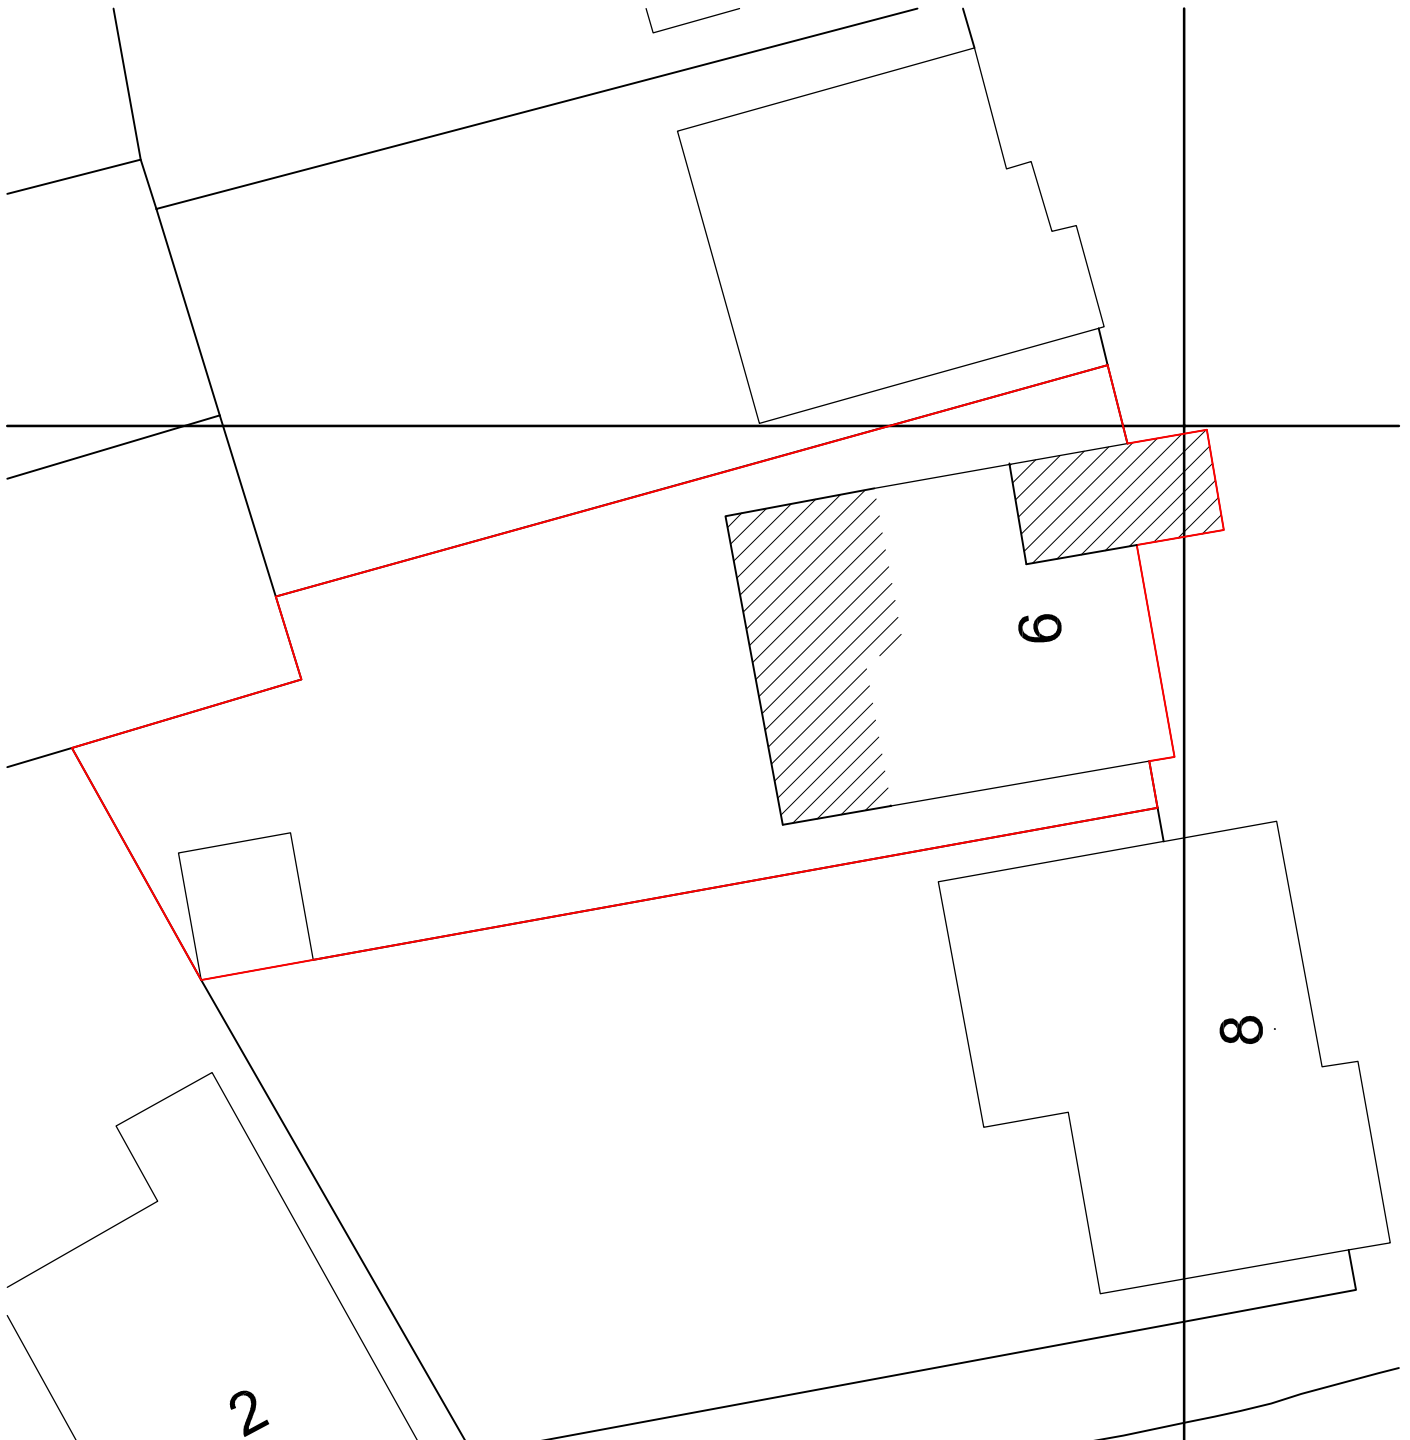

JOB
TITLE 6 DORSET WAY, WOKINGHAM, RG41 3AL

DRG.
TITLE BLOCK PLAN

DRAWN

CHECKED

DATE

JULY 25

SCALE

1:200

DRG. NO

AS02824-BP01

RRS Designs
Architectural & Planning Services

Mobile- 07964326643
Email- amar@rrsdesigns.co.uk
Website- www.rrsdesigns.co.uk