

© This drawing is copyright.
It is sent to you in confidence and must not be reproduced or disclosed to third parties without our prior permission.


Do not scale from this drawing, other than for Local Authority Planning purposes.

This drawing is to be read in conjunction with all relevant consultants, specialist manufacturers drawings and specifications.


Any discrepancies in dimensions or details on or between these drawings should be drawn to our attention.

All dimensions are in millimetres unless noted otherwise.

Any surveyed information incorporated within this drawing cannot be guaranteed as accurate unless confirmed by fixed dimension.

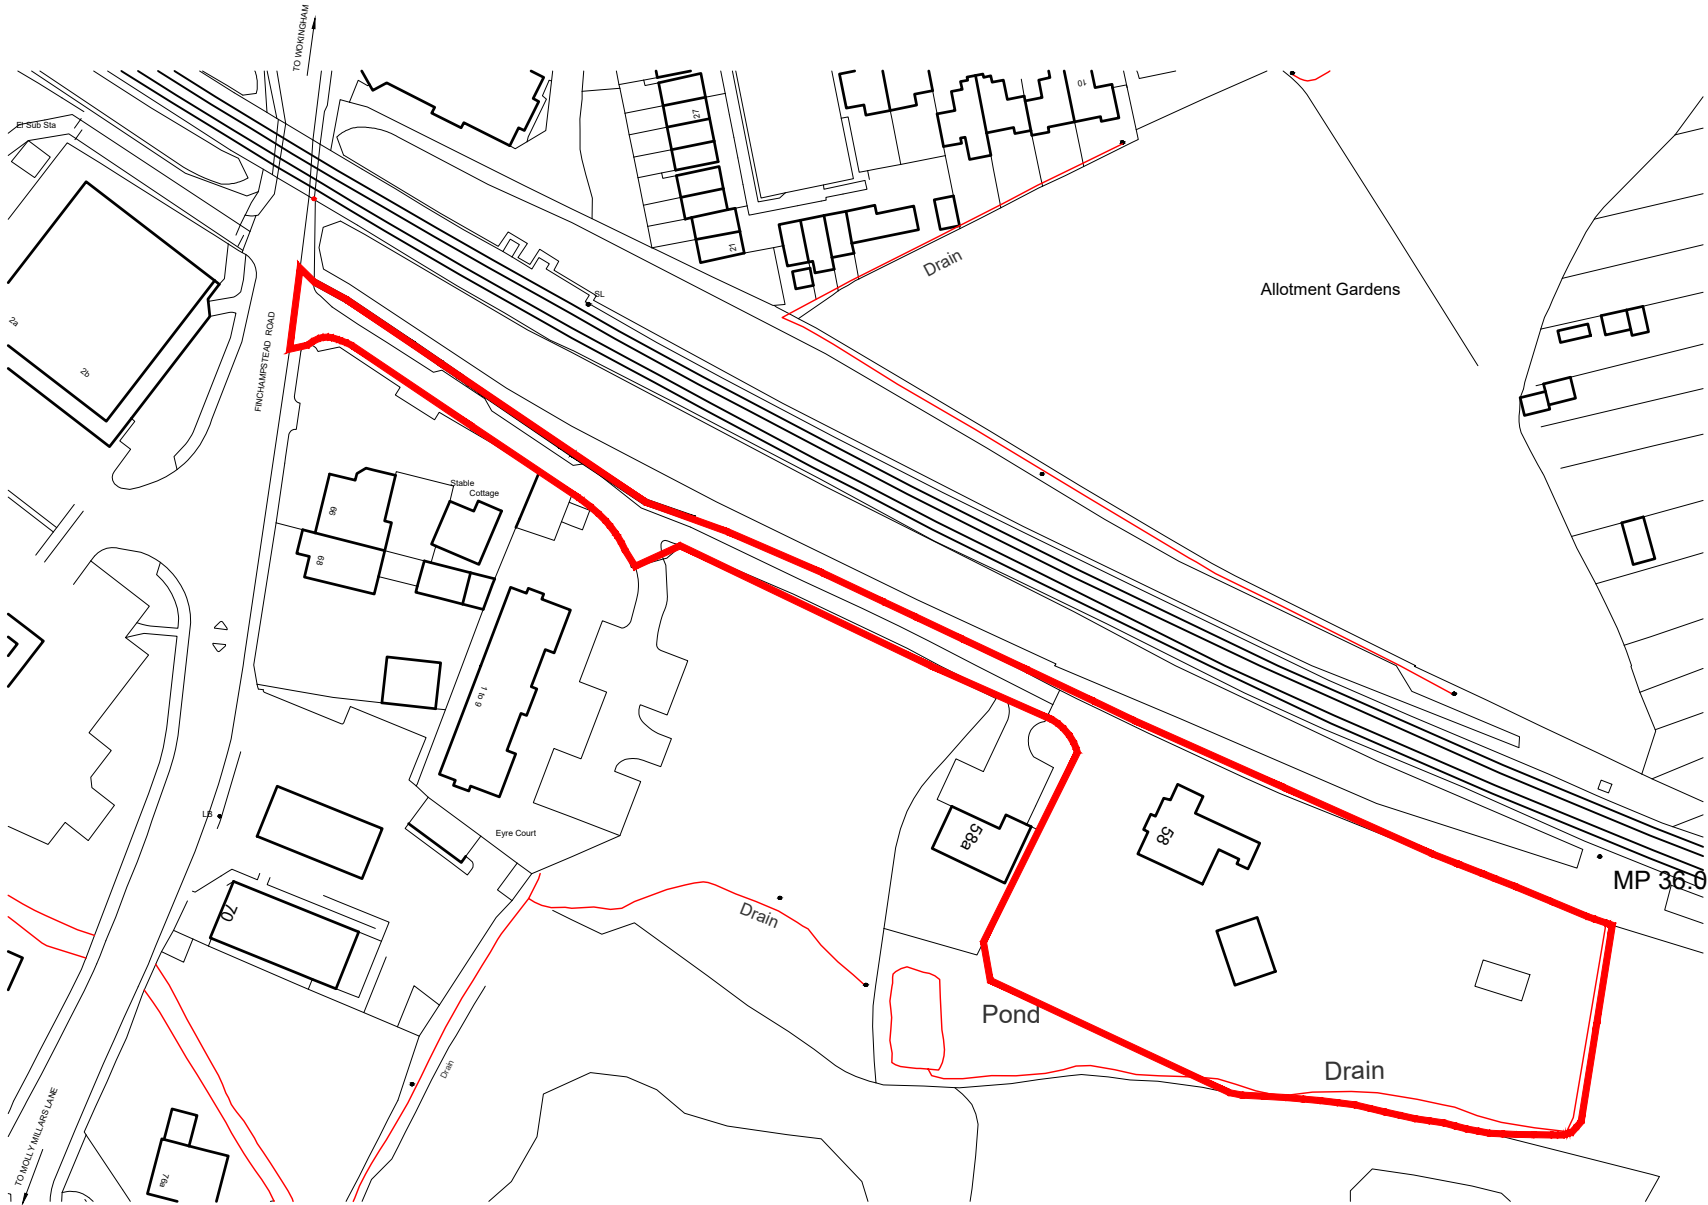

(c) Crown Copyright and Database Rights 2026 OS 100060020

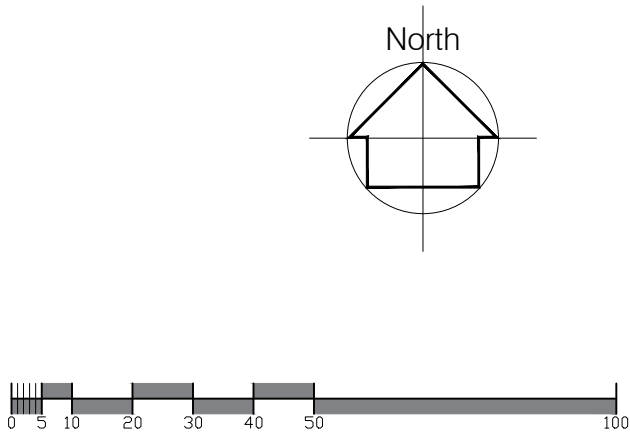

REV	DATE	DESCRIPTION	INITIAL	CHECKED
PLANNING				



harding rose architects

CLIENT		Blueking Holdings Limited	
PROJECT		58 Fichampstead Road, Wokingham, Berkshire, RG40 2NS	
TITLE		Location Plan	
SCALE	DATE		
1:1250 @A3	05.02.26		
DRAWN	PROJECT NO.		
NjR	25.1234		
		L.101	