

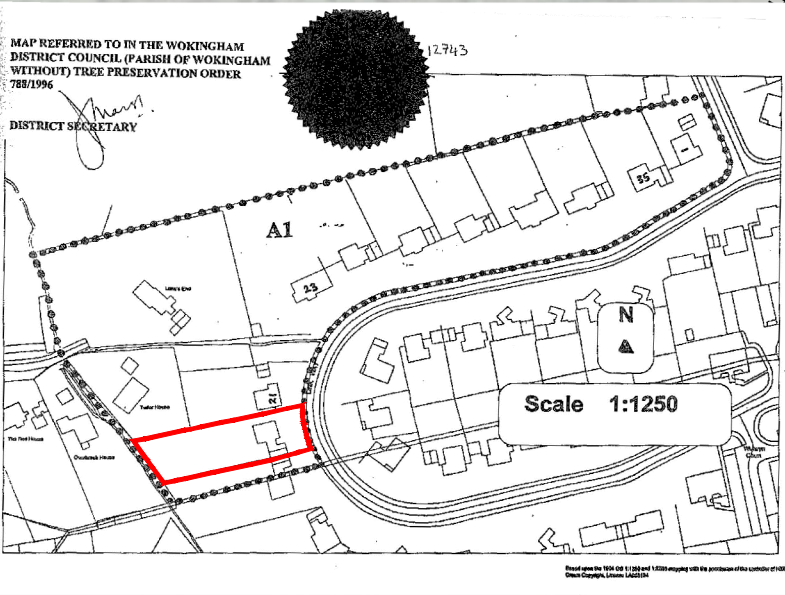


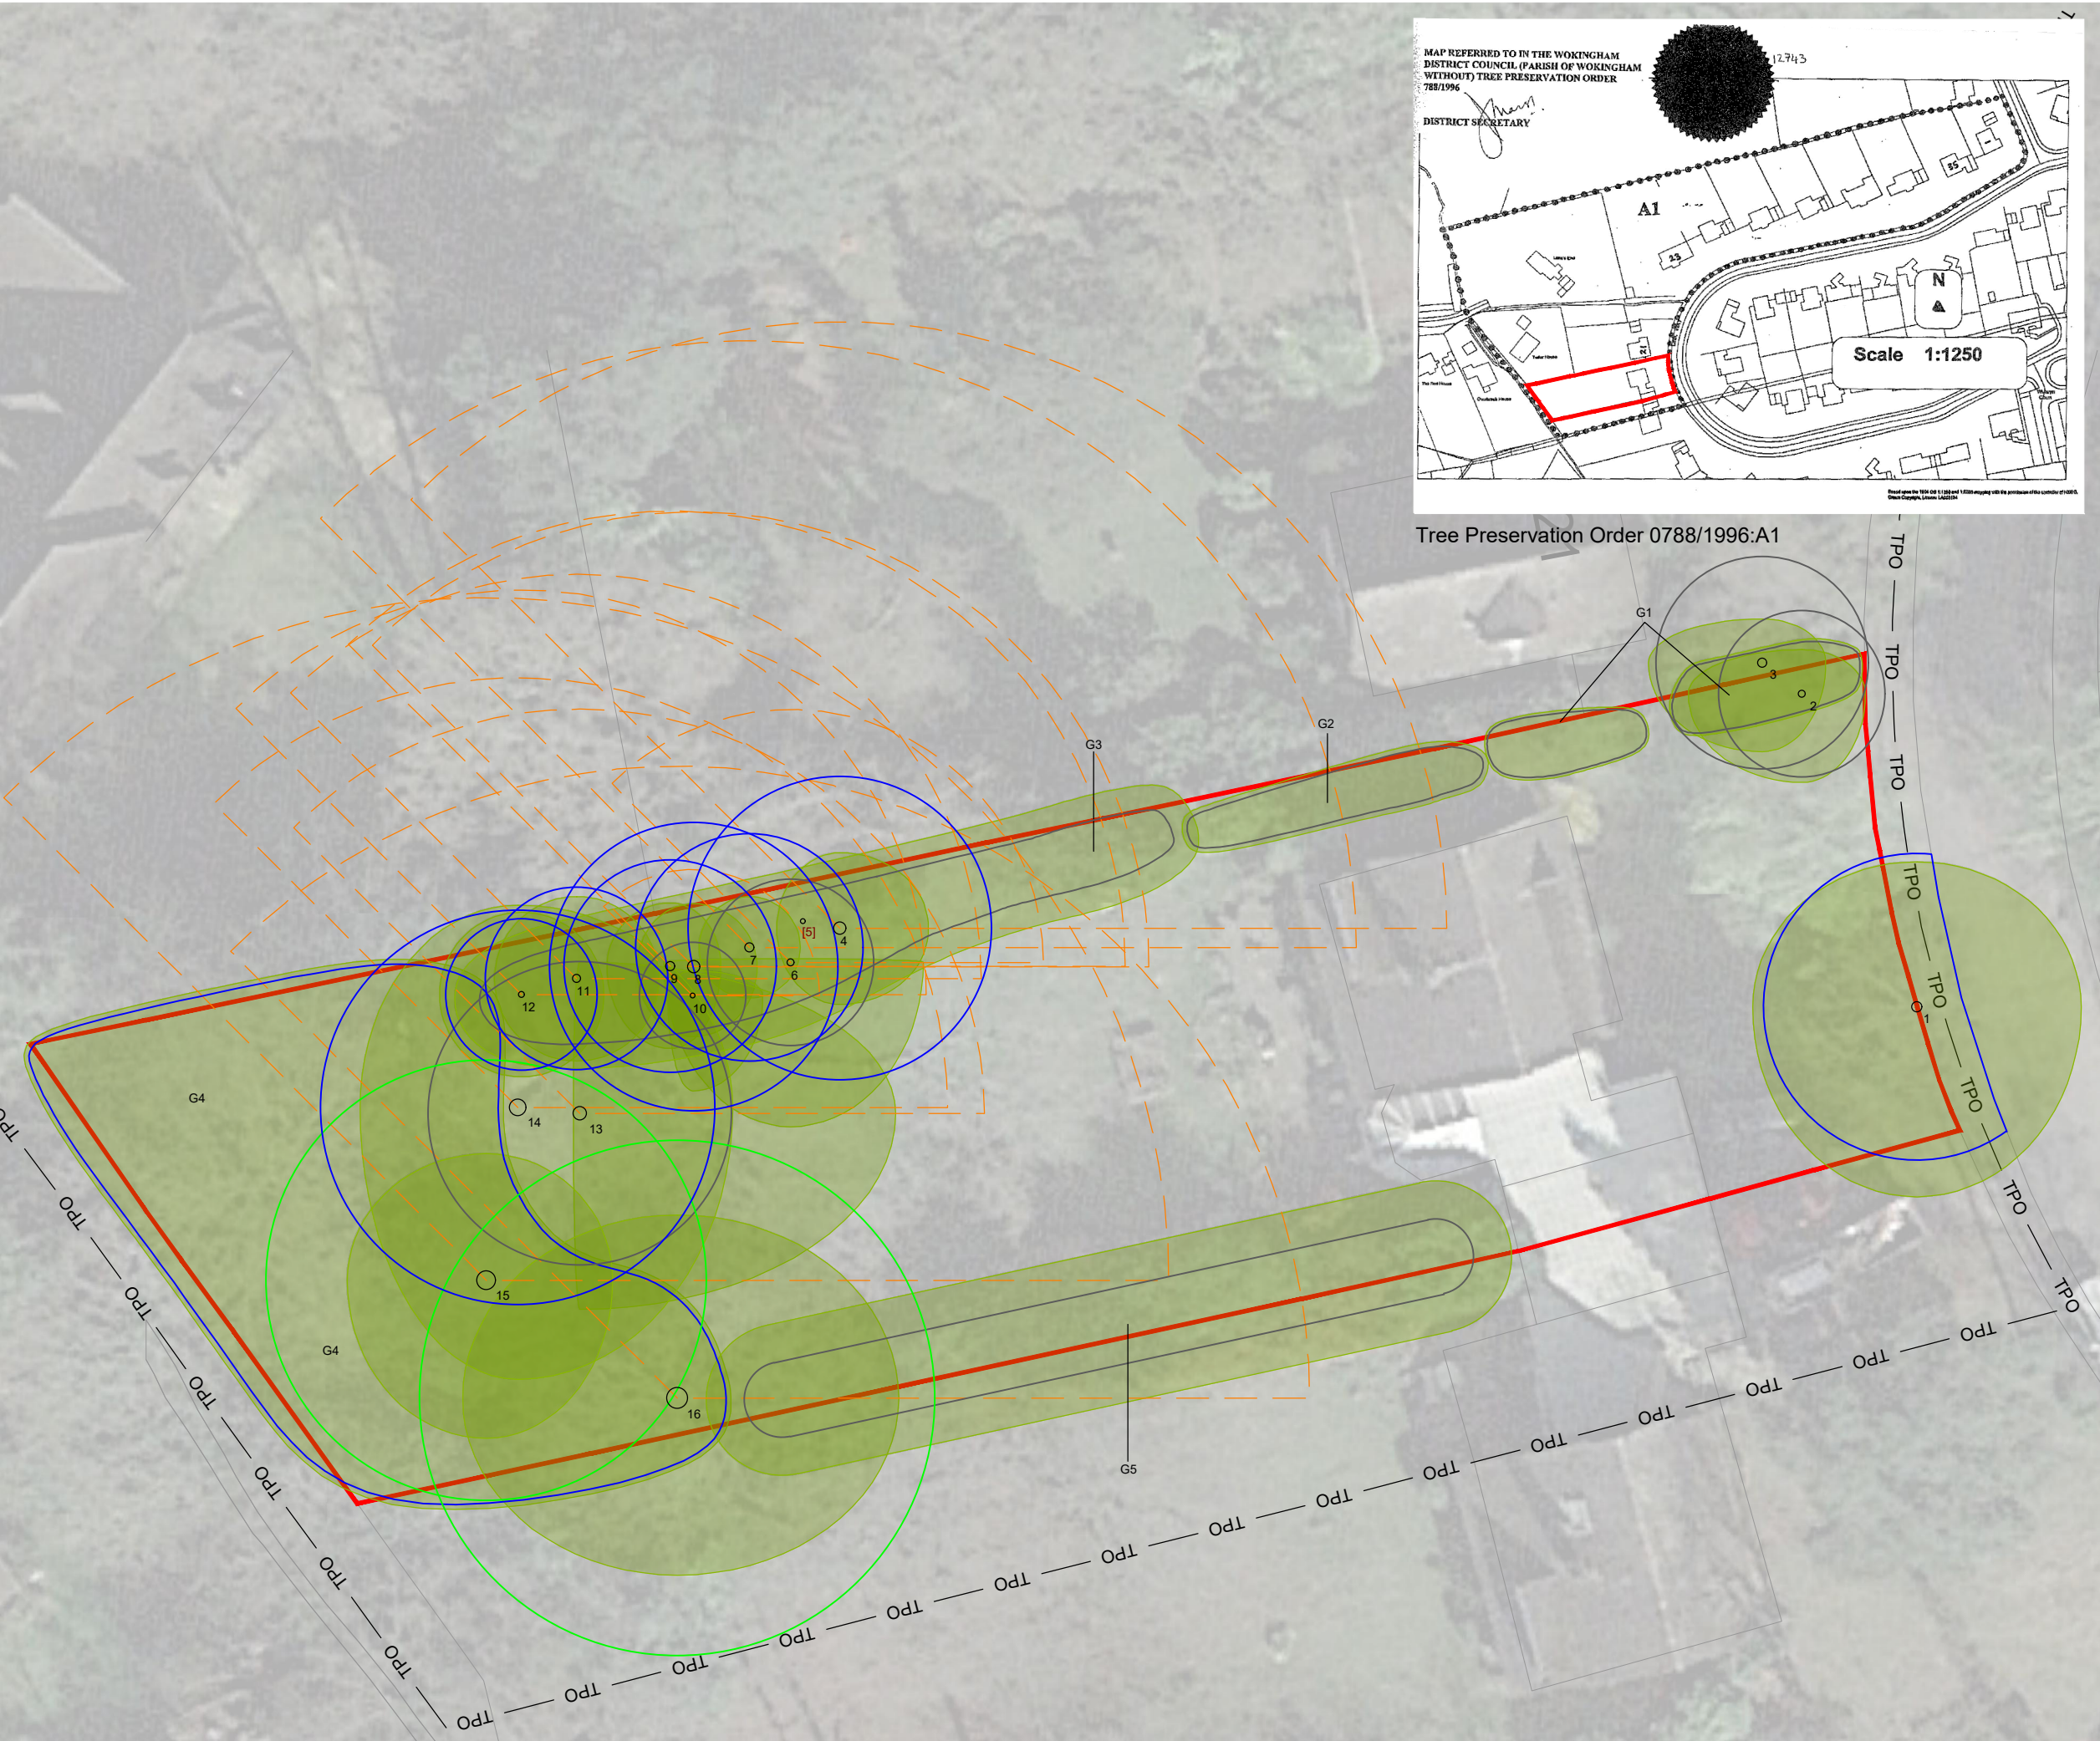

Tree Preservation Order 0788/1996:A1

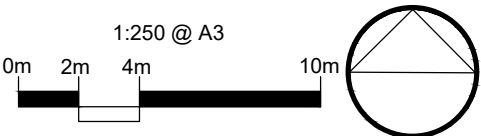

- KEY:**
- Site Boundary
 - Tree Numbers
 - Tree Canopies
 - Category 'U' Trees
 - Category 'A' RPA
 - Category 'B' RPA
 - Category 'C' RPA
 - Shading Arc
 - Tree Preservation Order

Note: All trees and groups have been plotted using measurements onsite in conjunction with aerial imagery.

Note: The RPA footprint for Trees 1 and 4 have been displaced to allow for the effect of the adopted highway and existing building foundations. The surface area of the RPA has not been reduced.



REV	DATE	NOTE	Drawn
REVISIONS			



TITLE
**19 Linkway, Crowthorne
Tree Constraints Plan**

CLIENT
Mr & Mrs Gresswell

SCALE 1:250 @ A3	DATE MAY 2026	DRAWN KL
DRAWING NUMBER 12883 TCP 02		REVISION

Based on: OS2.dwg