




PROPOSED ELEVATIONS

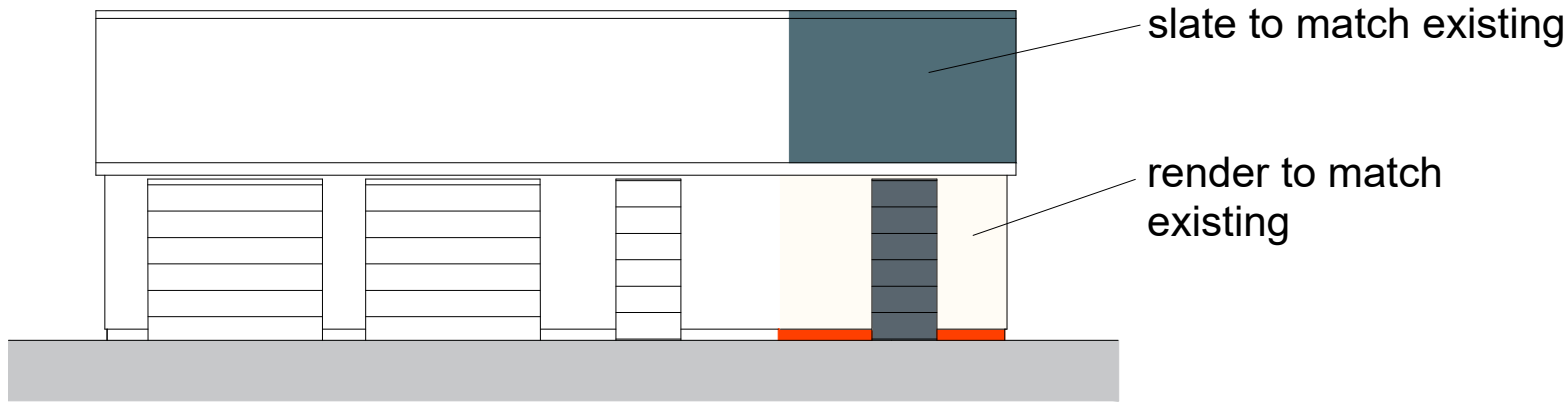


FRONT ELEVATION (West) @1:100

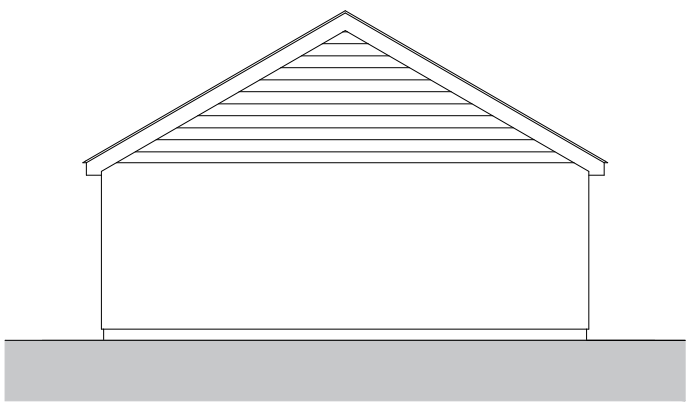



SIDE ELEVATION (North) @1:100

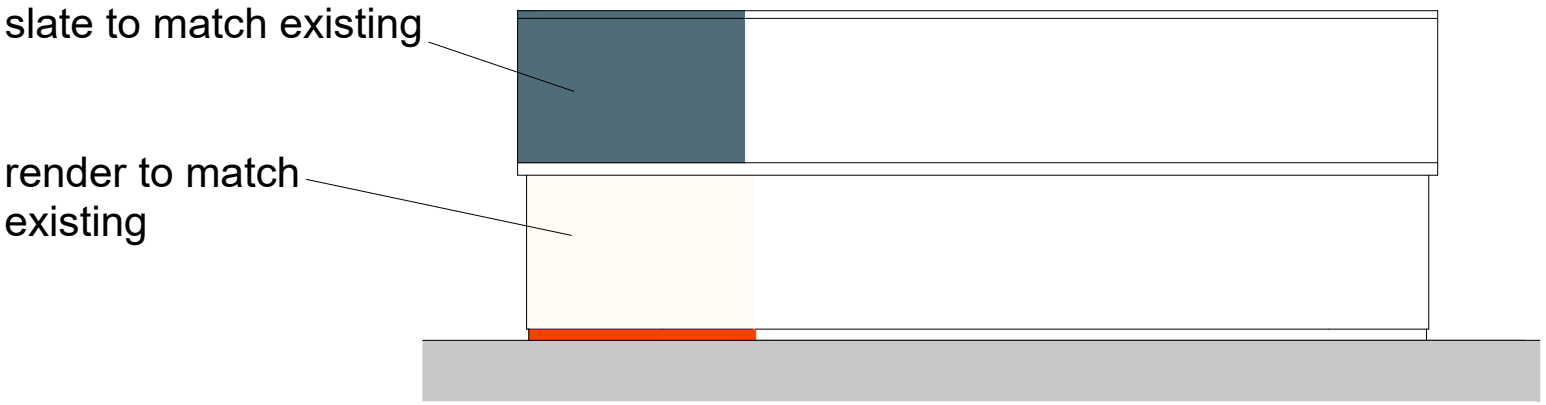



REAR ELEVATION (East) @1:100

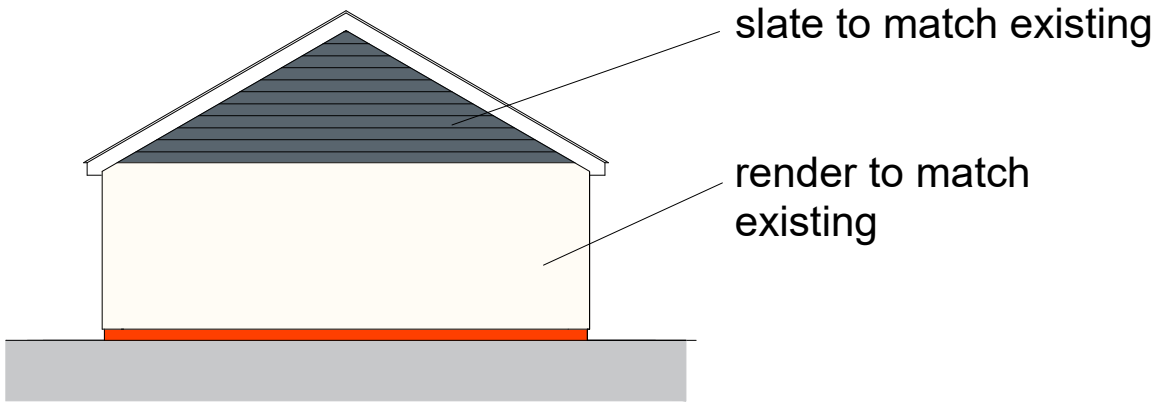

SIDE ELEVATION (South) @1:100

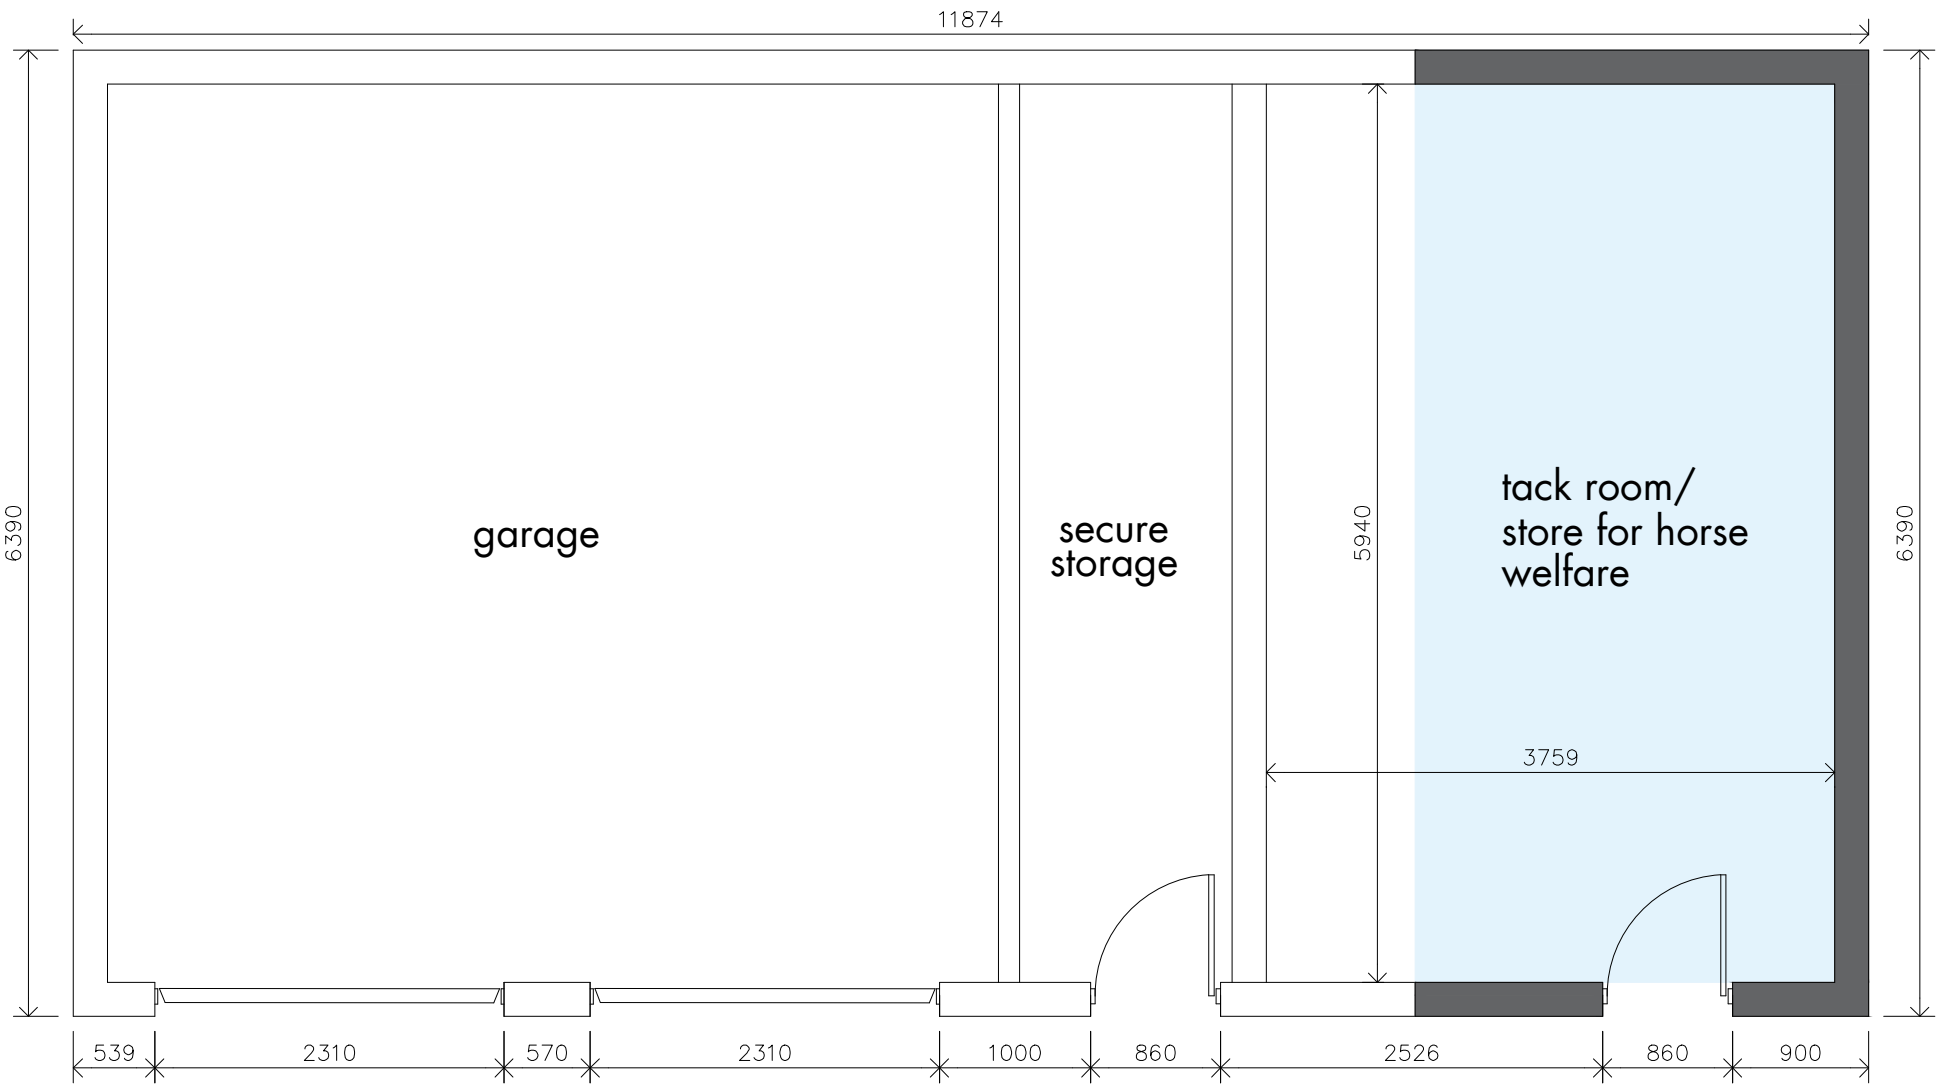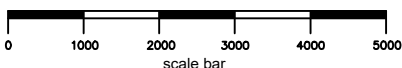

PROPOSED FLOOR PLAN @1:50

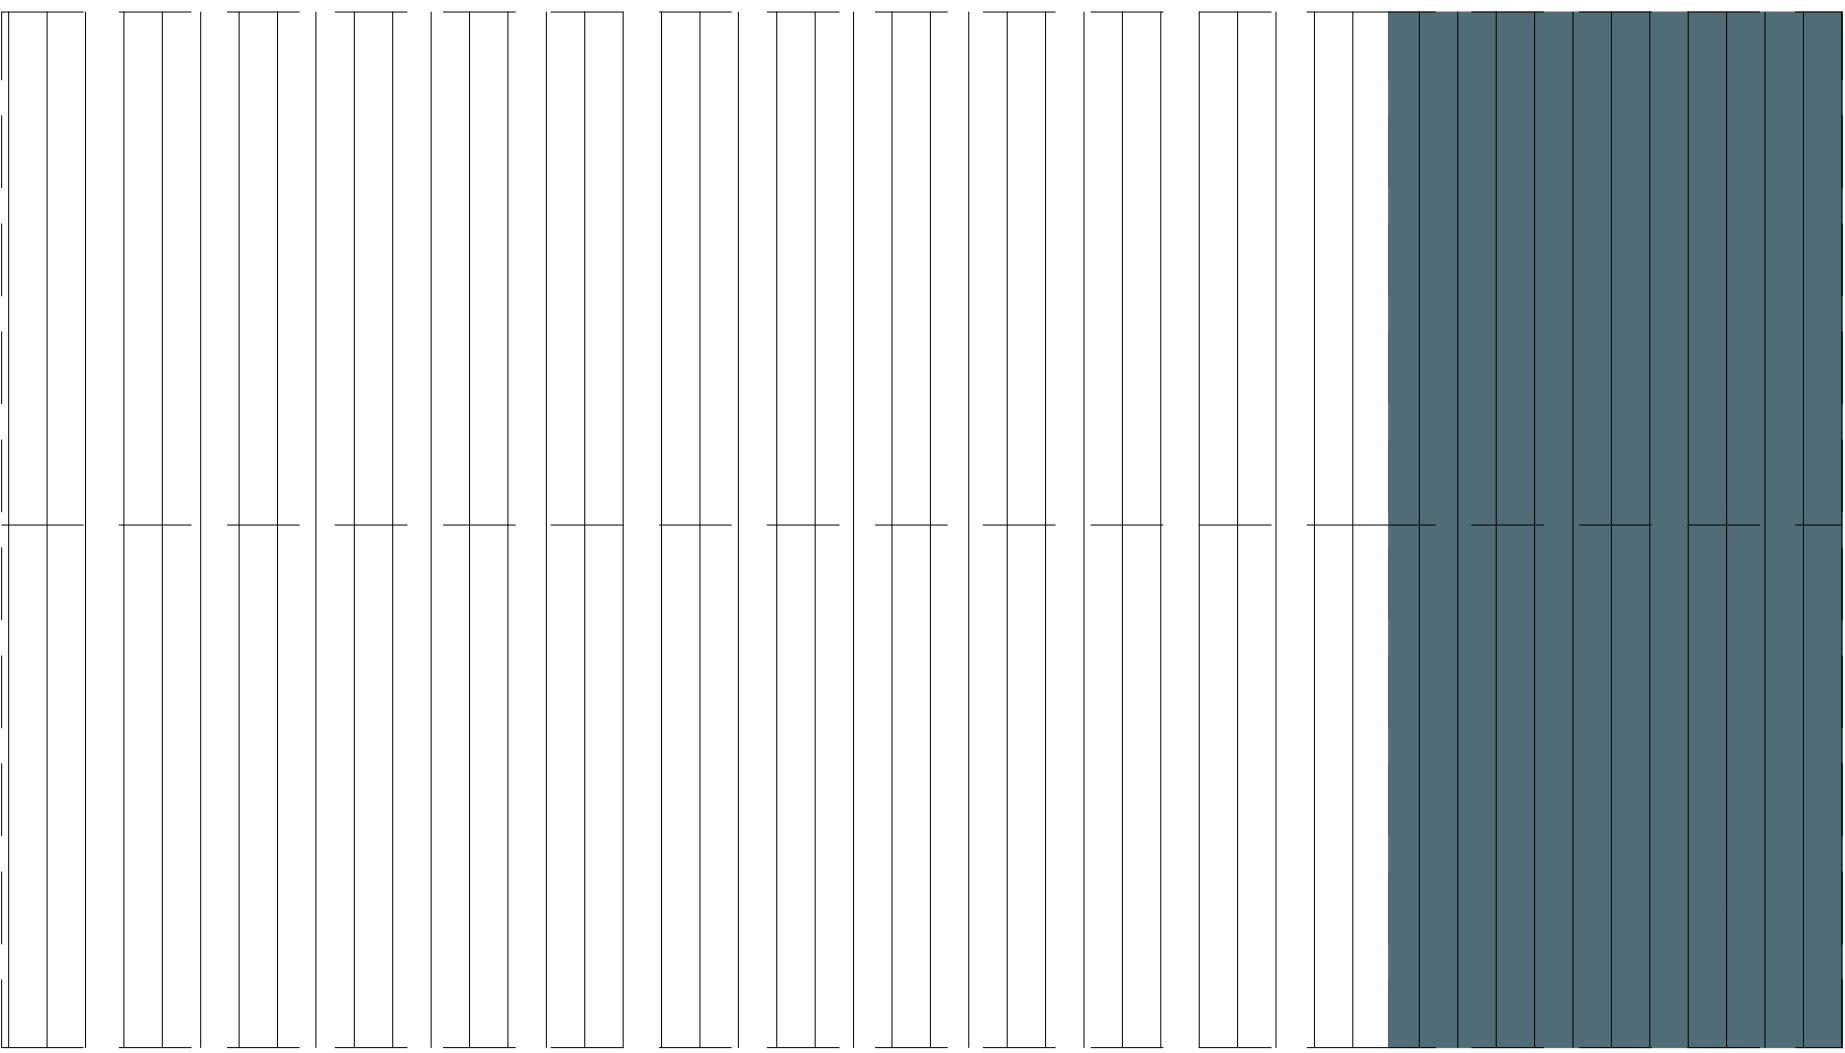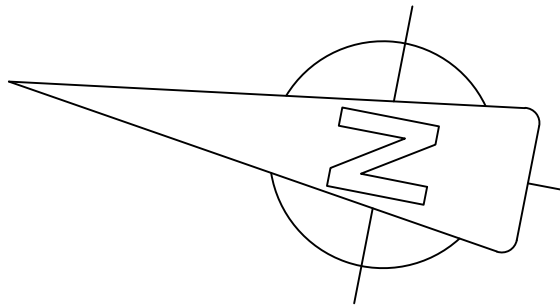

PROPOSED ROOF PLAN @1:50

