




STABLE COTTAGE

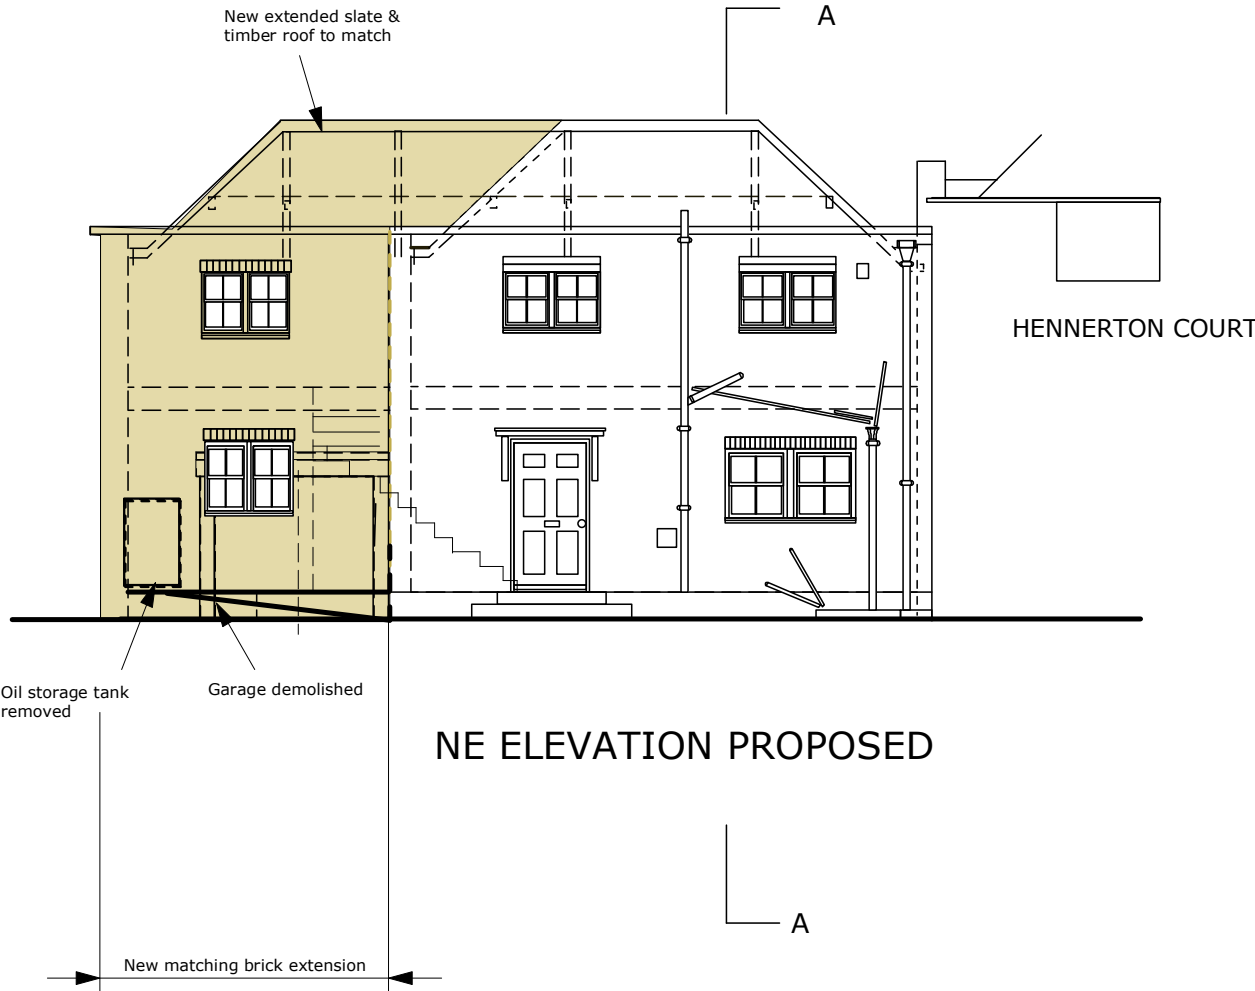

STABLE COTTAGE

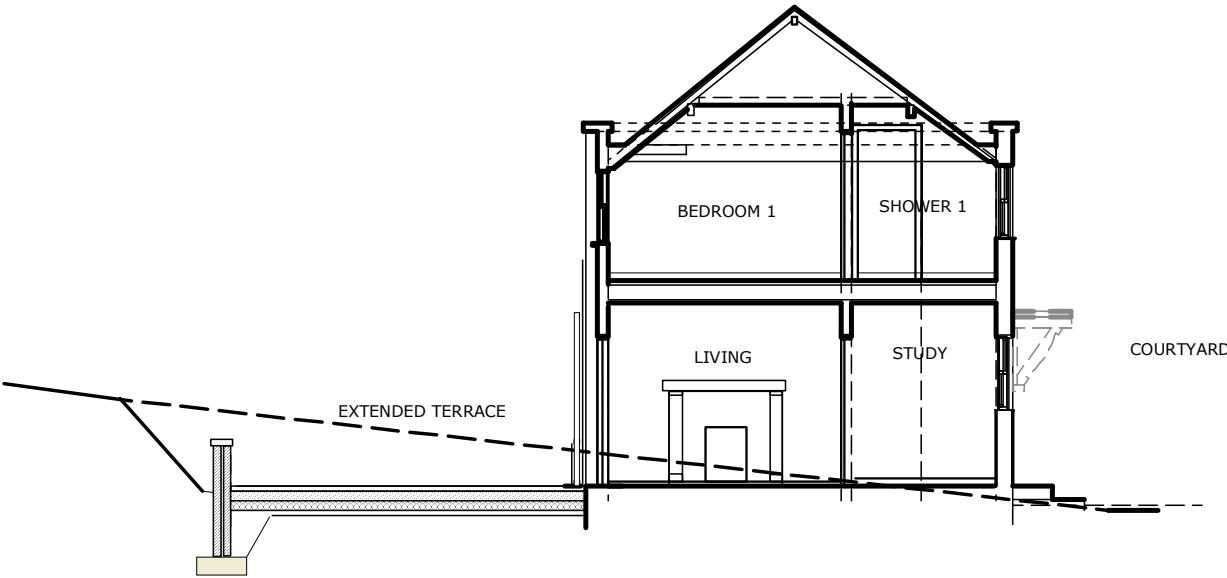

- C: Orangery removed from proposal and dropped cill added to rear window 24.2.20
- PLANNING APPLICATION
- B: Extension courtyard windows enlarged 20.9.19
- A: Orangery reconfigured kitchen moved, first floor revised stair amended 29.9.19

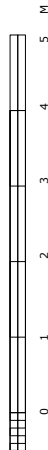

REVISIONS		
 FDF ARCHITECTURE PETRO HOUSE, GRAZES HILL BERKSHIRE RG10 8LT TEL 0118 940 6591 FAX 0118 940 6591		
STABLE COTTAGE HENNERTON RG108PD		
This drawing is copyright and must not be reproduced in whole or part without written consent. Do not scale from this drawing. Written dims. to be checked on site.		
ELEVATIONS AND SECTION AA PROPOSED		
SCALE 1:100 6/13	DATE JULY 19	DRAWN
Project No 3040	Dwg. No. 3040-50.4	Rev. C