


Existing Block Plan - 1:200

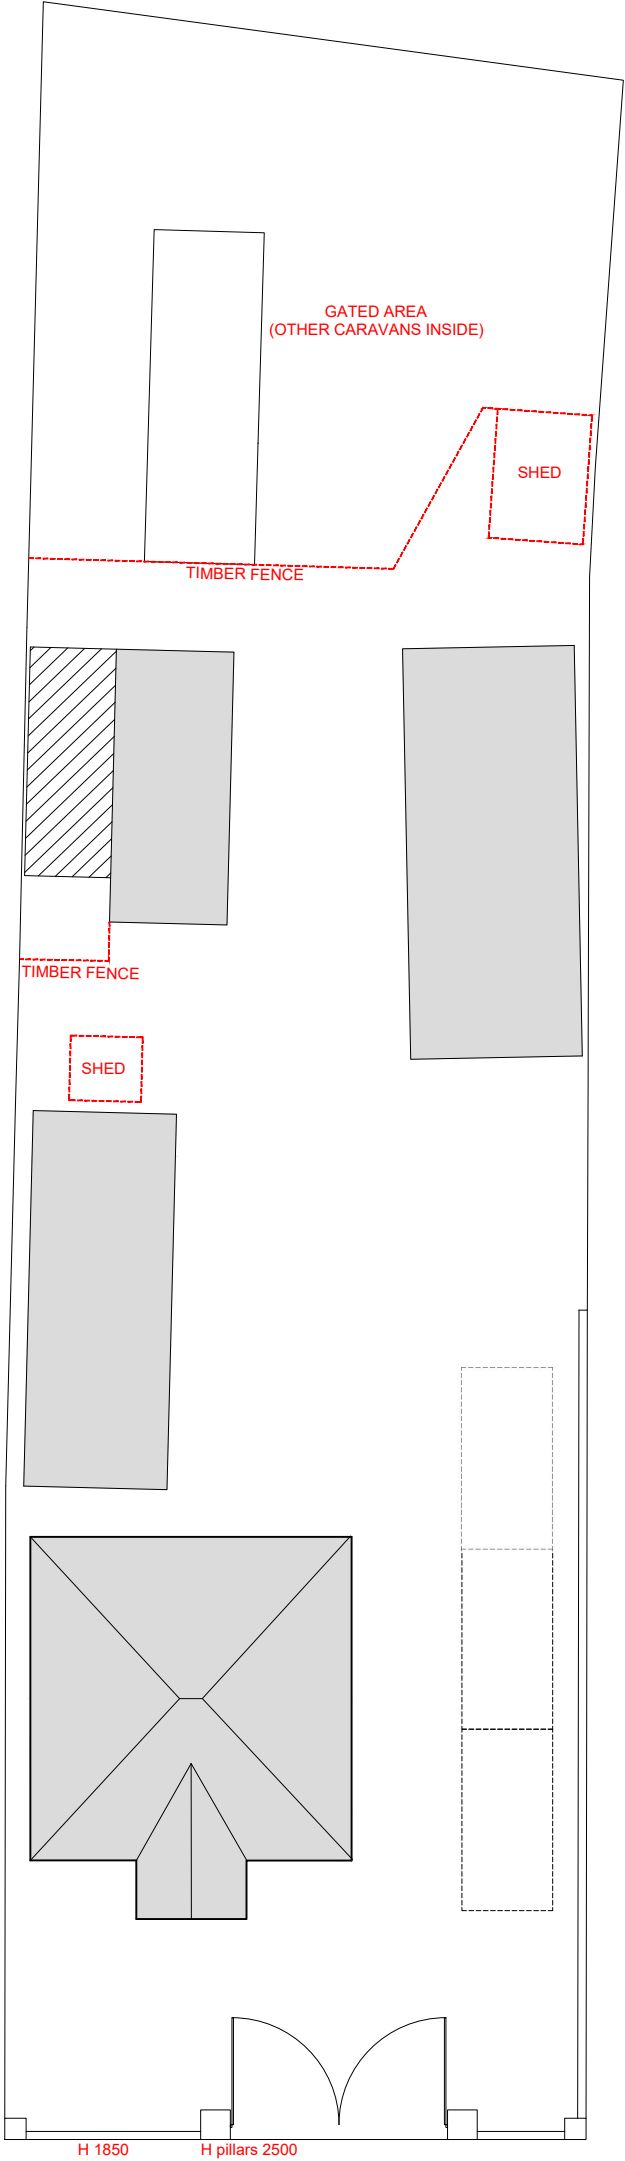


Ordnance Survey, (c) Crown Copyright 2025. All rights reserved. Licence number 100022432

Location Plan - 1:1250



artichoke: architectural consultancy
71 Clewer Hill Road - Windsor - SL4 4DE
office@artichoke-design.co.uk
www.artichoke-design.co.uk
t: 01753 830422

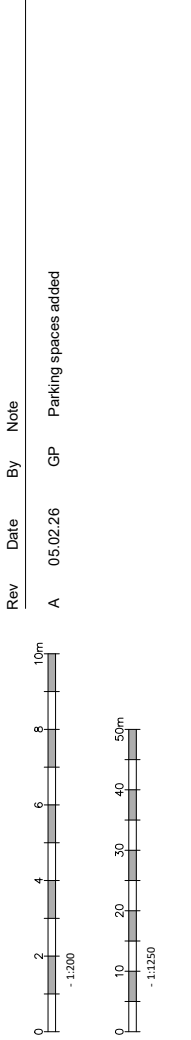

PLANNING APP

Revision	Project	Drawing Number	Date	Scale	Drawn	GP	STATED	A3
A	- 8 New Acres	25A035/PL01	05.02.26	GP	GP	GP	GP	GP
Title								
LOCATION PLAN								
and EXISTING BLOCK PLAN								
Nine Mile Ride								
Wokingham, RG40 3LZ								

NOTE
This drawing is the property and copyright of artichoke: architectural consultancy and written consent must be obtained before divulging to a third party or copying whole or part of the drawing by any method whatsoever. All dimensions are in millimeters. Do not scale dimensions.