
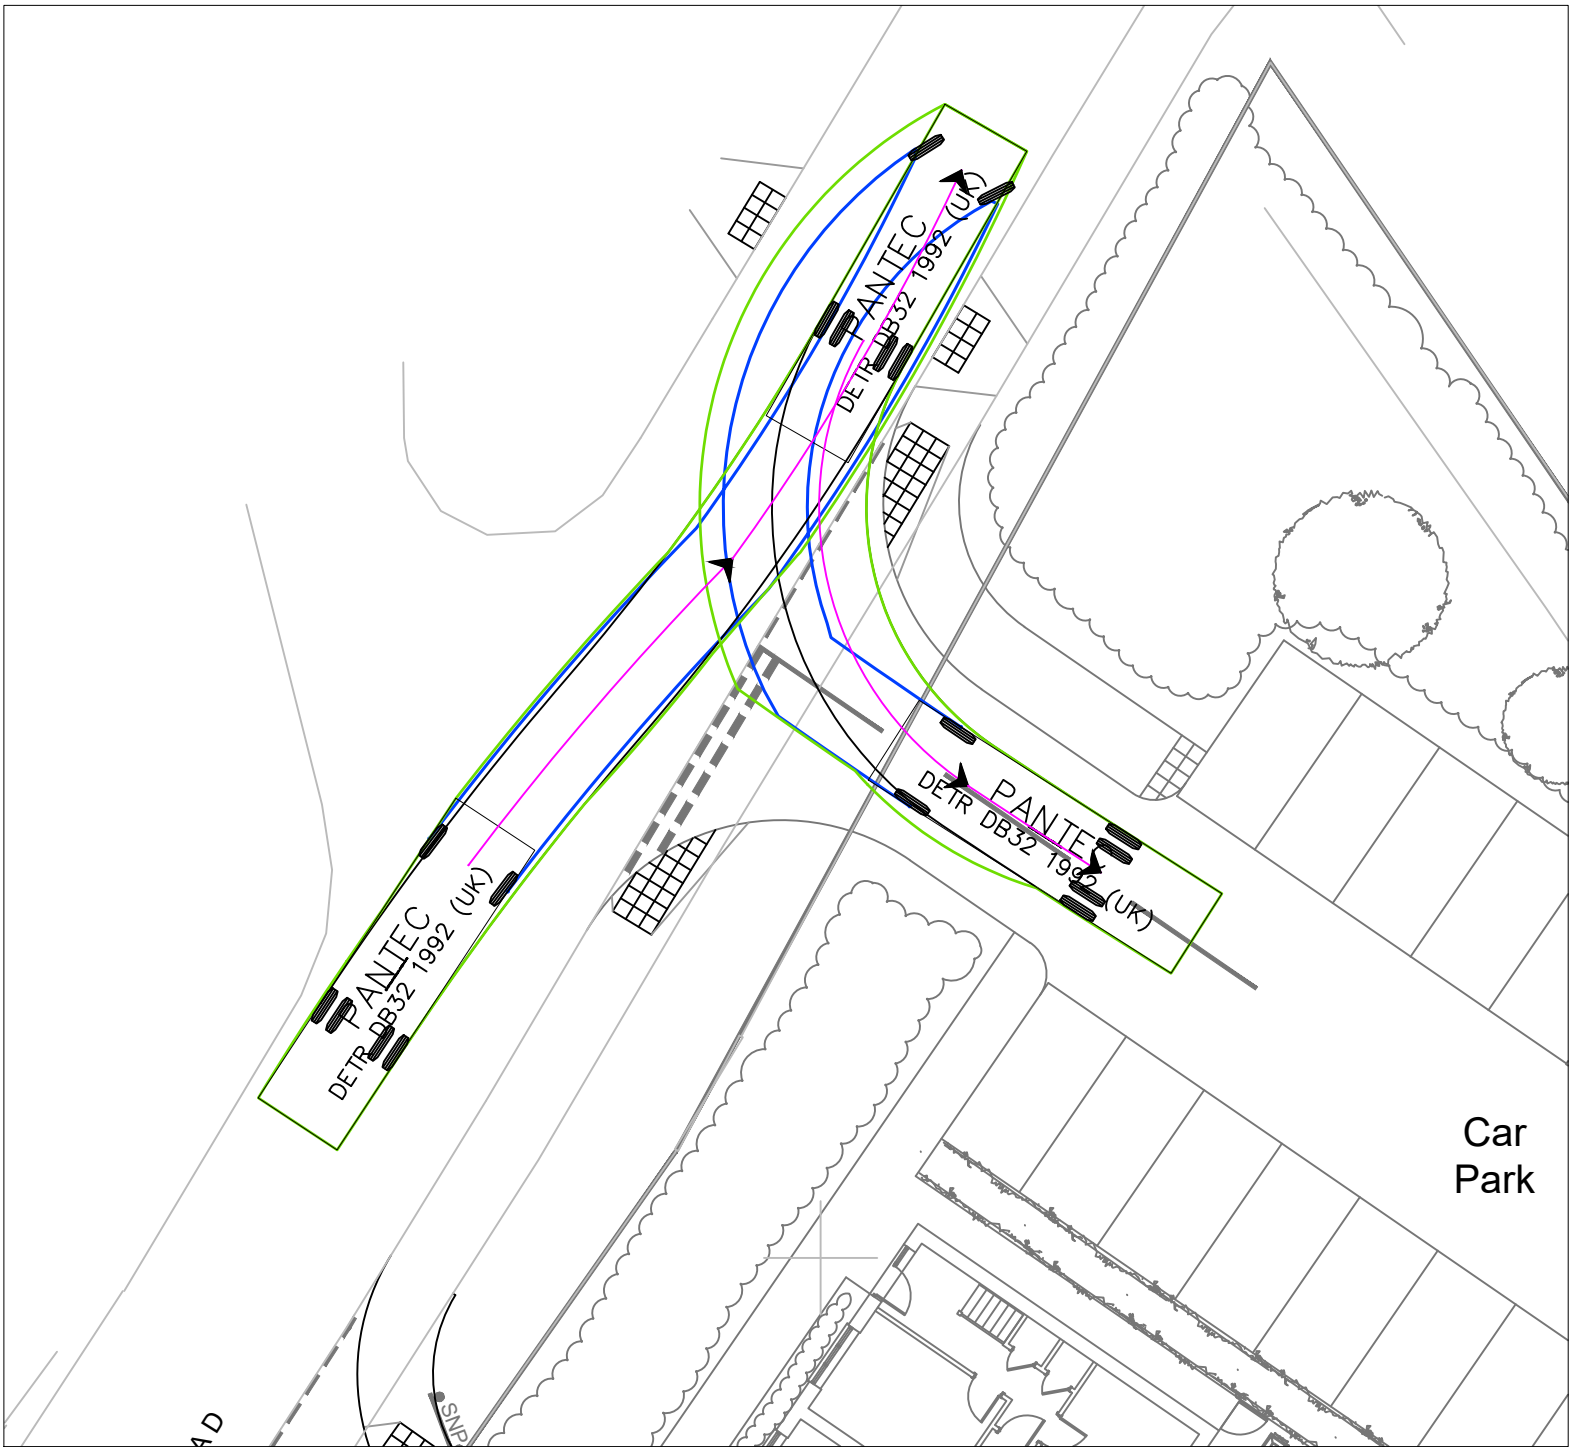
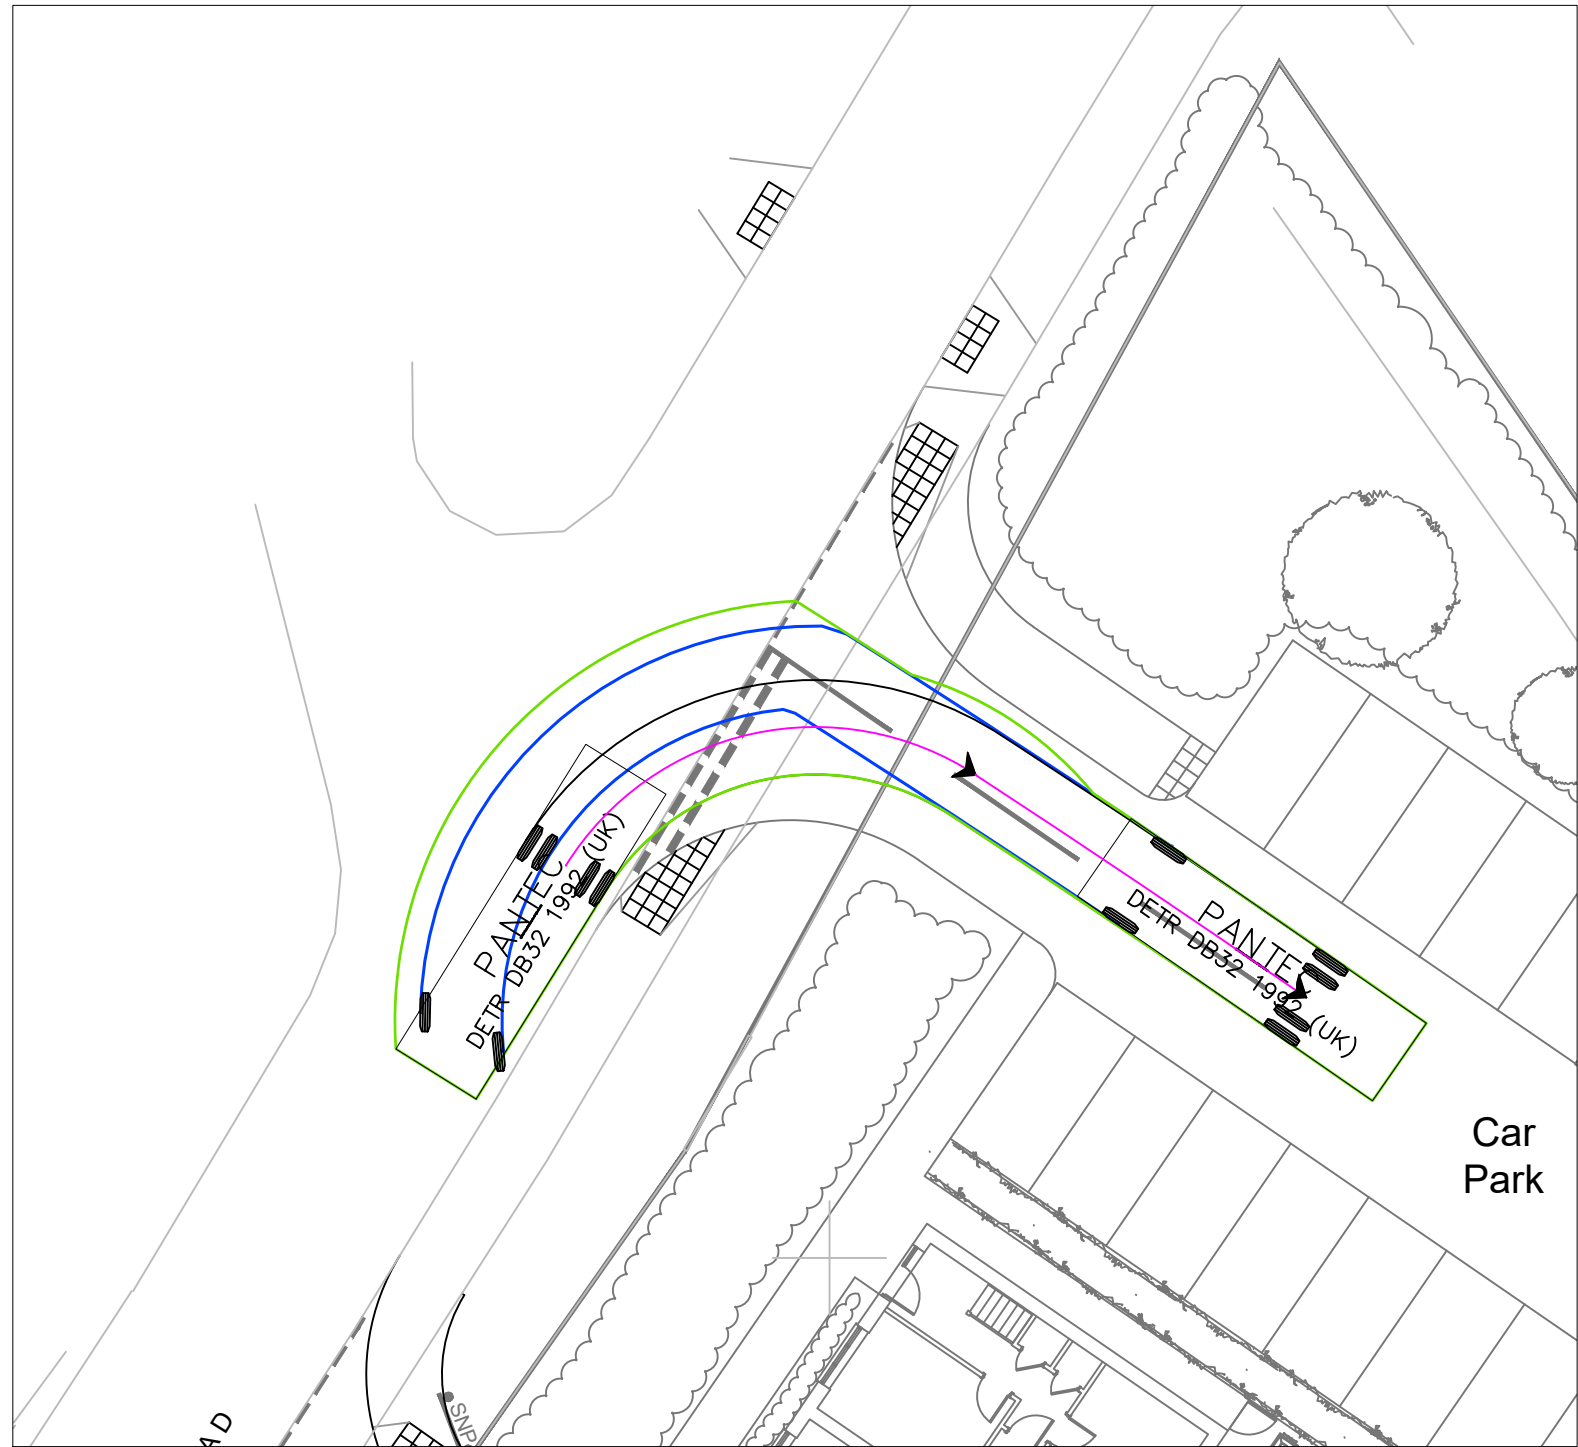
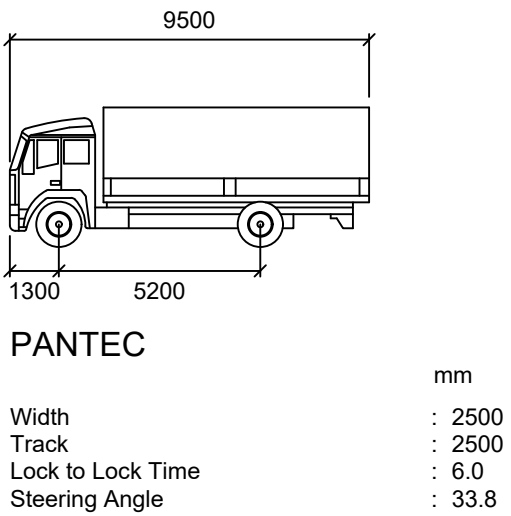
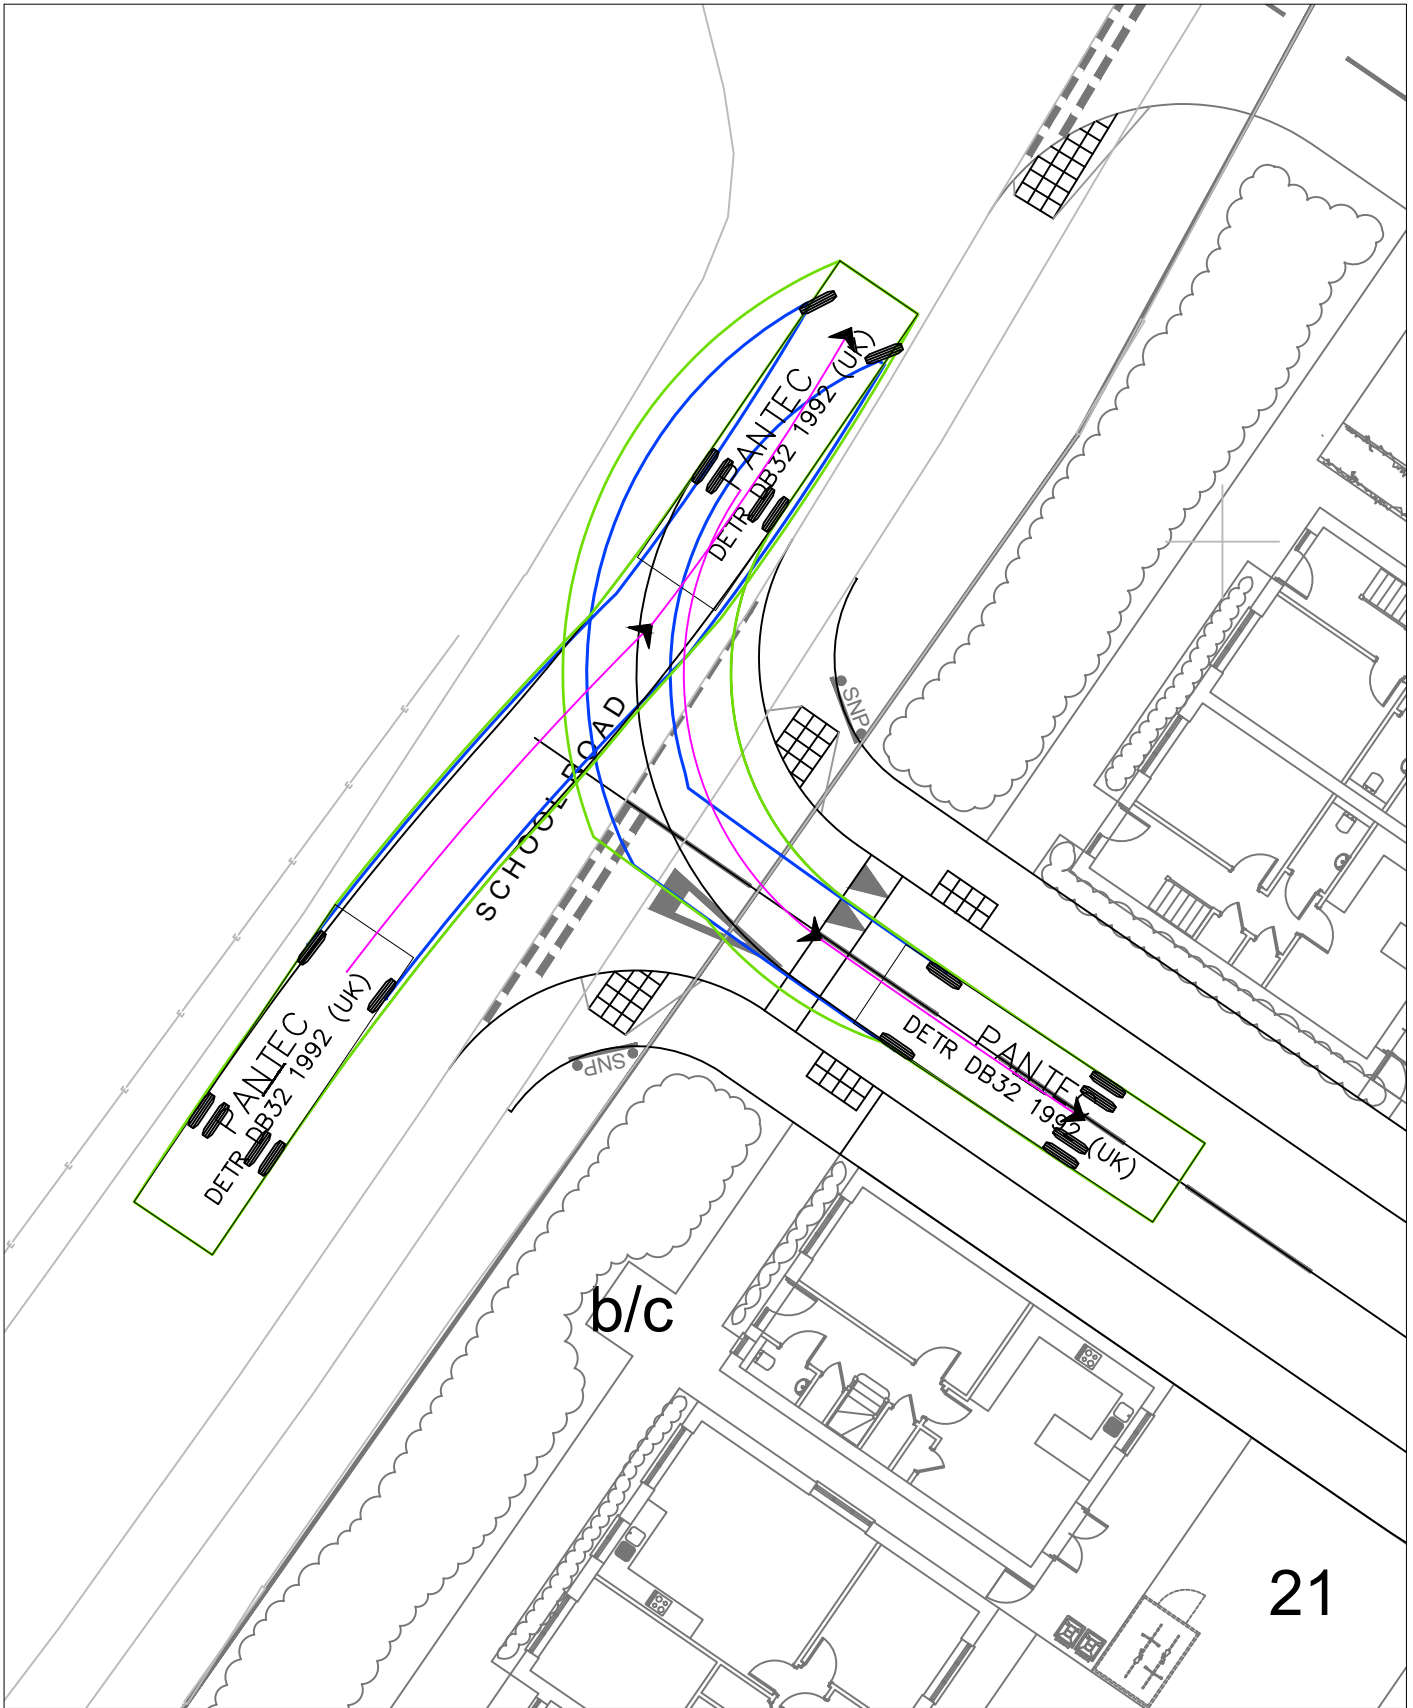


NOTES
CONTRACTORS MUST VERIFY ALL DIMENSIONS ON SITE BEFORE
COMMENCING ANY WORK ON SHOP DRAWINGS
DO NOT SCALE FROM THIS DRAWING
RCD CONSULTANTS LTD COPYRIGHT

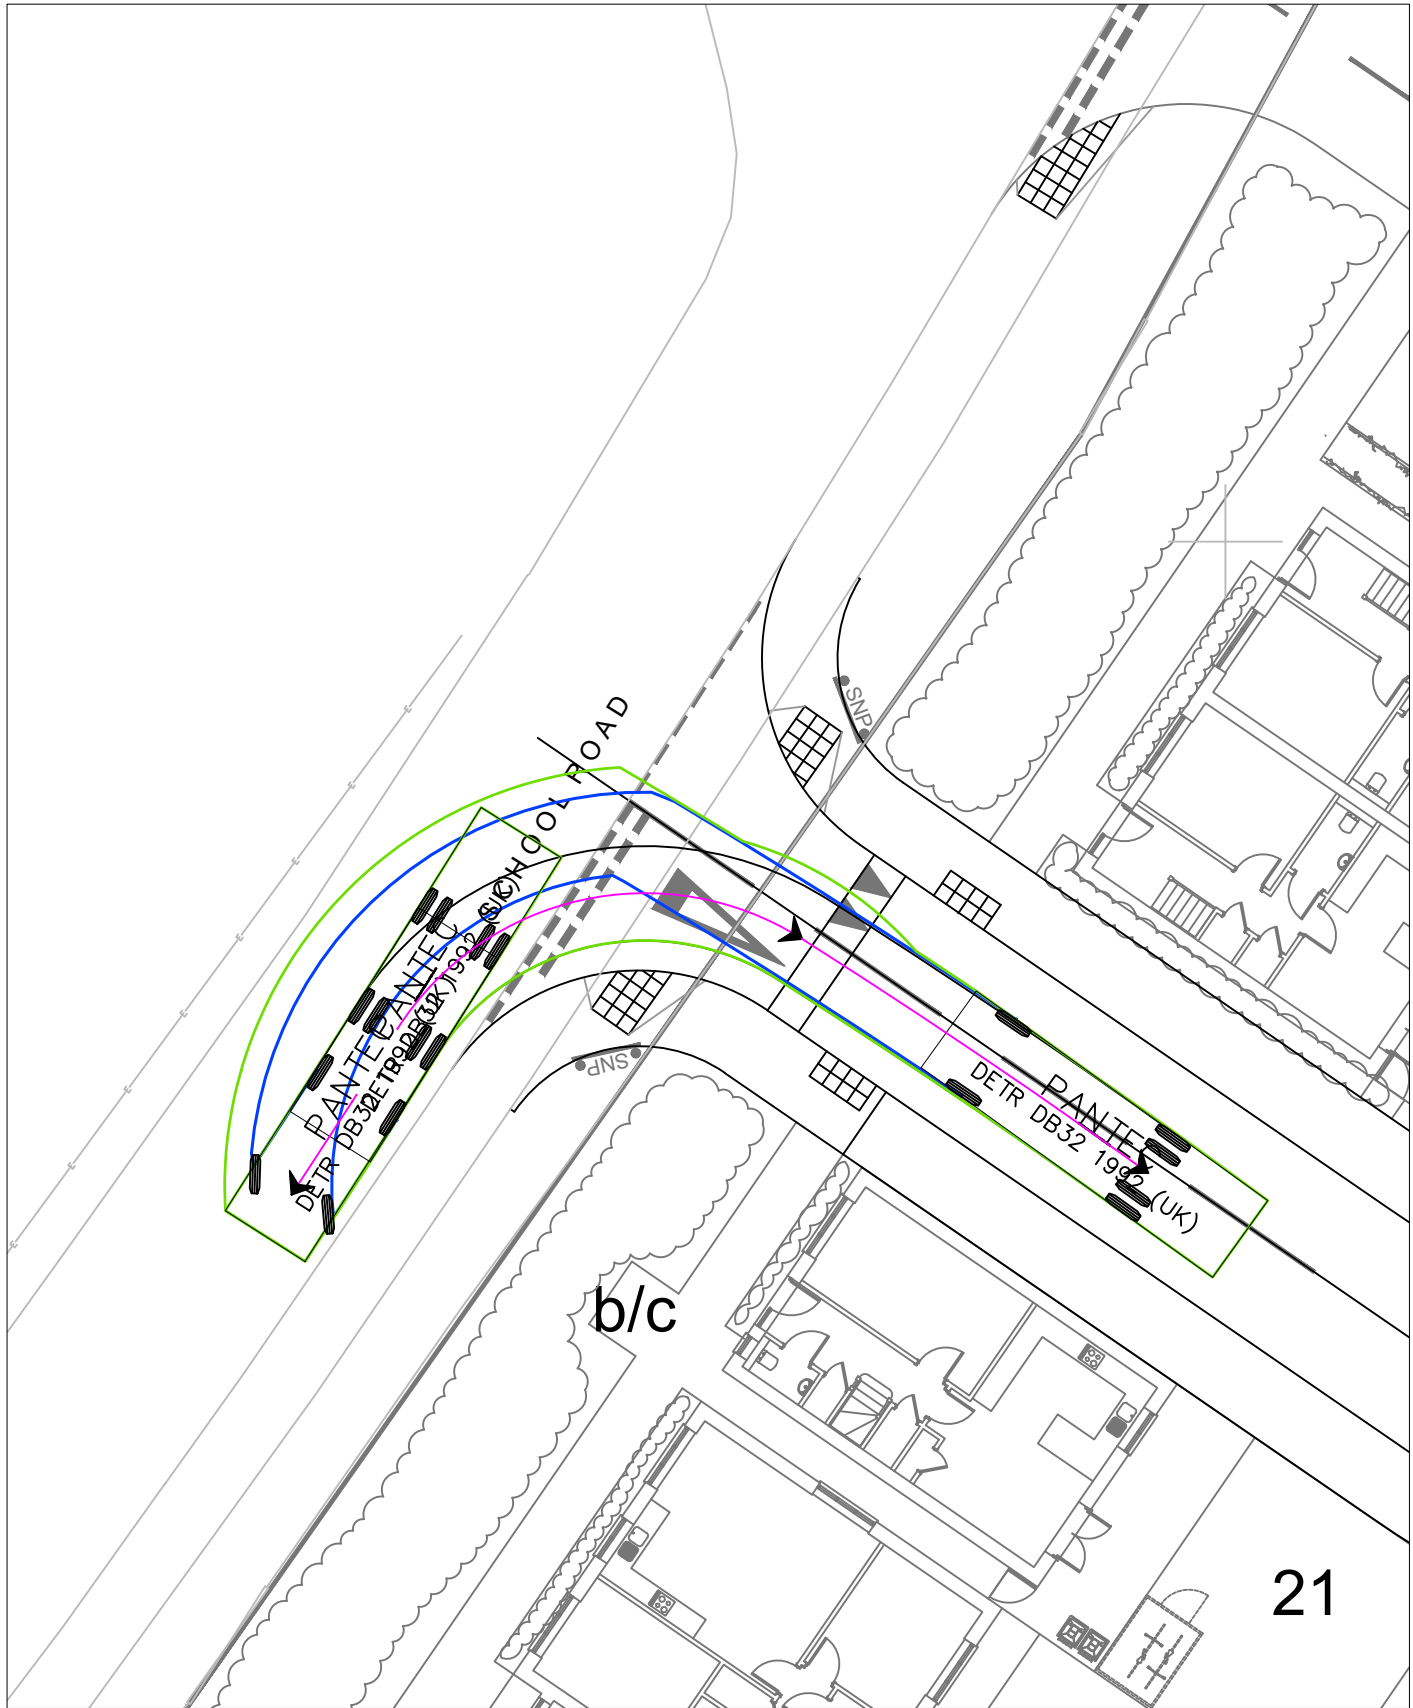

P1	PRELIMINARY ISSUE	19.05.2026	RAC
REV	AMENDMENT	DATE	CHKD

DRAWING STATUS
PRELIMINARY

RCD

RCD CONSULTANTS LTD
EMAIL: ray@rcd-consultants.com

CLIENT

PROJECT
PROPOSED RESIDENTIAL DEVELOPMENT
SCHOOL ROAD
HURST

DRAWING TITLE
PANTEC SWEEP PATHS

CIVILS

SCALE	DRAWN BY	CHECKED	DATE
1:200 @ A1	STC	RAC	MAY 2025
1:400 @ A3			

DRAWING NUMBER	REVISION
1111-2530-CIV-SP04	P1

