



Proposed Frontage & Signage Elevations
V3a - Tranquil Dental

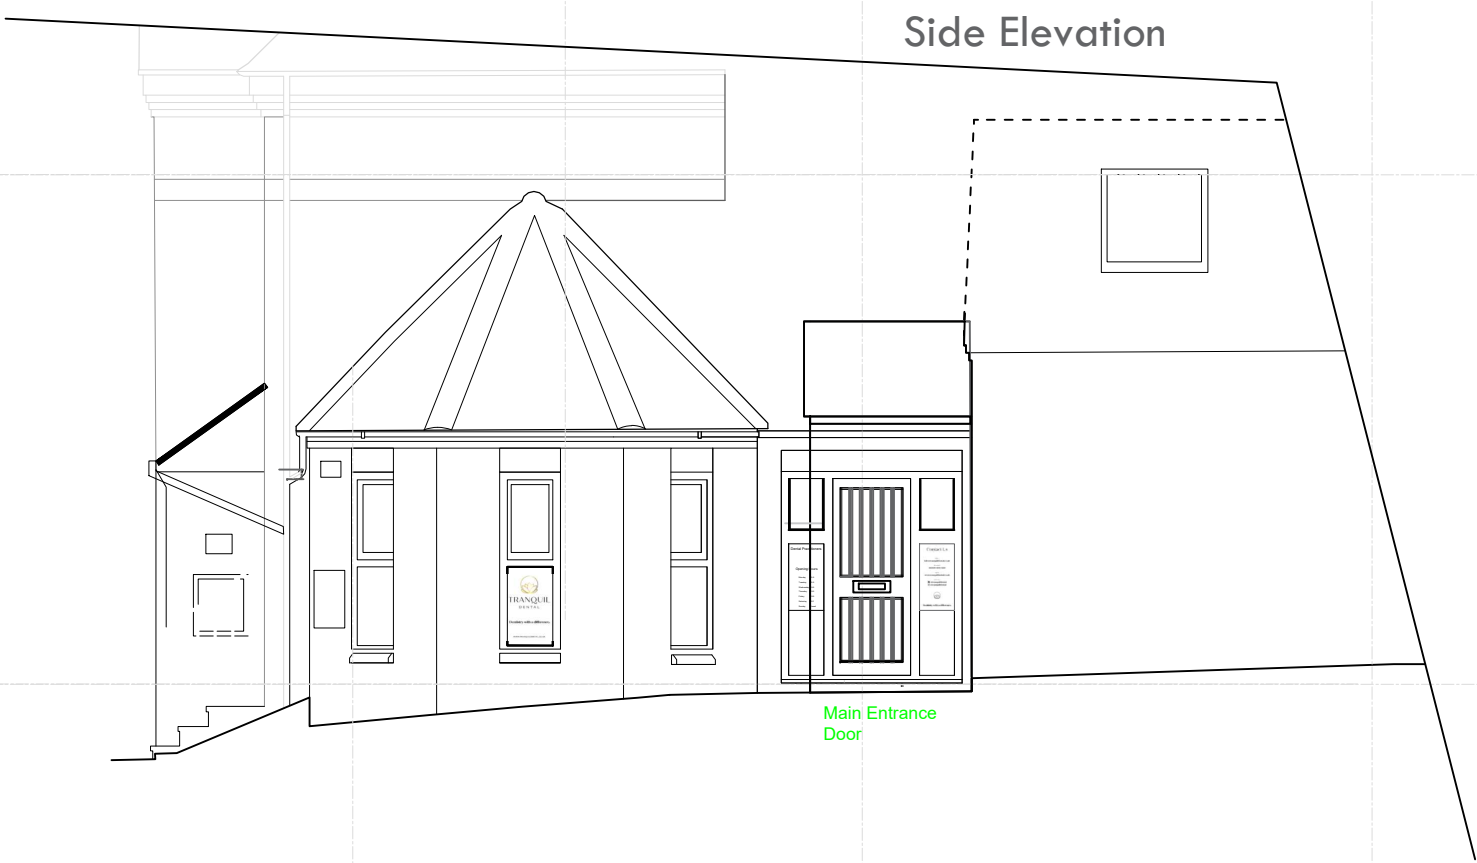

Proposed Planning Alteration List :

- 1, Entrance door frame and all window frames to be decorated/painted to a satin low sheen finish.
- 2, Addition of a new Sign / Logo to building frontage no wider than 800 mm - Subtle Glow from inside sign
Text - to have slight glowing affect. Constructed using dibond aluminium with laser cut lettering
- 3, New window manifestations Entrance door glazed/glass to be in white text only - basic information only relating to opening hours and the Dental Practitioners names and qualification window manifestations on the building frontage facing onto the main road

Fascia / sign / Logo backboard
Back board colour : Light Taupe / CFc568, 16 - 1210 TPX
Logo graphics in Gold colour / 3D
Main frontage sign font/text type is Quiche display
supporting font/text is Realistic Wide
Contact details font/text type is Times New Roman

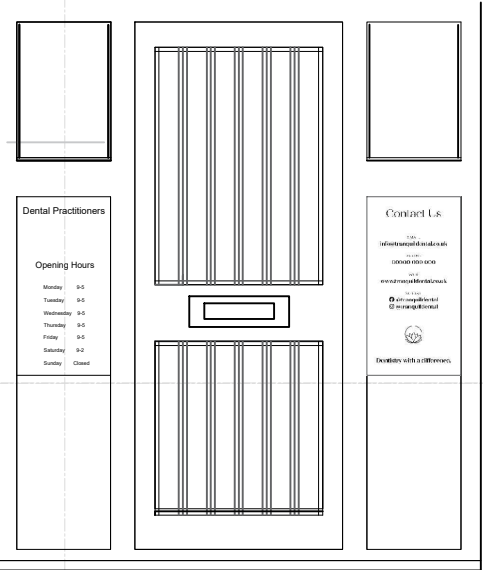

Main Entrance Door Enlarged

General Notes:

Do not scale from this drawing.
Verify all dimensions before commencing works, report any discrepancies. All dimensions are in millimeters

Project name / Site address:

Proposed Dental Practice
53A Denmark Street
Wokingham
RG40 2AY

Drawing Title:

External/Window & Sign details

Drawing Number: 00226


Alpha code: SAN025

Drawn by: Kyle T

Revision: V3a

Date: 14.05.25

Scale: 1: 75 @ A1

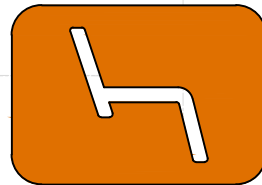

HAGUE
DENTAL SUPPLIES

1 Graylands Gateway, Langhurstwood Road, Horsham ,West Sussex , RH12 4QD

This drawing is the property of Hague Dental Supplies Ltd. Copyright is reserved by them and the drawing is issued on the condition that it is not copied, reproduced, retained or disclosed to any unauthorised person, either wholly or in part without prior consent from Hague Dental Supplies Ltd.