


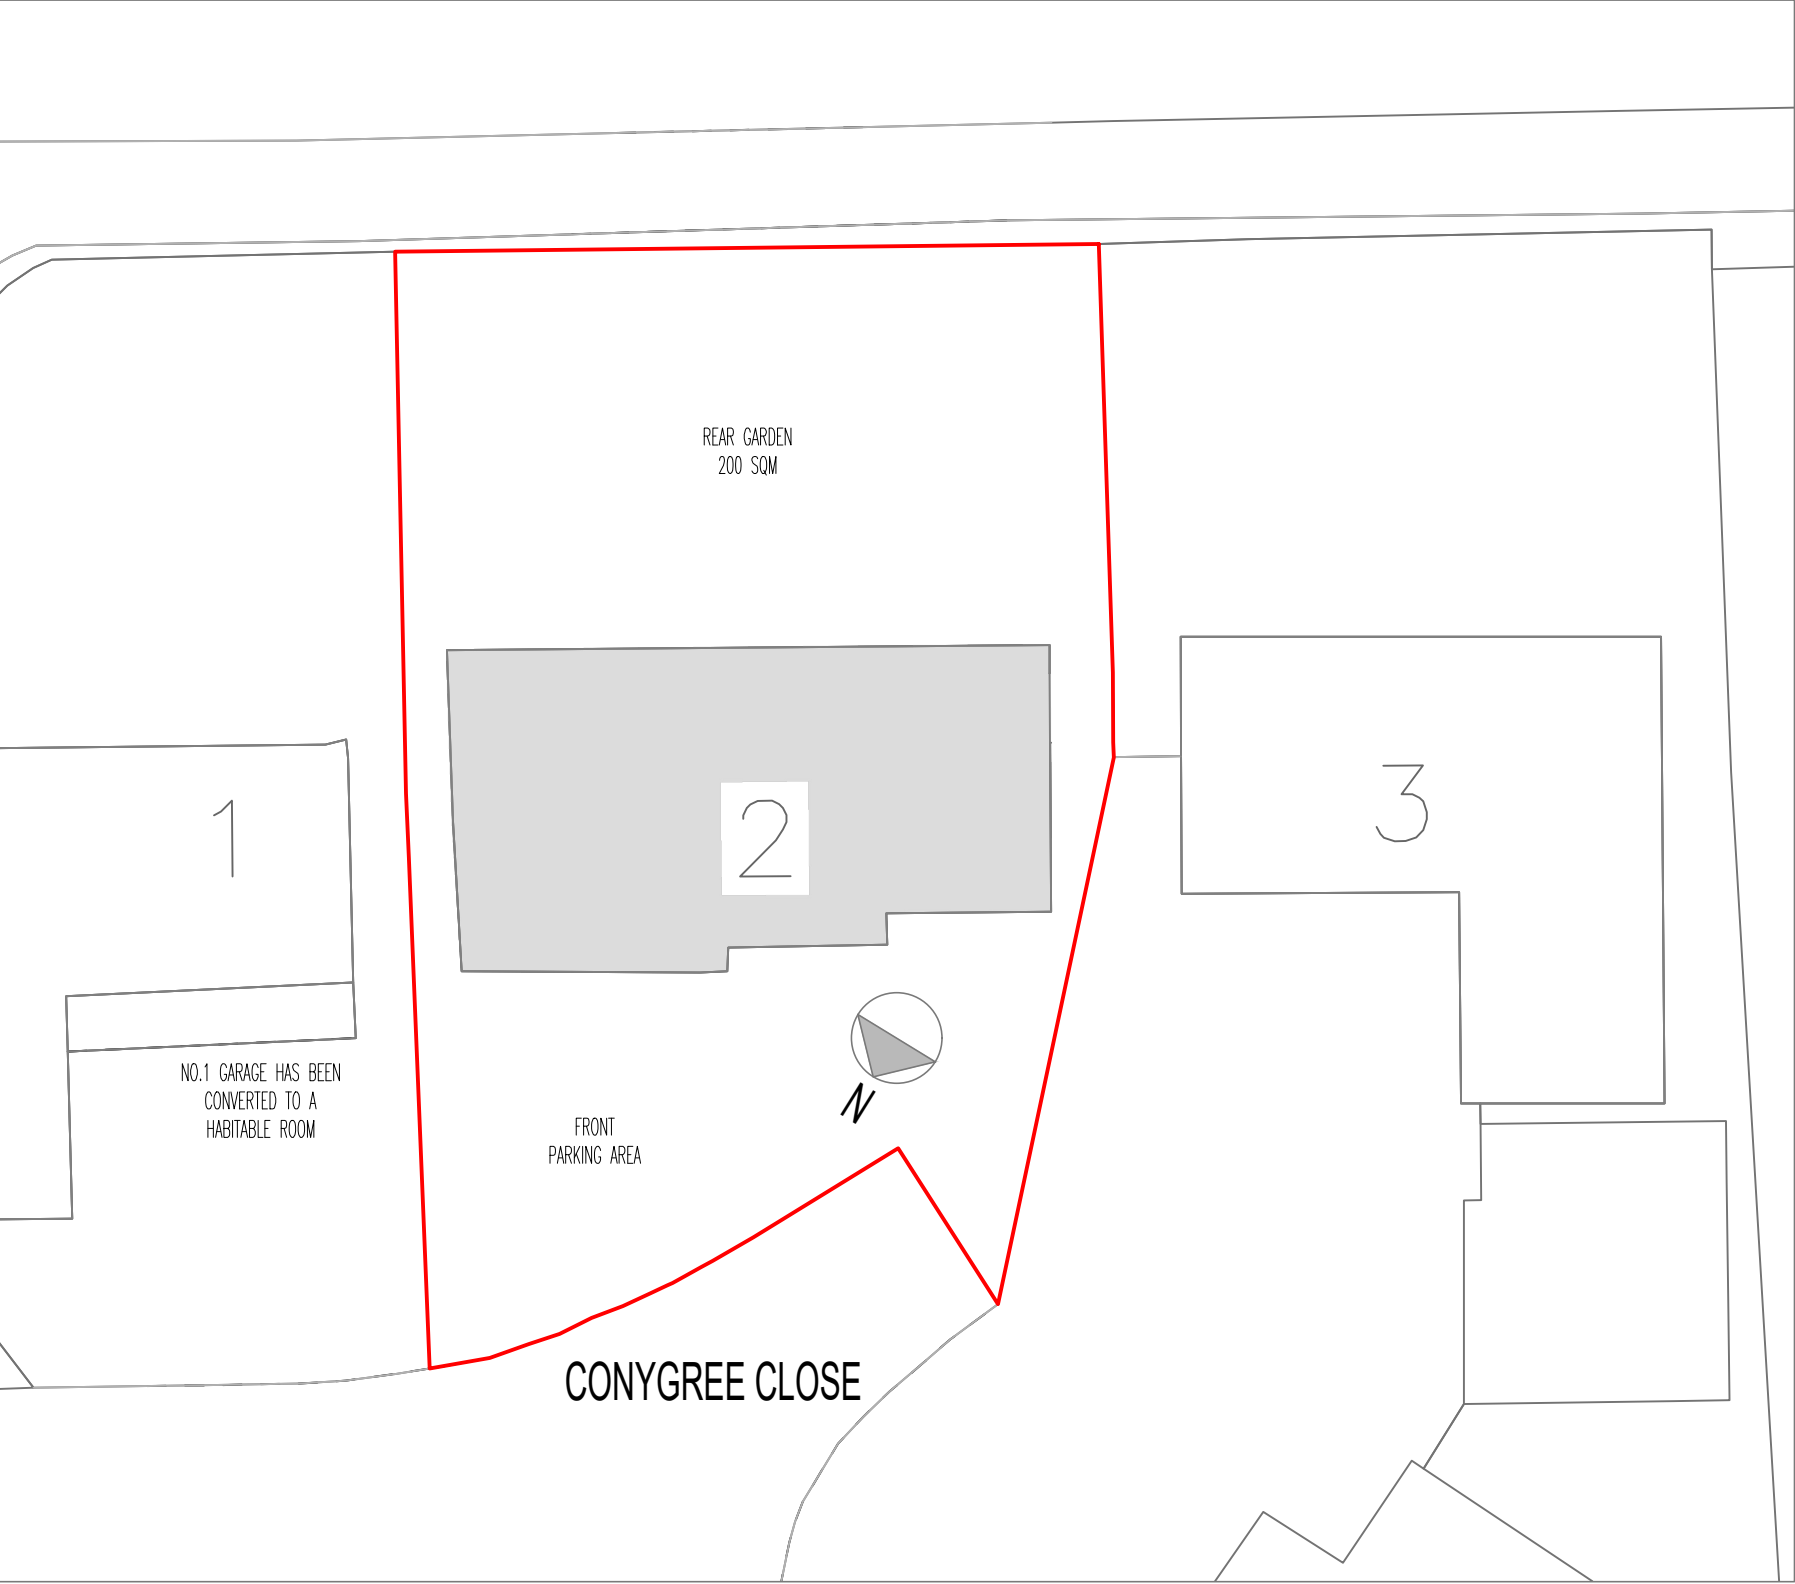

EXISTING BLOCK PLAN
SCALE 1/200

DRAWING:
EXISTING BLOCK PLAN

PROJECT ADDRESS:
**2 CONYGREE CLOSE
LOWER EARLEY, READING
RG6 4XE**

CLIENT NAME:
MR. MUNISH TANEJA

PROJECT:
**PROPOSED GARAGE CONVERSION TO A GYM
ROOM WITH WC/SHOWER & UTILITY ROOM**

DATE:
12.05.2024

PURPOSE OF ISSUE:
PLANNING

SCALE:
1:200, 1:1250@A3

DRAWING NUMBER:
2418/PL/05

REVISION:

NOTES:
THIS DRAWING IS THE SUBJECT OF COPYRIGHT
AND DESIGN RIGHTS AND SHALL NOT BE
REPRODUCED, LOANED, COPIED OR SUBMITTED
TO ANY OTHER PARTY.

Registered LABC Partner with
SLOUGH BOROUGH COUNCIL



Architecture | Planning

268 BATH ROAD
SLOUGH
BERKSHIRE
SL1 4DX
TEL: 01753 709770
MOB: 0774 8716893
www.sa.associates



1:200 SCALE BAR 0 2 4 6 8 10m