


Notes

All dimensions and levels on site are to be checked prior to commencement of work.

This drawing is the copyright of Paul Edwards Architecture.

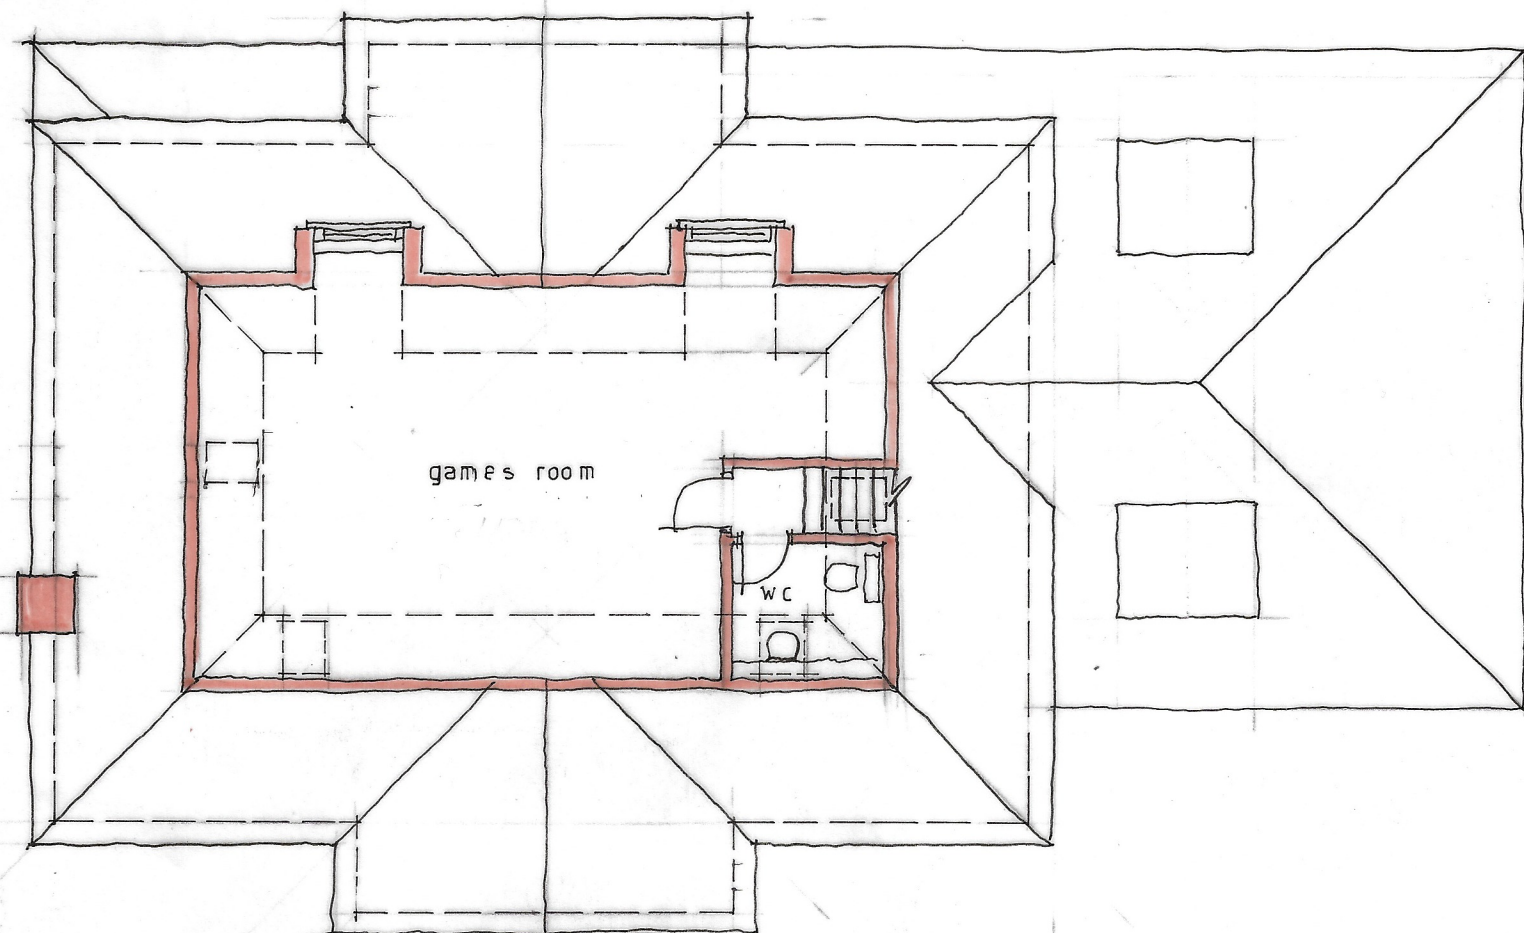

SECOND FLOOR MATERIALS

ROOF : PLAIN CLAY TILES WITH BONNET HIP TILES.

WALLS : RED MULTI-STOCK FACE BRICKWORK WITH CONTRASTING FACE BRICK PLINTH STRING COURSES AND FLAT ARCH LINTOLS WITH STONE KEYSTONES.

WINDOWS : WHITE UPVC EDWARDIAN STYLE ORNAMENT WINDOWS.


EAVES : WHITE UPVC FASCIA, SOFFIT, BARGEBOARD, GUTTERS AND DOWNPIPES.

GROSS INTERNAL FLOOR AREA = 311.65 M² = 3355 FT²
GARAGE = 36.00 M² = 388 FT².

SCALE
0 1 2 3 4 5 6 8 10




FRONT ELEVATION

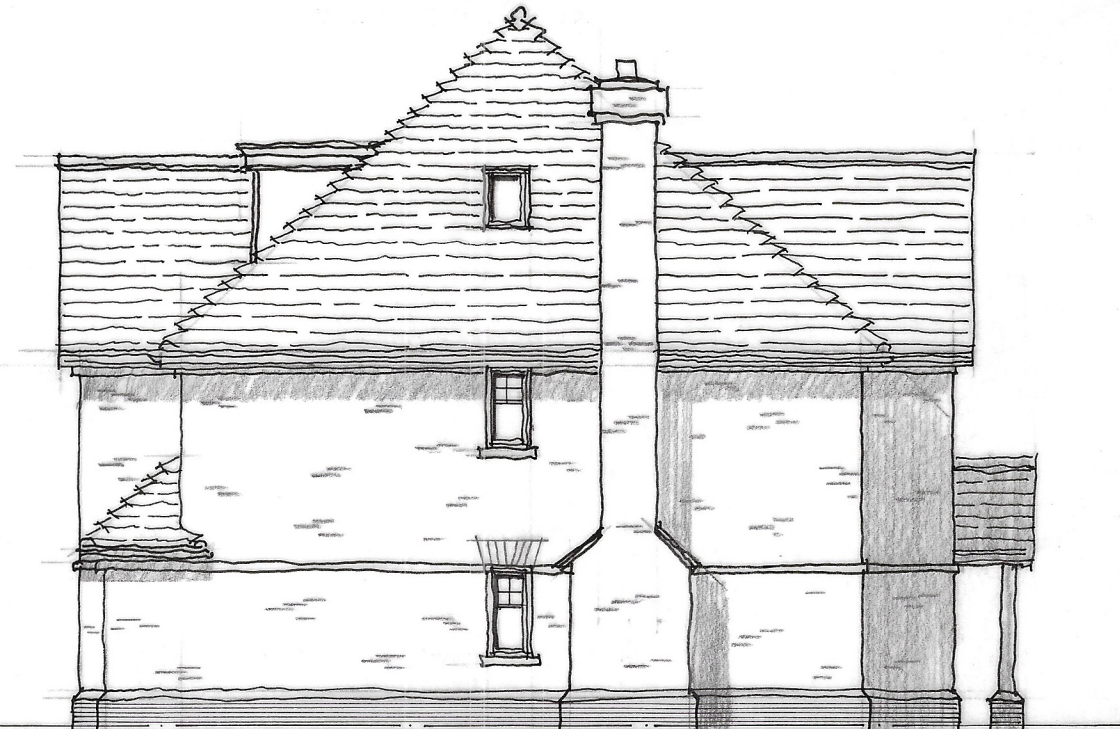


SIDE ELEVATION




REAR ELEVATION

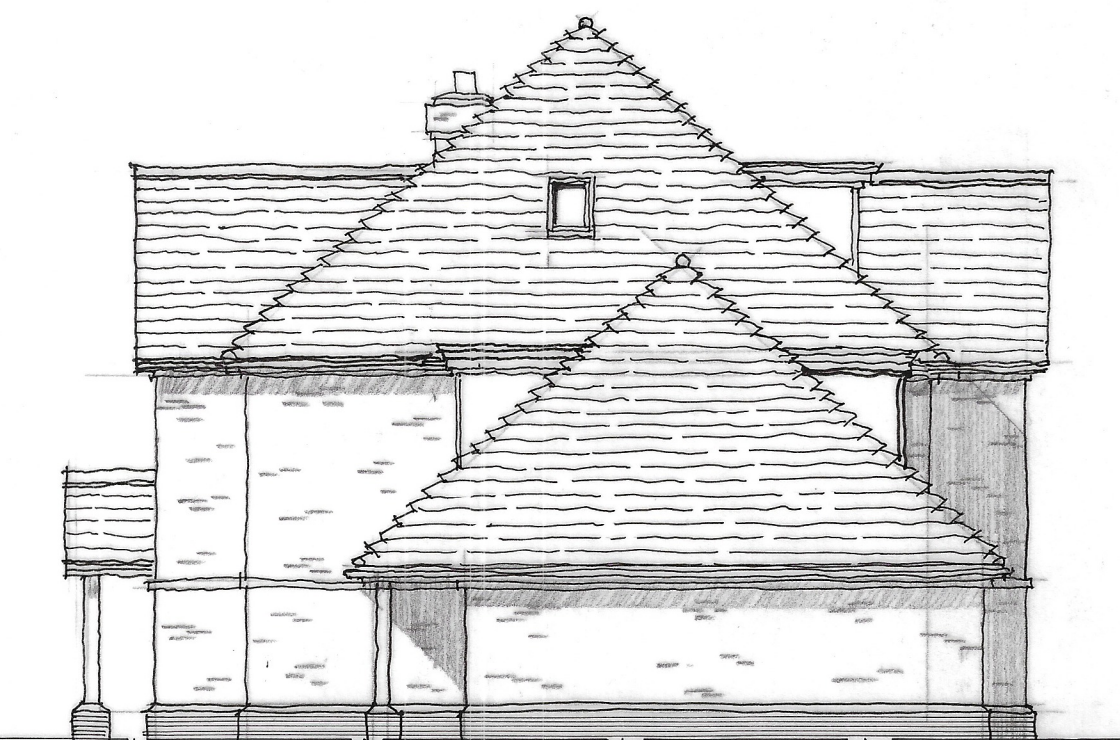

SIDE ELEVATION

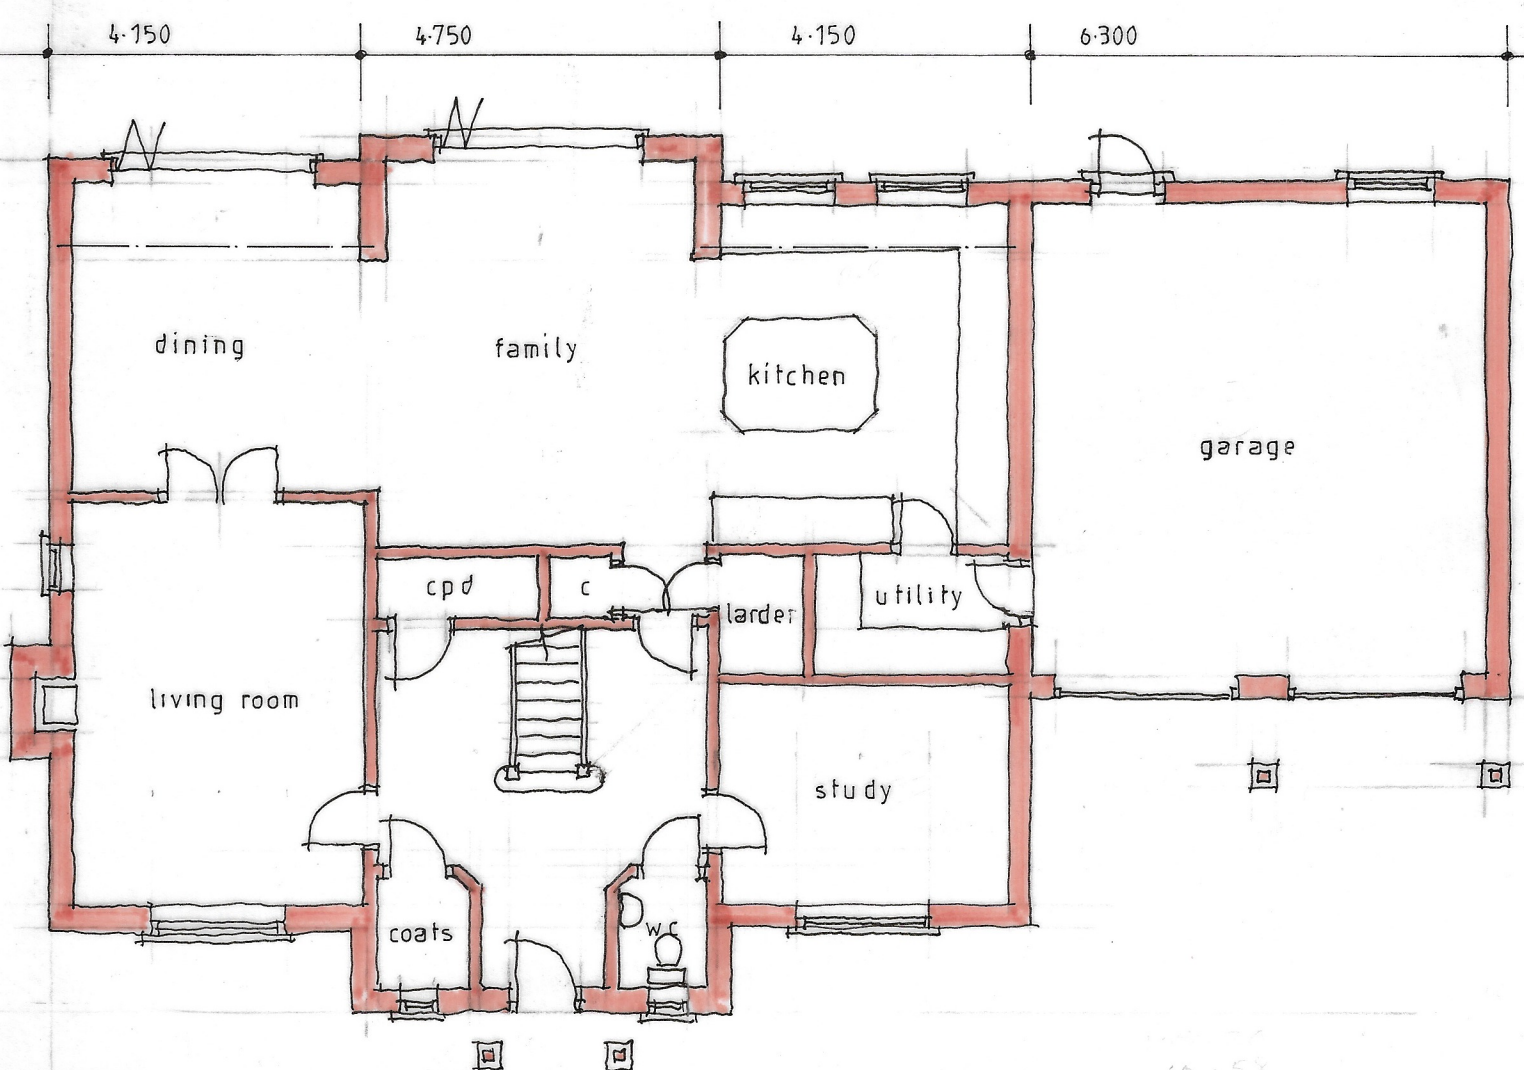

GROUND FLOOR

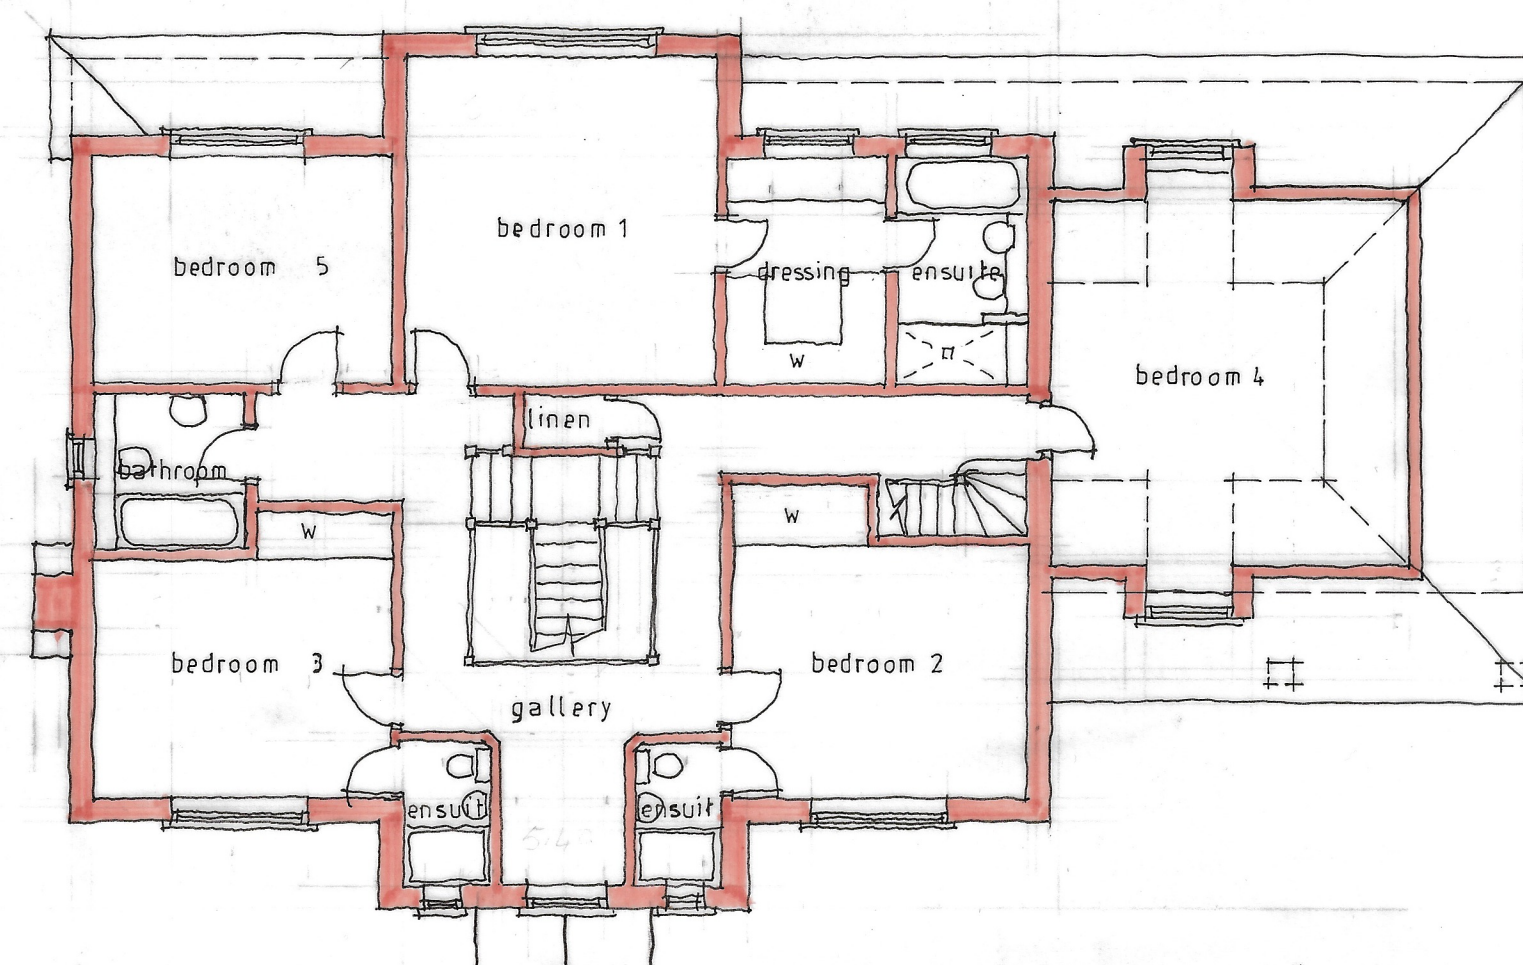

FIRST FLOOR

Project
Proposed detached houses
58 Finchampstead Road
WOKINGHAM
Berks

Client
Blueking Holdings Ltd

Drawing
PLANS and ELEVATIONS
PLOT 1

Scale
1:100 at A2
Date
February 2024

Paul Edwards Architecture
12 Sandy Lane, Barkham, Wokingham, Berks RG41 4DB
Tel: 01189772925 Mob: 07831837415 E-mail: paul@pauledwardsarchitecture.co.uk

Job 2560 Dwg.05