


Notes

All dimensions and levels on site are to be checked prior to commencement of work.

This drawing is the copyright of Paul Edwards Architecture

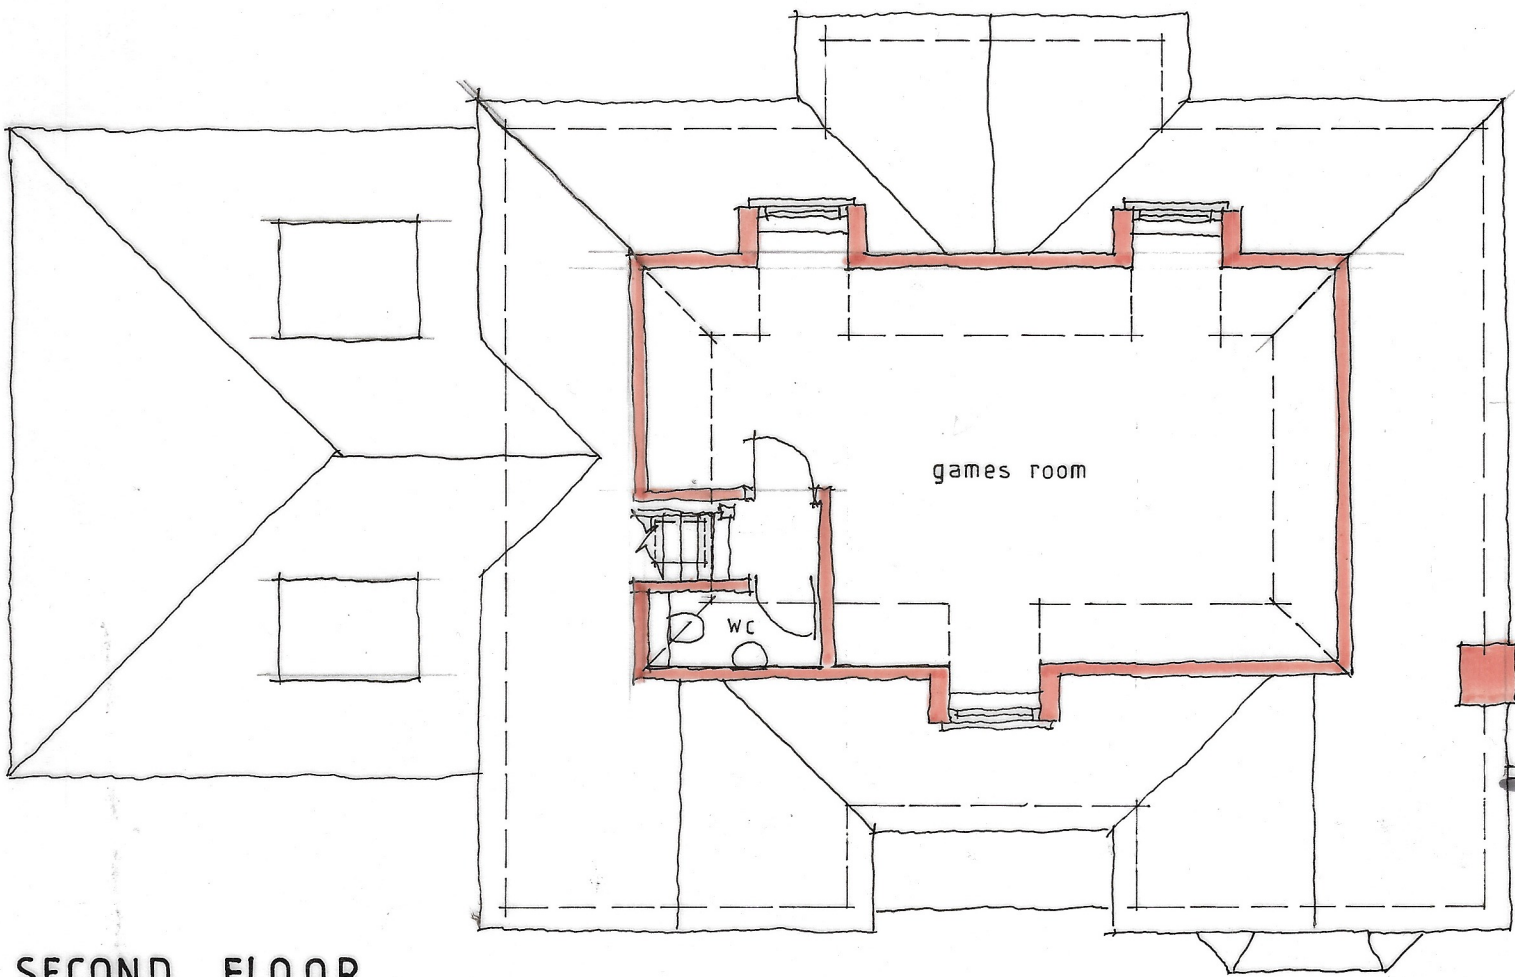

SECOND FLOOR MATERIALS


ROOF : PLAIN CLAY TILES WITH BONNET HIP TILES.

WALLS : RED MULTI-STOCK FACE BRICKWORK WITH CONTRASTING FACE BRICK PLINTH STRING COURSES AND FLAT ARCH WINDOWS WITH STONE KEYSTONES

WINDOWS : WHITE UPVC EDWARDIAN STYLE CASEMENT WINDOWS.

LEAVES : WHITE UPVC FASCIA SOFFIT BARGEBOARDS, GUTTERS AND DOWNPIPES.

GROSS INTERNAL FLOOR AREA = 312.46M² = 3363FT²
GARAGE = 36.00M² = 388FT²

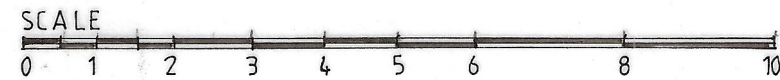

FRONT ELEVATION




SIDE ELEVATION




REAR ELEVATION



SIDE ELEVATION

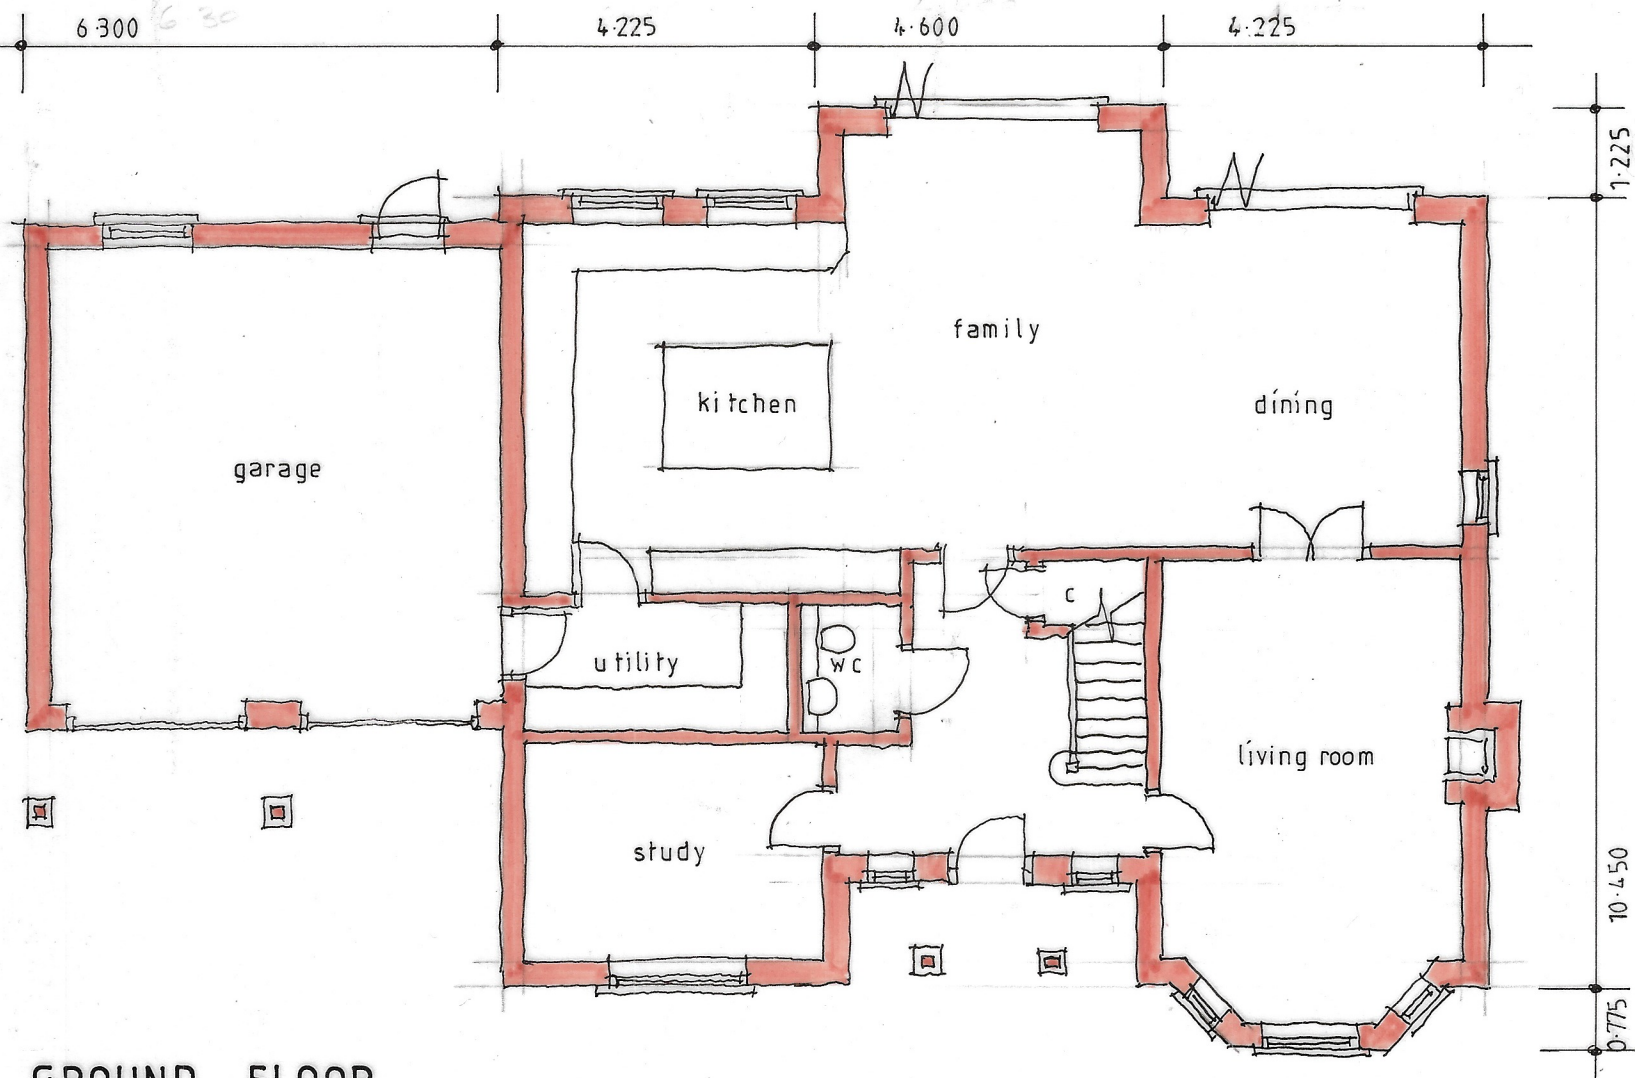

GROUND FLOOR

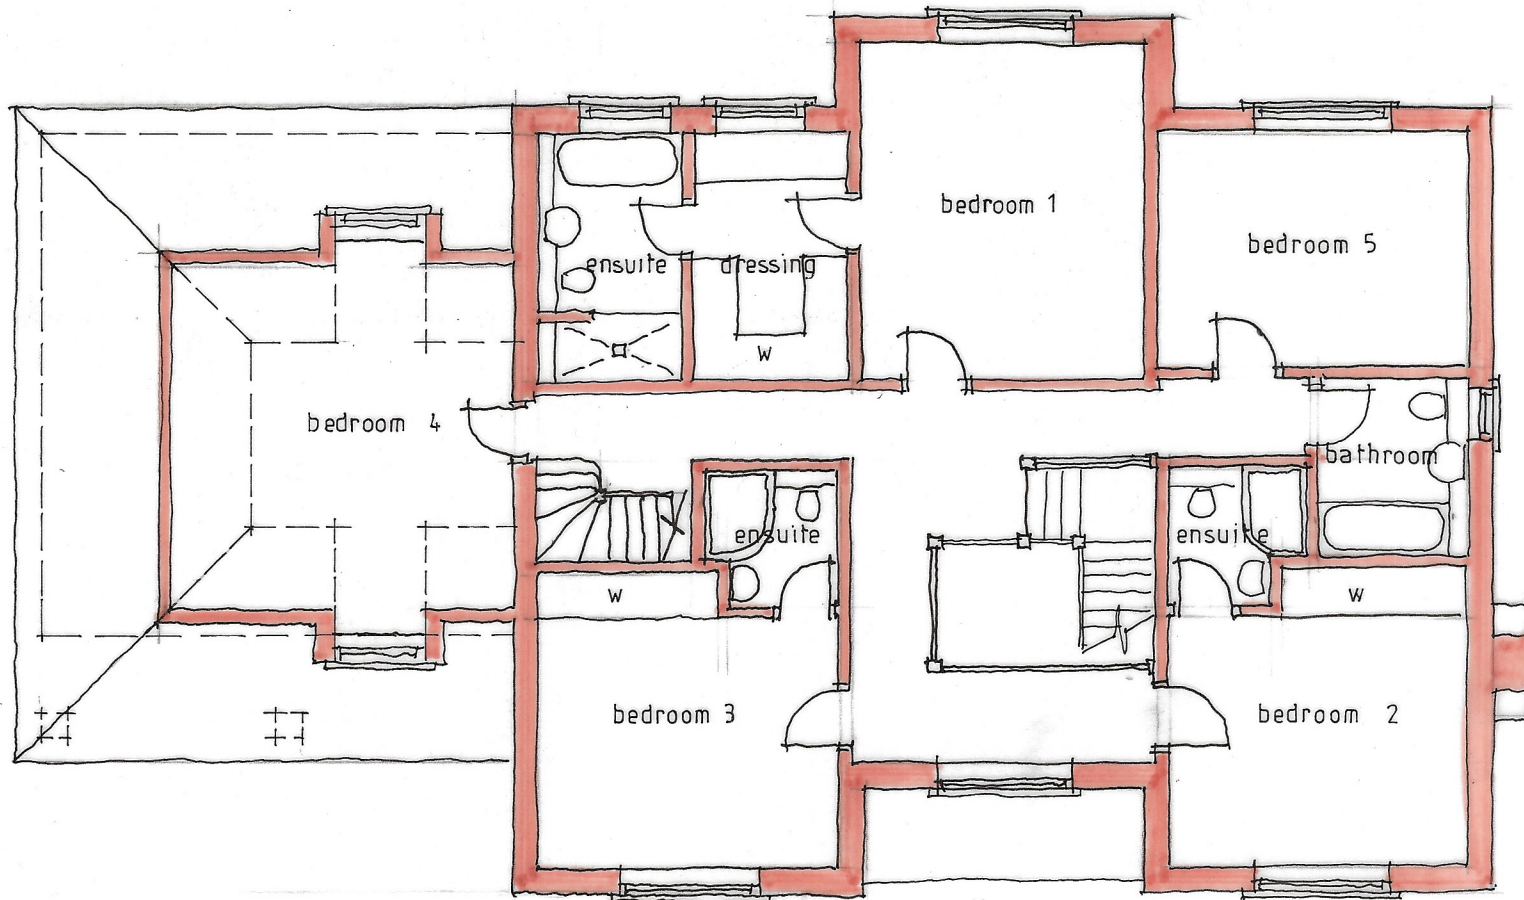

FIRST FLOOR

Project
Proposed detached houses
58 Finchampstead Road
WOKINGHAM
Berks

Client
Blueking Holdings Ltd

Drawing
PLANS and ELEVATIONS
PLOT 2

Scale
1:100 at A2

Date
February 2024

Paul Edwards Architecture
12 Sandy Lane, Barkham, Wokingham, Berks RG41 4DB
Tel: 01189772925 Mob: 07831837415 E-mail: paul@paulledwardsarchitecture.co.uk

Job 2560 Dwg.06