


Notes

All dimensions and levels on site are to be checked prior to commencement of work.

This drawing is the copyright of Paul Edwards Architecture

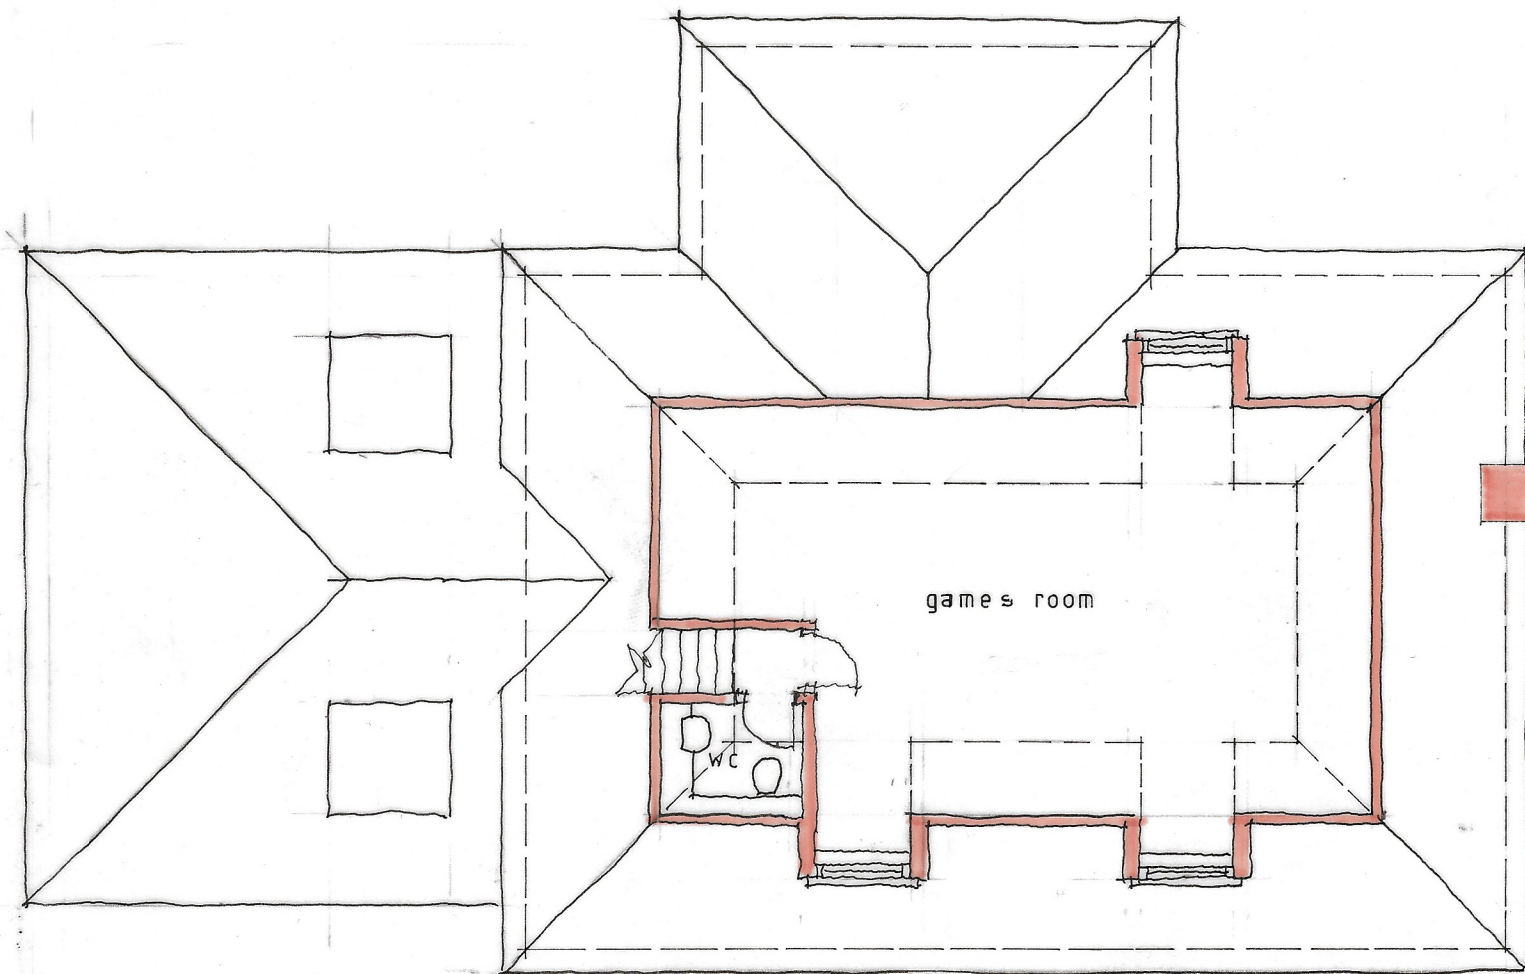

SECOND FLOOR

MATERIALS



ROOF : PLAIN CLAY TILES WITH BONNET HIP TILES.

WALLS : RED MULTI STOCK FACE BRICKWORK WITH CONTRASTING FACE BRICK PLINTH STRING COURSES AND FLAT ARCH KITTLES WITH STONE KEYSTONE.

WINDOWS : WHITE UPVC EDWARDIAN STYLE ORNAMENT WINDOWS.

EAVES : WHITE UPVC FASCIA SOFFIT GUTTERS AND DOWRAPES

GROSS INTERNAL FLOOR AREA = 316.45 M² = 3406 FT²
GARAGE = 36.00 M² = 388 FT²

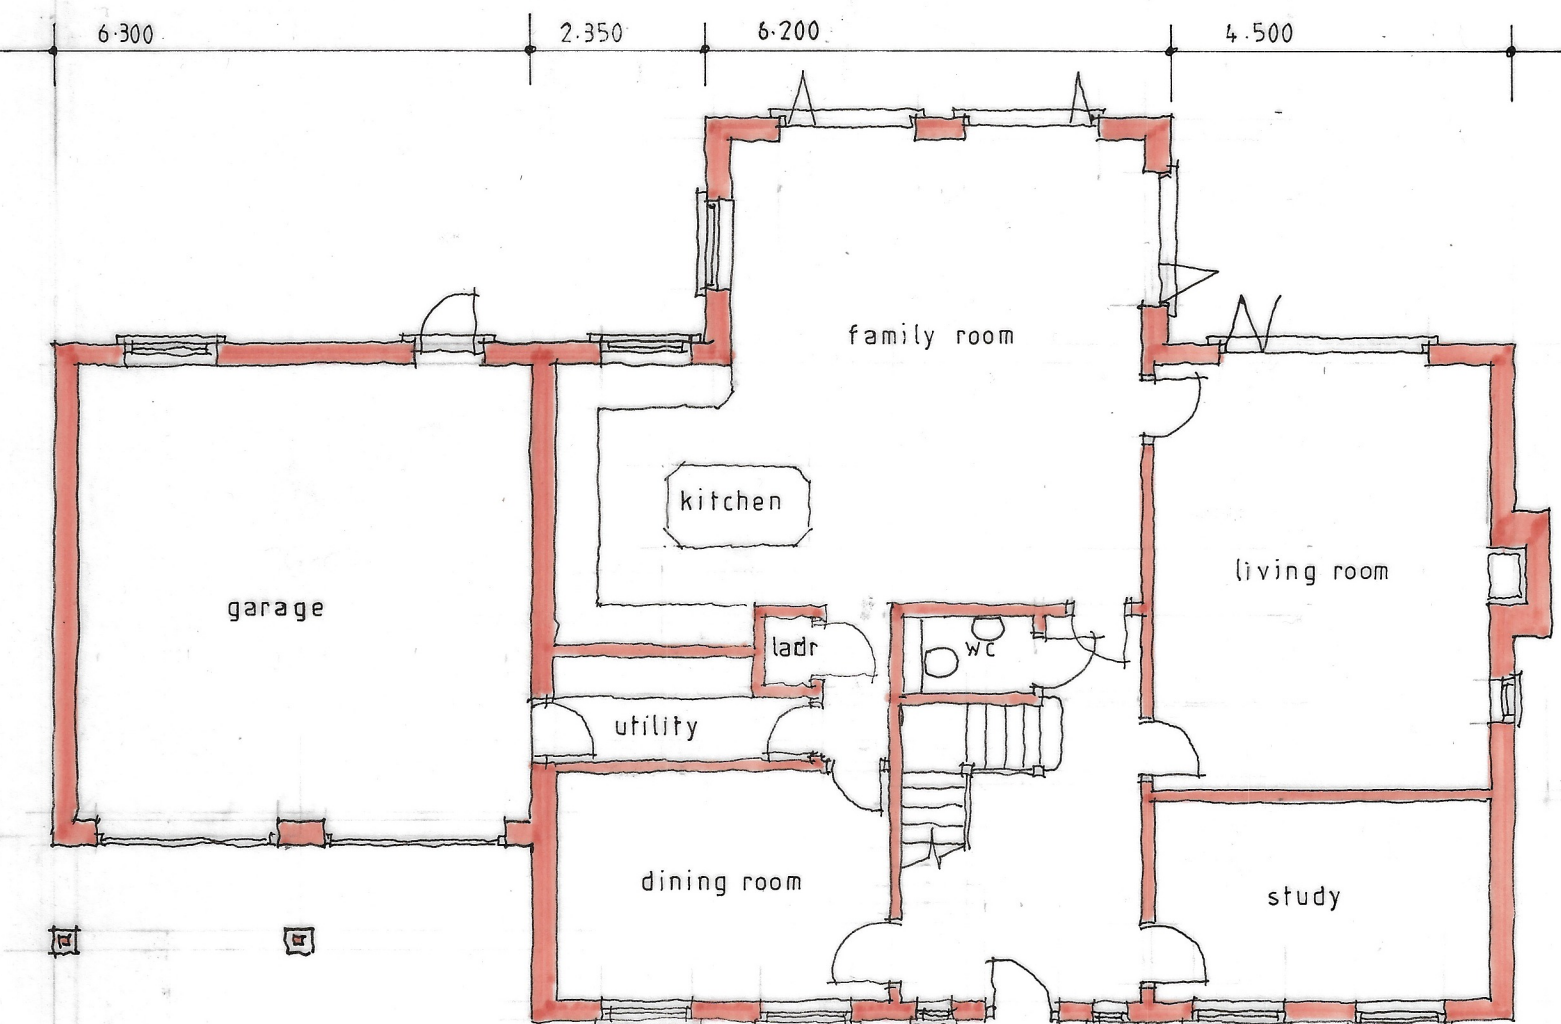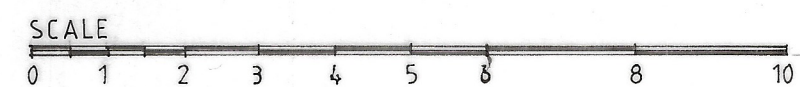

GROUND FLOOR



FRONT ELEVATION




SIDE ELEVATION



REAR ELEVATION



SIDE ELEVATION

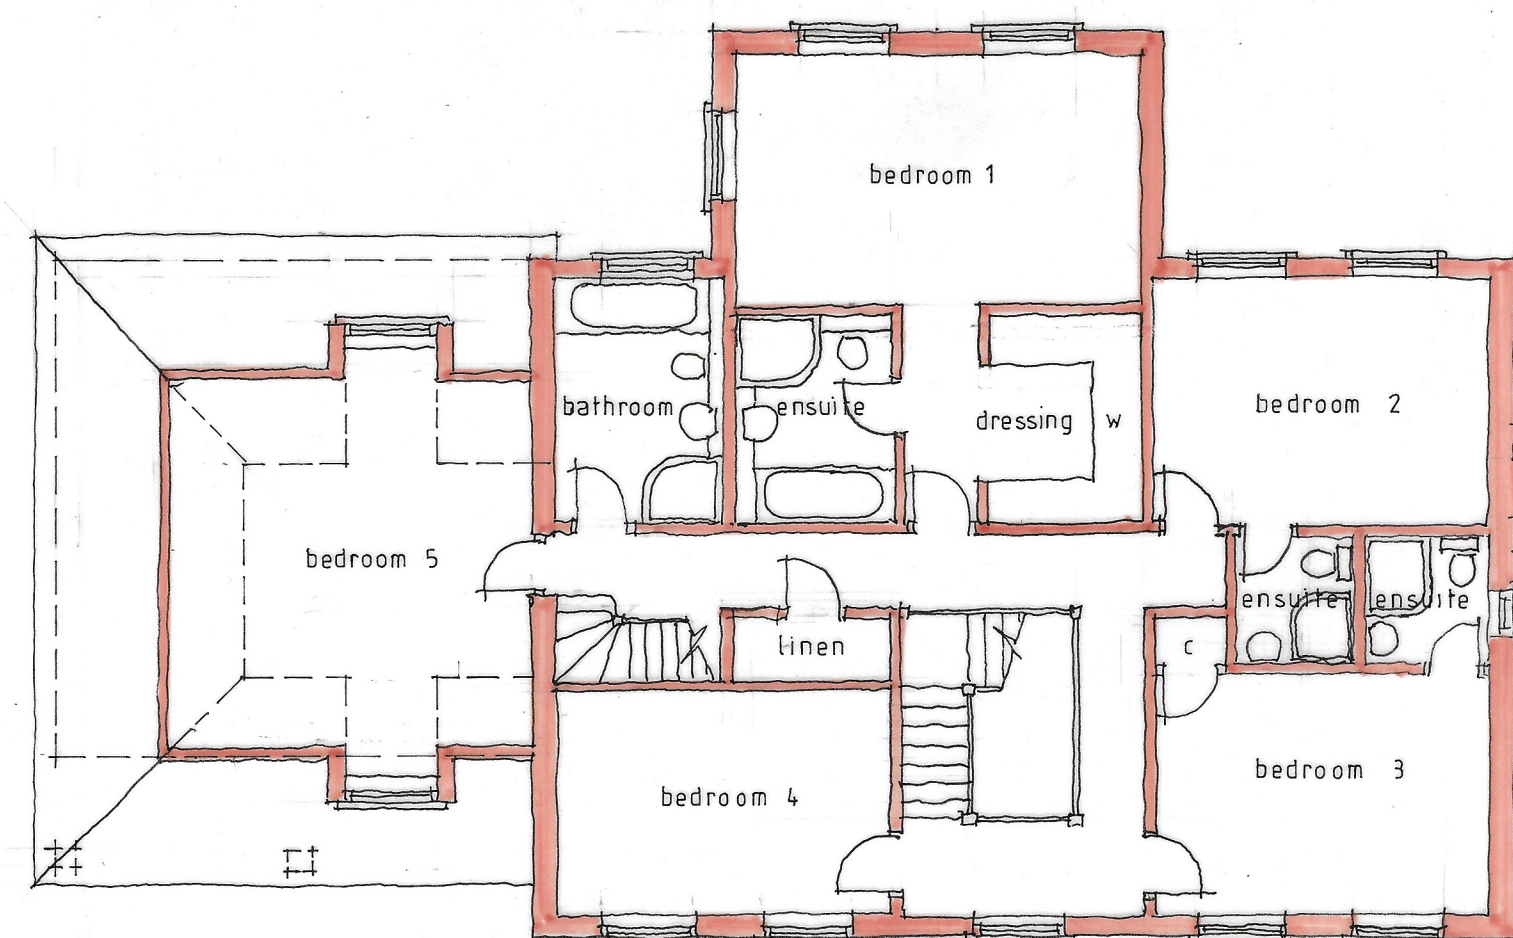

FIRST FLOOR

Project
Proposed detached houses
58 Finchampstead Road
WOKINGHAM
Berks

Client
Blueking Holdings Ltd

Drawing
PLANS and ELEVATIONS
PLOT 3

Scale
1:100 at A2

Date
February 2024



Paul Edwards Architecture
12 Sandy Lane, Barkham, Wokingham, Berks RG41 4DB
Tel: 01189772925 Mob: 07831837415 E-mail: paul@pauledwardsarchitecture.co.uk

Job 2560 Dwg. 07