


Notes

All dimensions and levels on site are to be checked prior to commencement of work.

This drawing is the copyright of Paul Edwards Architecture

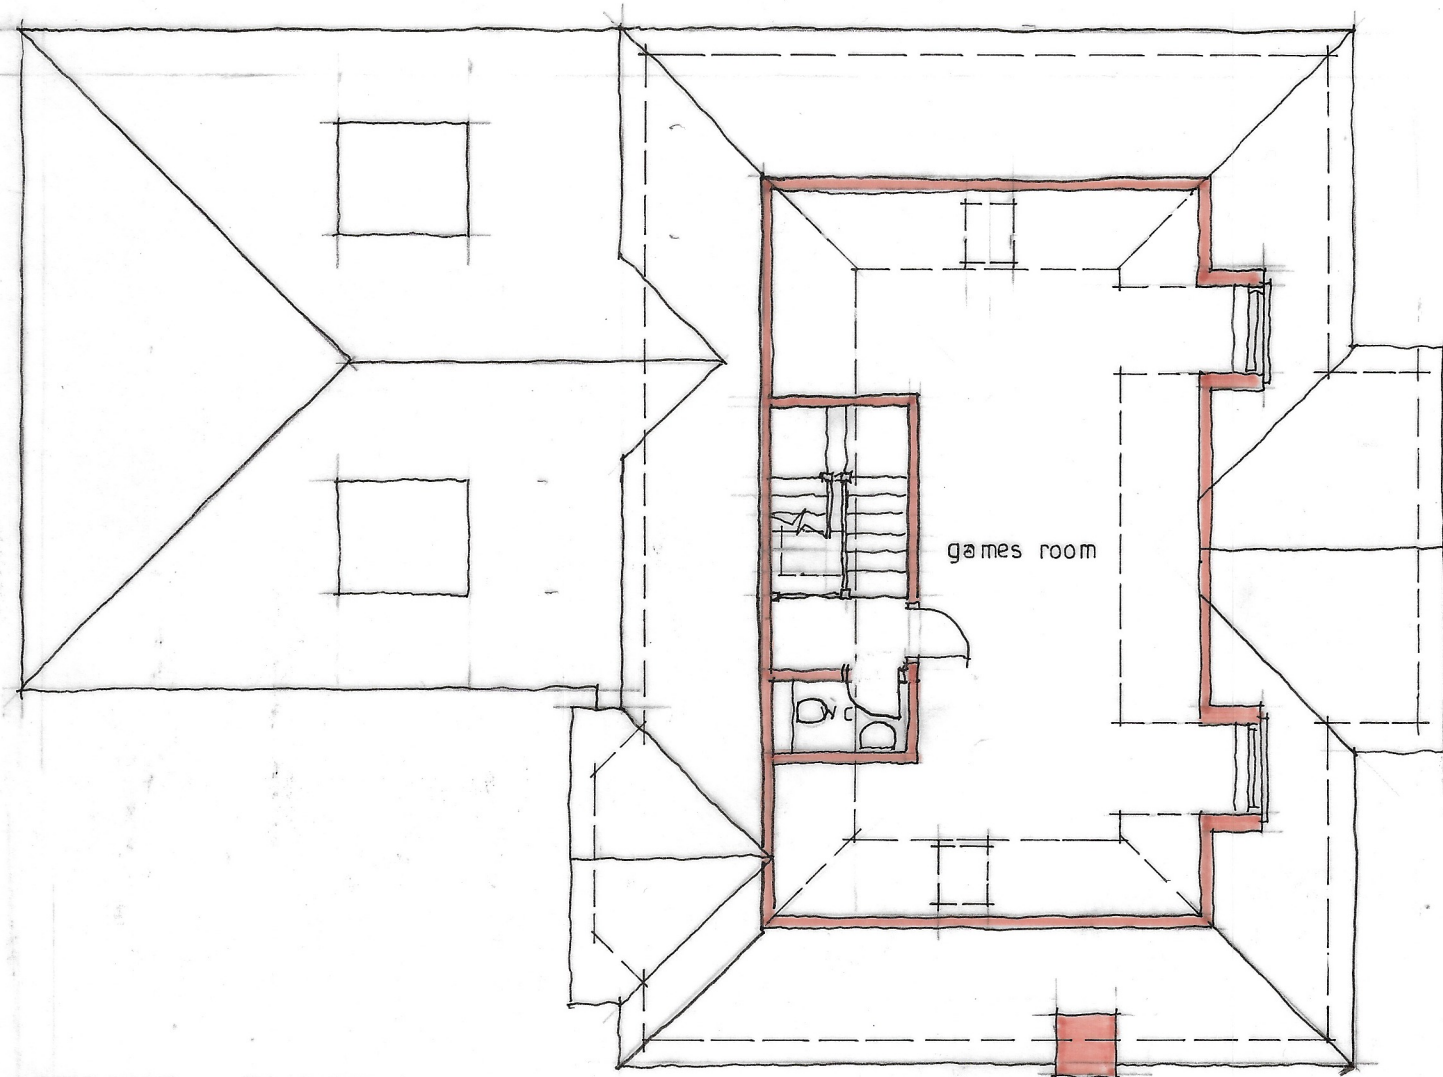

SECOND FLOOR

MATERIALS

ROOF: PLAIN CLAY TILES WITH BONNET HIP TILES.


WALLS: RED MULTI-STOCK FACE BRICKWORK WITH CONTRASTING FACE BRICK BLIND STING COURSES AND FLAT ARCH LINTELS WITH STONE KEYSTONES.

WINDOWS: WHITE UPVC EDWARDIAN STYLE CASSEMENT WINDOWS.

LEAVES: WHITE UPVC FASCIA, SOFFITS, BARGEBOARDS, GUTTERS AND DOWN PIPES.

GROSS INTERNAL FLOOR AREA = 325.15 M² = 3500 FT²
GARAGE = 36.00 M² = 388 FT²

SCALE
0 1 2 3 4 5 6 8 10

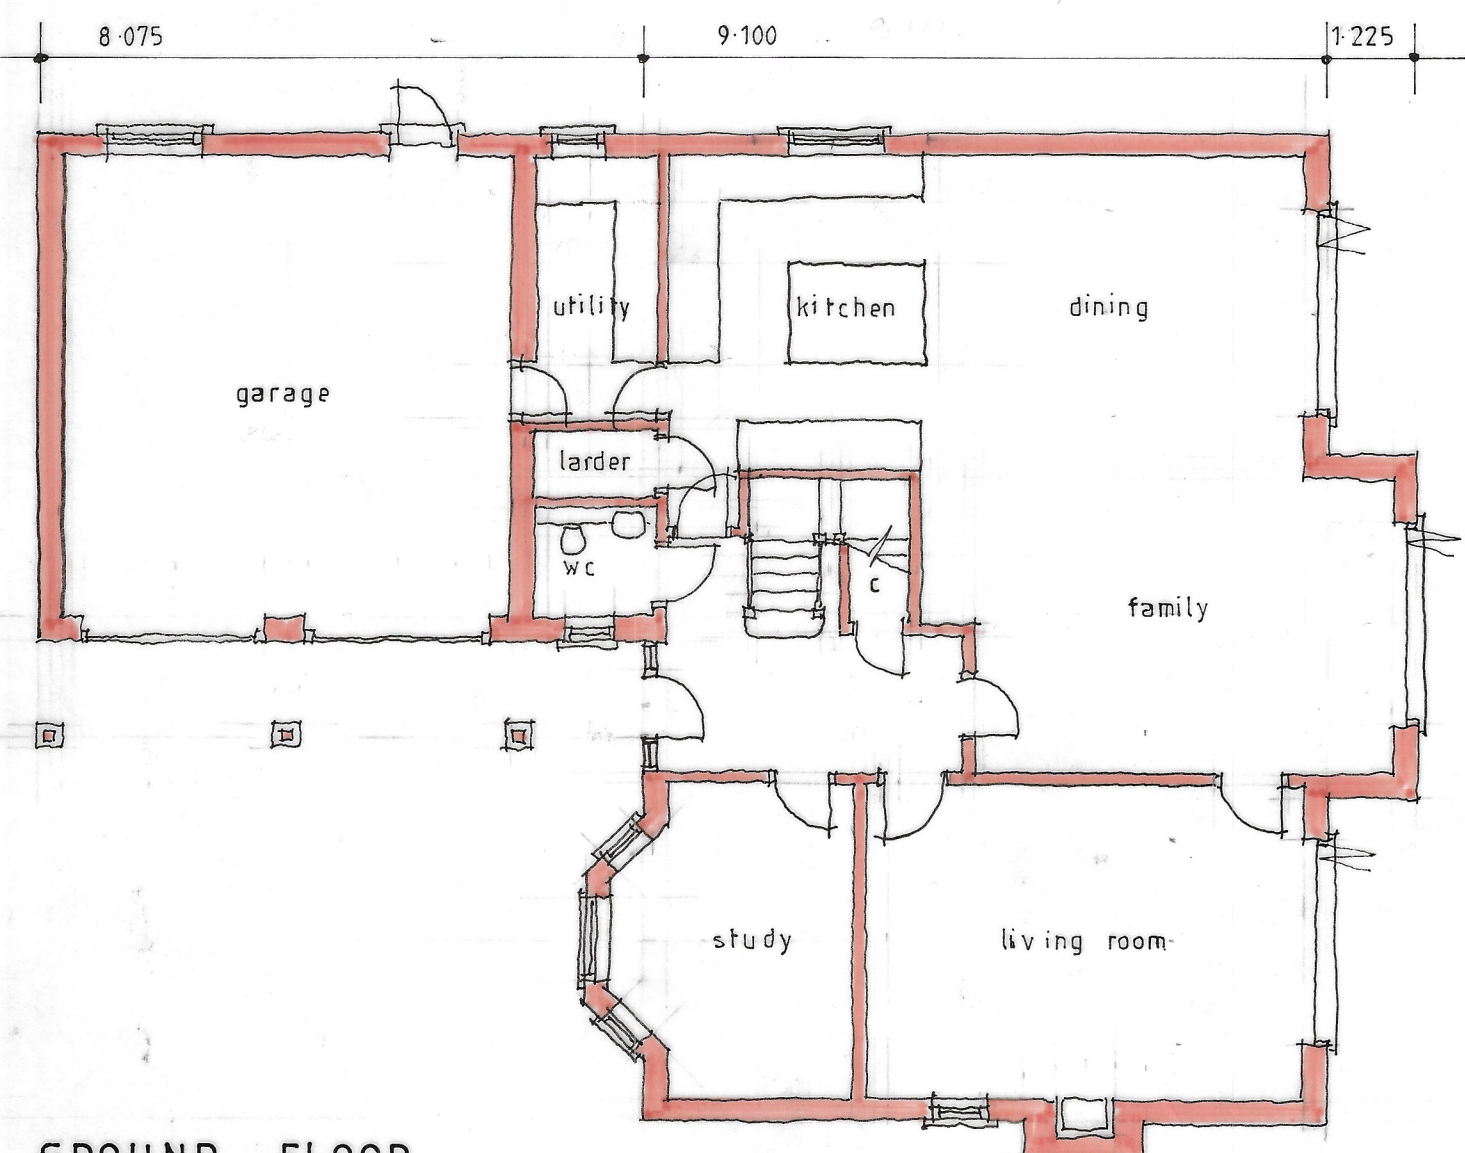

GROUND FLOOR



FRONT ELEVATION




SIDE ELEVATION



REAR ELEVATION



SIDE ELEVATION

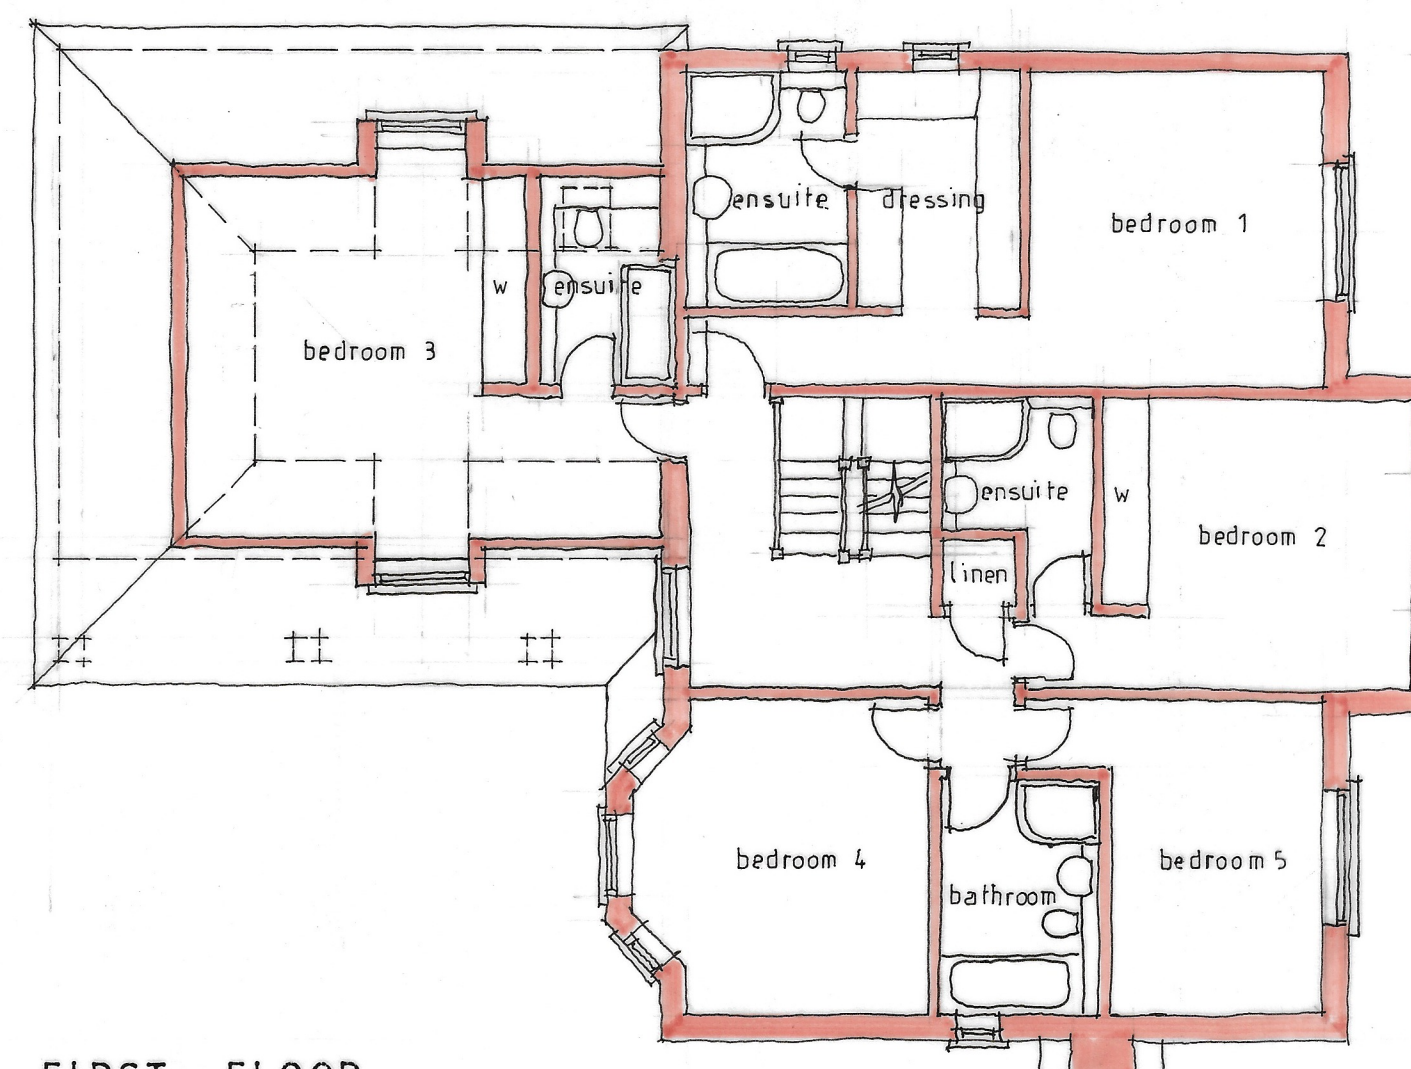

FIRST FLOOR

Project
Proposed detached houses
58 Finchampstead Road
WOKINGHAM
Berks

Client
Blueking Holdings Ltd

Drawing
PLANS and ELEVATIONS
PLOT 4

Scale
1:100 at A2
Date
February 2024



Paul Edwards Architecture

12 Sandy Lane, Barkham, Wokingham, Berks RG41 4DB
Tel: 01189772925 Mob: 07831837415 E-mail: paul@pauledwardsarchitecture.co.uk

Job 2560

Dwg. 08