



PLOT TWO


REV	COMMENTS	DATE

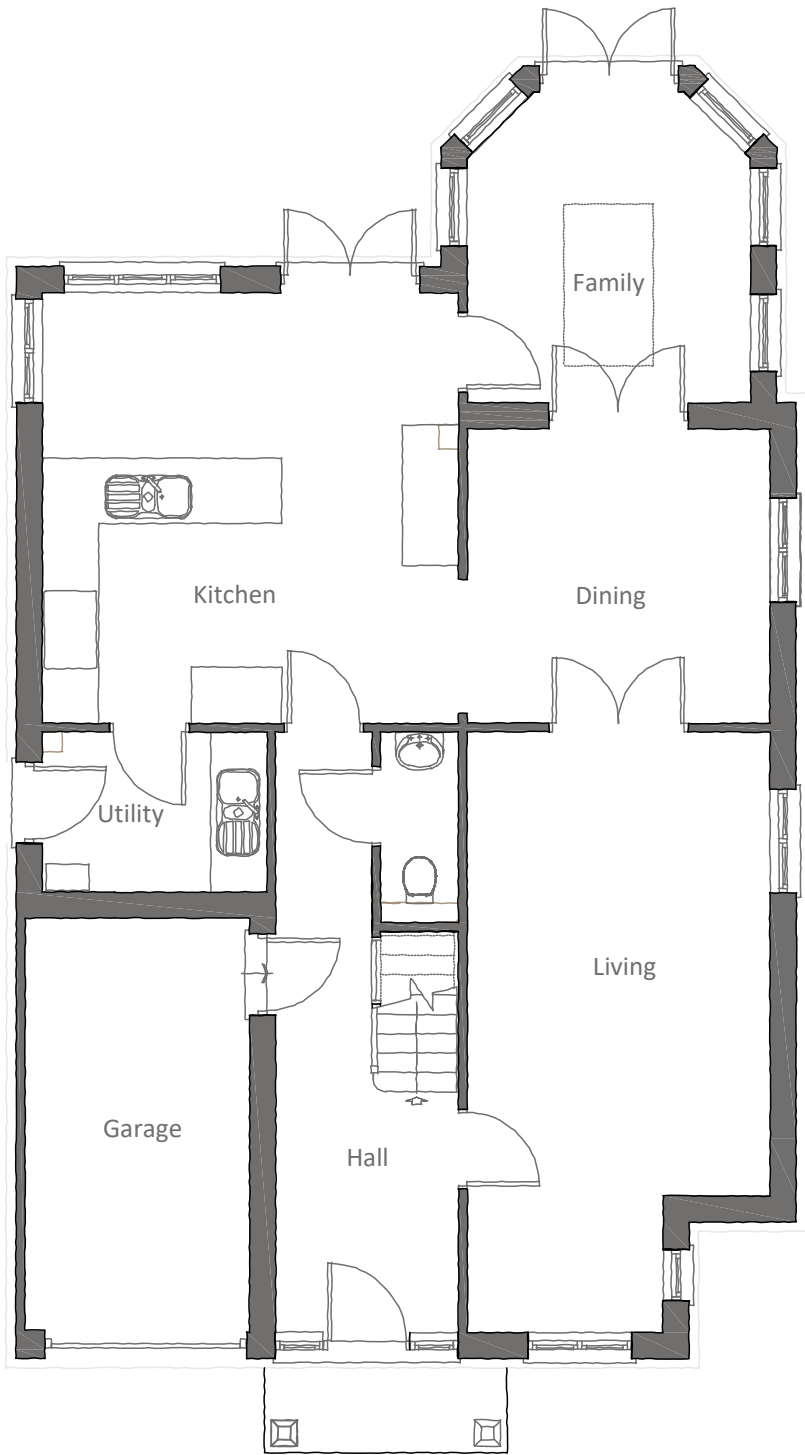

Proposed
Ground Floor Plan

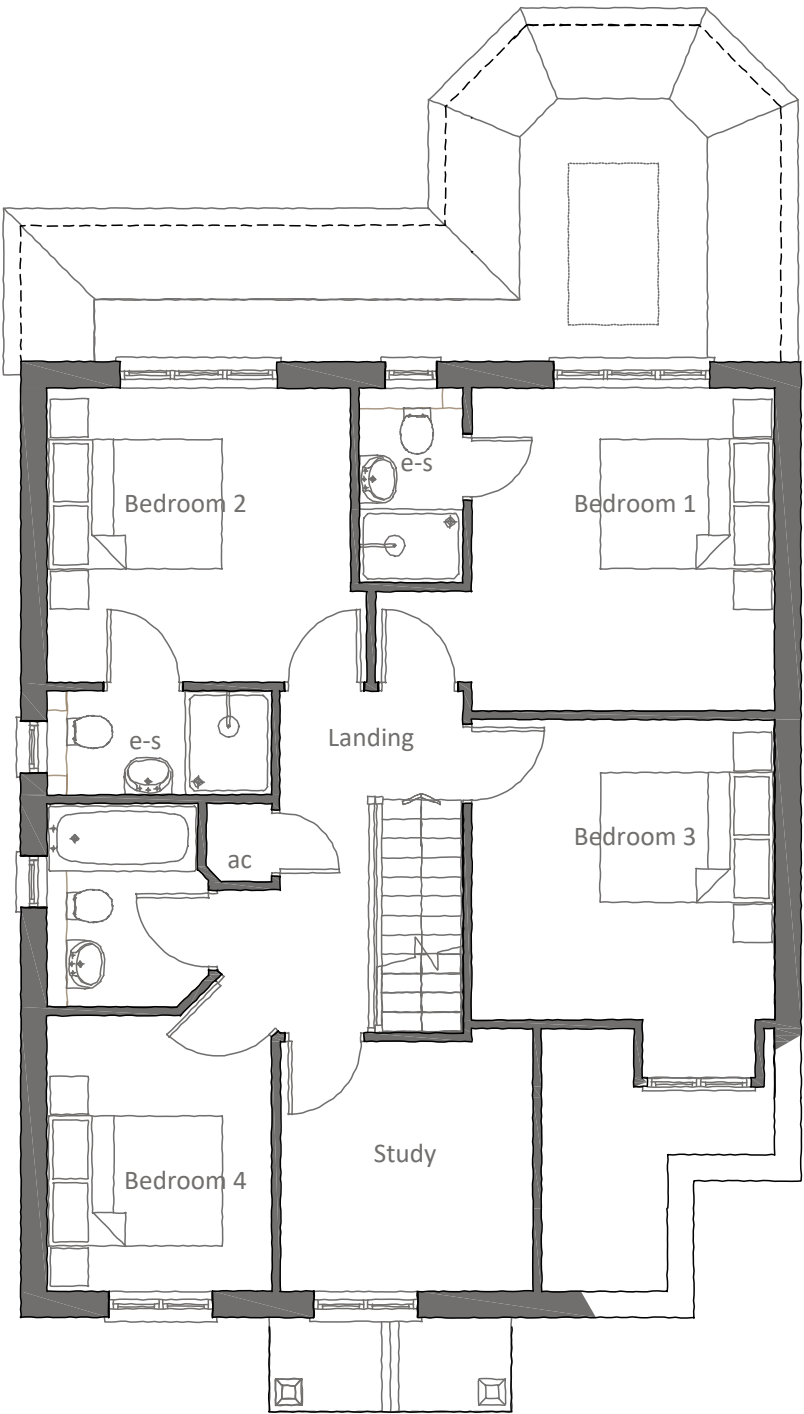

Proposed
First Floor Plan

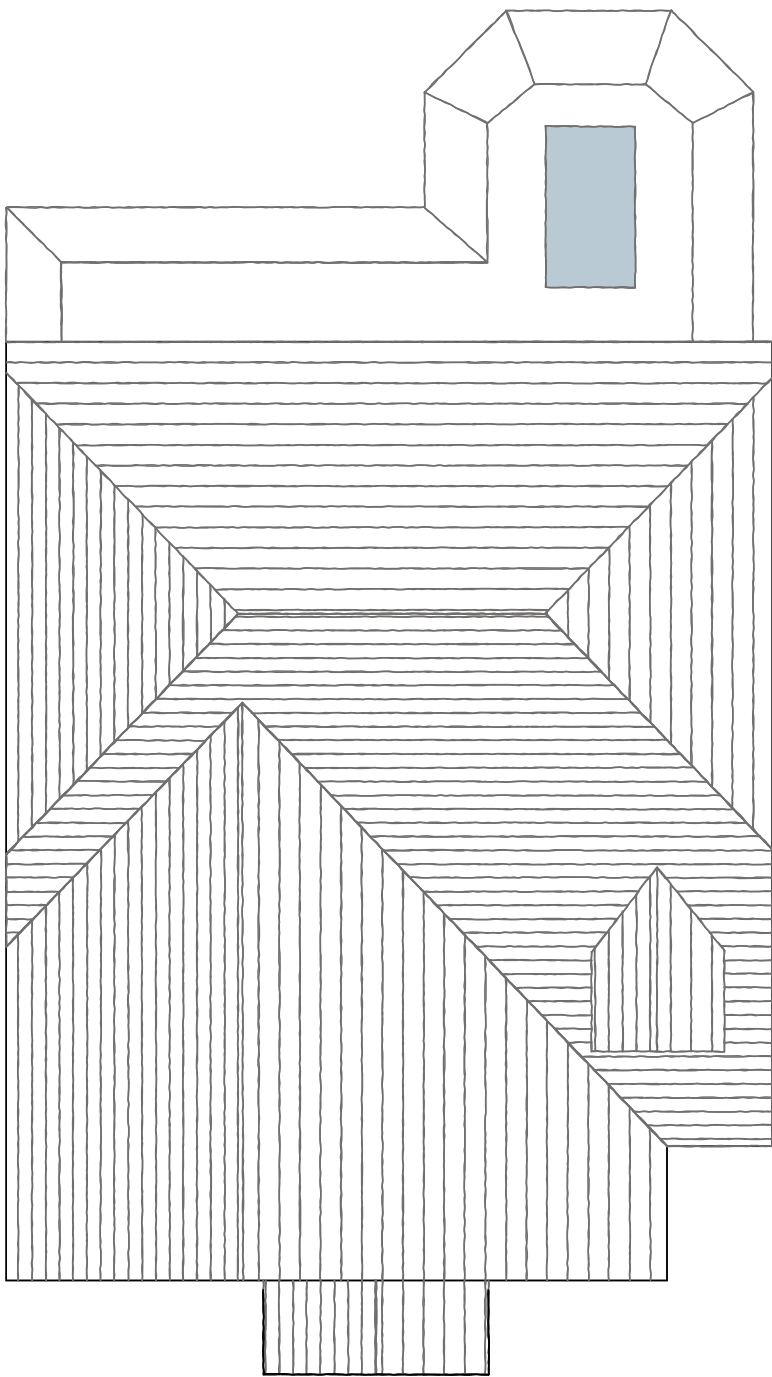

Proposed
Roof Plan



SHAUN•TANNER
ARCHITECTURE & PLANNING
www.stlarchitecture.co.uk studio@stlarchitecture.co.uk 0118 989 0808

CLIENT	Siloam Construction
PROJECT	Land at 46 Robin Hood Lane, Winnersh, Wokingham, RG41 5NQ
DRAWING	Plot 2 - Floor Plans
STATUS	.
SCALE	1:100 @ A3
DRAWN	DN
CHECKED	
NO	3787/103
REV	.
DATE	June 2024

THIS DRAWING MUST NOT BE SCALED UNLESS ISSUED FOR PLANNING PURPOSES. ALL DIMENSIONS ARE TO BE VERIFIED PRIOR TO SETTING OUT, COMMENCING WORK, OR PRODUCTION OF FABRICATION DRAWINGS. REPORT ANY DISCREPANCIES TO THE SUPERVISING OFFICER IMMEDIATELY. ©