

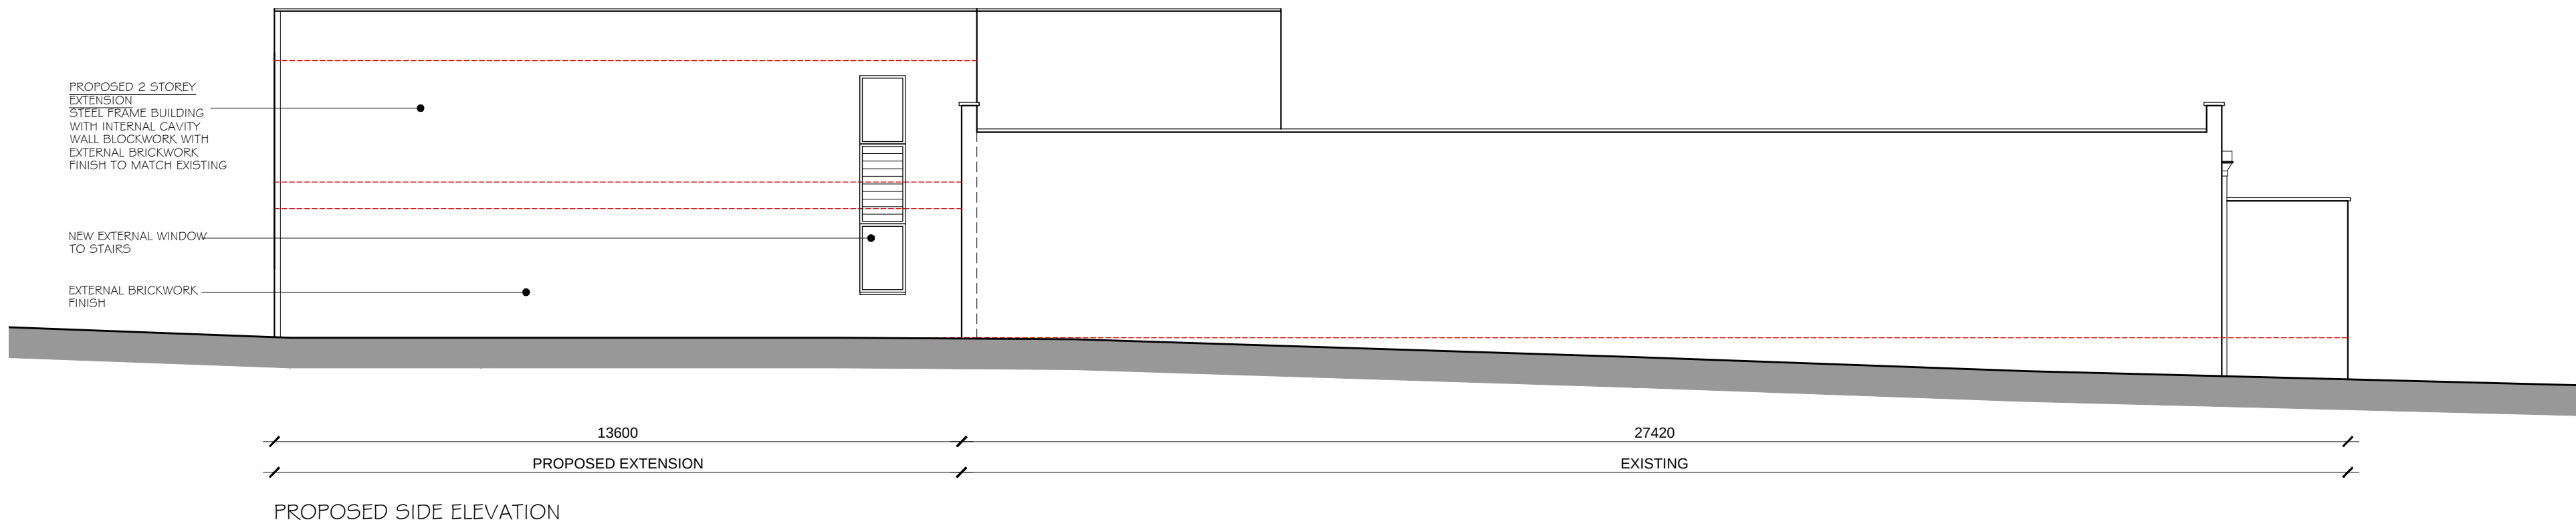
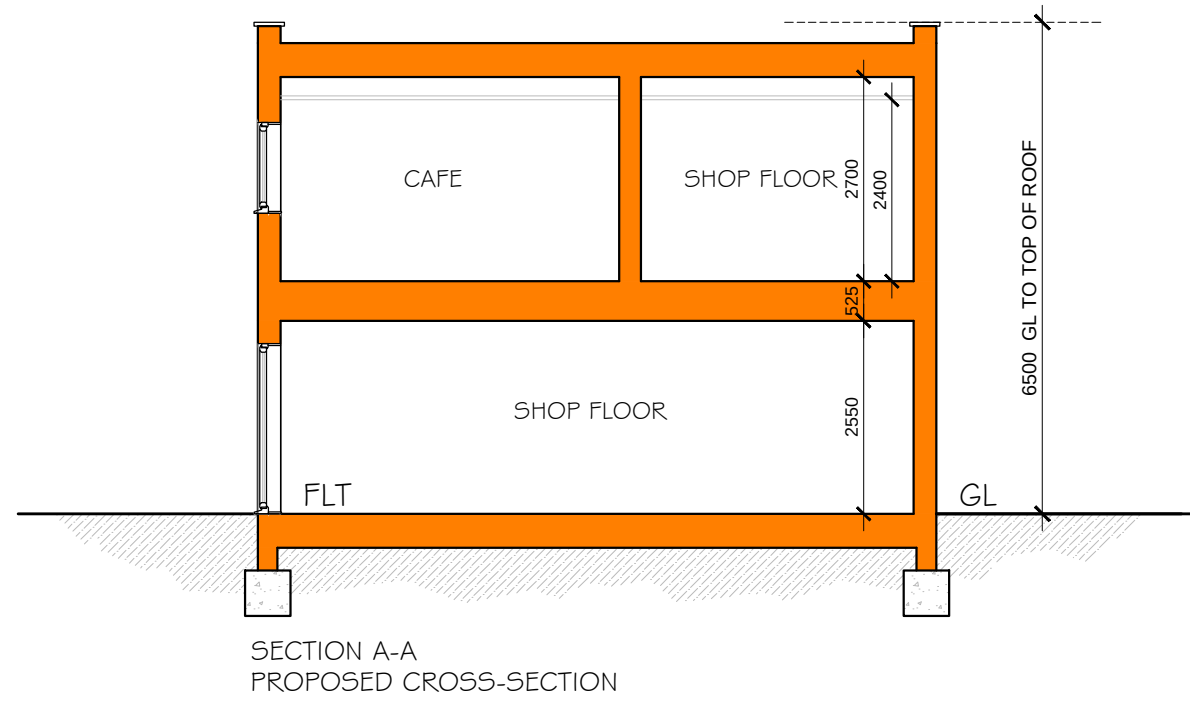
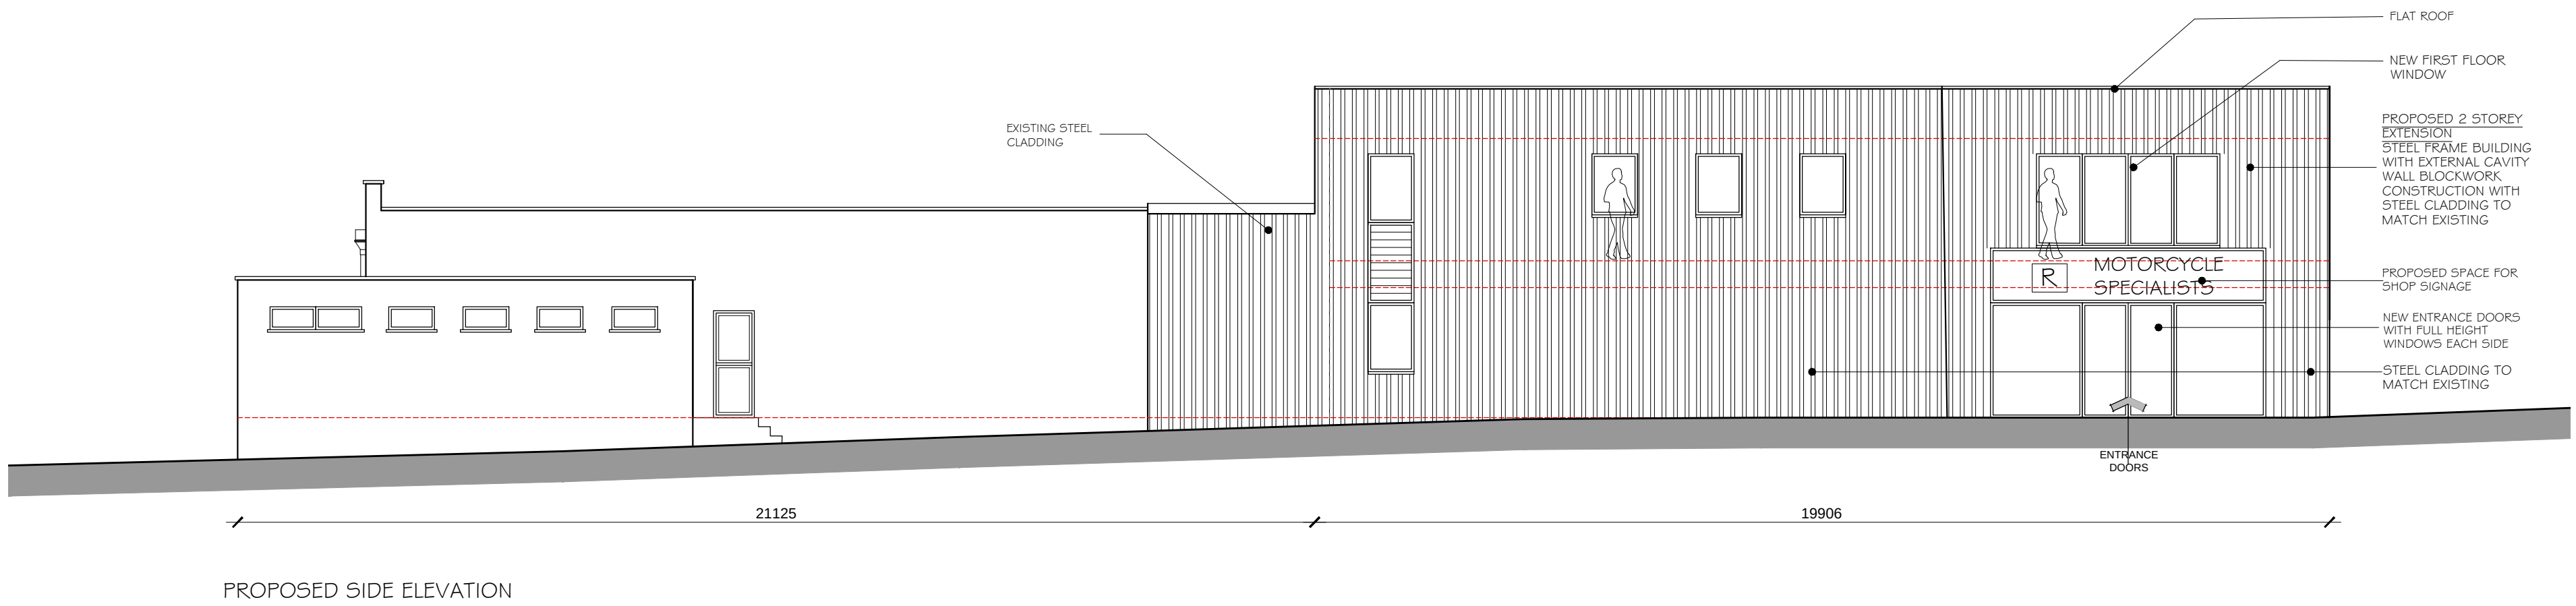


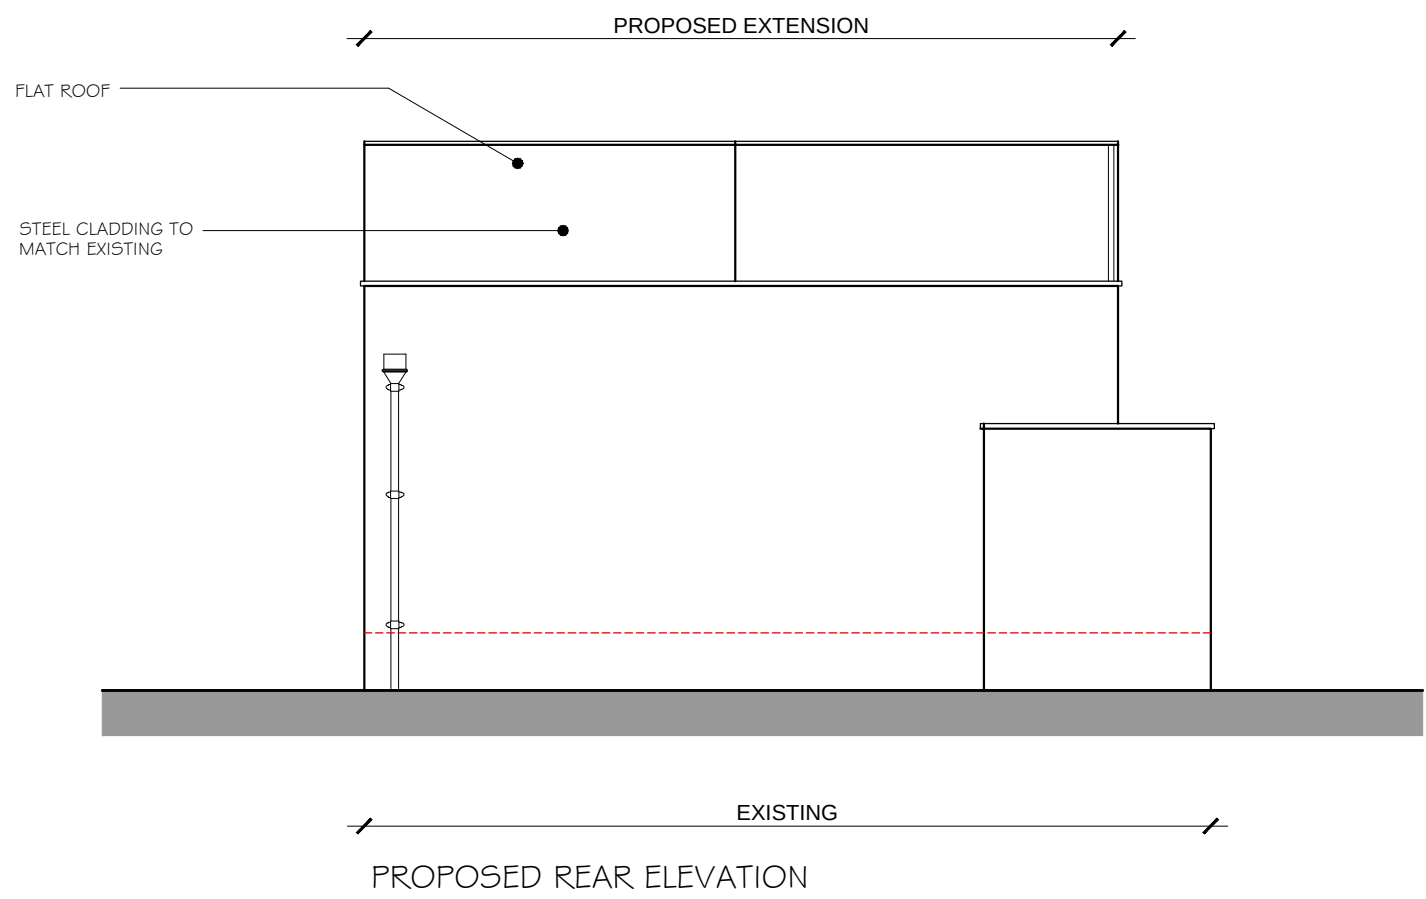

LEGEND	
	EXISTING WALLS
	WALLS TO BE REMOVED
	NEW WALLS
	OPENINGS IN WALLS BRICKED UP AND MADE GOOD
NO	NEW OPENING
FLT	FLUSH LEVEL THRESHOLD
OBS	OBSOLETE GLAZING
	SECTION LINE

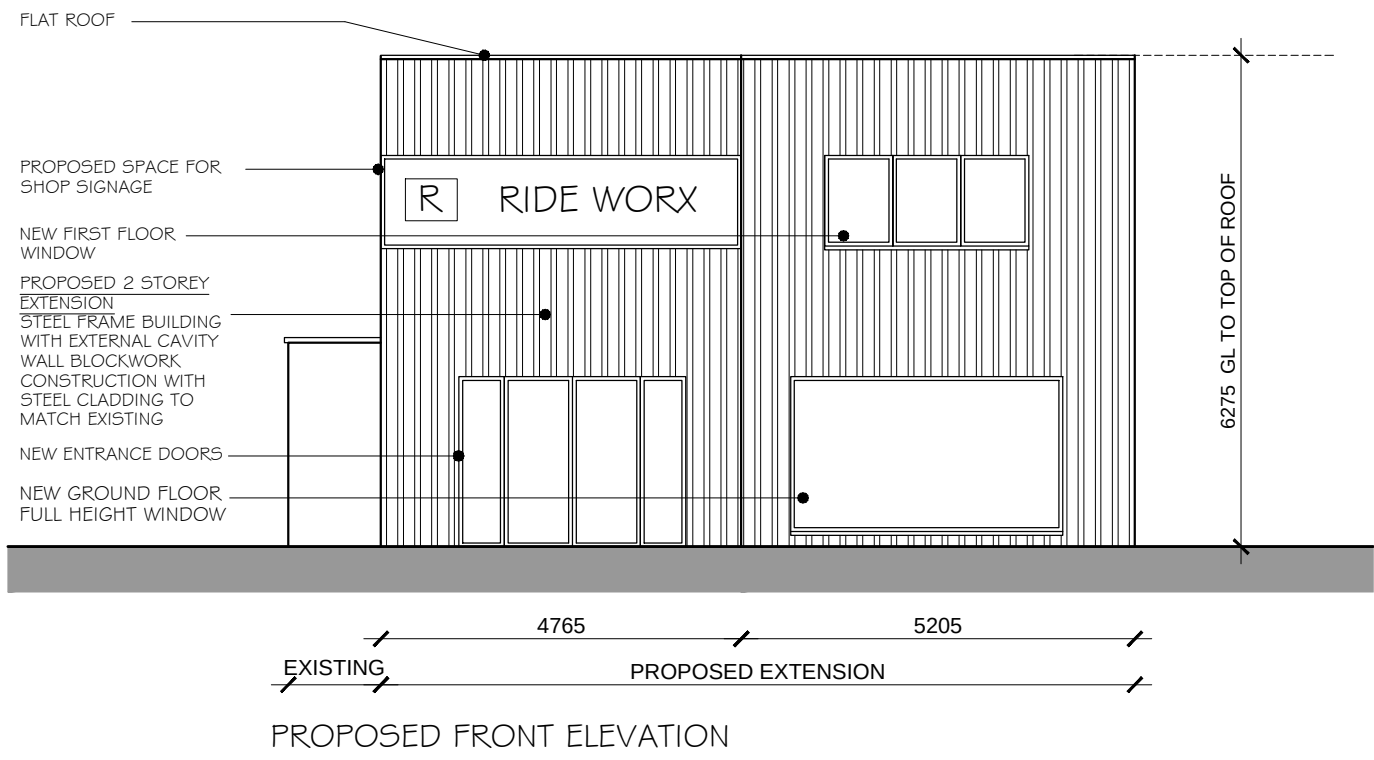

CADCRE8 LTD

ARCHITECTURAL DESIGNERS & PLANNERS

1 Peach Street
Wokingham
RG40 1XJ

matt-cadcre8@outlook.com

Status

PLANNING ISSUE

Client

MR C TEMPLE

Project Title

RIDEWORX, UNIT 1, 125 READING ROAD, WOKINGHAM, BERKSHIRE

Rev.

Date

Detail

DRAWING Title

PROPOSED ELEVATIONS & CROSS-SECTION A-A

Scale:

1:100 @ A1

Date

SEP-24

Drawn

MM

DRAWING No.

24 - P091 - 04

Rev.

5 m

3 m

1 m

0 m

5 m3 m1 m0 m

SCALE BAR - 1:100