



73
72
71
70
59
58
57
56
55
54
53
52
51
50
49
48
47
46
45
44
43
42
41
40

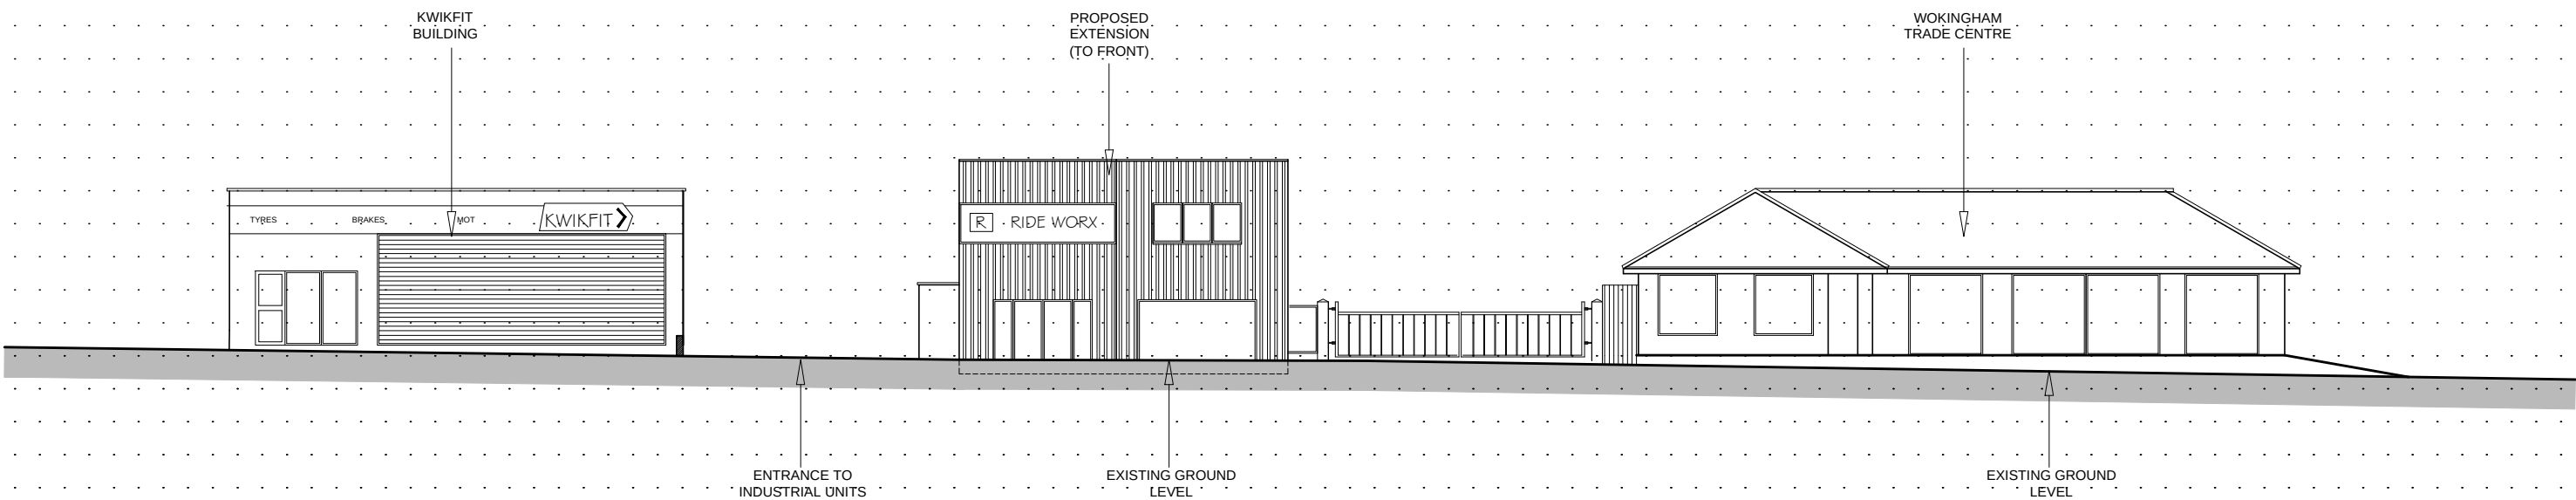

SECTION B-B - STREET SCENE

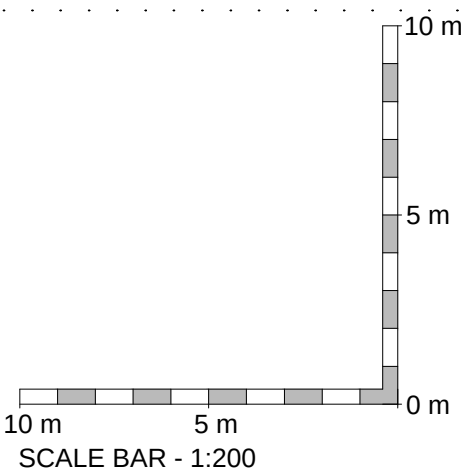

 CADCRE8 LTD ARCHITECTURAL DESIGNERS & PLANNERS 1 Peach Street Wokingham RG40 1XJ matt-cadcre8@outlook.com	Status PLANNING ISSUE		Rev.	Date	Detail
	Client MR C TEMPLE		DRAWING Title SECTION B-B - STREET SCENE		
	Project Title RIDEWORX, UNIT 1, 125 READING ROAD, WOKINGHAM, BERKSHIRE		Scale. 1:200 @ A3	Date SEP-24	Drawn MM
	The copyright in this document and design is confidential to and the property of Cadcre8 Limited		DRAWING No. 24 - P091 - 06	Rev.	