
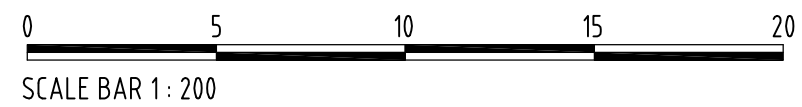


NOTE
ALL MATERIALS INTENDED TO BE USED ON
NEW EXTENSION ARE TO MATCH EXISTING.
THIS DRAWING HAS BEEN PREPARED WITHOUT
THE BENEFIT OF AN ACCURATE SITE SURVEY

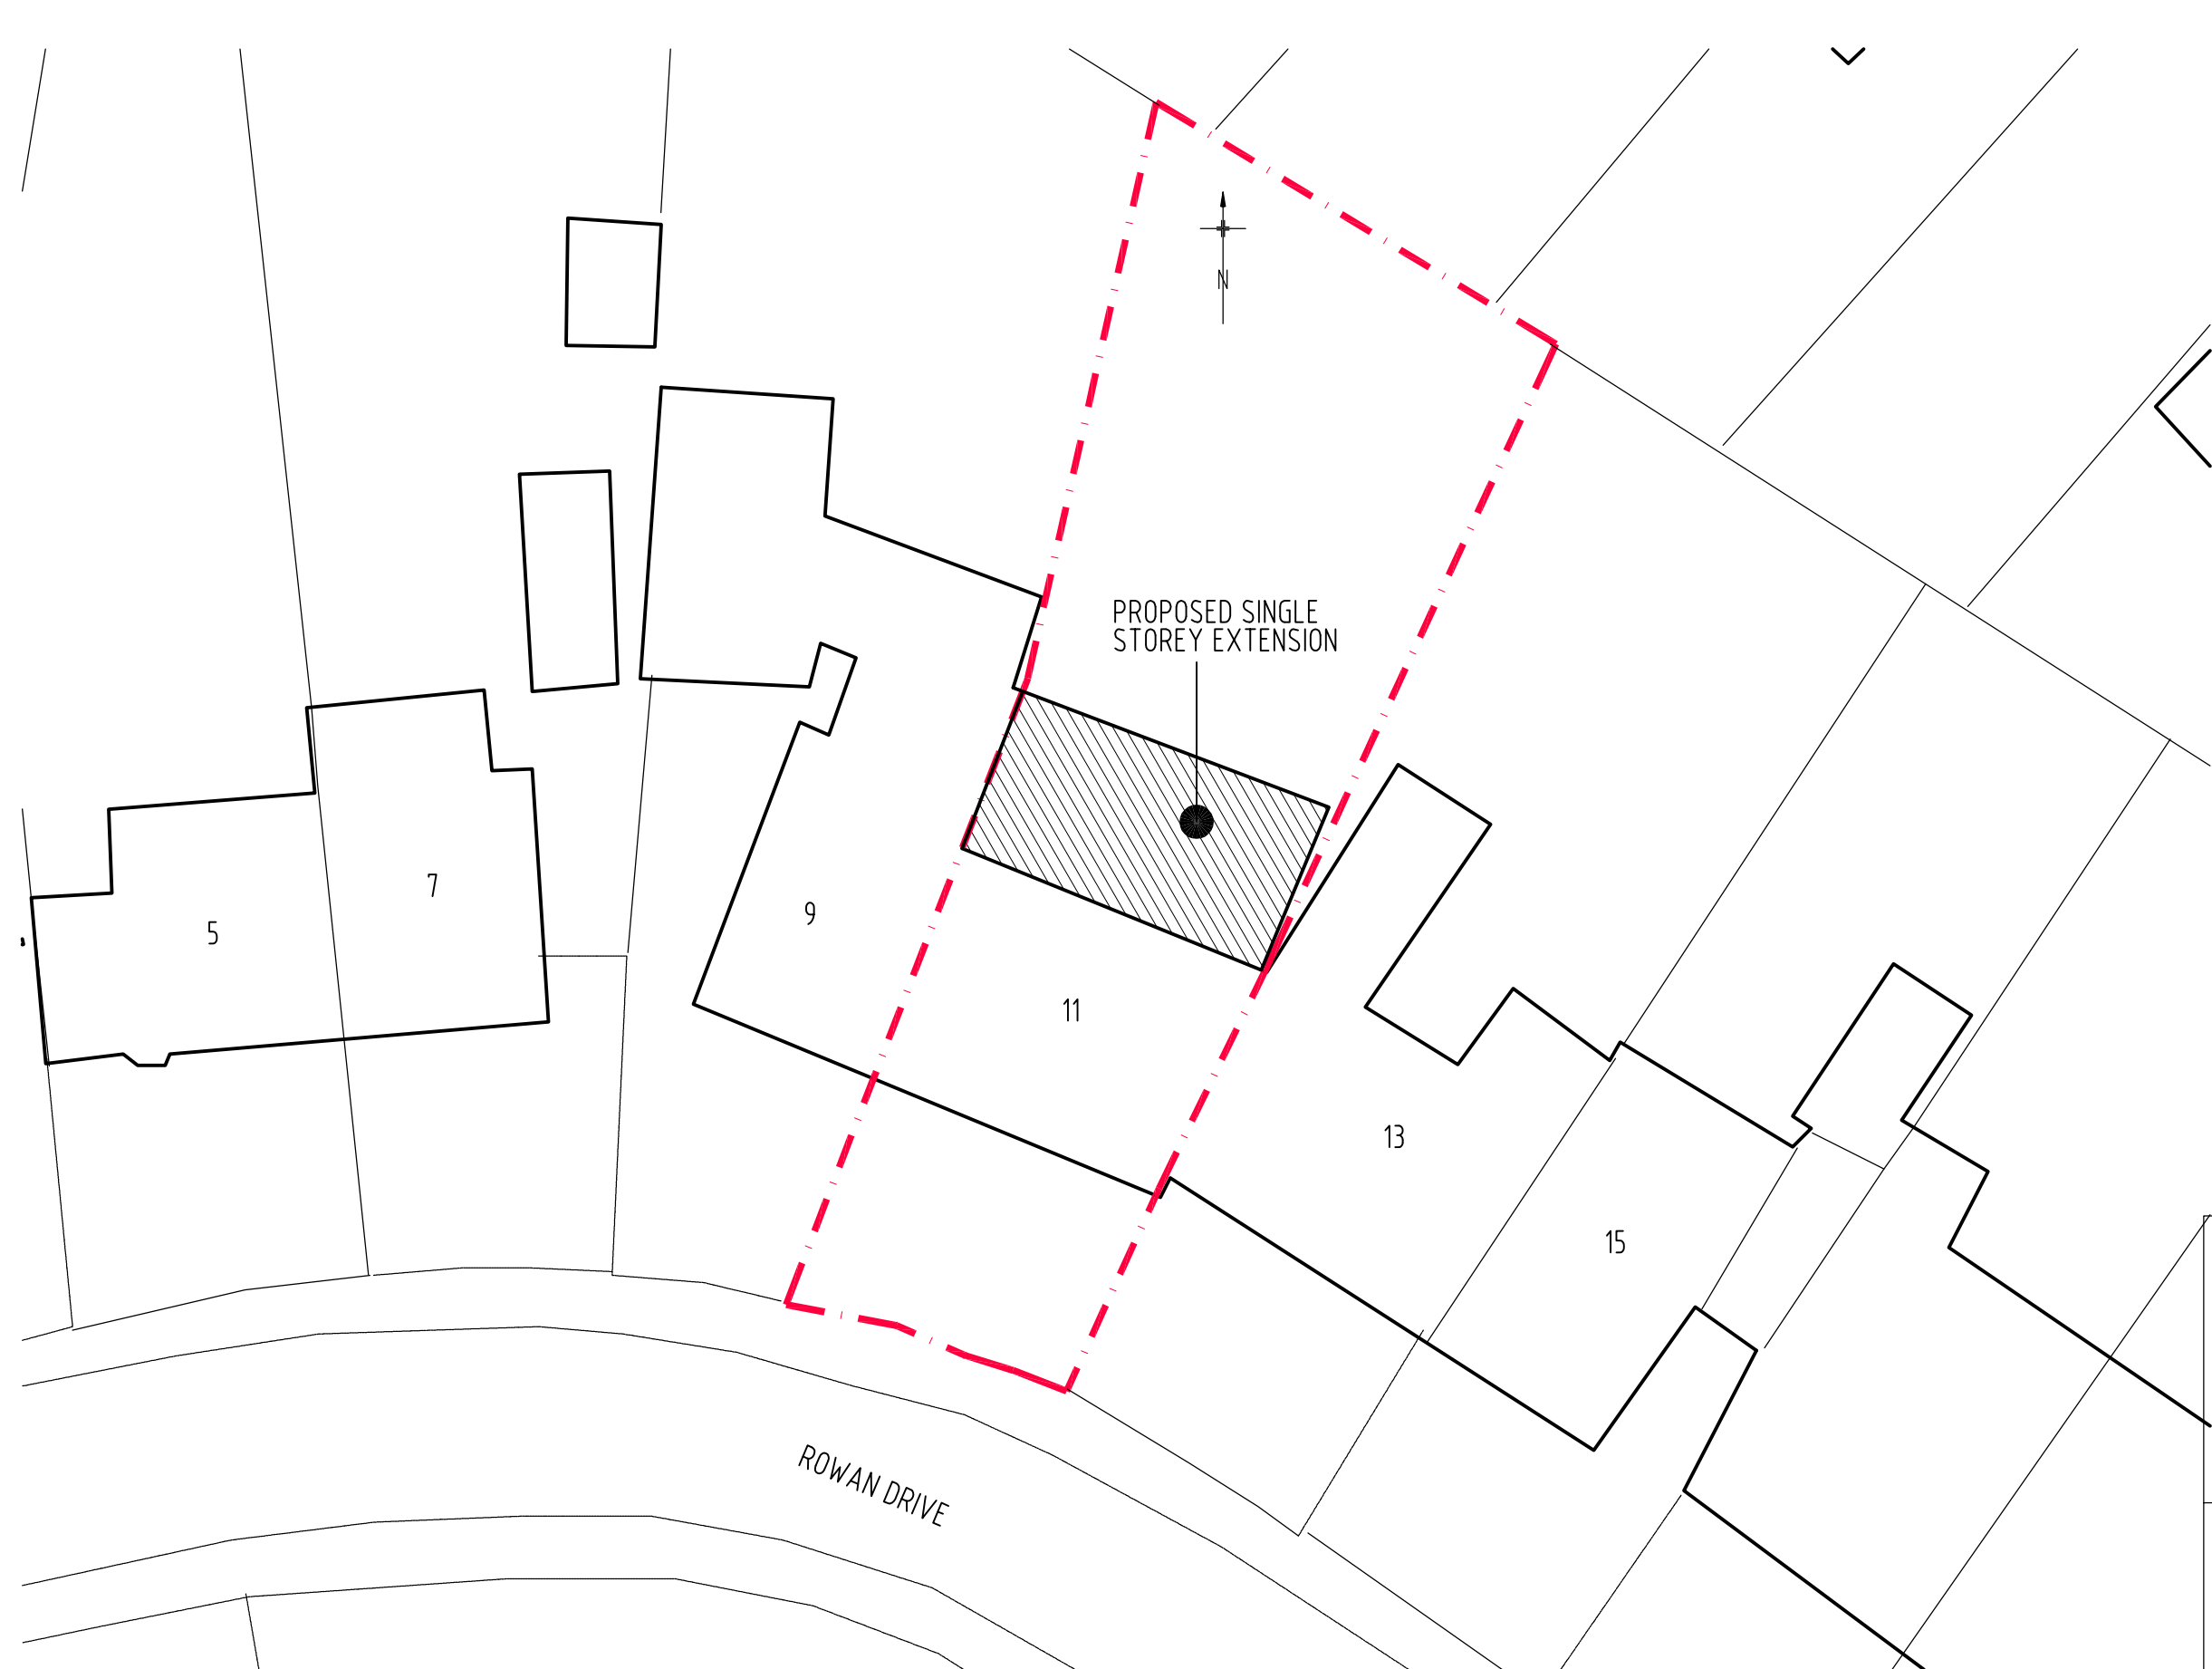

RICHARD FENN DESIGNS
11 HARRIER CLOSE, WOODLEY,
READING, BERKSHIRE. RG5 4PE.
Telephone READING (0118) 9691684
E-Mail : architect@ntlworld.com

PROPOSED SINGLE STOREY REAR EXTENSION AT
11 ROWAN DRIVE, WOODLEY, READING
for Ms LOUISE GRAY

SITE / BLOCK PLAN

DATE	SCALE
AUGUST 3rd 2026	1 : 200
DRAWING No.	REVISION

AG10