


NOTE
ALL MATERIALS INTENDED TO BE USED ON
NEW EXTENSION ARE TO MATCH EXISTING.
THIS DRAWING HAS BEEN PREPARED WITHOUT
THE BENEFIT OF AN ACCURATE SITE SURVEY
KITCHEN LAYOUT AND FITTINGS
ARE PURELY INDICATIVE AT THIS STAGE



SCALE BAR 1 : 50

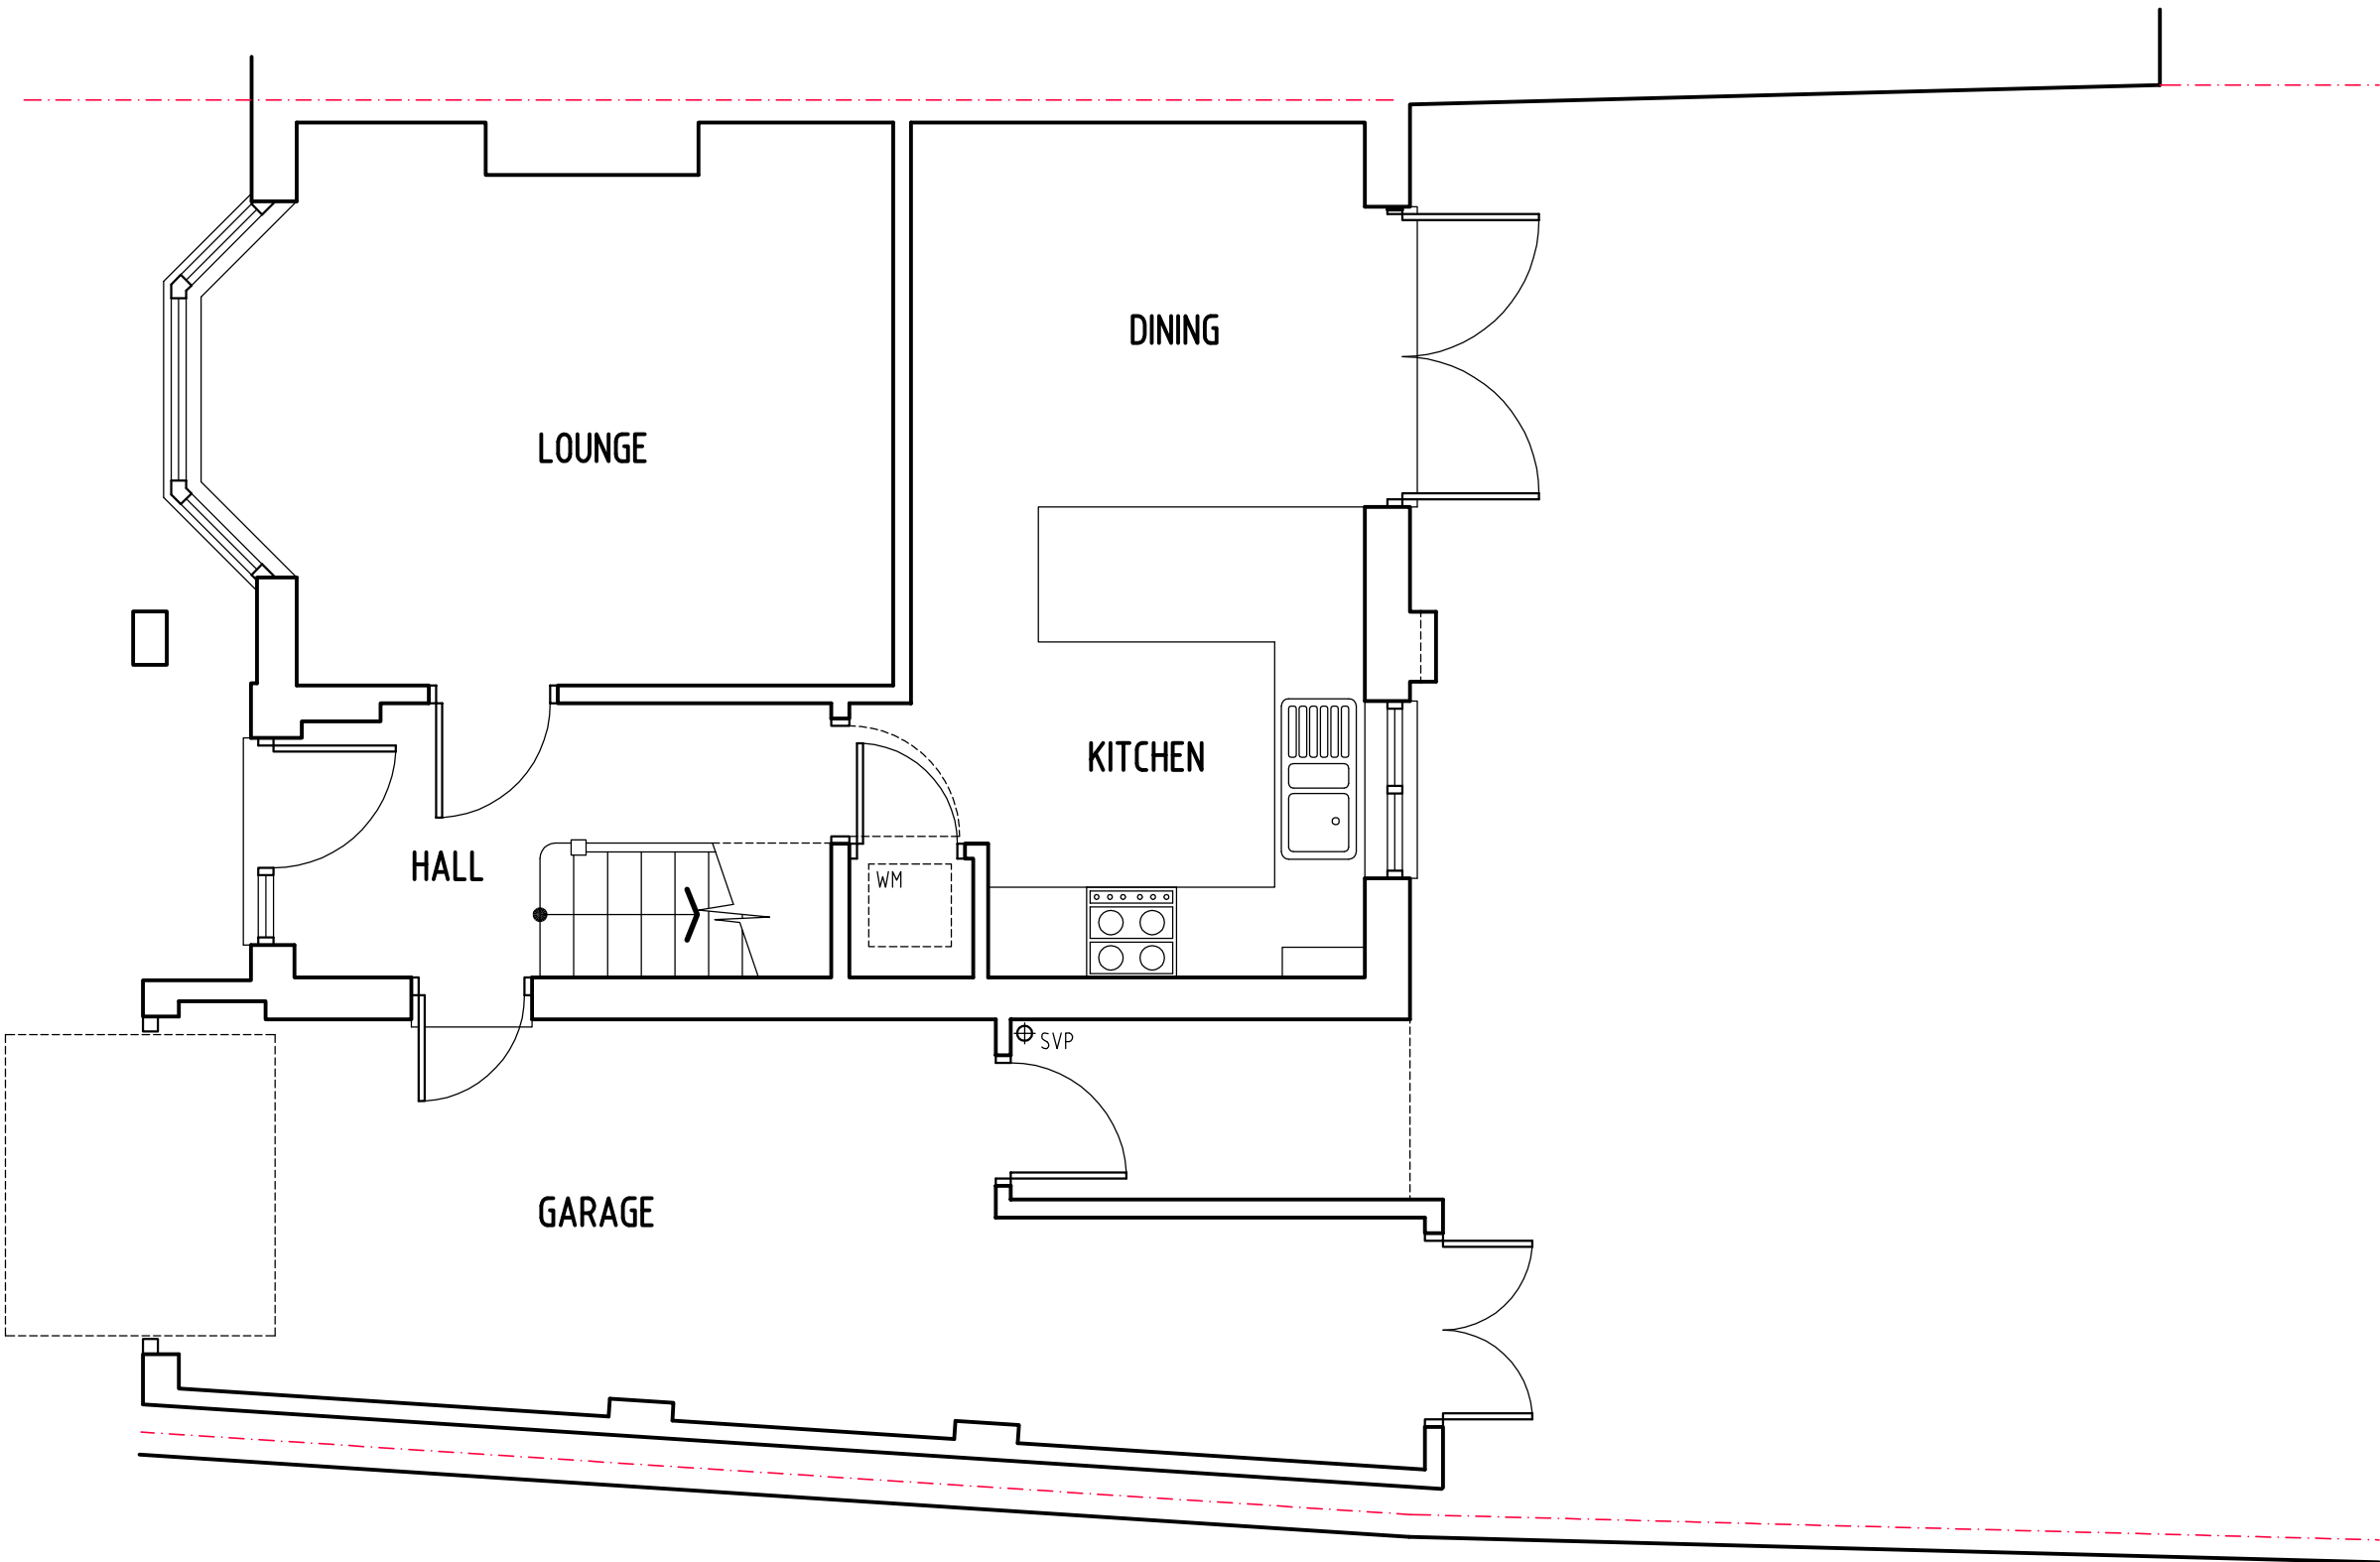

RICHARD FENN DESIGNS
11 HARRIER CLOSE, WOODLEY,
READING, BERKSHIRE. RG5 4PE.
Telephone READING (0118) 9691684
E-Mail : architect@ntlworld.com

PROPOSED SINGLE STOREY REAR EXTENSION AT
11 ROWAN DRIVE, WOODLEY, READING
for Ms LOUISE GRAY

EXISTING GROUND FLOOR LAYOUT

DATE	SCALE
JULY 12th 2026	1 : 50
DRAWING No.	REVISION

AG11