


NOTE

ALL MATERIALS INTENDED TO BE USED ON
NEW EXTENSION ARE TO MATCH EXISTING.

THIS DRAWING HAS BEEN PREPARED WITHOUT
THE BENEFIT OF AN ACCURATE SITE SURVEY

KITCHEN LAYOUT AND FITTINGS
ARE PURELY INDICATIVE AT THIS STAGE

PROPOSED SINGLE STOREY REAR EXTENSION
MAX. DEPTH FROM REAR WALL = 5.0m (TO MATCH THAT OF ADJACENT EXTENSION)
MAX. HEIGHT OF EXTENSION = 3.0m

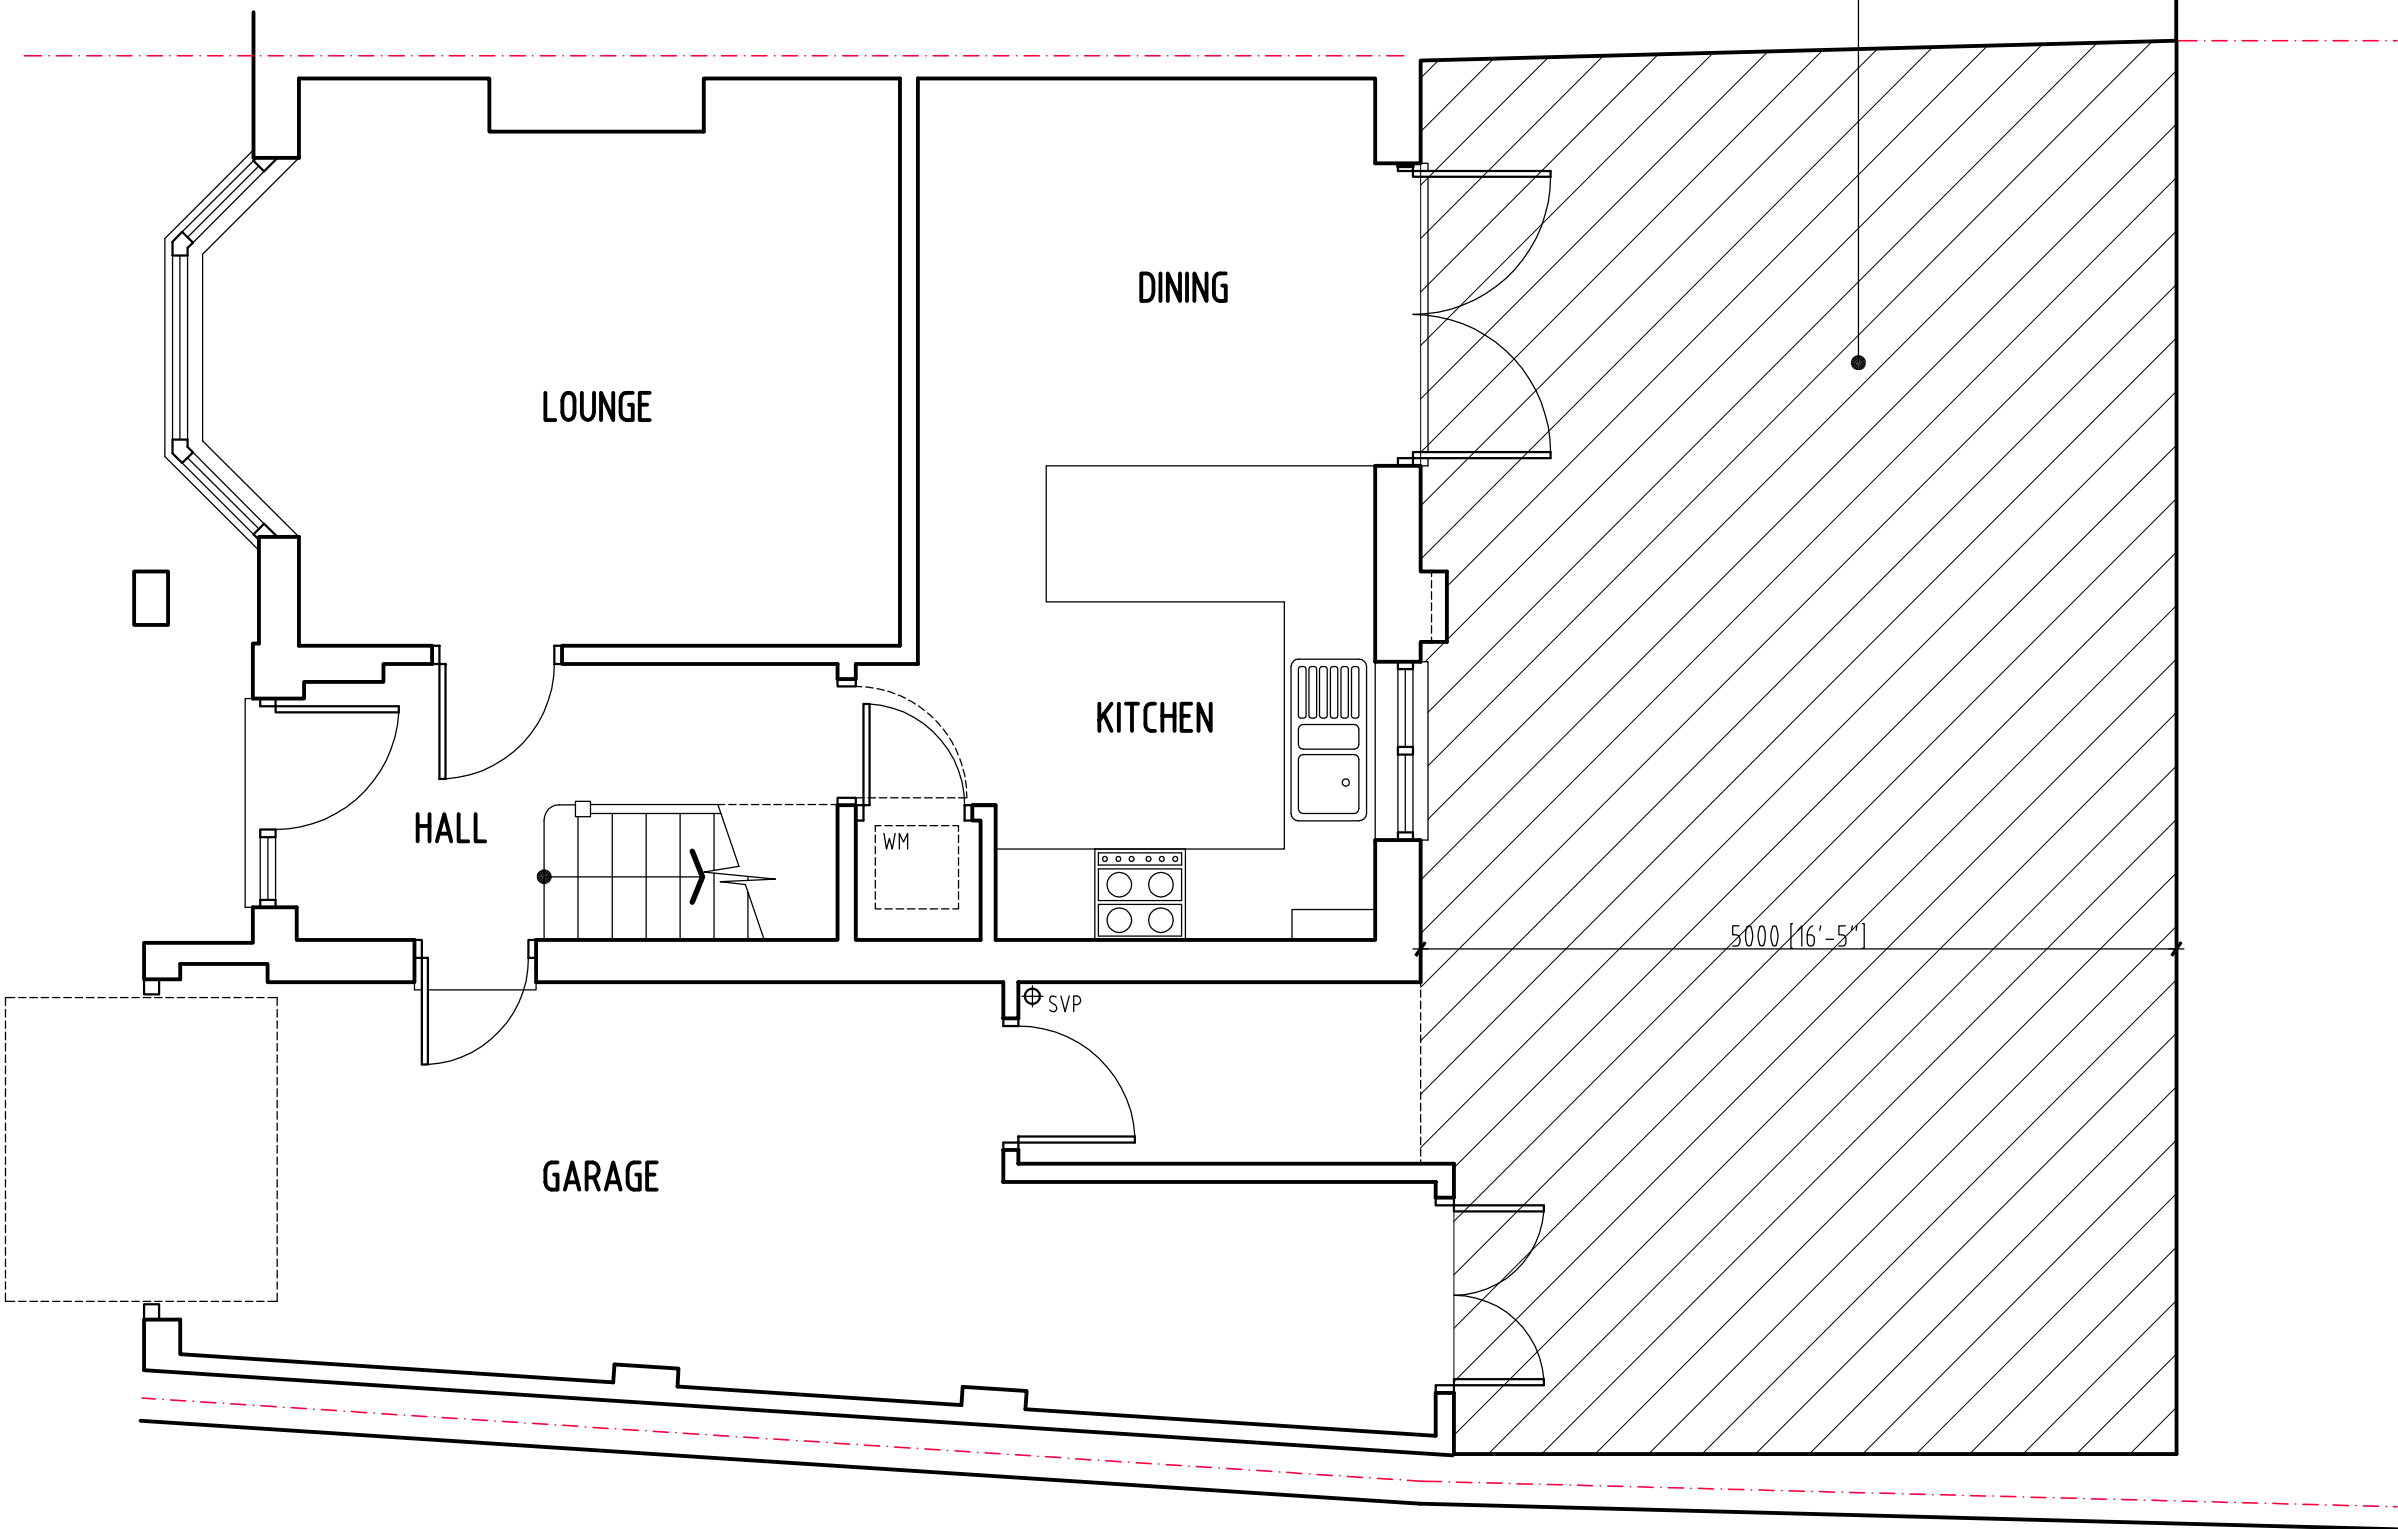

RICHARD FENN DESIGNS

11 HARRIER CLOSE, WOODLEY,
READING, BERKSHIRE. RG5 4PE.
Telephone READING (0118) 9691684
E-Mail : architect@ntlworld.com

PROPOSED SINGLE STOREY REAR EXTENSION AT
11 ROWAN DRIVE, WOODLEY, READING
for Ms LOUISE GRAY

PROPOSED GROUND FLOOR LAYOUT

DATE
AUGUST 3rd 2026

SCALE
1 : 50

DRAWING No.

REVISION

AG13



SCALE BAR 1 : 50