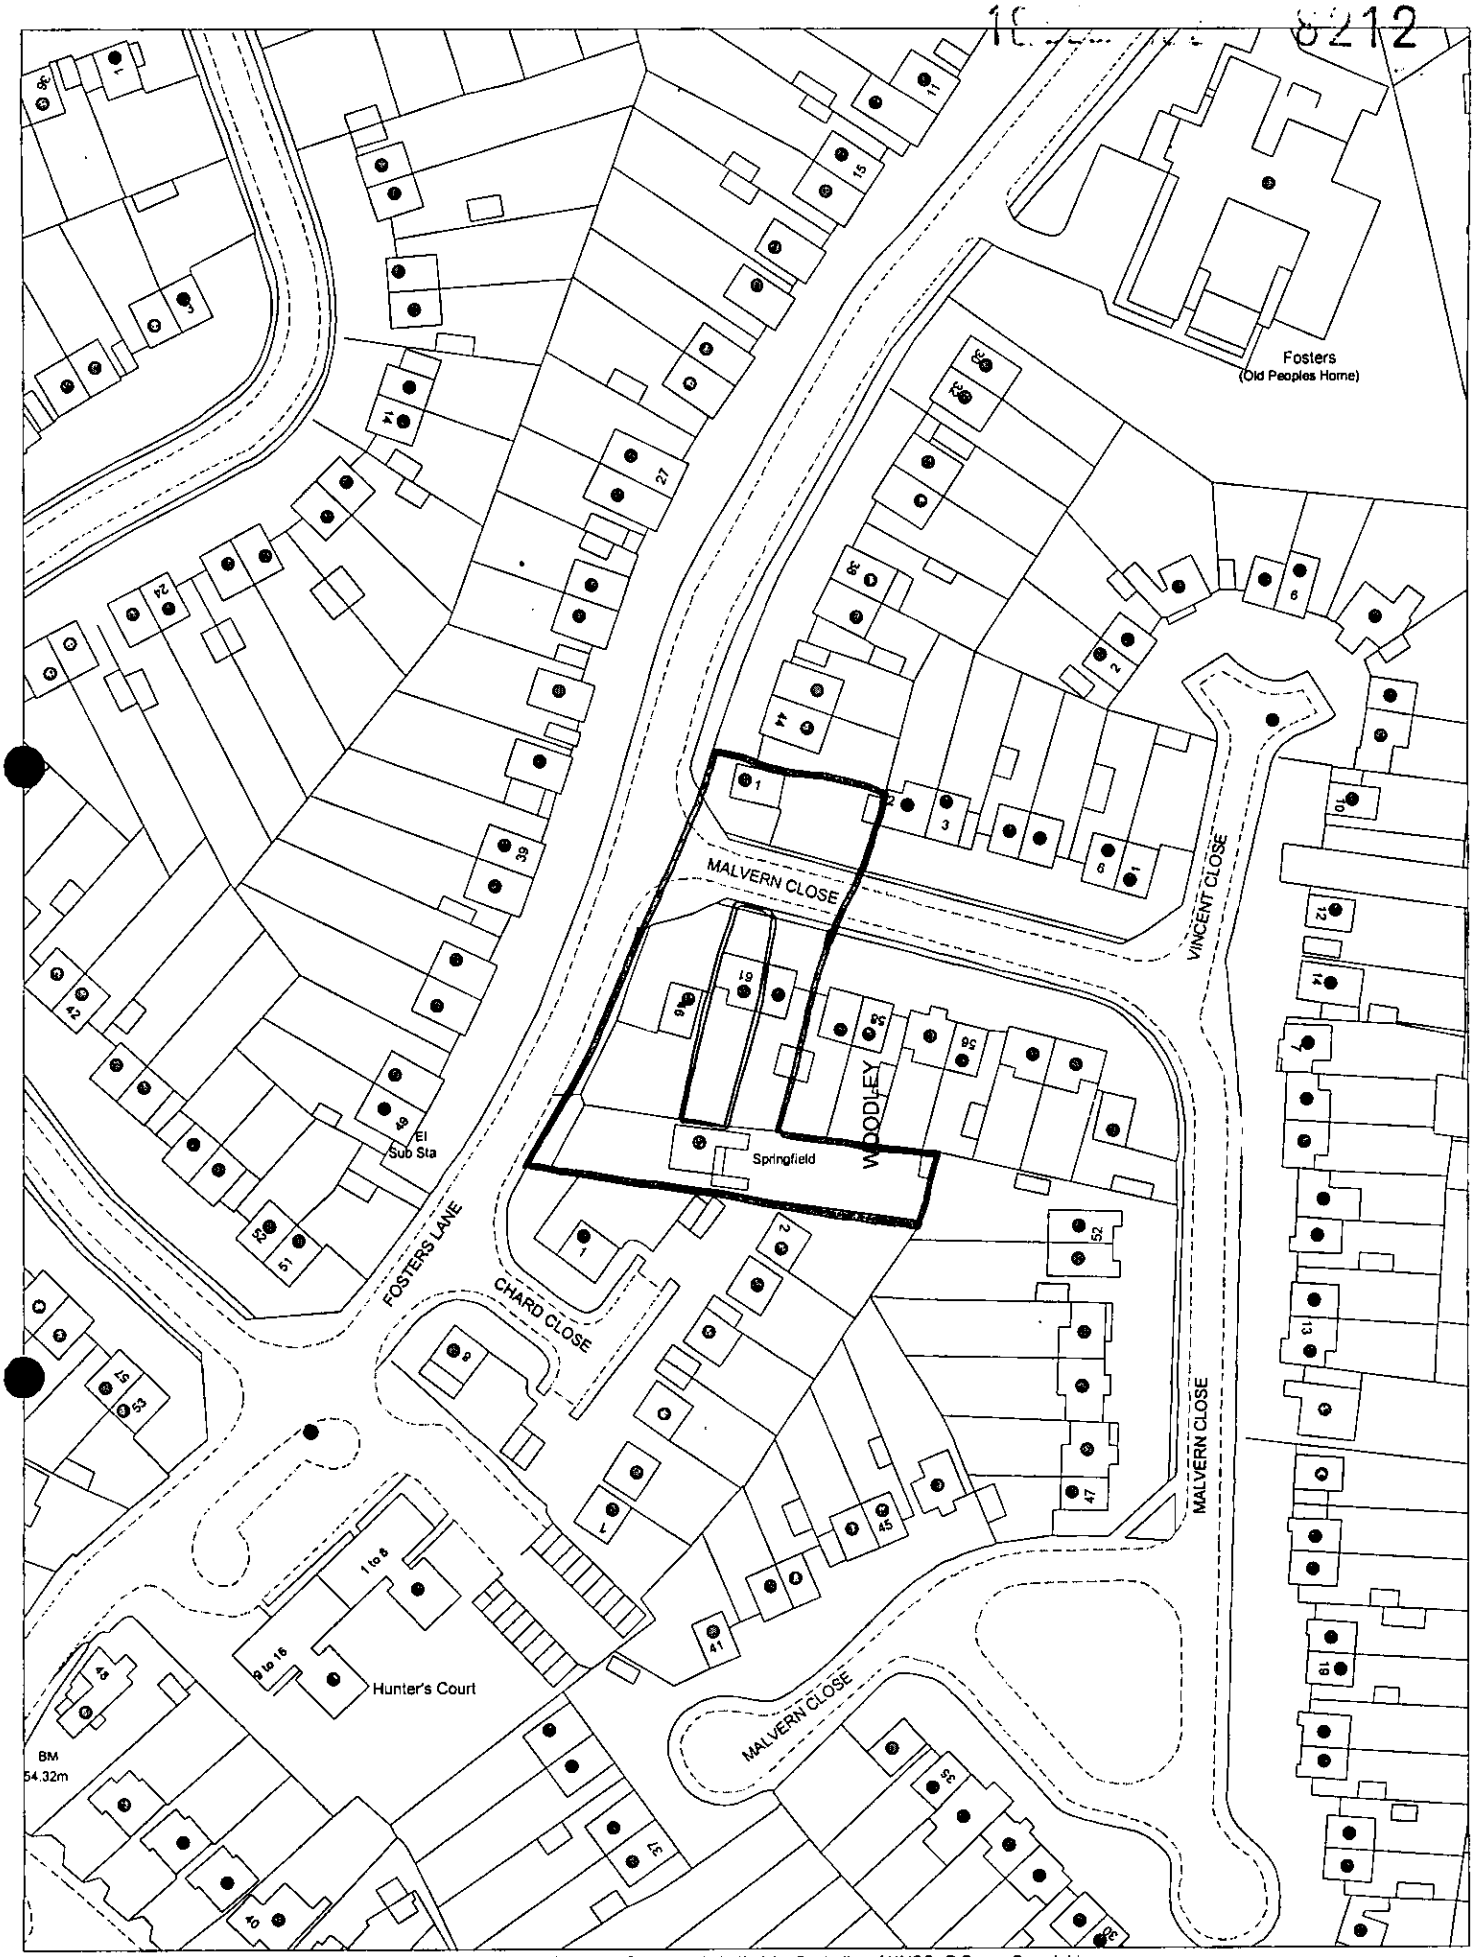

This map is based upon Ordnance Survey material with the permission of Ordnance Survey on behalf of the Controller of HMSO. © Crown Copyright.
Unauthorised reproduction infringes Crown Copyright and may lead to prosecution or civil proceedings.Wokingham District Council Licence LA086134

Development Control,Wokingham District Council.
19 December 2002

Scale: 1 : 1250

N
W E
S

PLANNING SERVICES	HPT
POL	TLS
DC	ENF
APP	
CS	
19 MAY 2004	
COPIES TO	ACK
	FILE

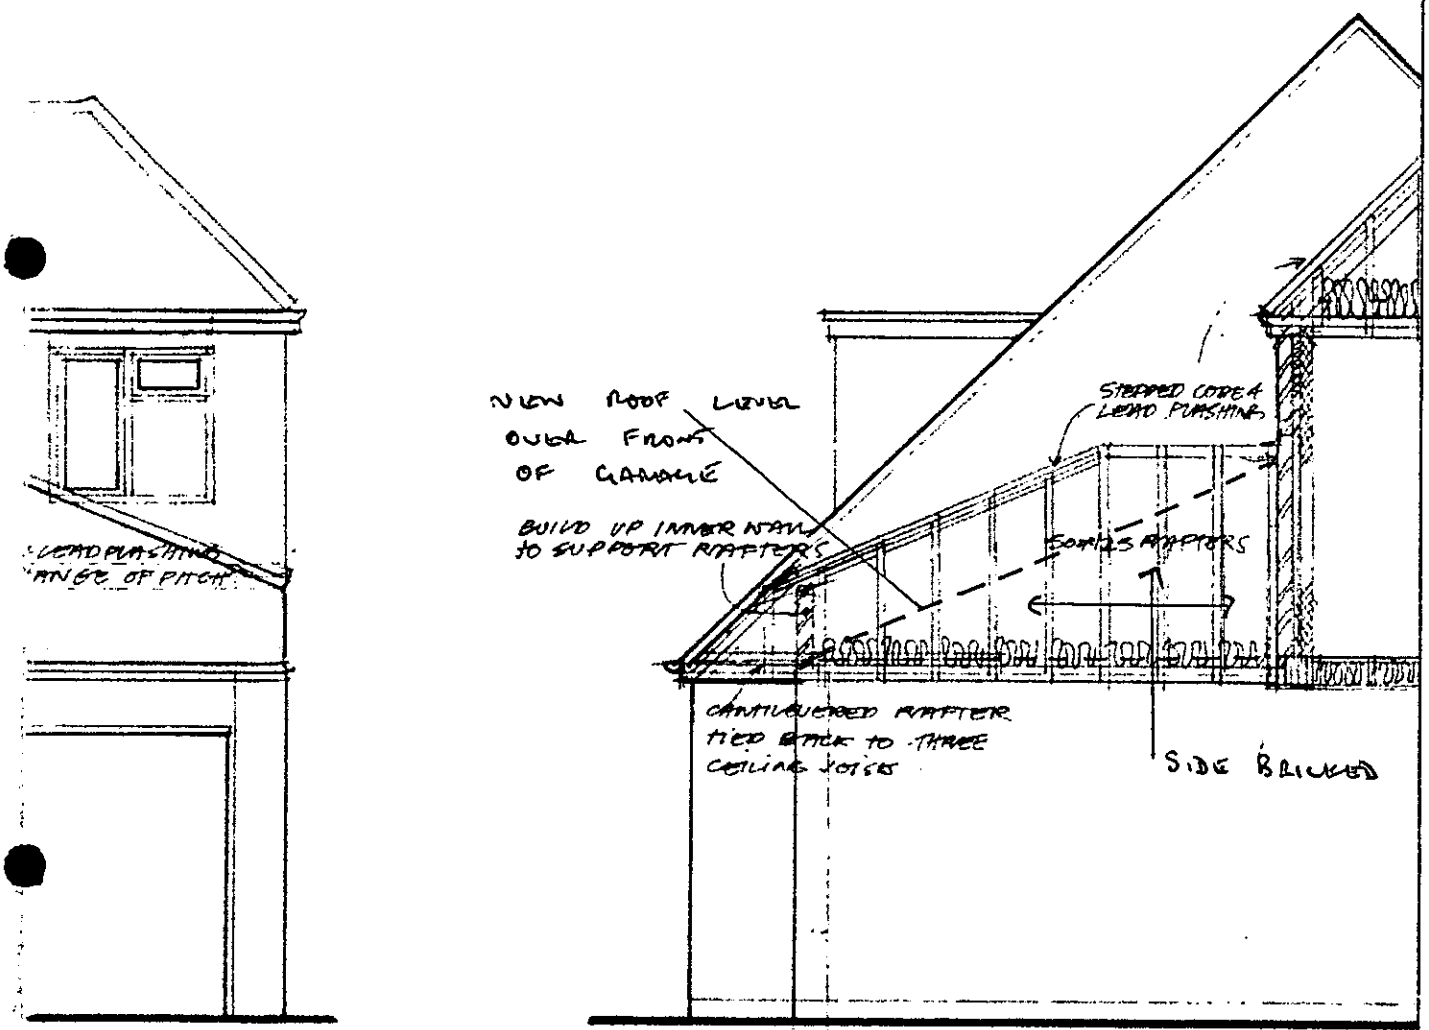

side elevation

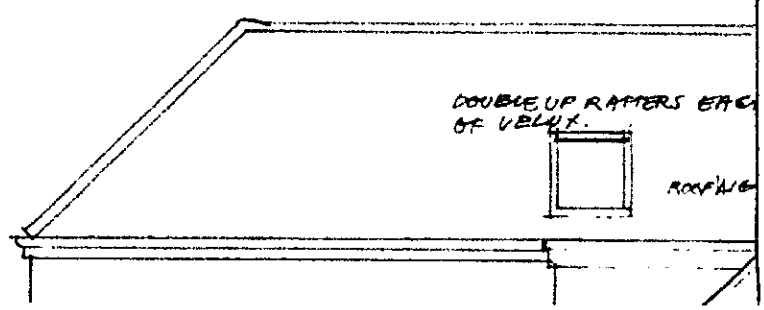

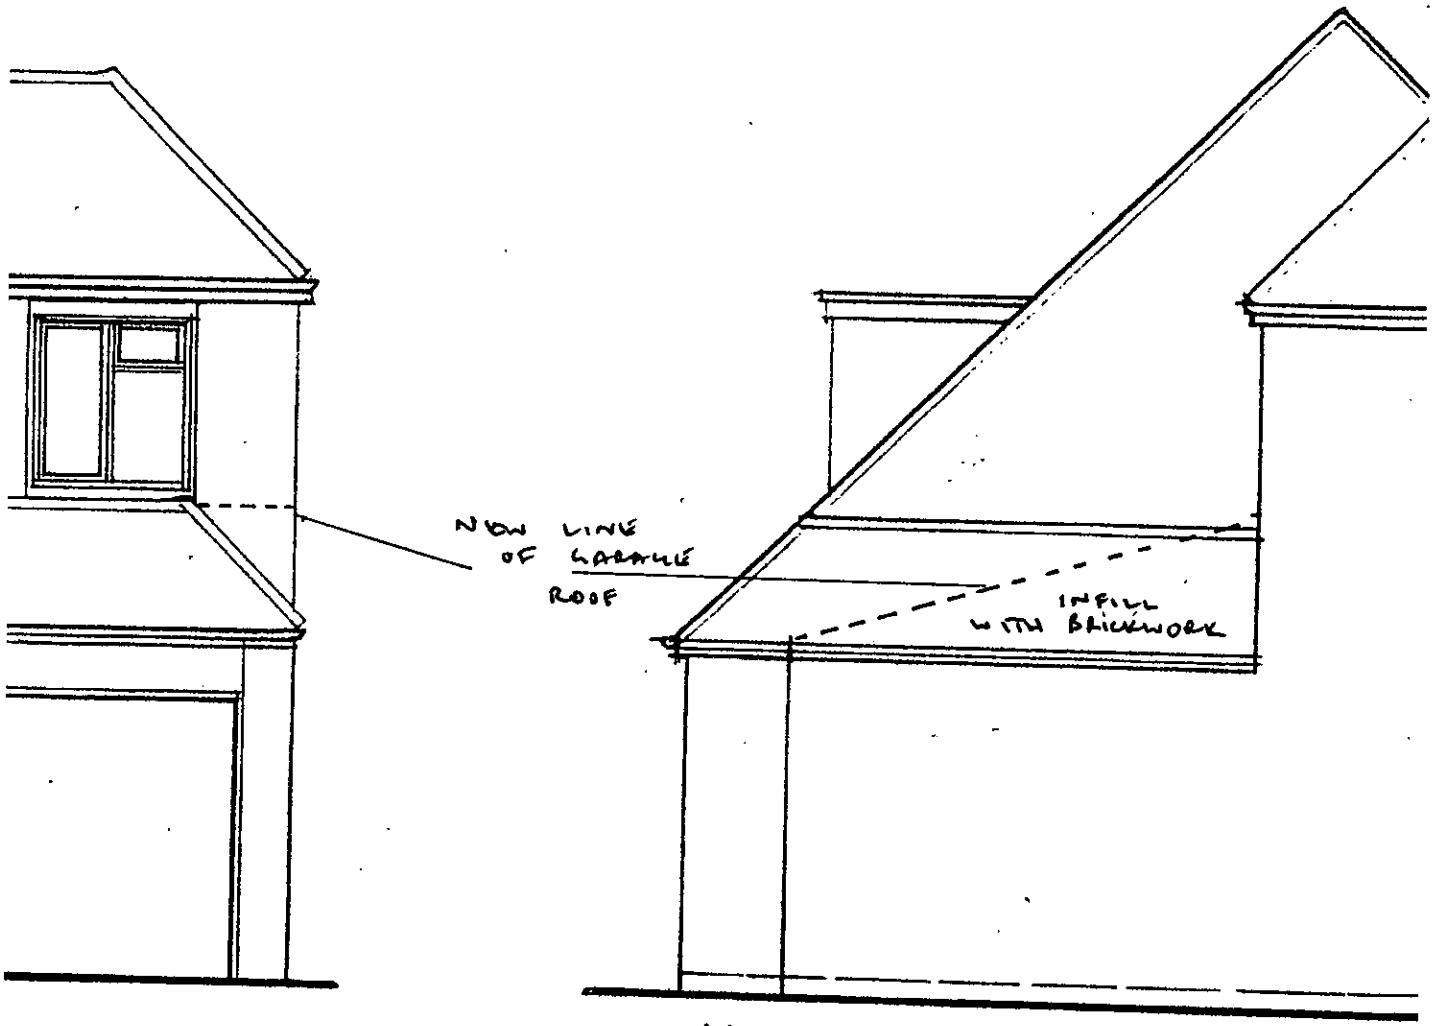

side elevation

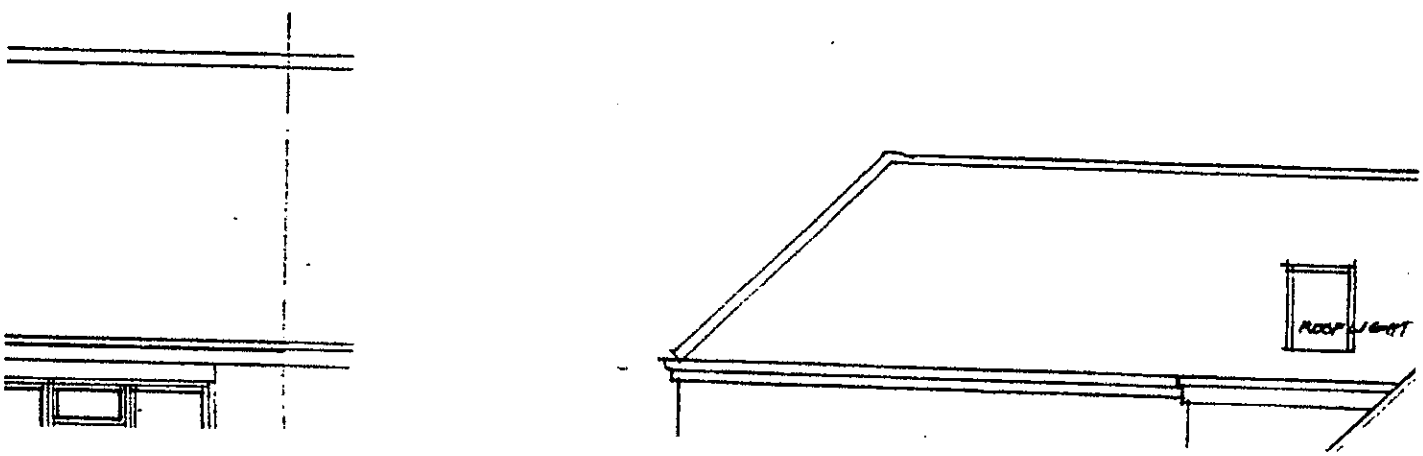

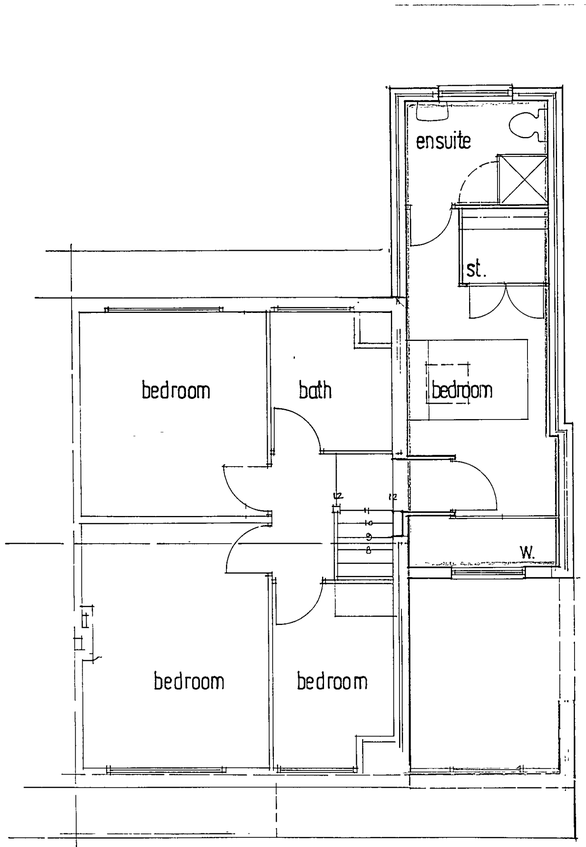

first floor layout

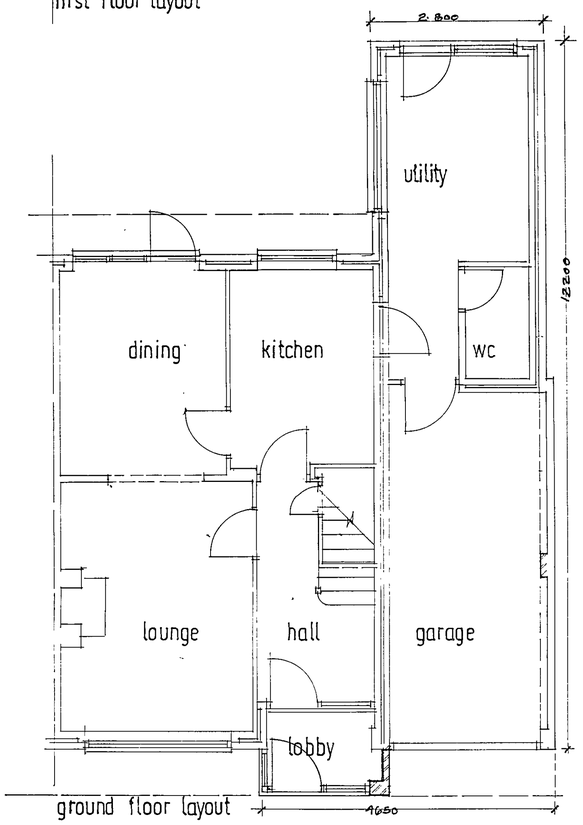

ground floor layout



front elevation



rear elevation

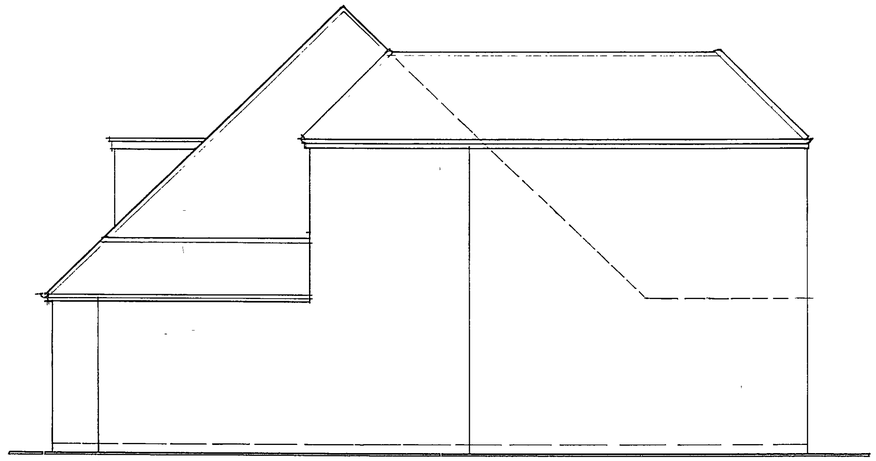

side elevation

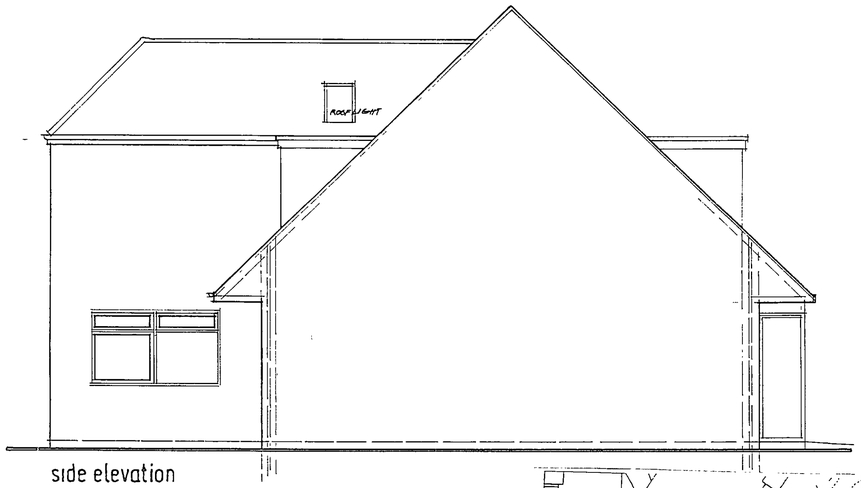

side elevation

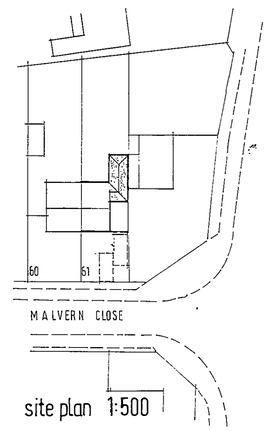

site plan 1:500

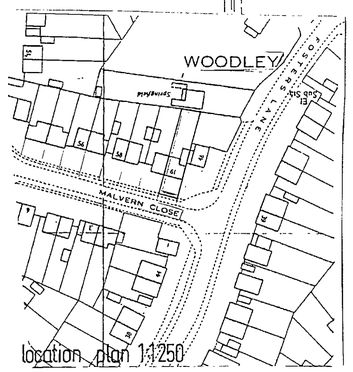

location plan 1:1250

C A ASSOCIATES

building design services

18 Cinnamon Close, Earley
Reading, Berkshire RG6 5GP
Tel / fax: 0118 9869 330

client: E. Castle, 61 Malvern Close, Woodley

drawn: cg

date: may 2002

job: Extend lobby and garage to front, with new bedroom ensuite and store over.

scale: 1:50 rev:

no CA024444

03/13/03