10 JAN 2003 8224

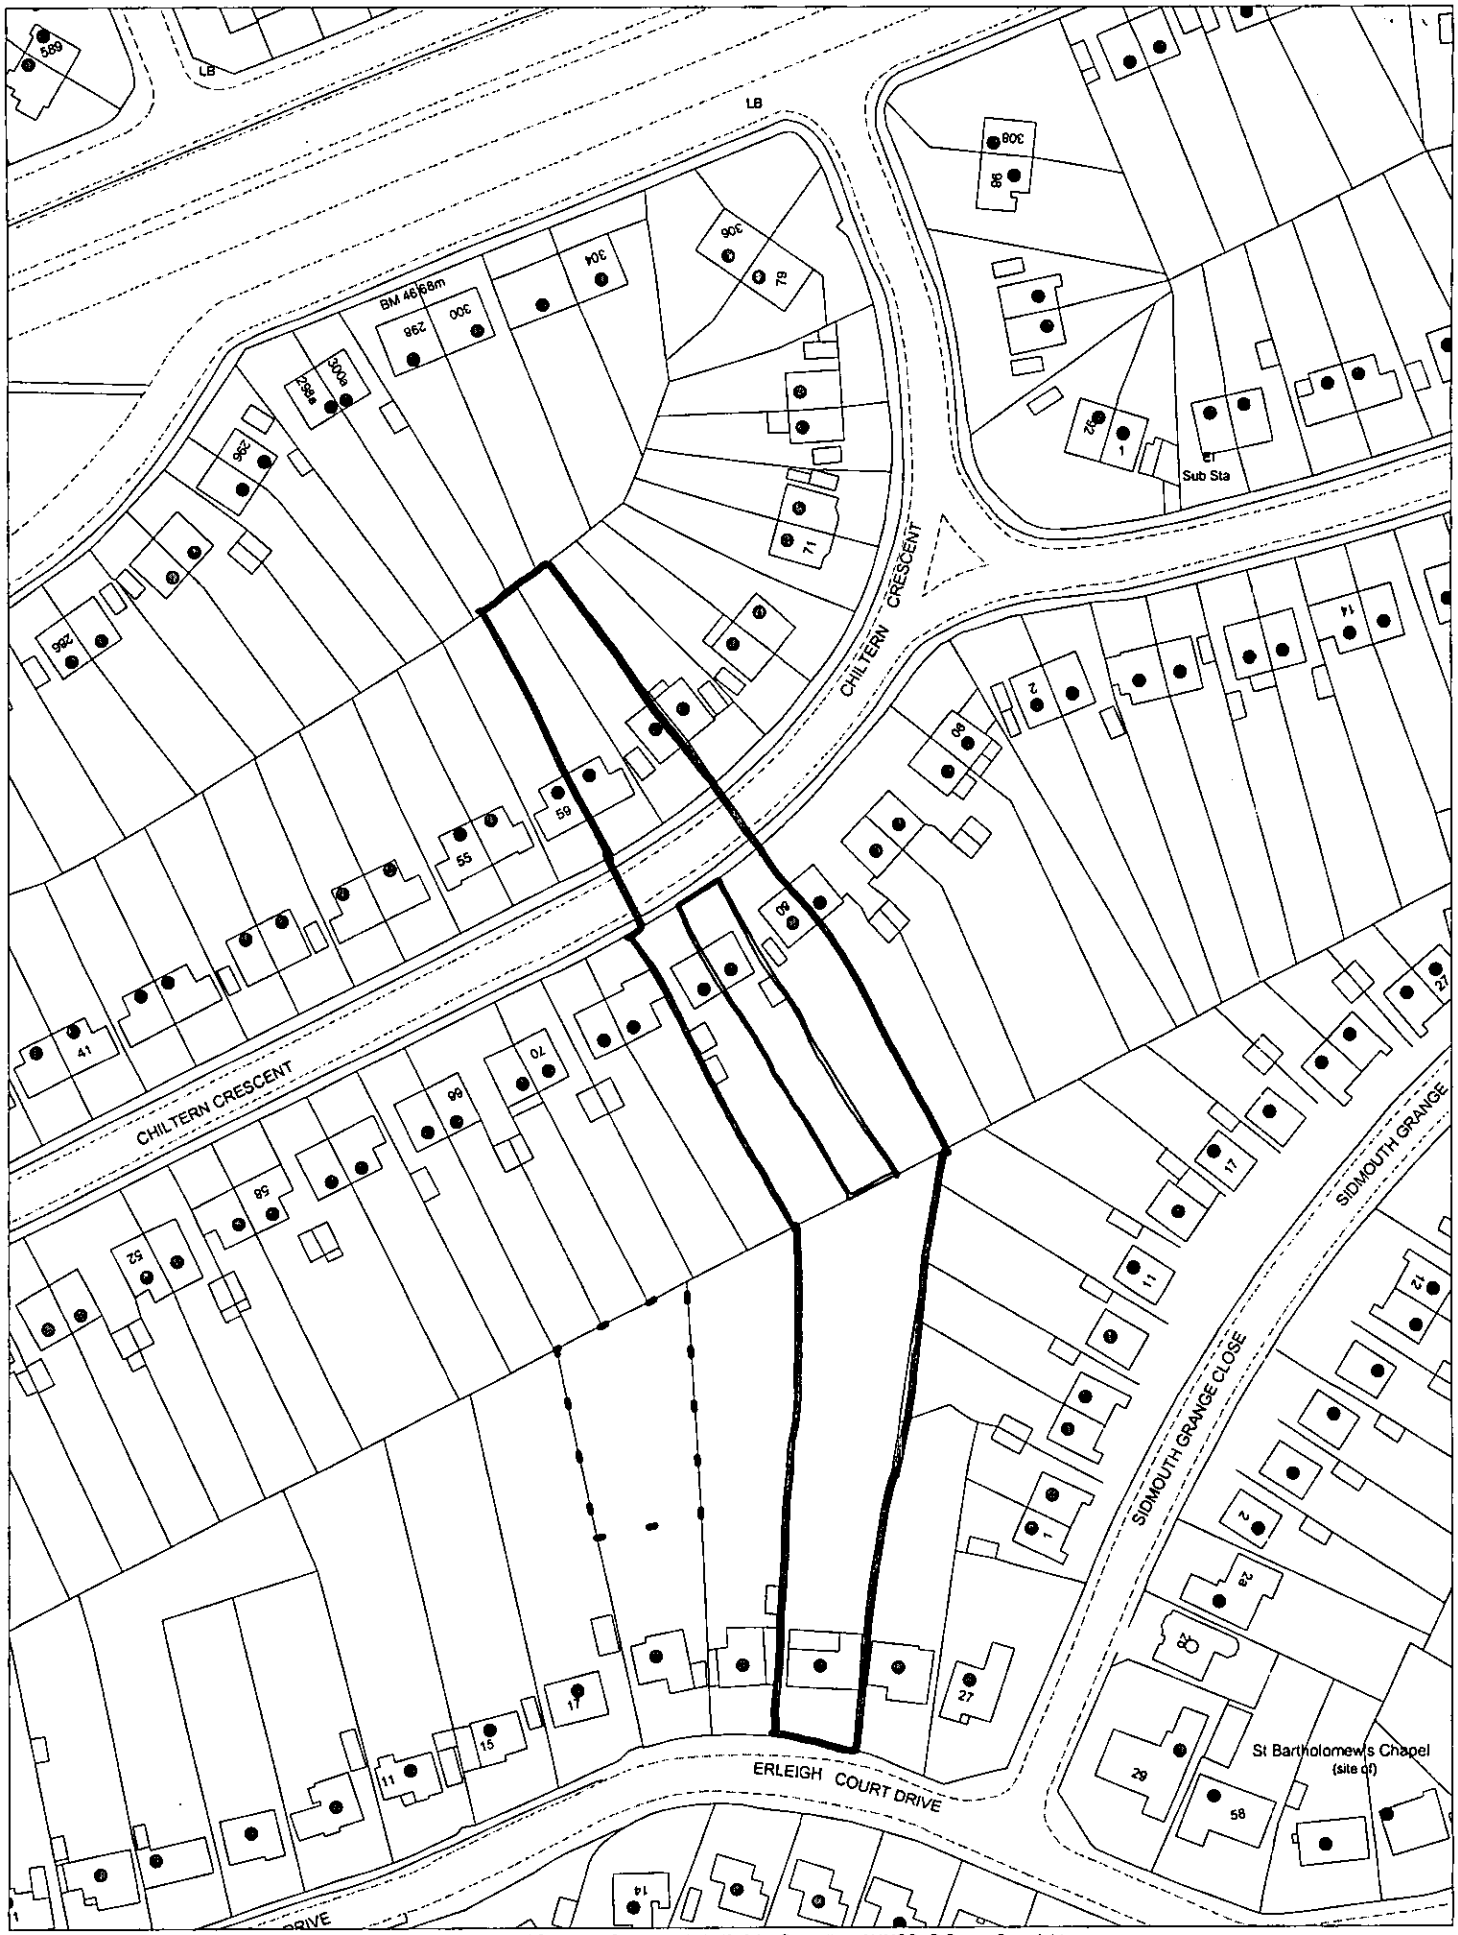

This map is based upon Ordnance Survey material with the permission of Ordnance Survey on behalf of the Controller of HMSO. © Crown Copyright.
Unauthorised reproduction infringes Crown Copyright and may lead to prosecution or civil proceedings.Wokingham District Council Licence LA086134

Development Control,Wokingham District Council.
2 January 2003

Scale: 1 : 1250

N
W E
S

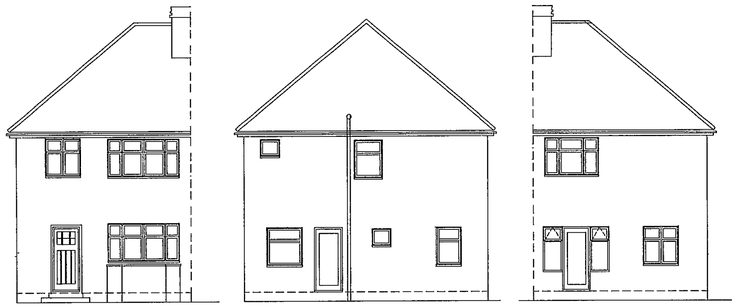



Note
The requirements of the 1996 Party Wall Act apply to this project

There is to be no encroachment on the boundary

Front

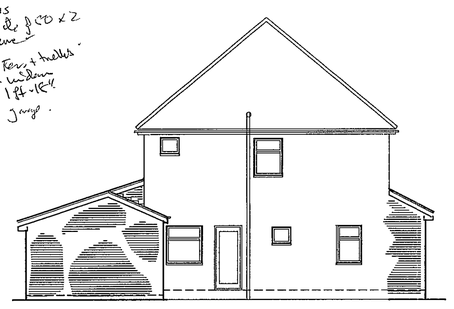

Side

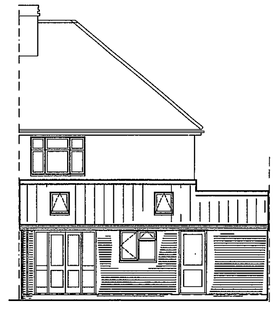

Rear

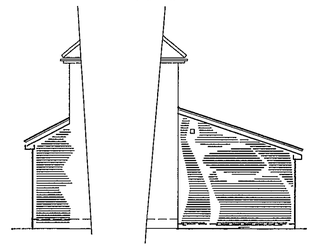

Side Side

Block Plan
1:500

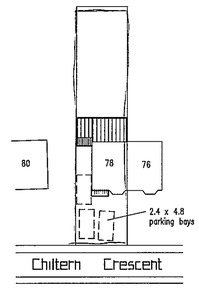

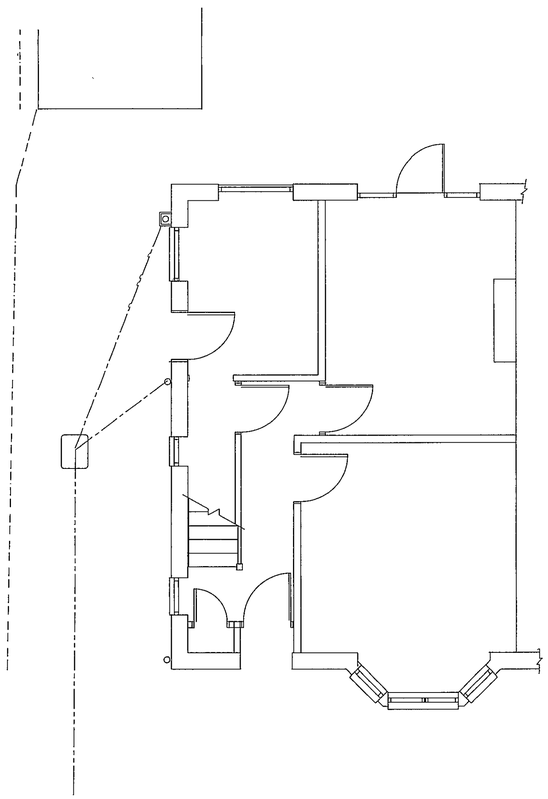

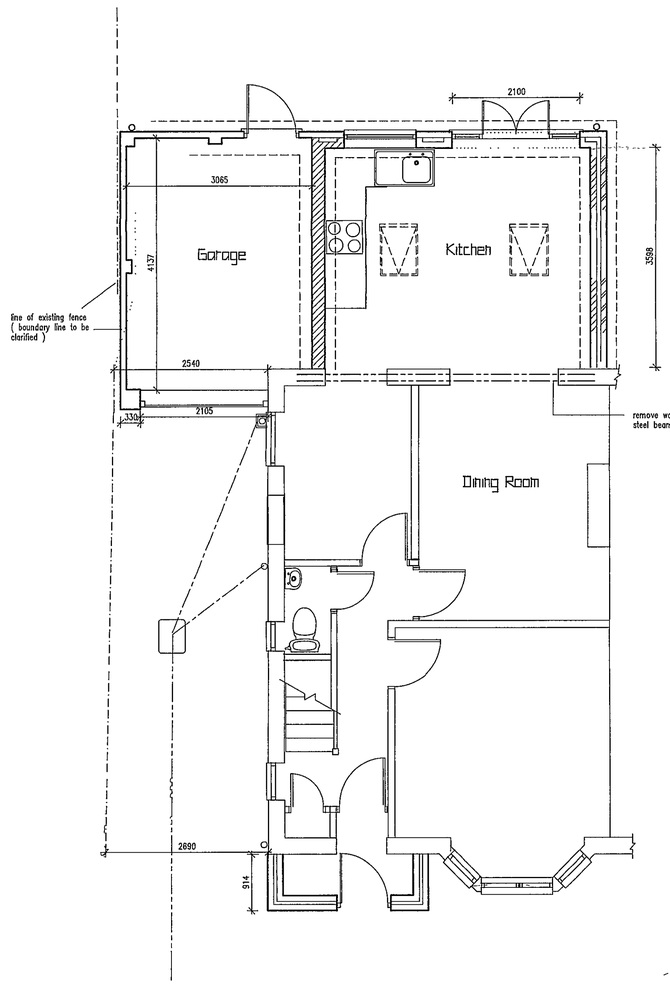

Proposed Ground Floor



Location Plan 1:1250

APPROVED

10.JAN.2003 8224

REVISIONS

Rev.	Description	Date
A	Clients comments added	17/11/2002
B	Door & roof lights clarified	8/1/2003

JOB TITLE
A.Gillies
78 Chiltern Crescent
Earley

TITLE
Rear Extension & garage

SCALE 1:50 1:100

DATE Oct 2002

DRAWING No. Gill:01 B

23/1/03