THIS DRAWING REMAINS THE SOLE COPYRIGHT OF JEFFREY CHARLES EMMETT Tech R.I.C.S
ALL DIMENSIONAL DISCREPANCIES TO BE REFERRED TO JEFFREY CHARLES EMMETT PLANNING & DEVELOPMENT CONSULTANT
DO NOT SCALE FROM THIS DRAWING

proposed elevations

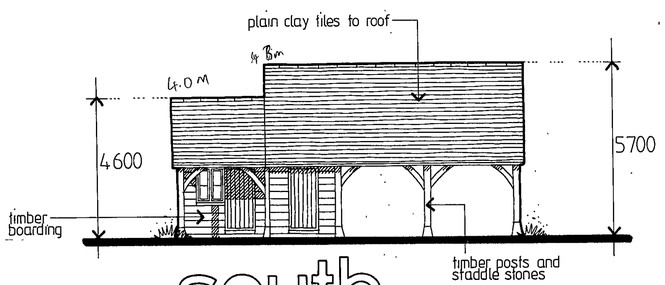

south
scale 1-100

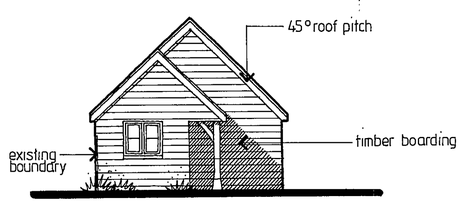

west

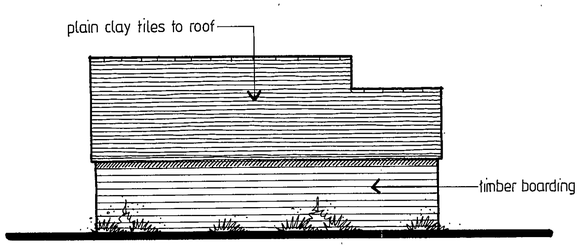

north

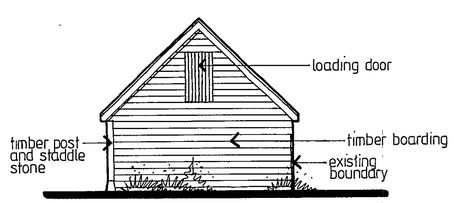

east

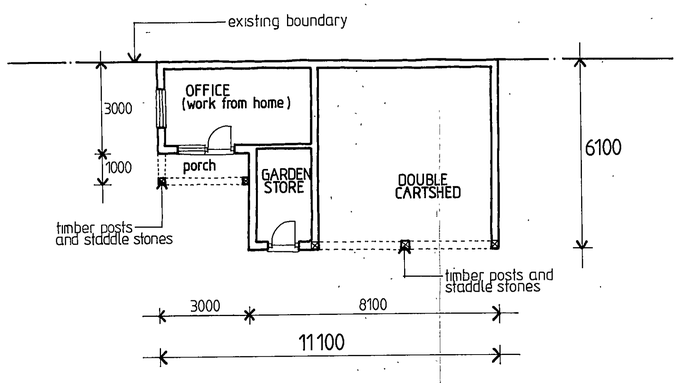

floor plan
scale 1-100

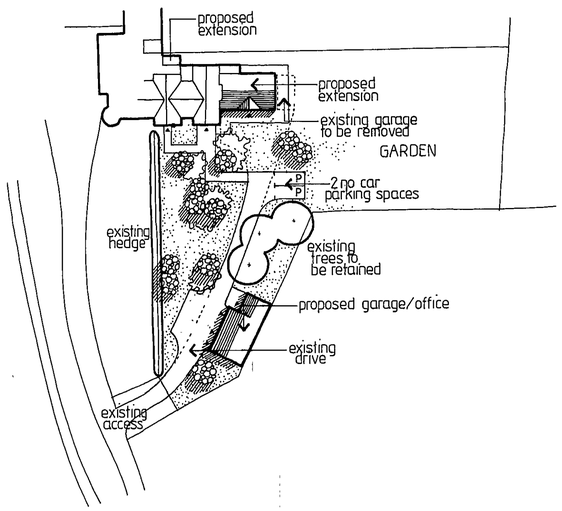

site plan
scale 1-500

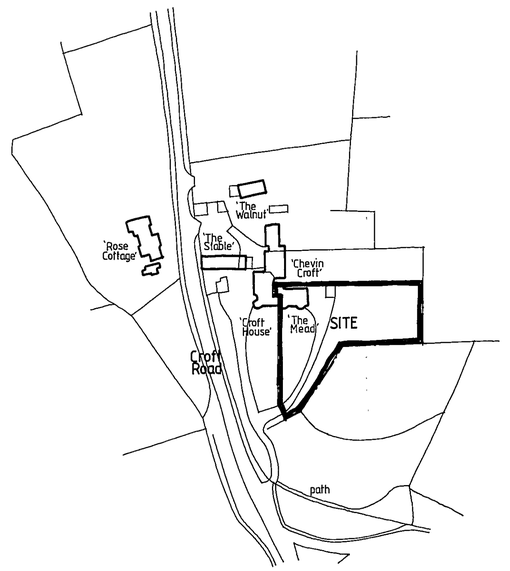

location plan
scale 1-1250

planning drawing

DATE DECEMBER 2002 DRAWN BY DCE

05.DEC.2002 8131

Client
WILL & HEIDI HINE

Job Reference
464

Title
PROPOSED EXTENSION AND NEW GARAGE/ OFFICE AT 'THE MEAD', CROFT ROAD, SHINFIELD, READING, BERKSHIRE.

REVISIONS	DATE

PLAN NO. APPROVED 2.

Jeffrey Charles Emmett
PLANNING & DEVELOPMENT CONSULTANT
J.C. EMMETT Tech R.I.C.S
FARM STUDIO · UPPER FARM HENTON · NR CHINNOR · OXON OX9 4AE
TELEPHONE: KINGSTON BLOUNT (01844) 353452
FAX (01844) 354103
EMAIL: jeff@jcemmett.co.uk

HOBS REPROGRAPHICS (A) 8

proposed elevations

THIS DRAWING REMAINS THE SOLE COPYRIGHT OF JEFFREY CHARLES EMMETT Tech RICS.
ALL DIMENSIONAL DISCREPANCIES TO BE REFERRED TO JEFFREY CHARLES EMMETT PLANNING & DEVELOPMENT CONSULTANT
DO NOT SCALE FROM THIS DRAWING



east elevation scale 1-100

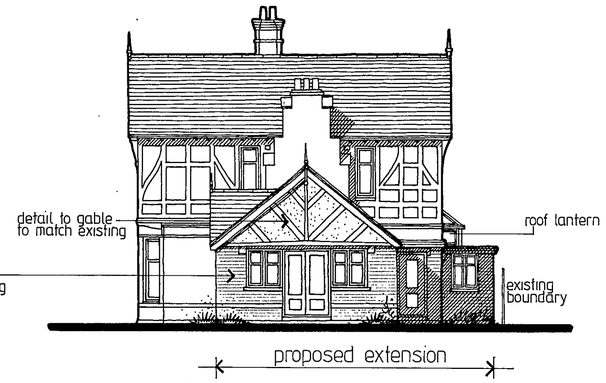

north elevation

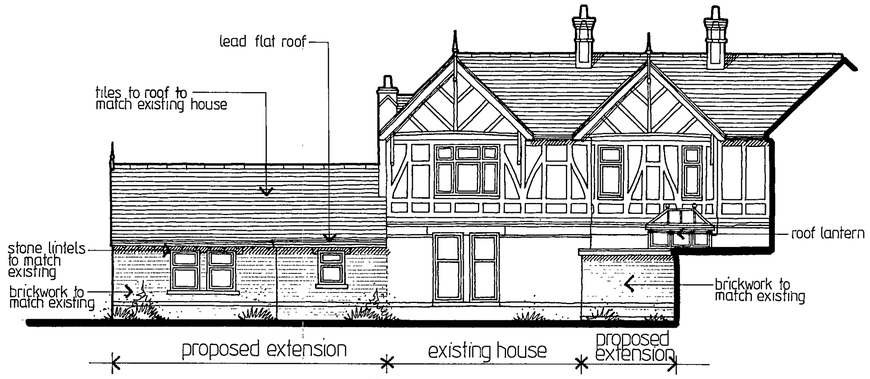

west elevation

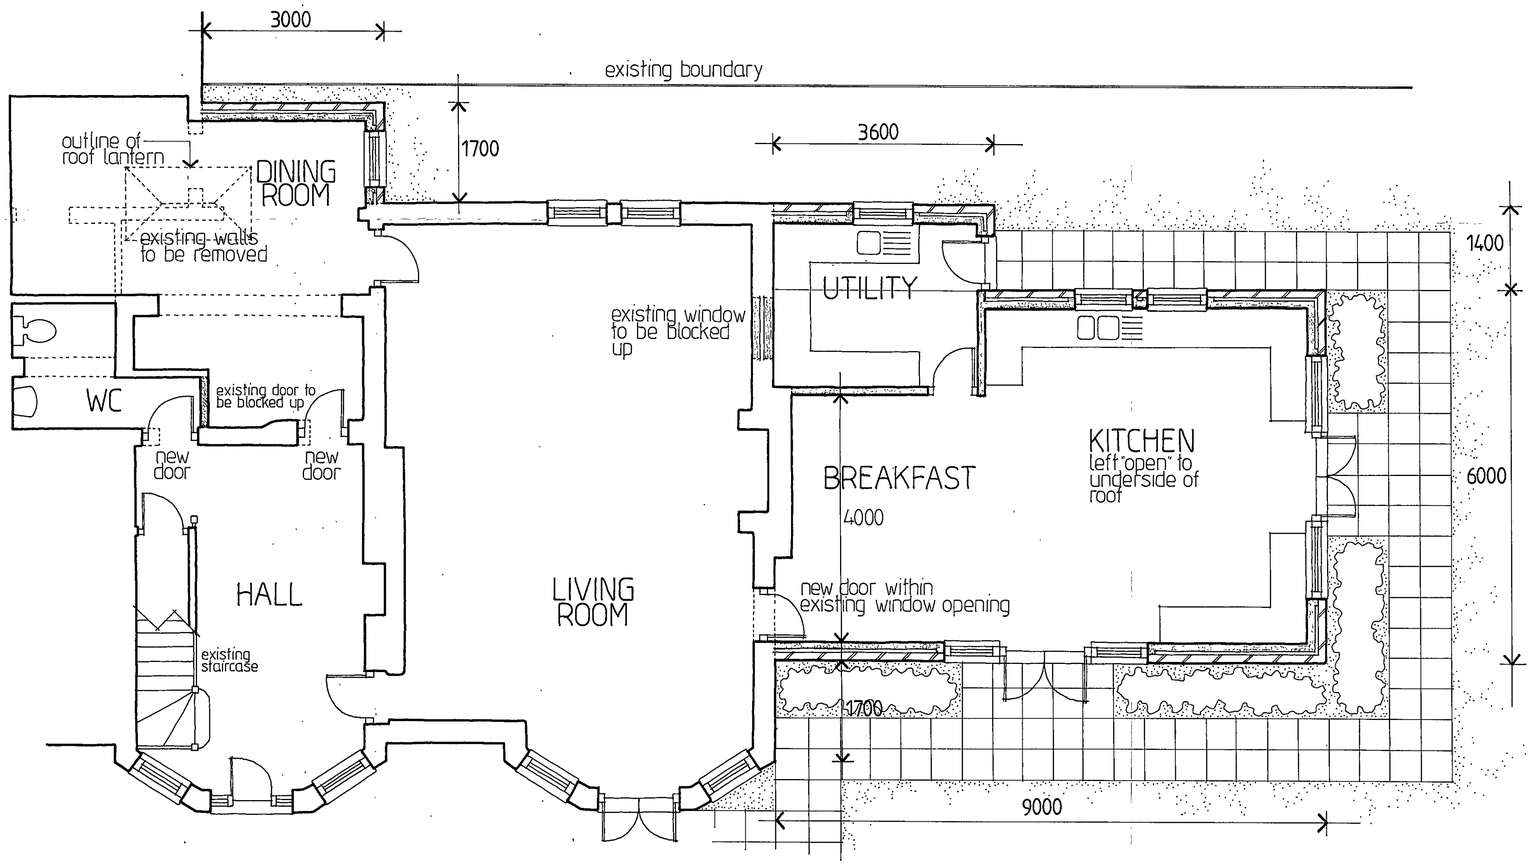

ground floor plan scale 1-50

planning drawing

DATE DECEMBER 2002

DRAWN BY DCE

05.DEC.2002 8131

Client
WILL & HEIDI HINE

Job Reference
464

Title
PROPOSED EXTENSION AND NEW GARAGE/ OFFICE AT 'THE MEAD', CROFT ROAD SHINFIELD, READING, BERKSHIRE

REVISIONS	DATE

PLAN No 1 APPROVED

Jeffrey Charles Emmett
PLANNING & DEVELOPMENT CONSULTANT
J.C. EMMETT Tech RICS
FARM STUDIO · UPPER FARM · HENTON · NR CHINNOR · OXON OX9 4AE
TELEPHONE: KINGSTON BLOUNT (01844) 353452
FAX: (01844) 354103
EMAIL: jeff@jcemmett.co.uk

HOBS REPROGRAPHICS (A) 8



FRONT ELEVATION



SIDE ELEVATION



REAR ELEVATION

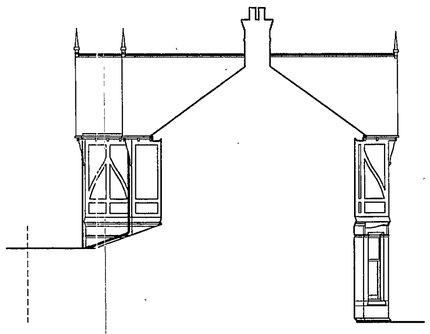

SIDE ELEVATION

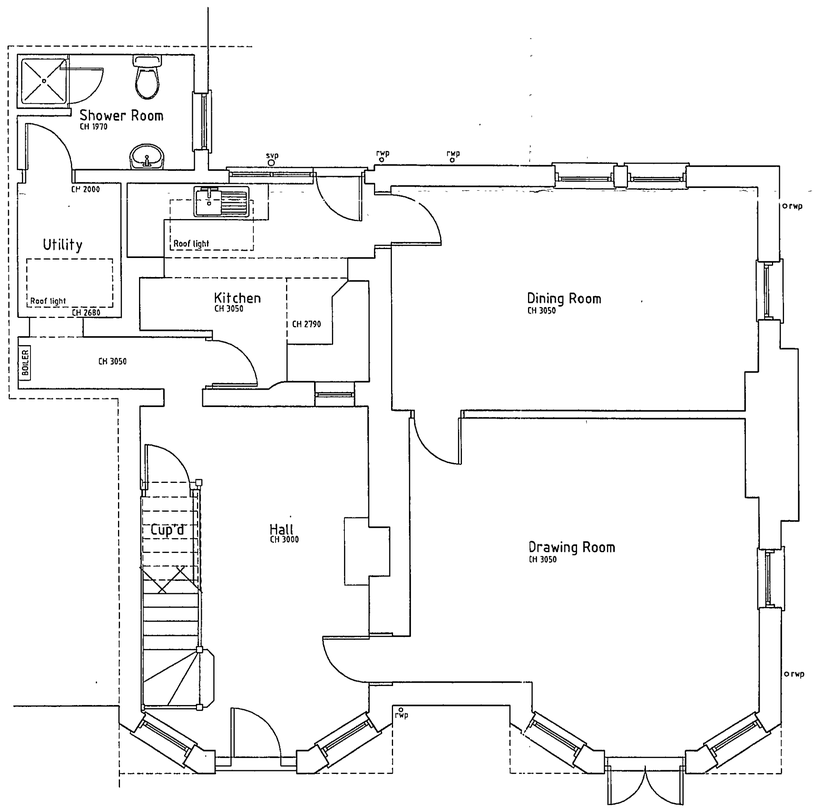

GROUND FLOOR PLAN

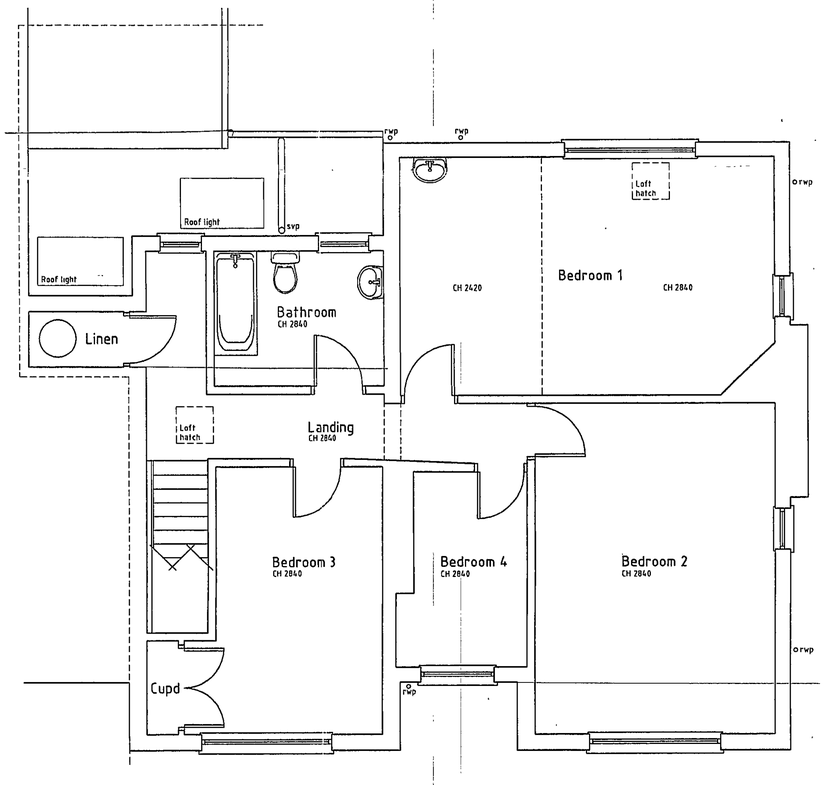

FIRST FLOOR PLAN

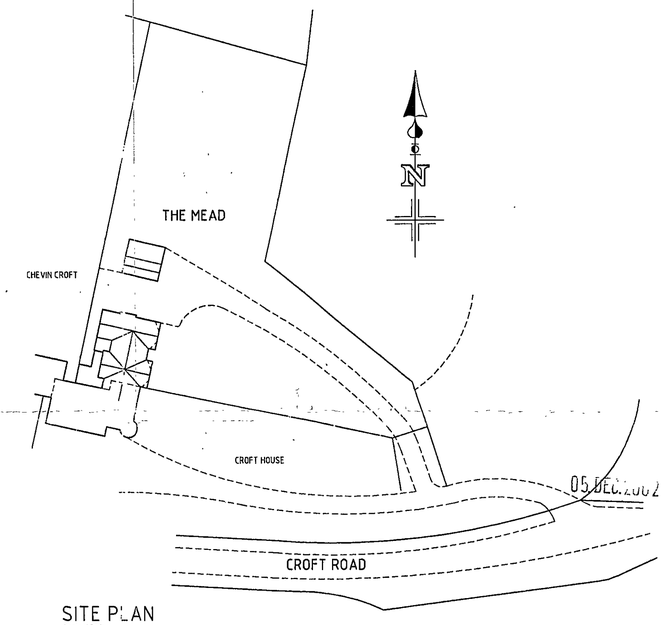

SITE PLAN
Scale 1:500

8131

BDS

RICS

Chartered Surveyors & Property Consultants
Architectural & Building Design Services
Building & Structural Engineers

Windward House, Hollow Lane, Shinfield, Reading, RG2 9AB
Tel: 0118 988 4477 website: www.bdssurveyors.co.uk
Fax: 0118 988 5268 e-mail: mail@bdssurveyors.co.uk

Project
Extensions & alterations at
THE MEAD, CROFT ROAD
SHINFIELD
READING

Drawing title
EXISTING PLANS & ELEVATIONS

Client
Mr W HINE

Date	Scale	
02.07.02	1:50 1:100	
Drawn by	Drawing number	Rev
TCG	5332:02:1	

General notes
1. Dimensions to be checked on site before any work commences
2. All dimensions in millimetres. (unless otherwise stated)
3. This drawing does not represent a full specification of works or materials
4. The drawing and design is copyright of this practice ©

Revisions
Ref Date Description

APPROVED

R/50/70

19 JAN 1970

R/50/70

"Chevin Croft"
Croft Rd.
Shenfield.

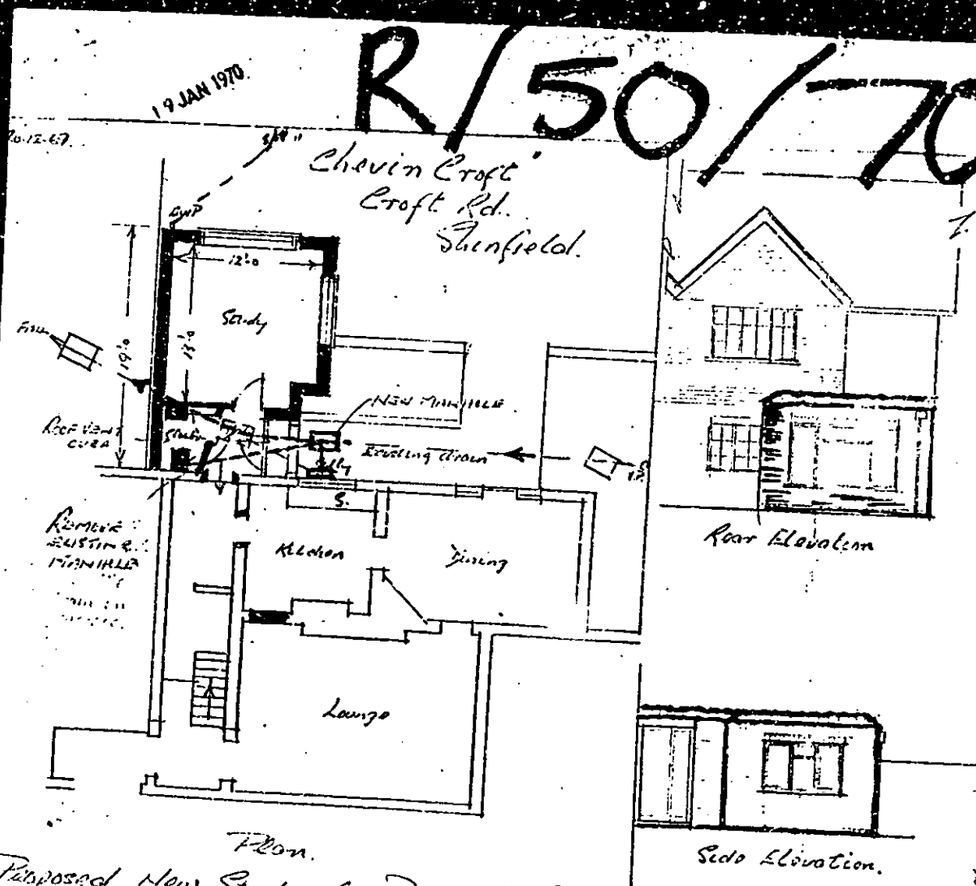

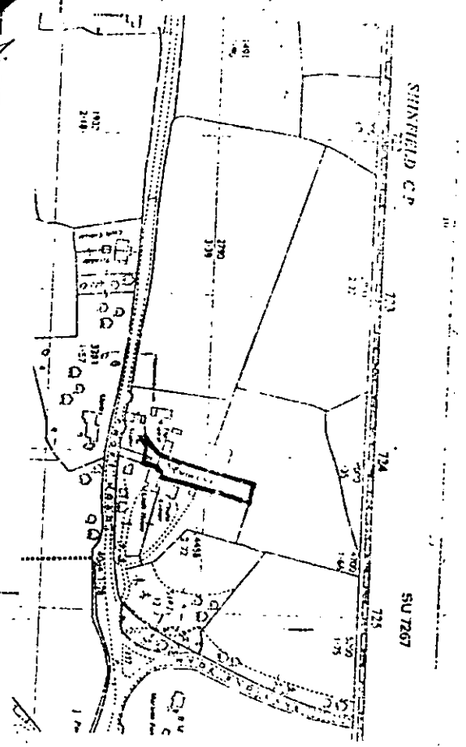

Proposed New Study for Prof R.A.G. Savigear. Scale 1:8

(S. Paddick & Sons Ltd Sonning)

S. PADDICK & SONS LTD.
BUILDERS & CONTRACTORS
SONNING-ON-THAMES. 6-12-69
PHONE: SONNING 2271

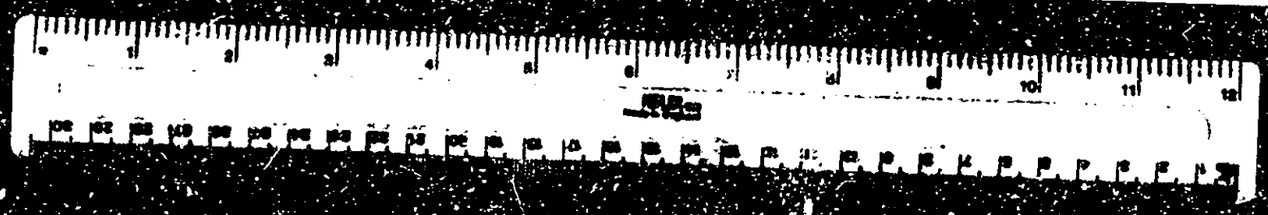

05.DEC.2002 8131

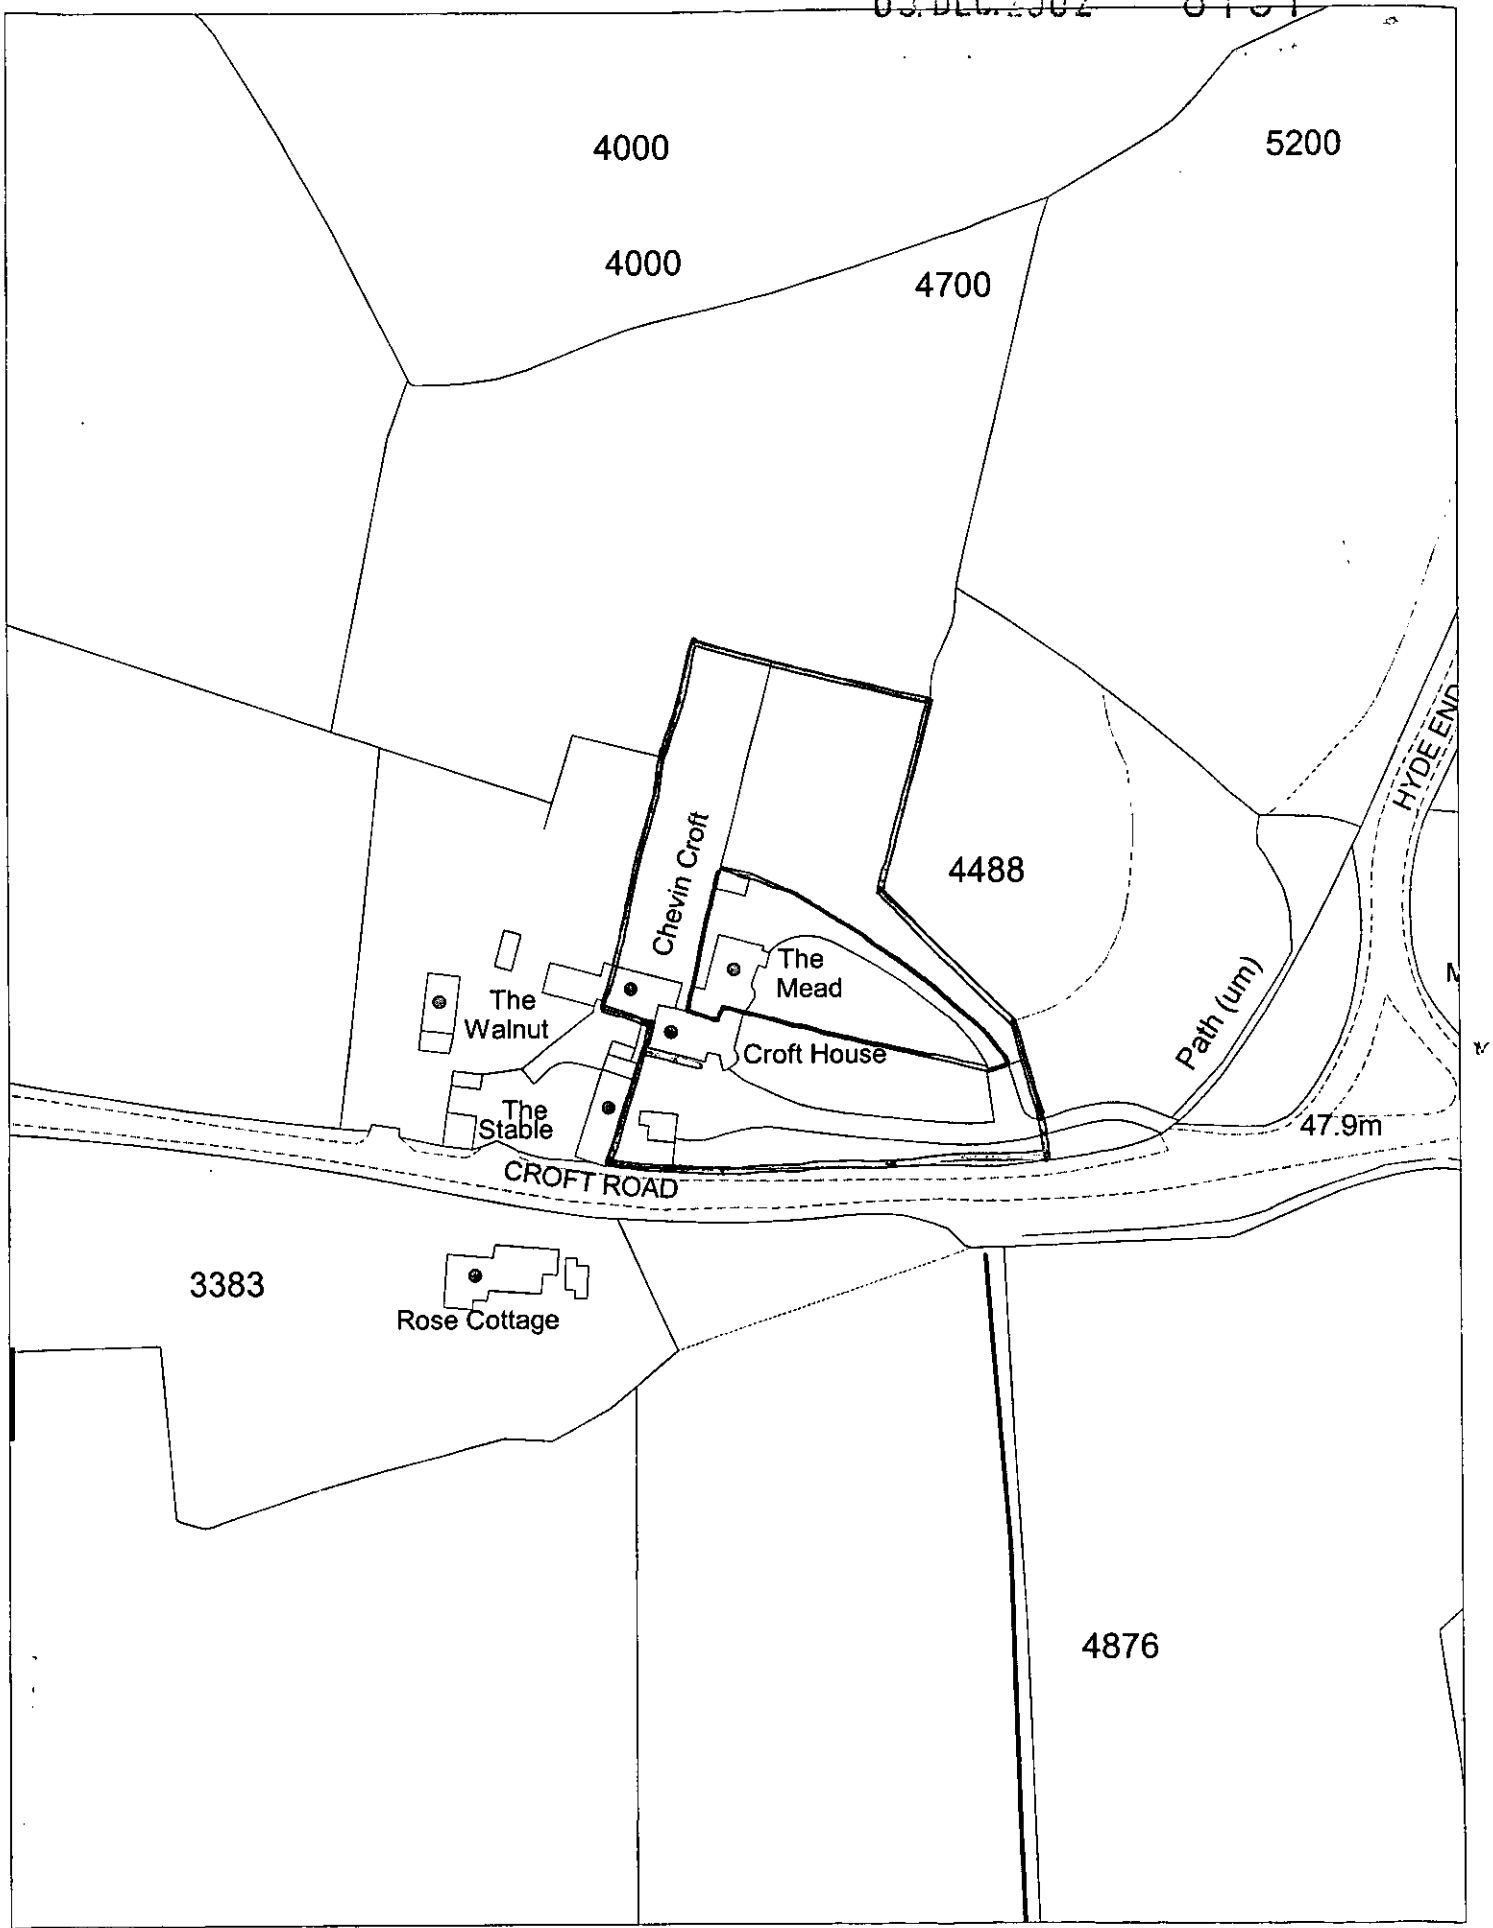

This map is based upon Ordnance Survey material with the permission of Ordnance Survey on behalf of the Controller of HMSO. © Crown Copyright.
Unauthorised reproduction infringes Crown Copyright and may lead to prosecution or civil proceedings.Wokingham District Council Licence LA086134

Development Control,Wokingham District Council.
9 December 2002

Scale: 1 : 1250

N
W E
S