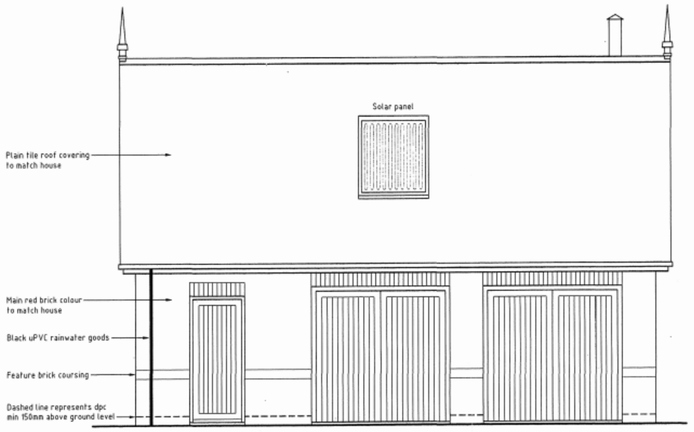

FRONT ELEVATION

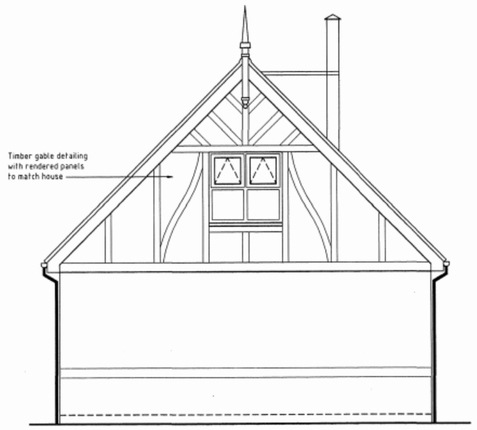

SIDE ELEVATION

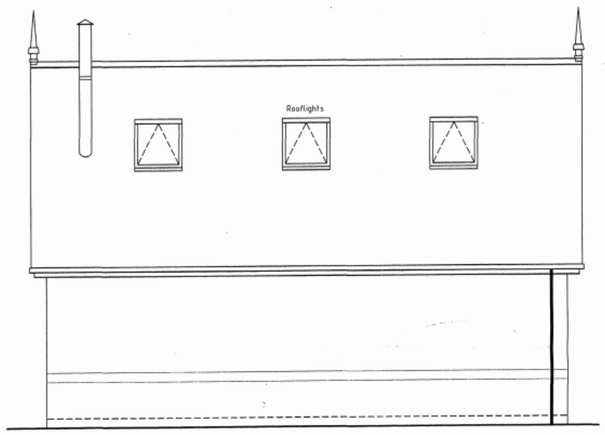

REAR ELEVATION

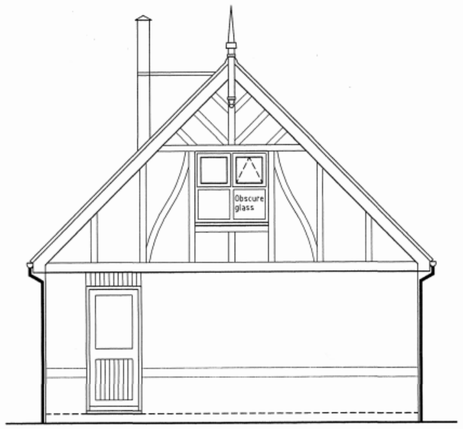

SIDE ELEVATION

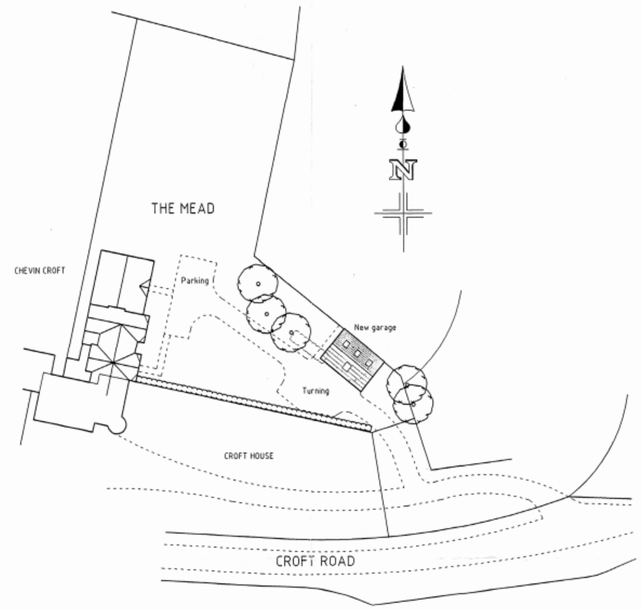

SITE PLAN
Scale 1:500

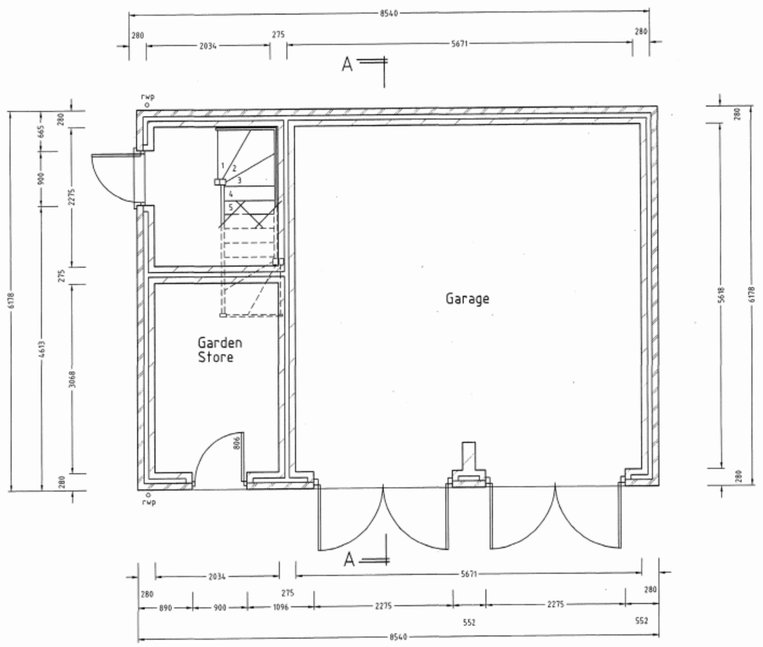

GROUND FLOOR PLAN

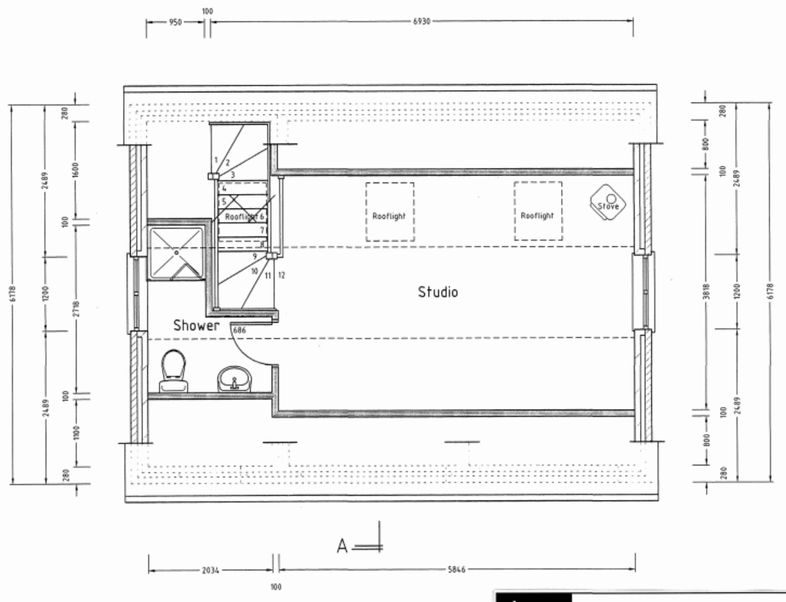

FIRST FLOOR PLAN

DO NOT SCALE

ORIGINAL SIZE OF DRAWING A1

8131

ADDITIONAL INFO

BDS
Chartered Surveyors

Building Design Services
Windward House
Hollow Lane
Shinfield
Reading RG2 9DX

T 0118 9884477
F 0118 9885268
E mail@bdssurveyors.co.uk
W www.bdssurveyors.co.uk

Project
New garage at
THE MEAD, CROFT ROAD
SHINFIELD
READING

PLANNING
DC: ADMIN:
8TH JAN
ENF: APP:
COMES: ACK:

Drawing title
PLANS & ELEVATIONS

Client
Mrs T GALE

Date
20.10.06

Scale
1:50

Drawn by
TCG

Drawing number
5770:06:1

Rev

General notes
1. Dimensions to be checked on site before any work commences
2. All dimensions in millimetres (unless otherwise stated)
3. This drawing does not represent a full specification of works or materials
4. The drawing and design are copyright of this Practice ©

Revisions
Ref Date Description