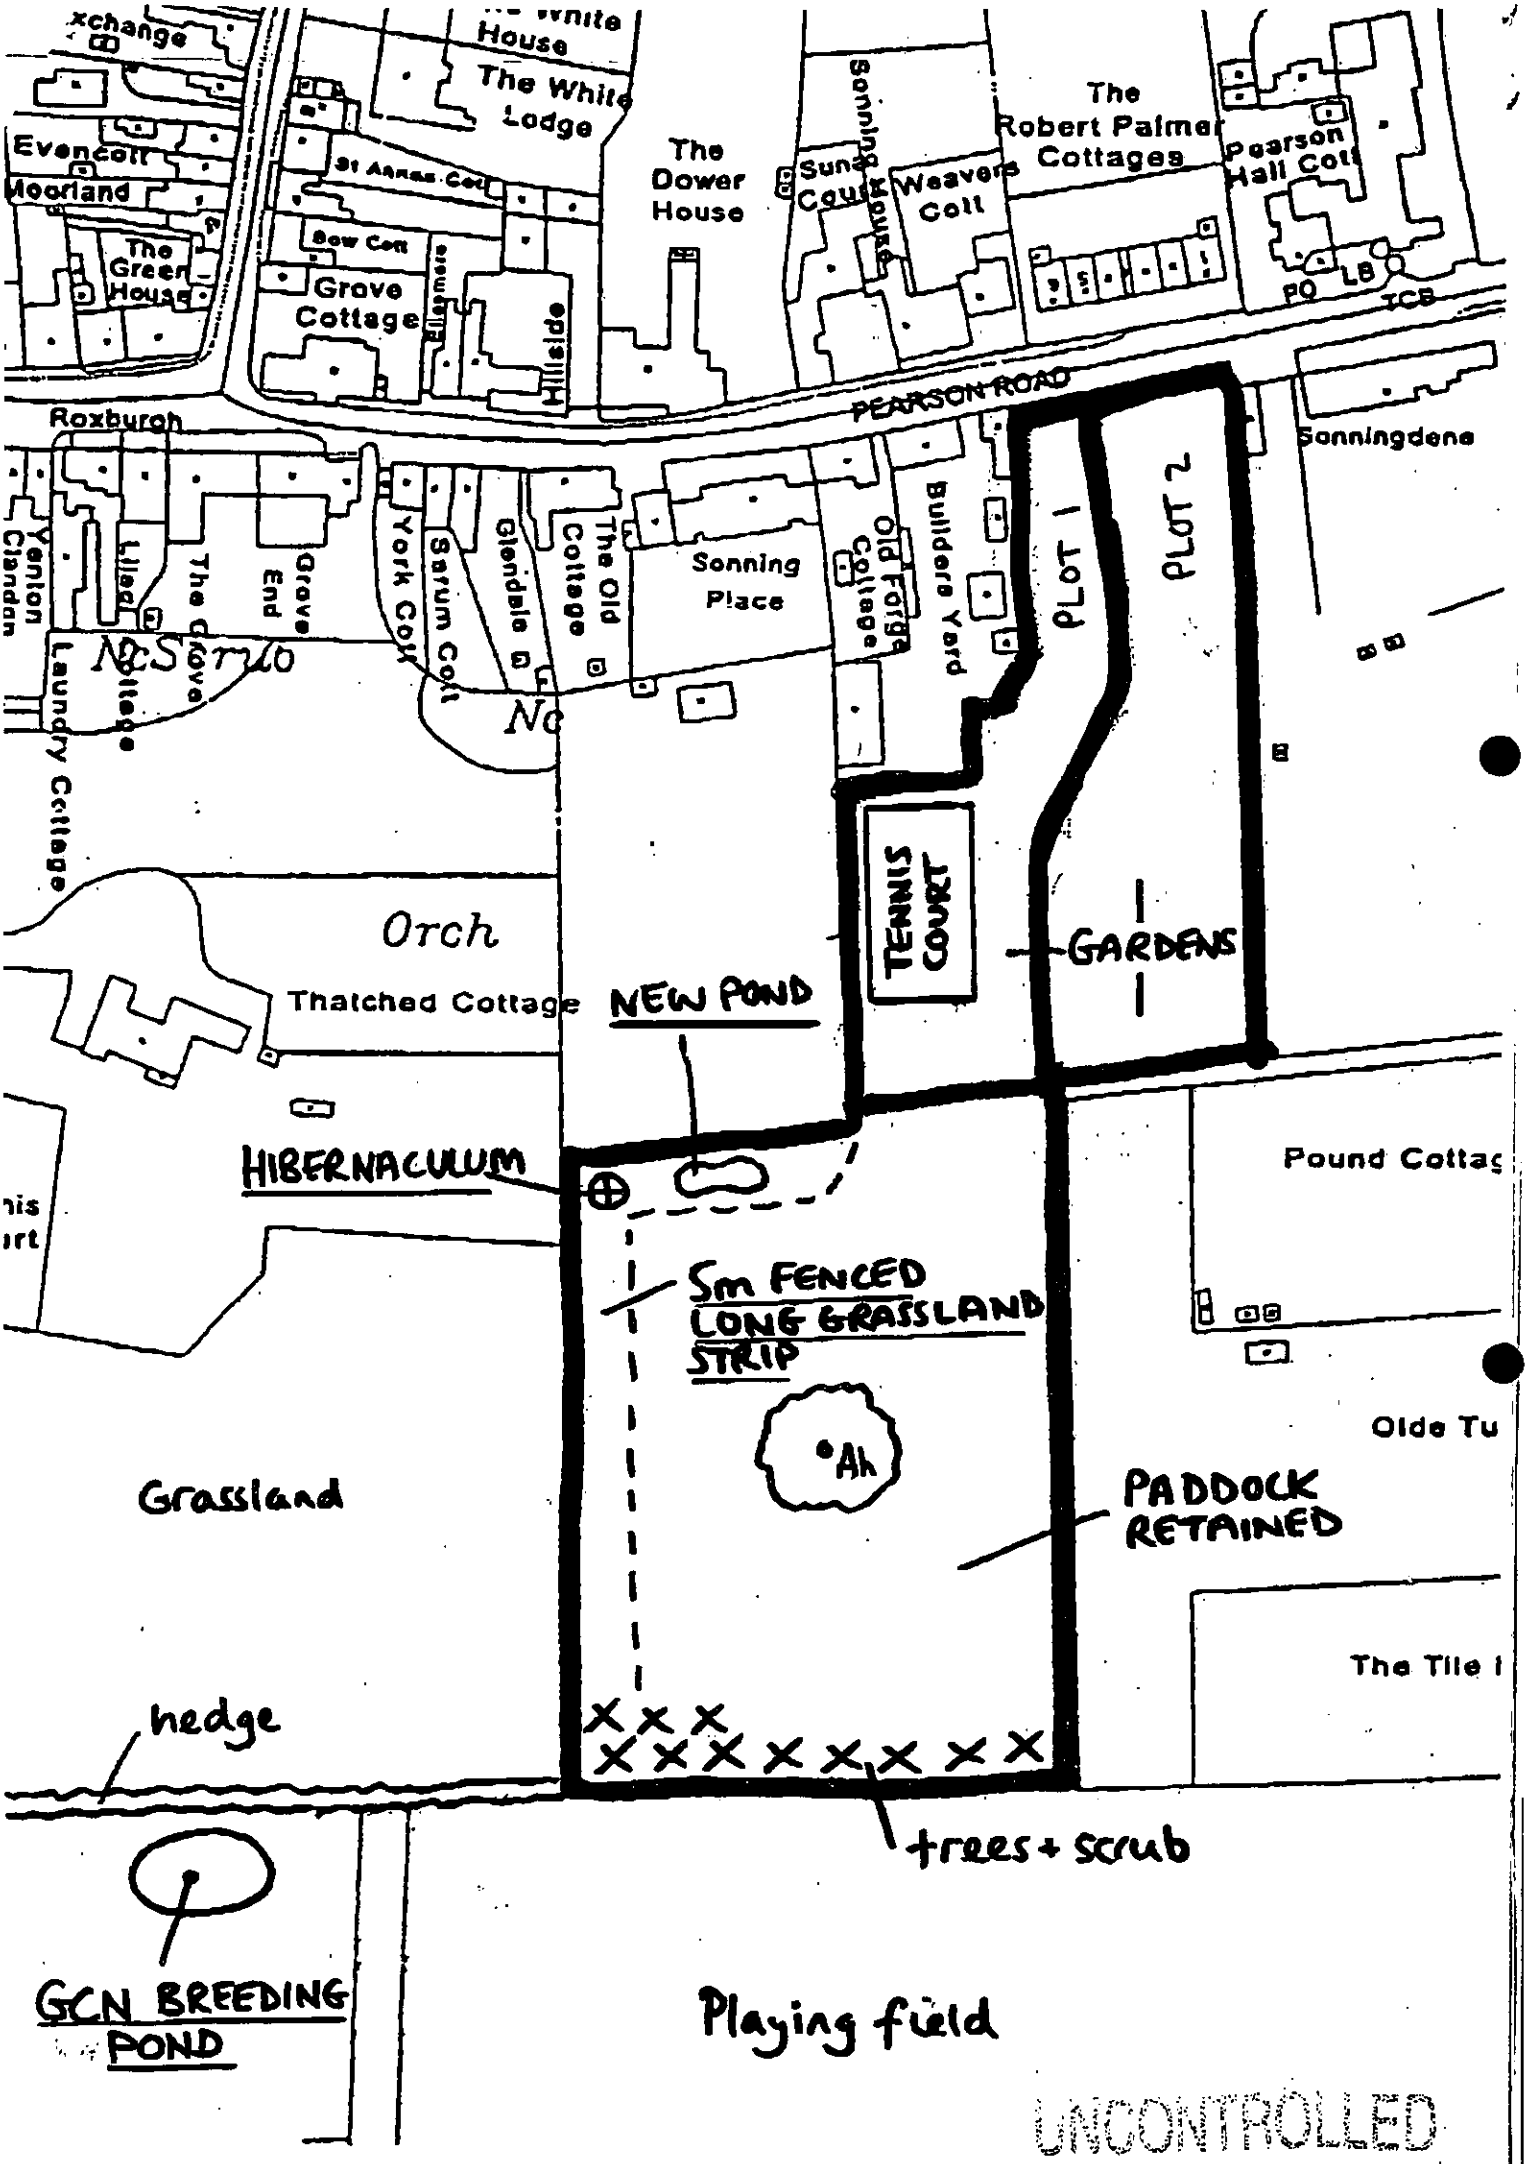
PEARSON ROAD
Roxburgh
Sonningdene
The Dower House
The Robert Palmer Cottages
Pearson Hall Cott
Weavers Cott
Sunningdale
The White Lodge
Evencott
Moorland
The Green House
Grove Cottage
Hillside
Bow Cott
St Annes Cott
Yeulton
Clandon
Laundry Cottage
Lilac Cottage
The Grove
Grove End
York Cott
Sarum Cott
Glendale
The Old Cottage
Sonning Place
Old Forge Cottage
Builders Yard
PLOT 1
PLOT 2
TENNIS COURT
GARDENS
NEW POND
Thatched Cottage
HIBERNACULUM
Sm FENCED LONG GRASSLAND STRIP
Ah
Grassland
PADDOCK RETAINED
Pound Cottag
Olde Tu
The Tile I
hedge
trees + scrub
GCN BREEDING POND
Playing field
UNCONTROLLED

05 DEC 2002 8135

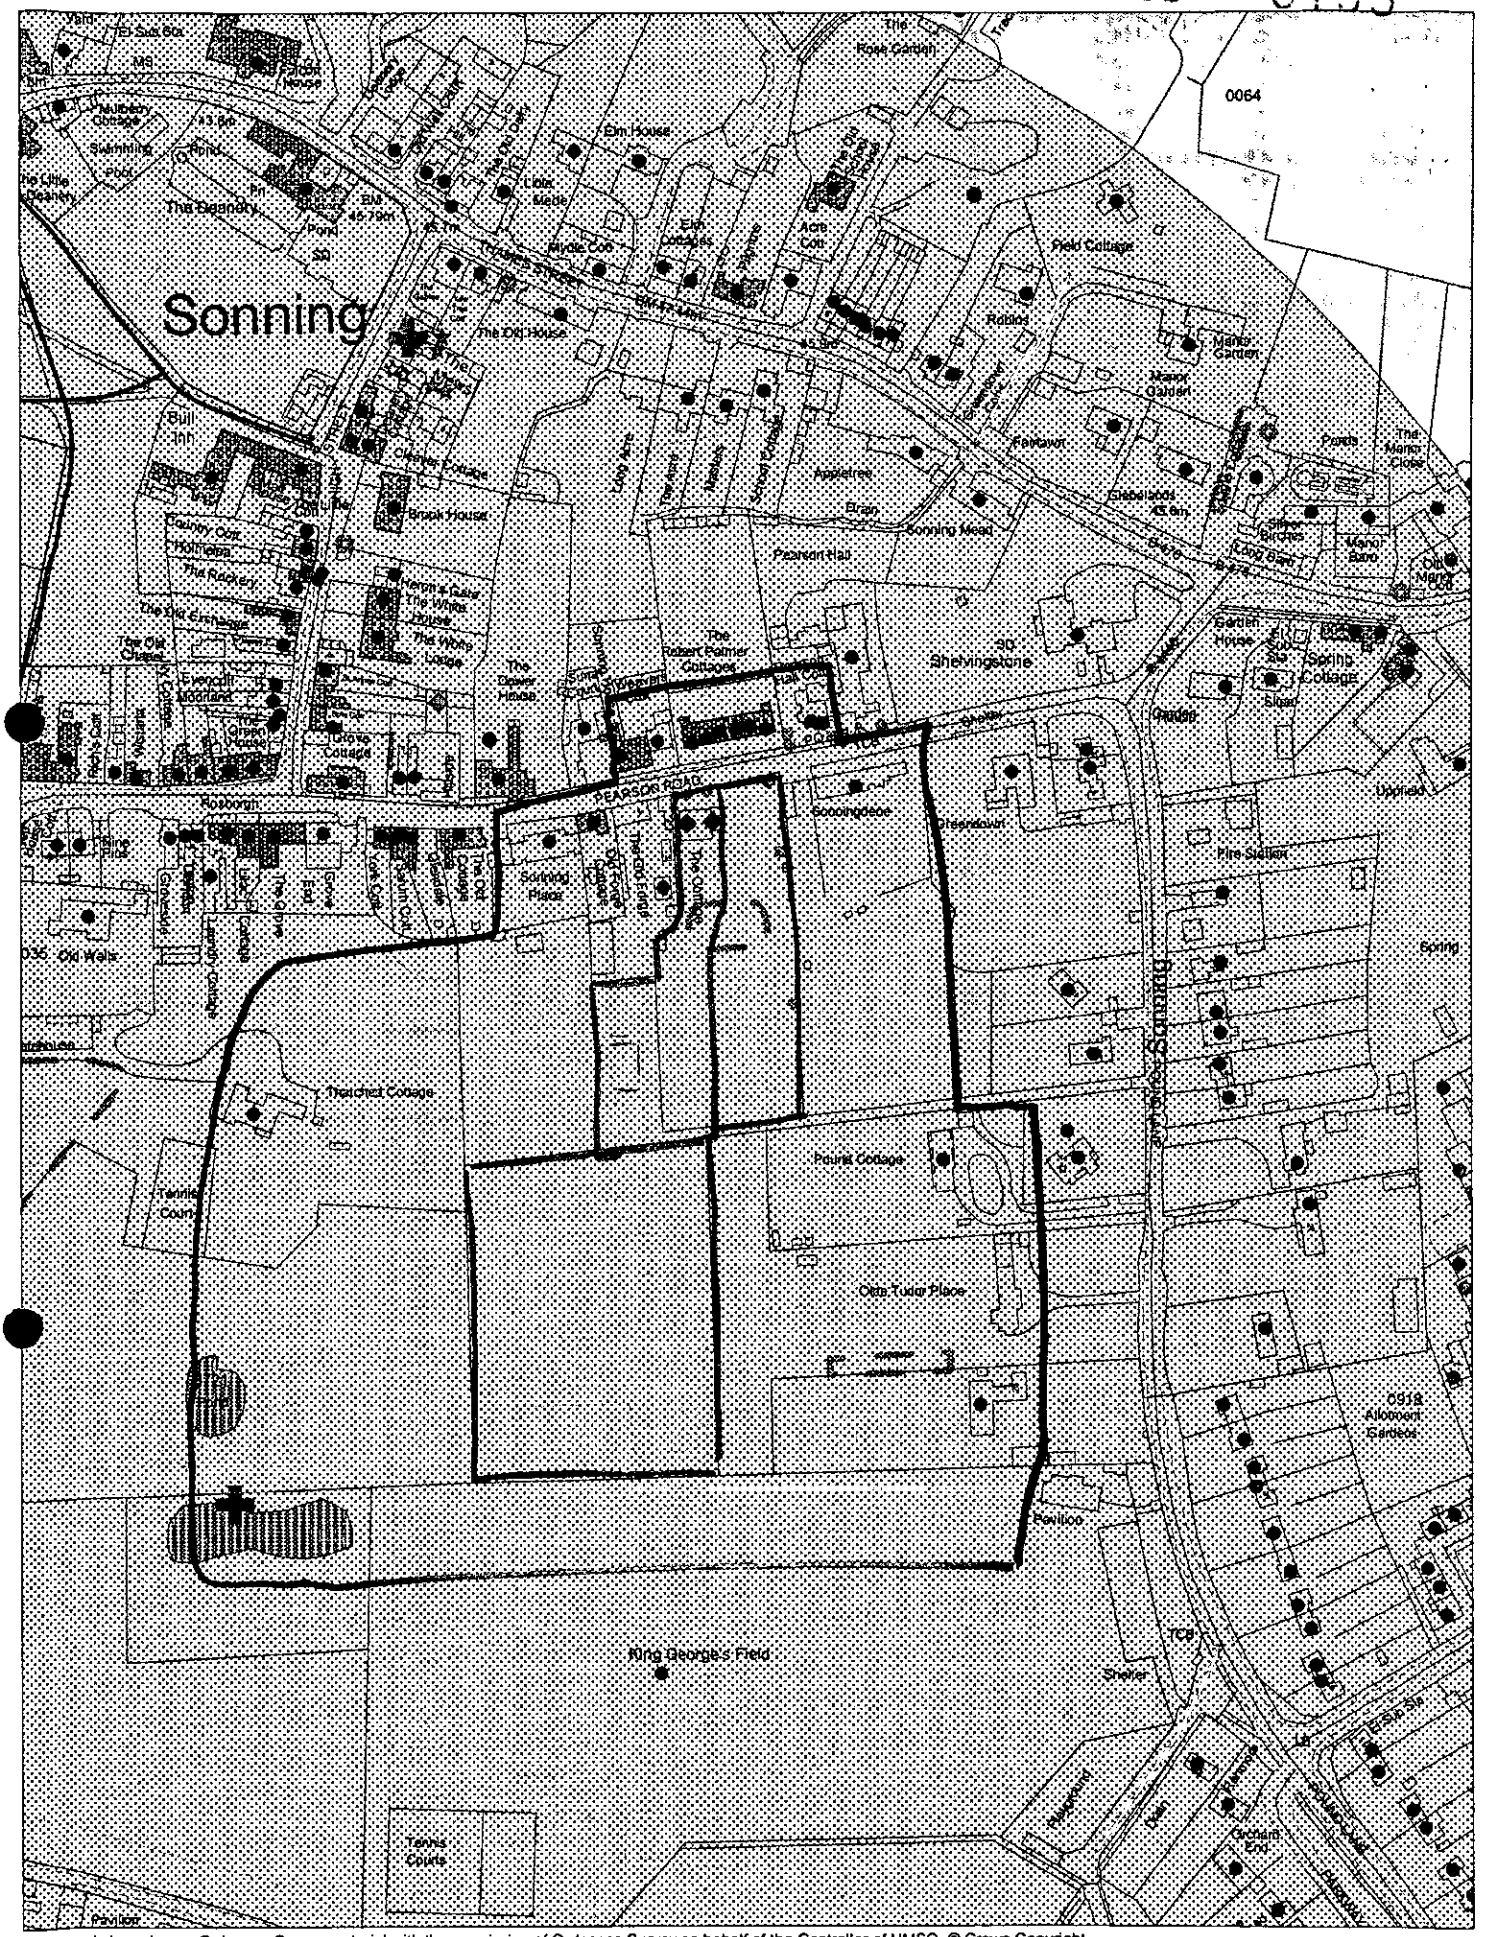

This map is based upon Ordnance Survey material with the permission of Ordnance Survey on behalf of the Controller of HMSO. © Crown Copyright. Unauthorised reproduction infringes Crown Copyright and may lead to prosecution or civil proceedings.Wokingham District Council Licence LA086134

Development Control,Wokingham District Council.
10 December 2002

Scale: 1 : 2500

N
W E
S

as for /6534

05.[illegible].2002 8:55

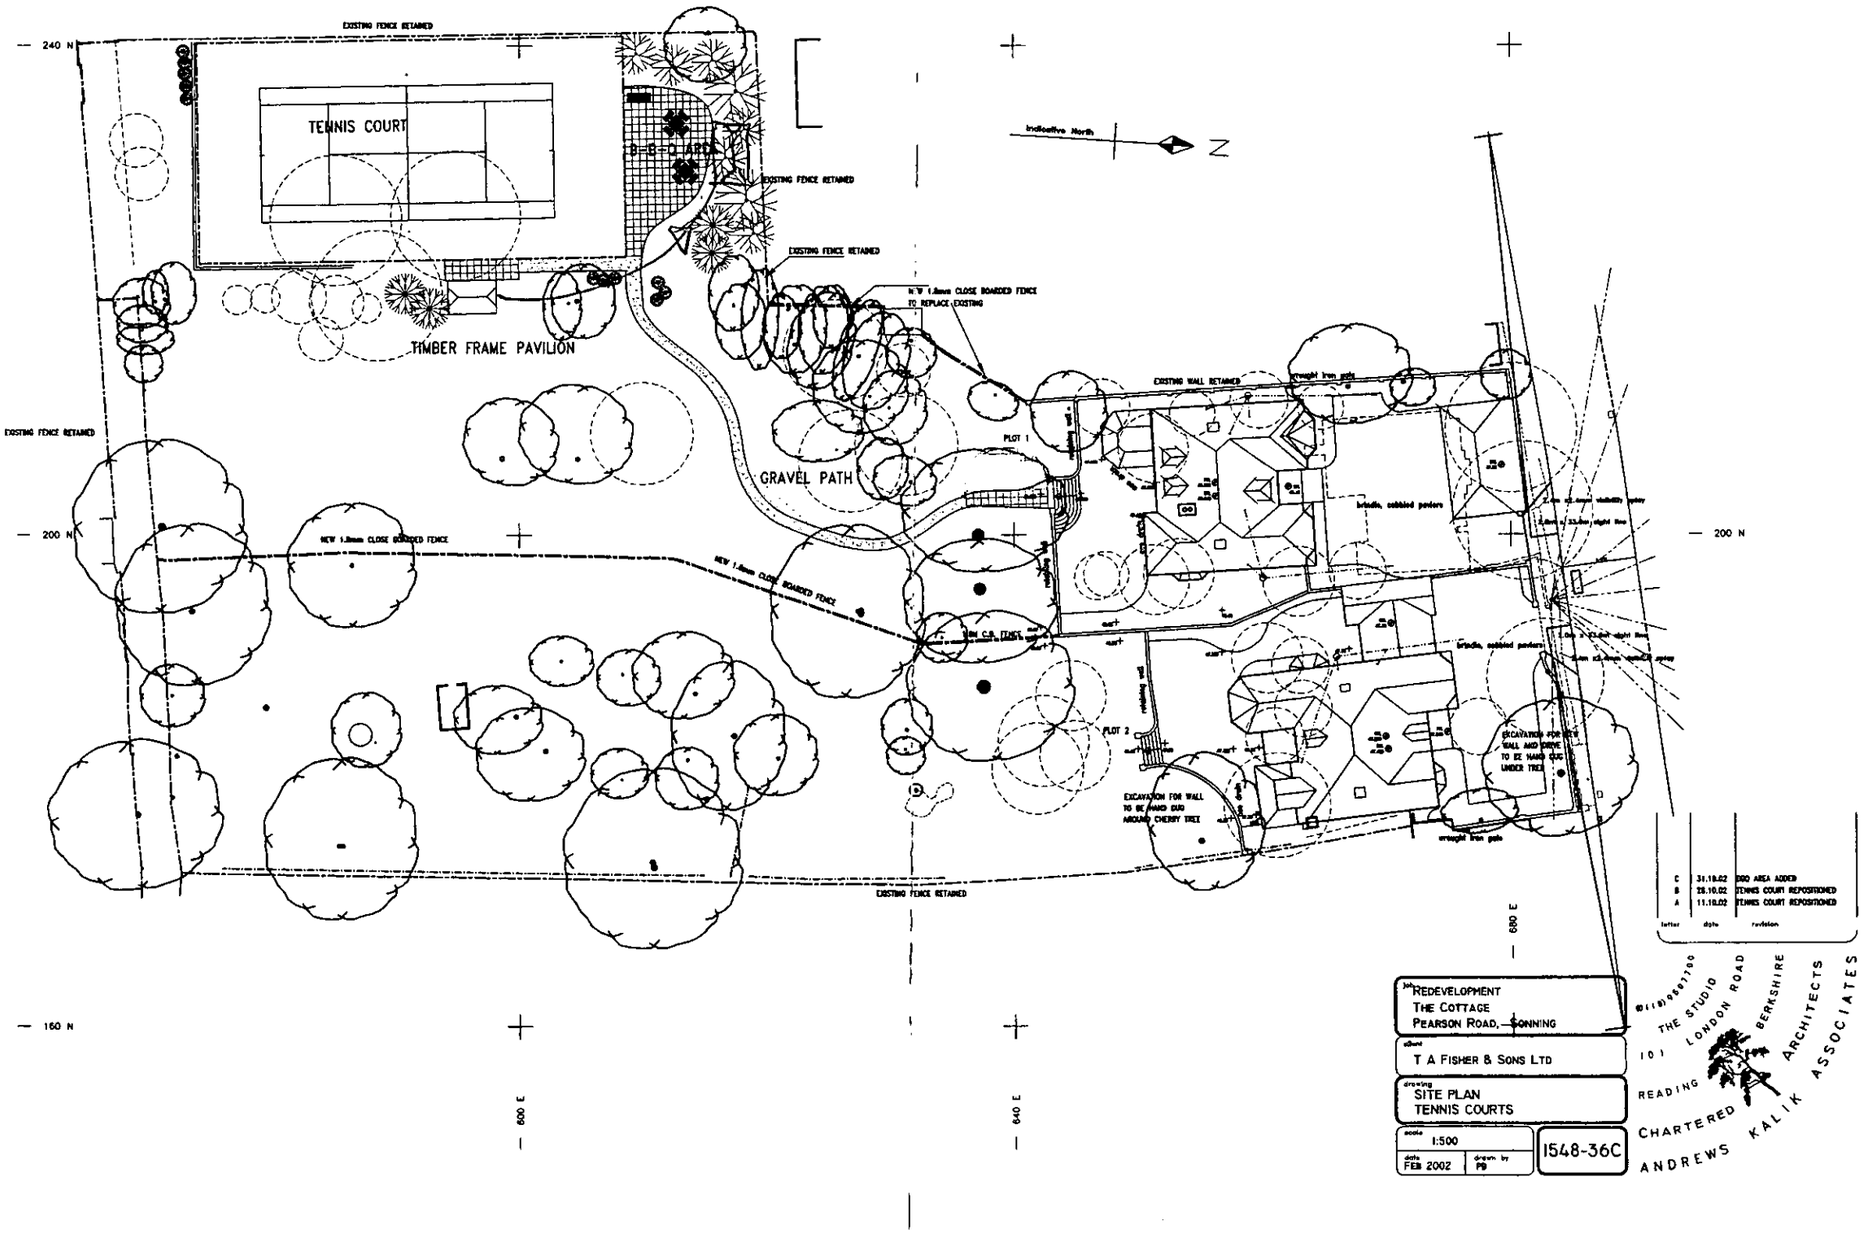

letter	date	revision
C	31.10.02	DDO AREA ADDED
B	28.10.02	TENNIS COURT REPOSITIONED
A	11.10.02	TENNIS COURT REPOSITIONED

job: REDEVELOPMENT
THE COTTAGE
PEARSON ROAD, SONNING

client: T A FISHER & SONS LTD

drawing: SITE PLAN
TENNIS COURTS

scale: 1:500

date: FEB 2002 | drawn by: PB

1548-36C

(0118) 9587700
THE STUDIO
101 LONDON ROAD
READING BERKSHIRE
CHARTERED ARCHITECTS
ANDREWS KALIK ASSOCIATES

05 DEC 02 8:35

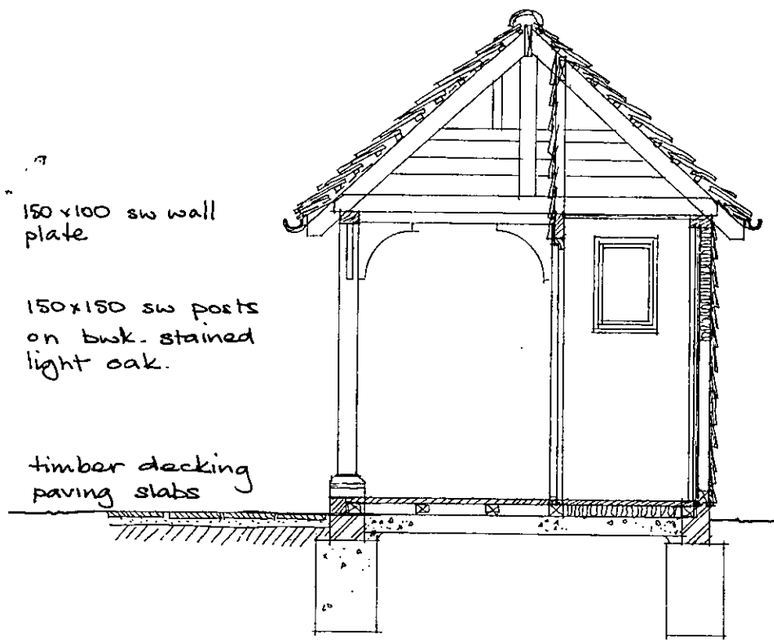

All timber to be treated.

Section

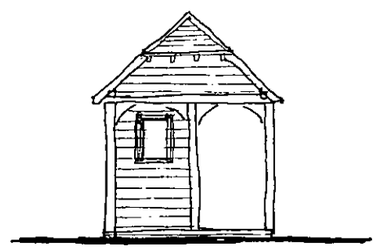

Side Elevation

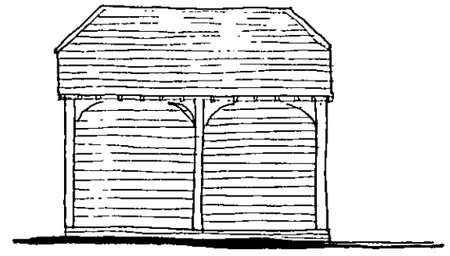

Rear Elevation

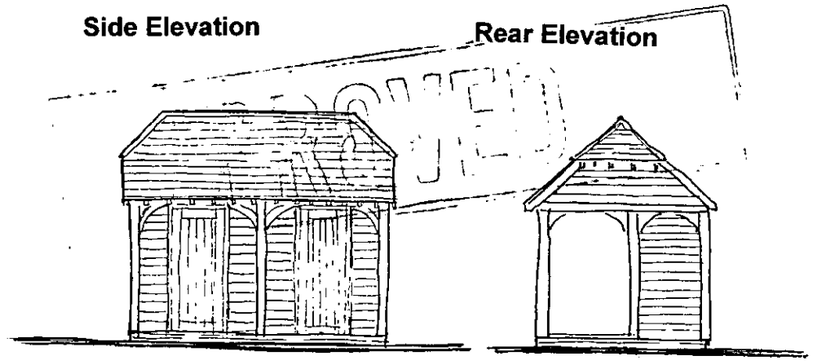

Front Elevation

Side Elevation

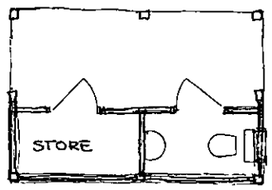

Plan

letter	date	revision
A	13.08.02	SECTION ADDED

job: REDEVELOPMENT
THE COTTAGE
PEARSON ROAD, SONNING

client: T A FISHER & SONS LTD

drawing: PLAN, ELEVATIONS & SECTION
TENNIS PAVILION

scale: 1:100, 1:50
date: MAY 2002
drawn by: PB
1548-38

KALIK ANDREWS ASSOCIATES
CHARTERED ARCHITECTS
THE STUDIO
101 LONDON ROAD
READING BERKSHIRE
(0118) 950 7100

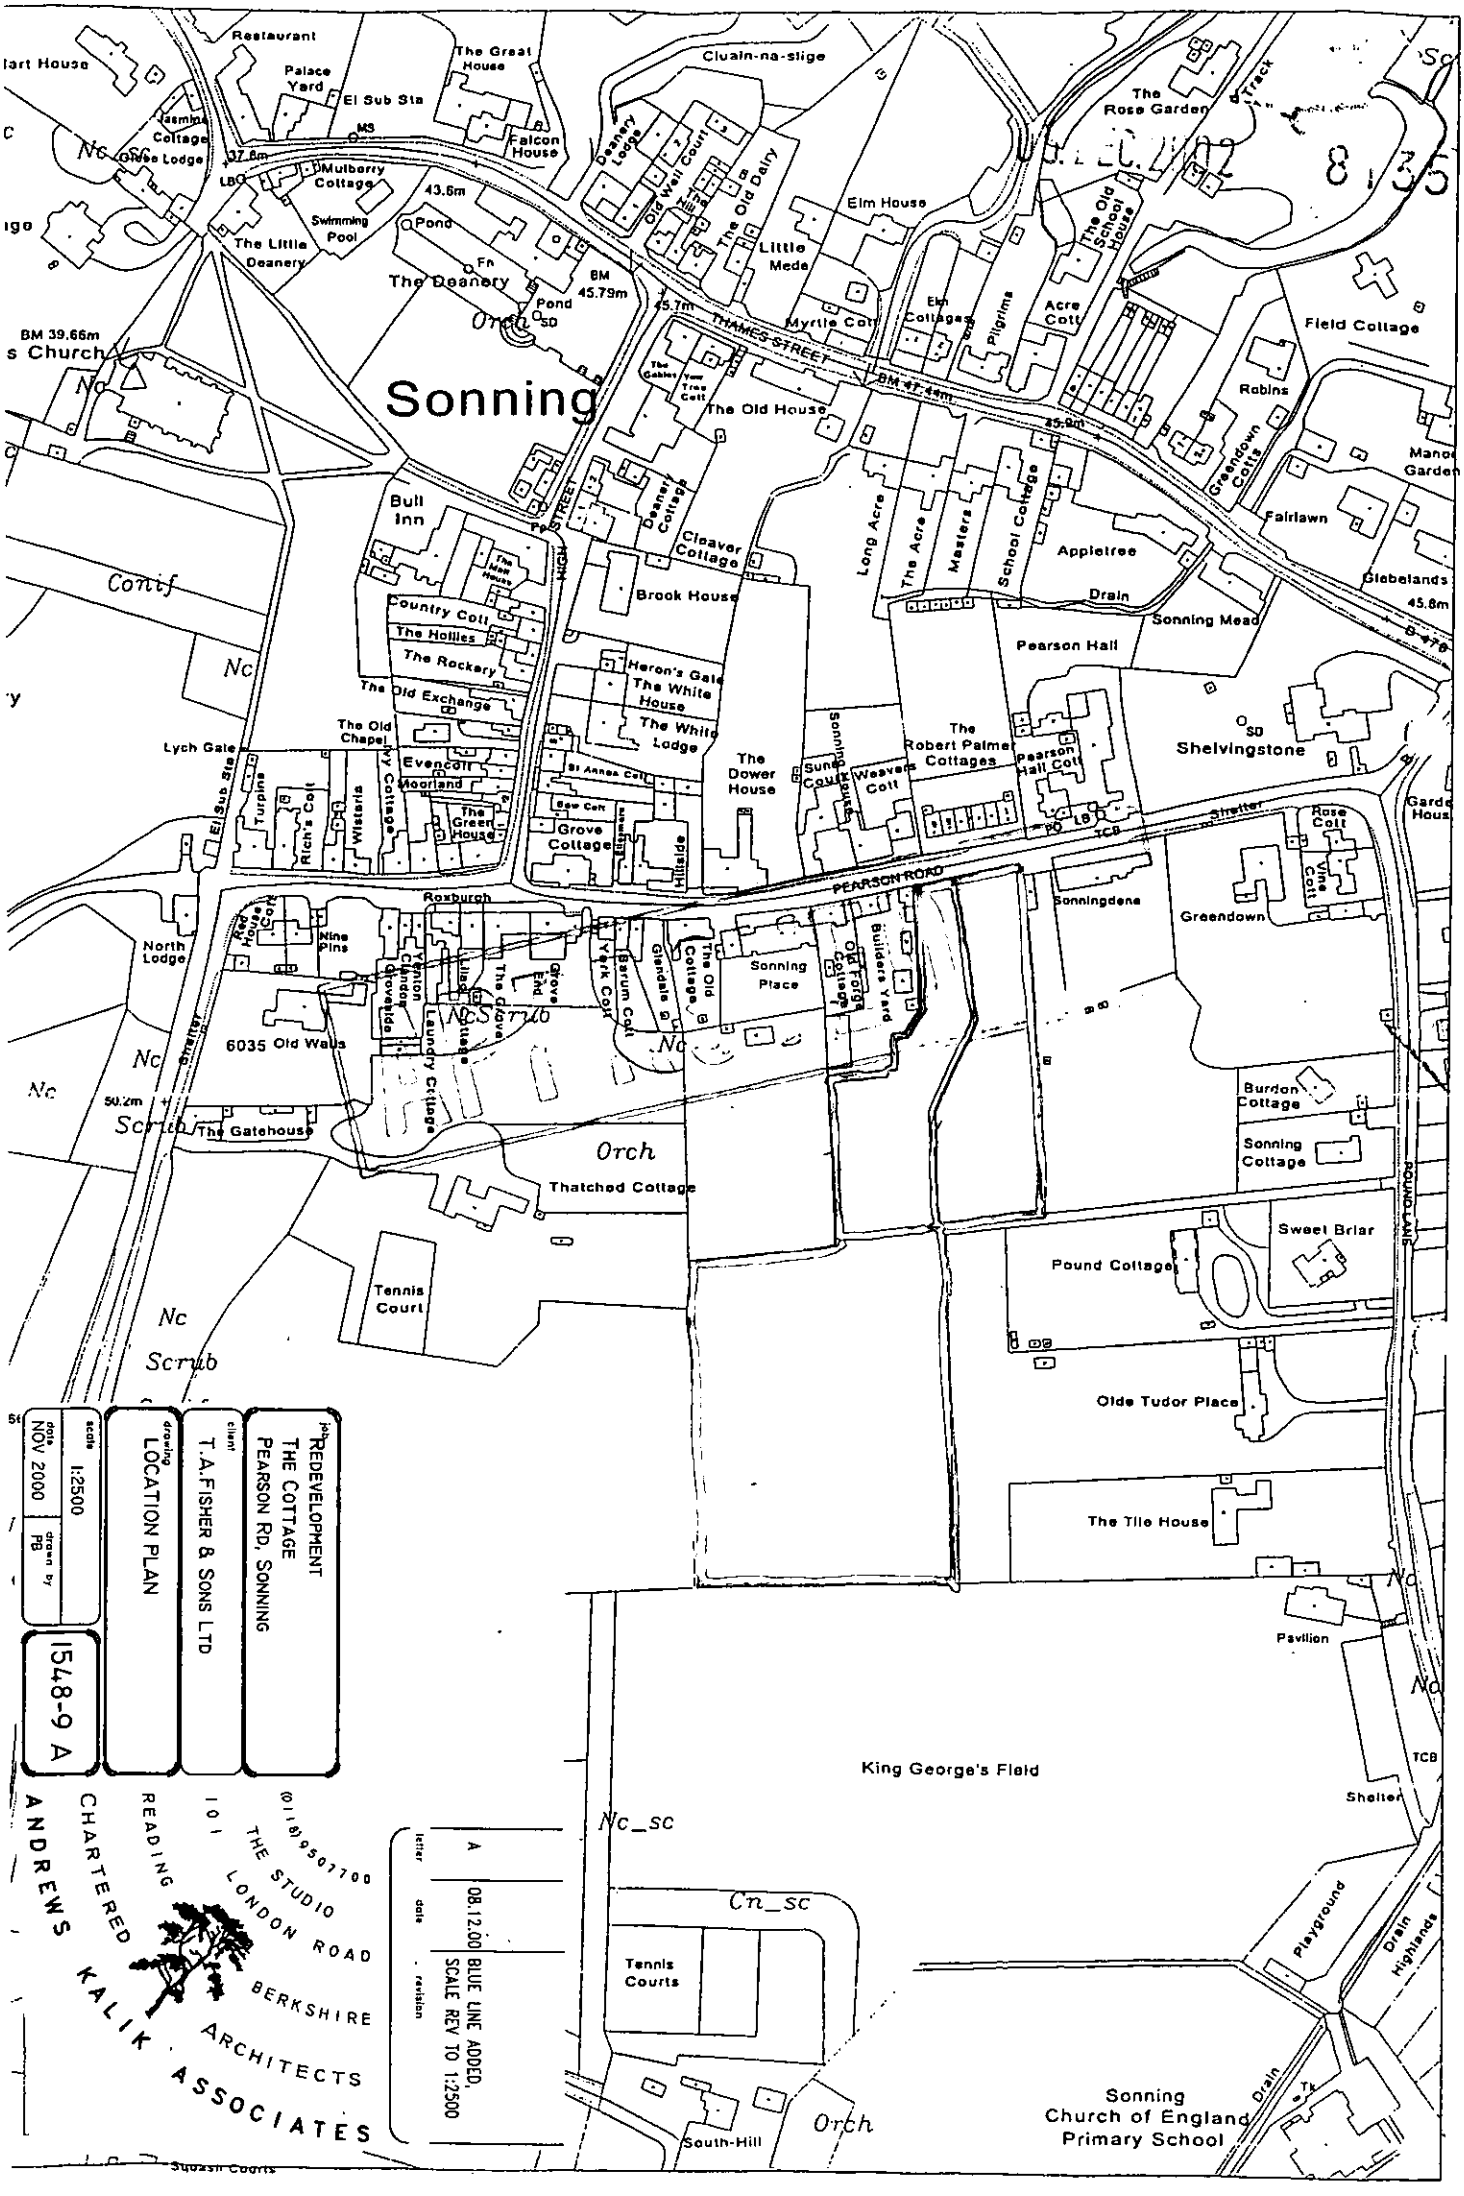

date	NOV 2000
scale	1:2500
drawn by	PB
1548-9 A	
drawing	LOCATION PLAN
client	T.A.FISHER & SONS LTD
job	REDEVELOPMENT THE COTTAGE PEARSON RD, SONNING

letter	date	revision
A	08.12.00	BLUE LINE ADDED, SCALE REV TO 1:2500

ANDREWS KALIK ASSOCIATES
CHARTERED ARCHITECTS
READING BERKSHIRE
101 LONDON ROAD
THE STUDIO
(0118) 9507700

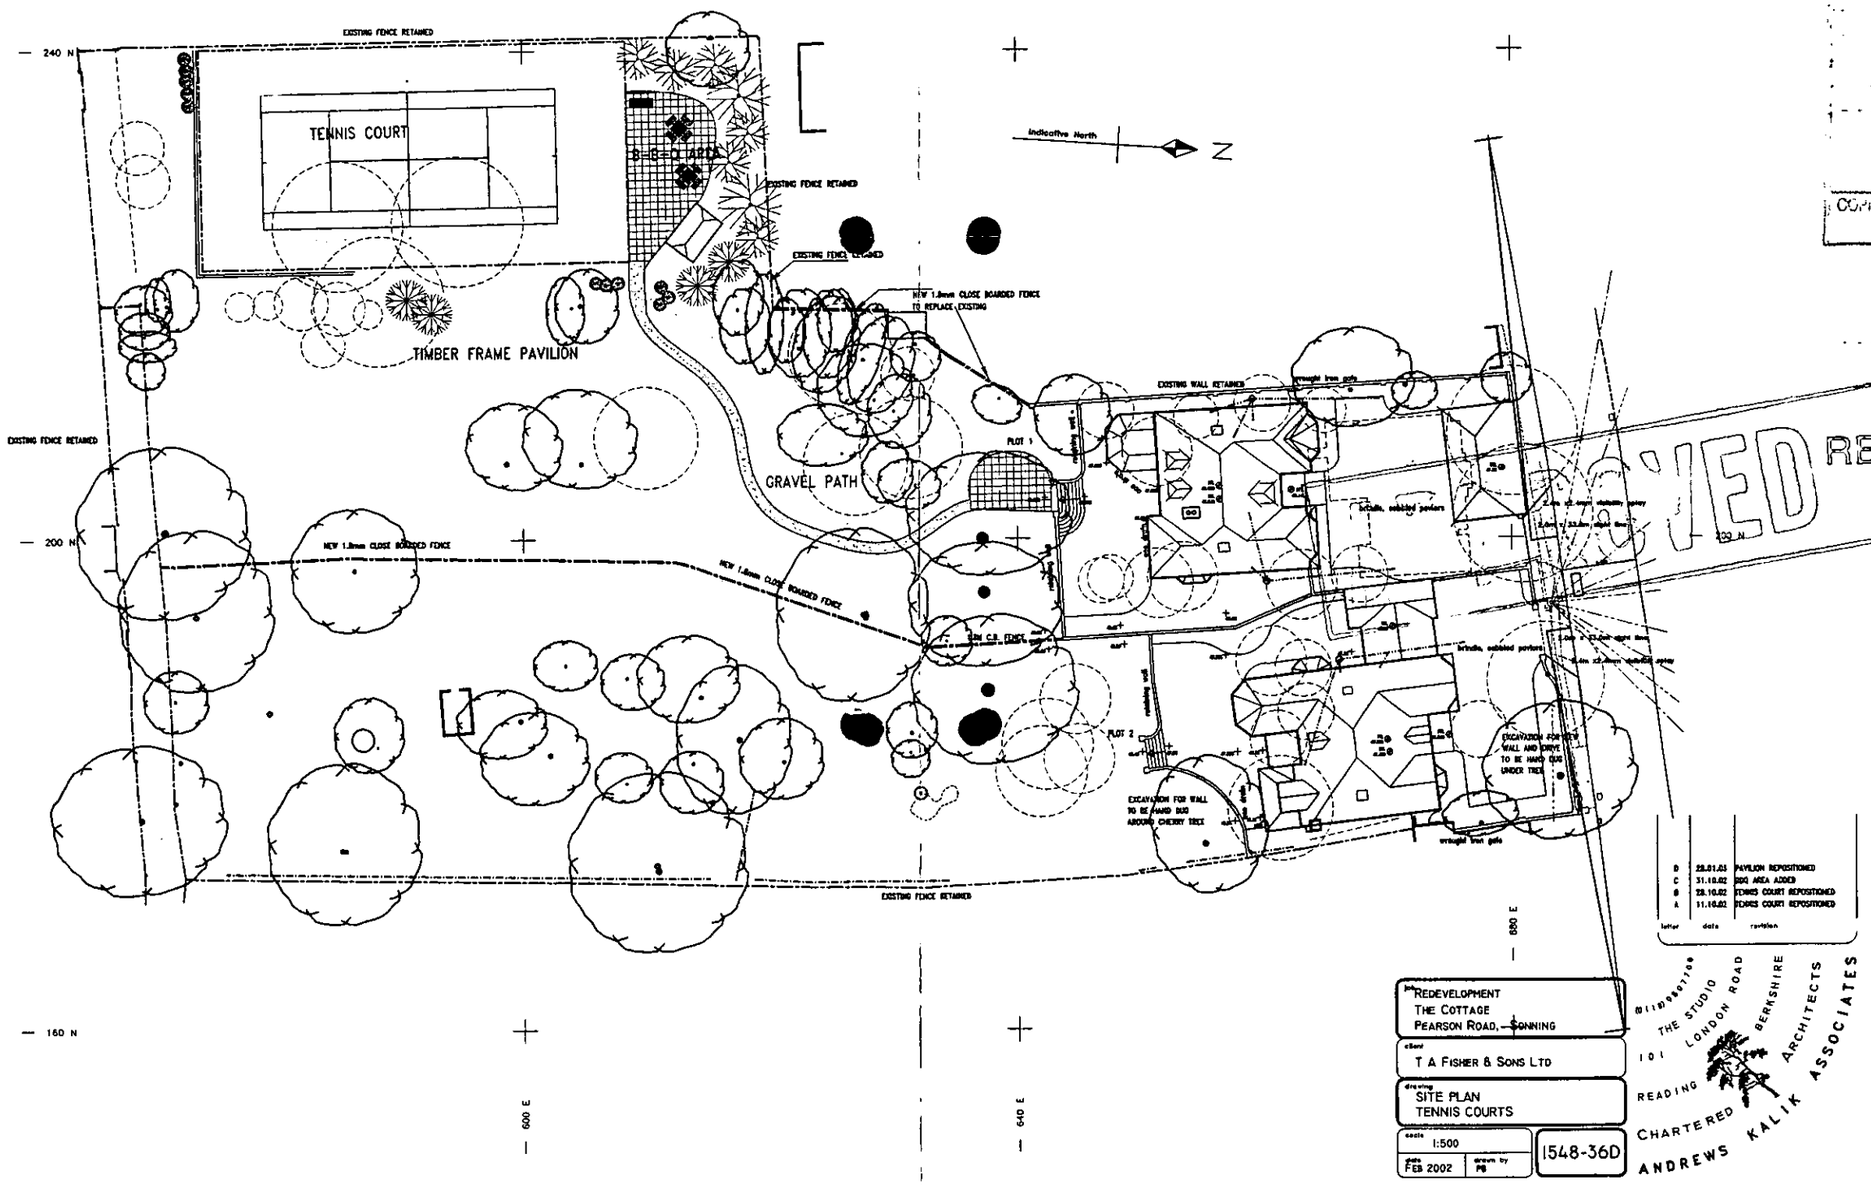

letter	date	revision
D	28.01.03	PAVILION REPOSITIONED
C	31.10.02	DDQ AREA ADDED
B	28.10.02	TENNIS COURT REPOSITIONED
A	11.10.02	TENNIS COURT REPOSITIONED

REVISED PLAN

8135

COPIES TO

FILE

REDEVELOPMENT
THE COTTAGE
PEARSON ROAD, SONNING

client
T A FISHER & SONS LTD

drawing
SITE PLAN
TENNIS COURTS

scale 1:500

date FEB 2002

drawn by PB

1548-36D

(0118)9807700
THE STUDIO
101 LONDON ROAD
READING BERKSHIRE
CHARTERED ARCHITECTS
ANDREWS KALIK ASSOCIATES

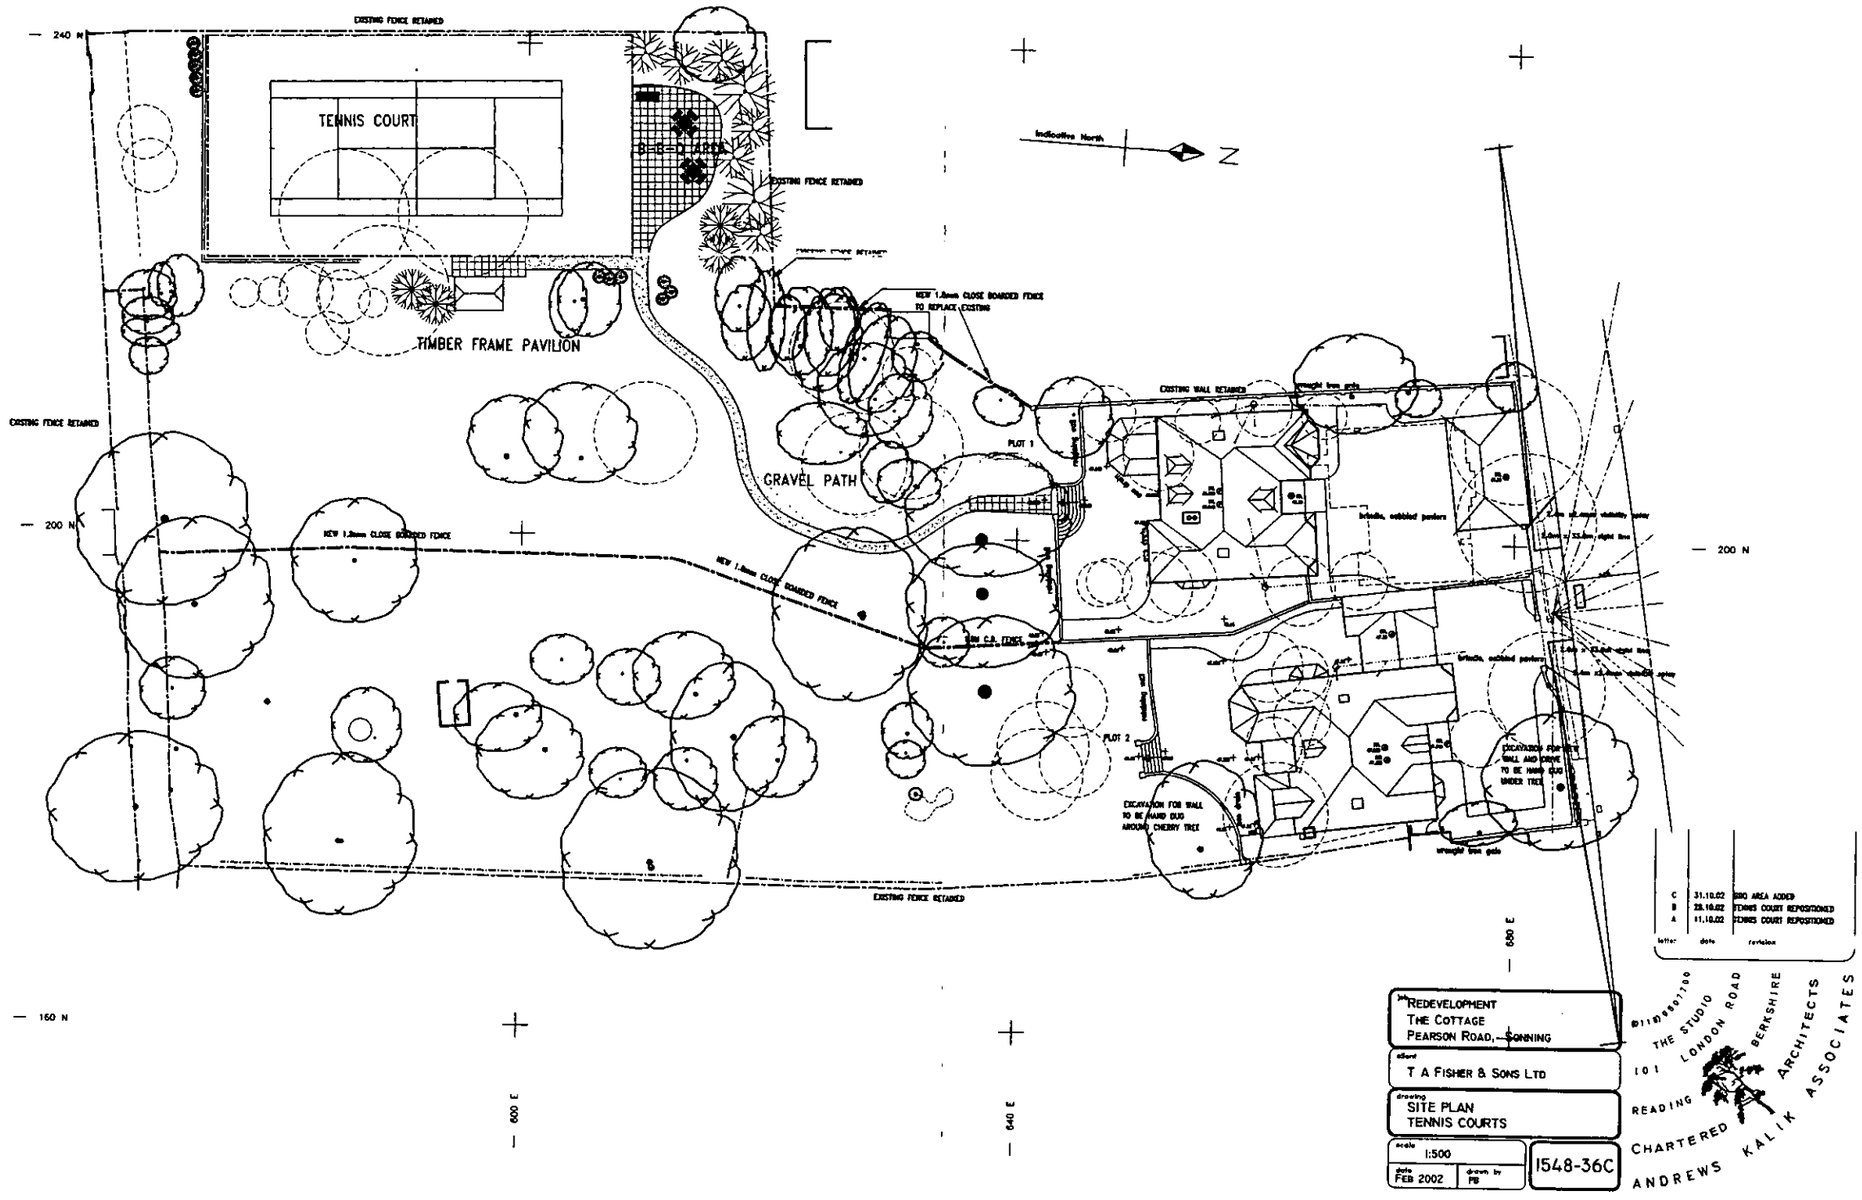

EXISTING FENCE RETAINED
240 N
TENNIS COURT
B-B-Q AREA
EXISTING FENCE RETAINED
Indicative North
N
NEW 1.8mm CLOSE BOARDED FENCE TO REPLACE EXISTING
TIMBER FRAME PAVILION
EXISTING WALL RETAINED
EXISTING FENCE RETAINED
PLOT 1
GRAVEL PATH
200 N
NEW 1.8mm CLOSE BOARDED FENCE
NEW 1.8mm CLOSE BOARDED FENCE
200 N
PLOT 2
EXCAVATION FOR WALL TO BE HAND DUG AROUND CHERRY TREE
EXCAVATION FOR NEW WALL AND DRIVE TO BE HAND DUG UNDER TREE
EXISTING FENCE RETAINED
160 N
600 E
640 E
680 E
C 31.10.02 BBQ AREA ADDED
B 28.10.02 TENNIS COURT REPOSITIONED
A 11.10.02 TENNIS COURT REPOSITIONED
letter date revision
REDEVELOPMENT
THE COTTAGE
PEARSON ROAD, SONNING
T A FISHER & SONS LTD
SITE PLAN
TENNIS COURTS
1:500
FEB 2002
PB
1548-36C
THE STUDIO
LONDON ROAD
BERKSHIRE
READING
CHARTERED ARCHITECTS
ANDREWS KALIK ASSOCIATES

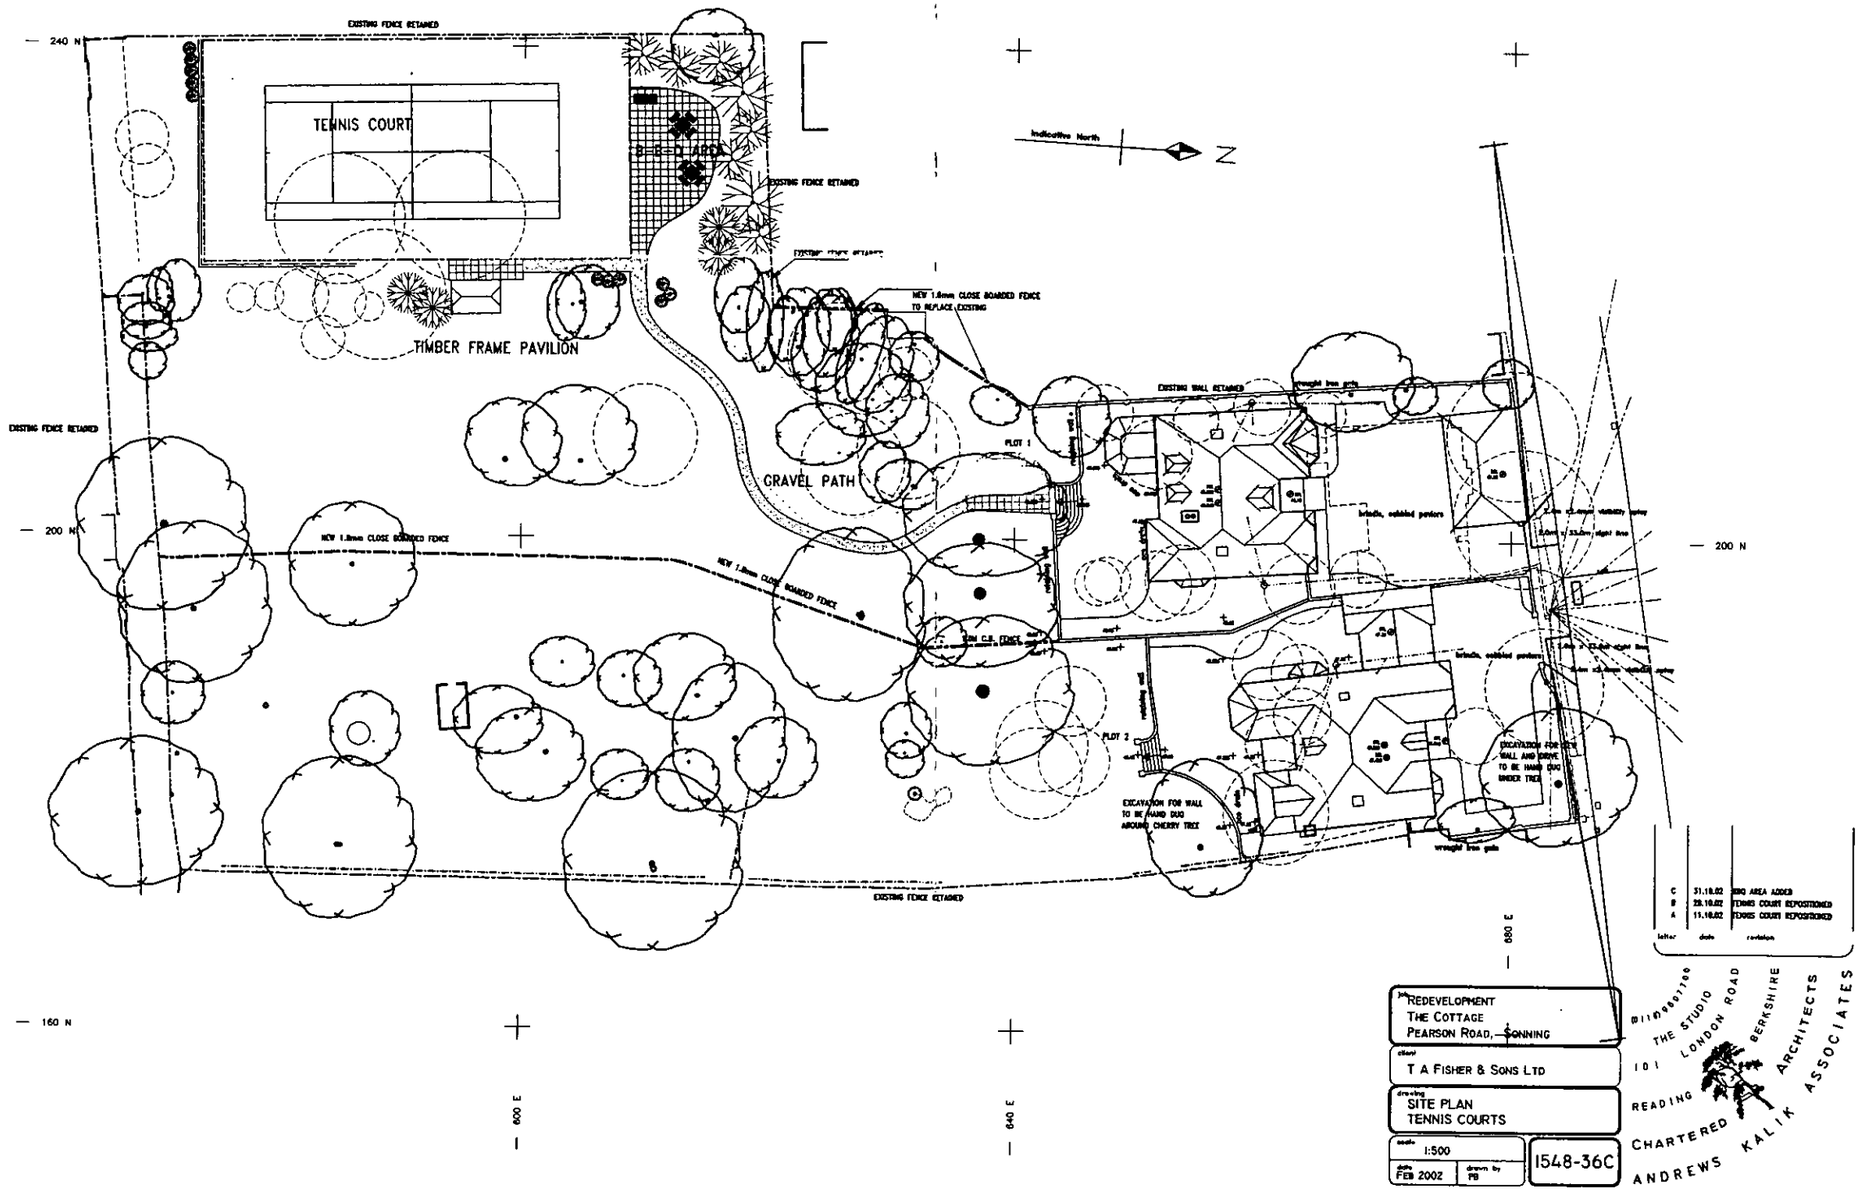

EXISTING FENCE RETAINED
240 N
TENNIS COURT
B-B-Q AREA
EXISTING FENCE RETAINED
Indicative North
N
NEW 1.8mm CLOSE BOARDED FENCE TO REPLACE EXISTING
TIMBER FRAME PAVILION
EXISTING WALL RETAINED
EXISTING FENCE RETAINED
GRAVEL PATH
PLOT 1
200 N
NEW 1.8mm CLOSE BOARDED FENCE
NEW 1.8mm CLOSE BOARDED FENCE
PLOT 2
EXCAVATION FOR WALL TO BE HAND DUG AROUND CHERRY TREE
EXCAVATION FOR NEW WALL AND DRIVE TO BE HAND DUG UNDER TREE
wrought iron gate
EXISTING FENCE RETAINED
160 N
600 E
640 E
680 E
C 31.10.02 BBQ AREA ADDED
B 28.10.02 TENNIS COURT REPOSITIONED
A 11.10.02 TENNIS COURT REPOSITIONED
letter date revision
REDEVELOPMENT
THE COTTAGE
PEARSON ROAD, SONNING
T A FISHER & SONS LTD
SITE PLAN
TENNIS COURTS
1:500
FEB 2002
PB
1548-36C
THE STUDIO
101 LONDON ROAD
READING BERKSHIRE
CHARTERED ARCHITECTS
ANDREWS KALIK ASSOCIATES

03.MAY 2002 6534

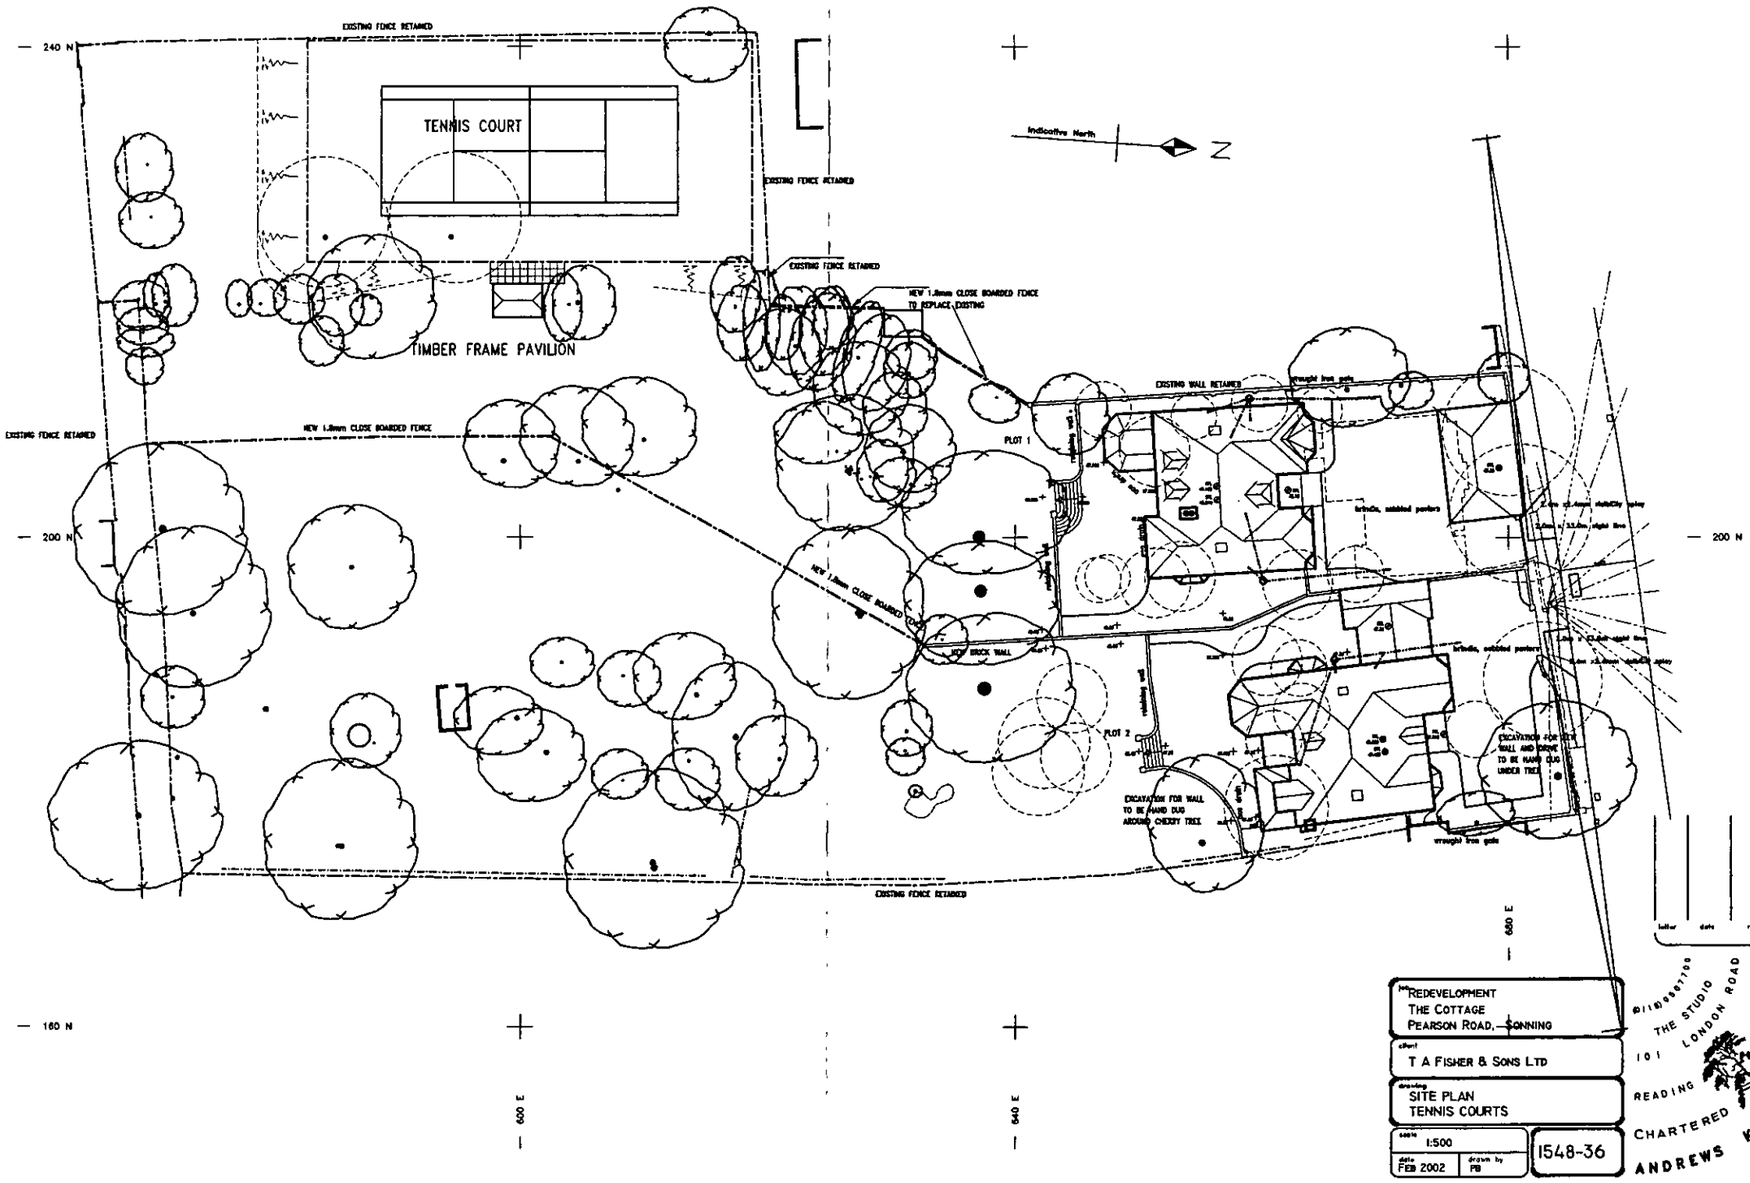

job	REDEVELOPMENT THE COTTAGE PEARSON ROAD, SONNING
client	T A FISHER & SONS LTD
drawing	SITE PLAN TENNIS COURTS
scale	1:500
date	FEB 2002
drawn by	PB
	1548-36

letter date revision

(0118) 9867700
THE STUDIO
101 LONDON ROAD
READING BERKSHIRE
CHARTERED ARCHITECTS
ANDREWS KALIK ASSOCIATES