Site Location Plan

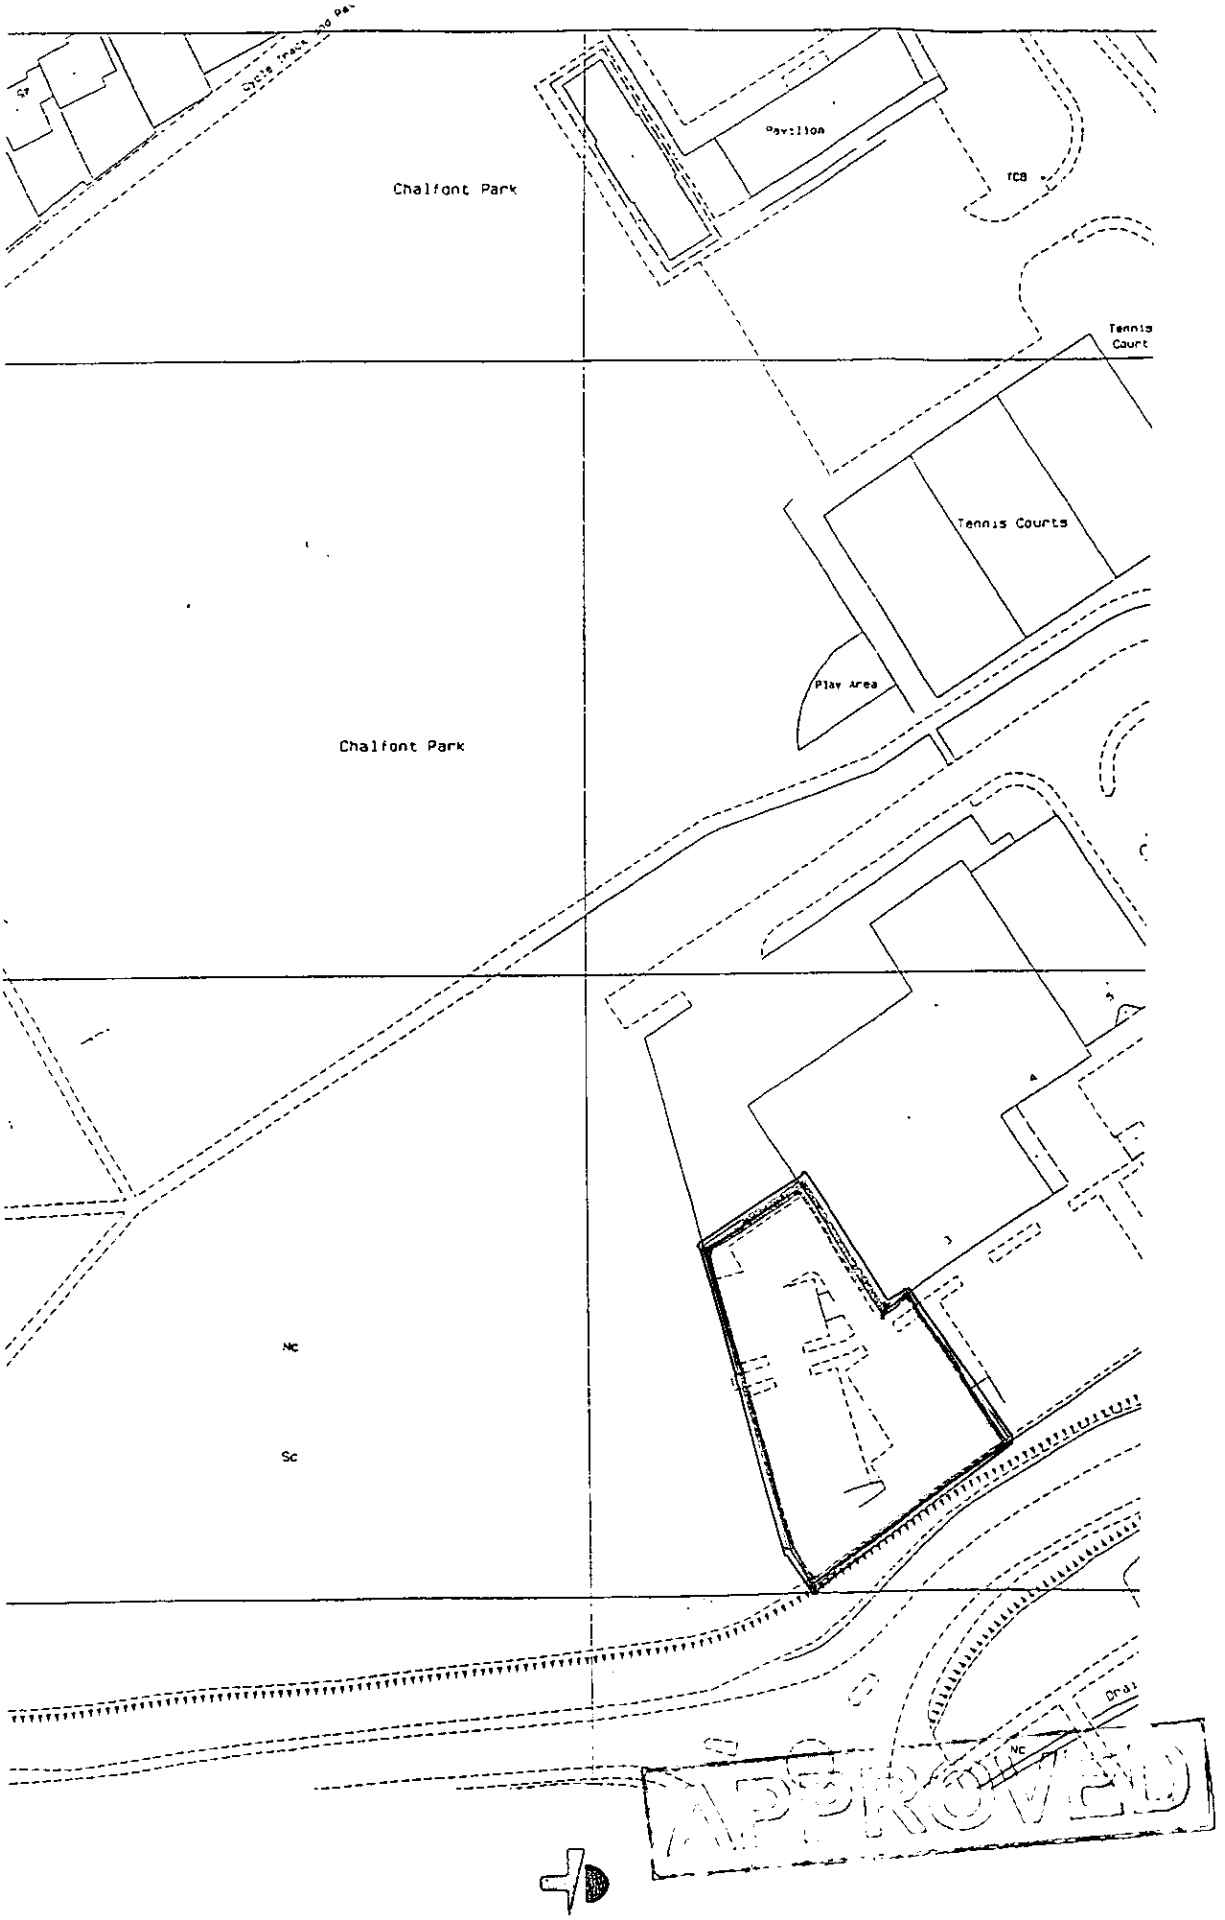

HEPHER DIXON
TOWN PLANNING CONSULTANTS

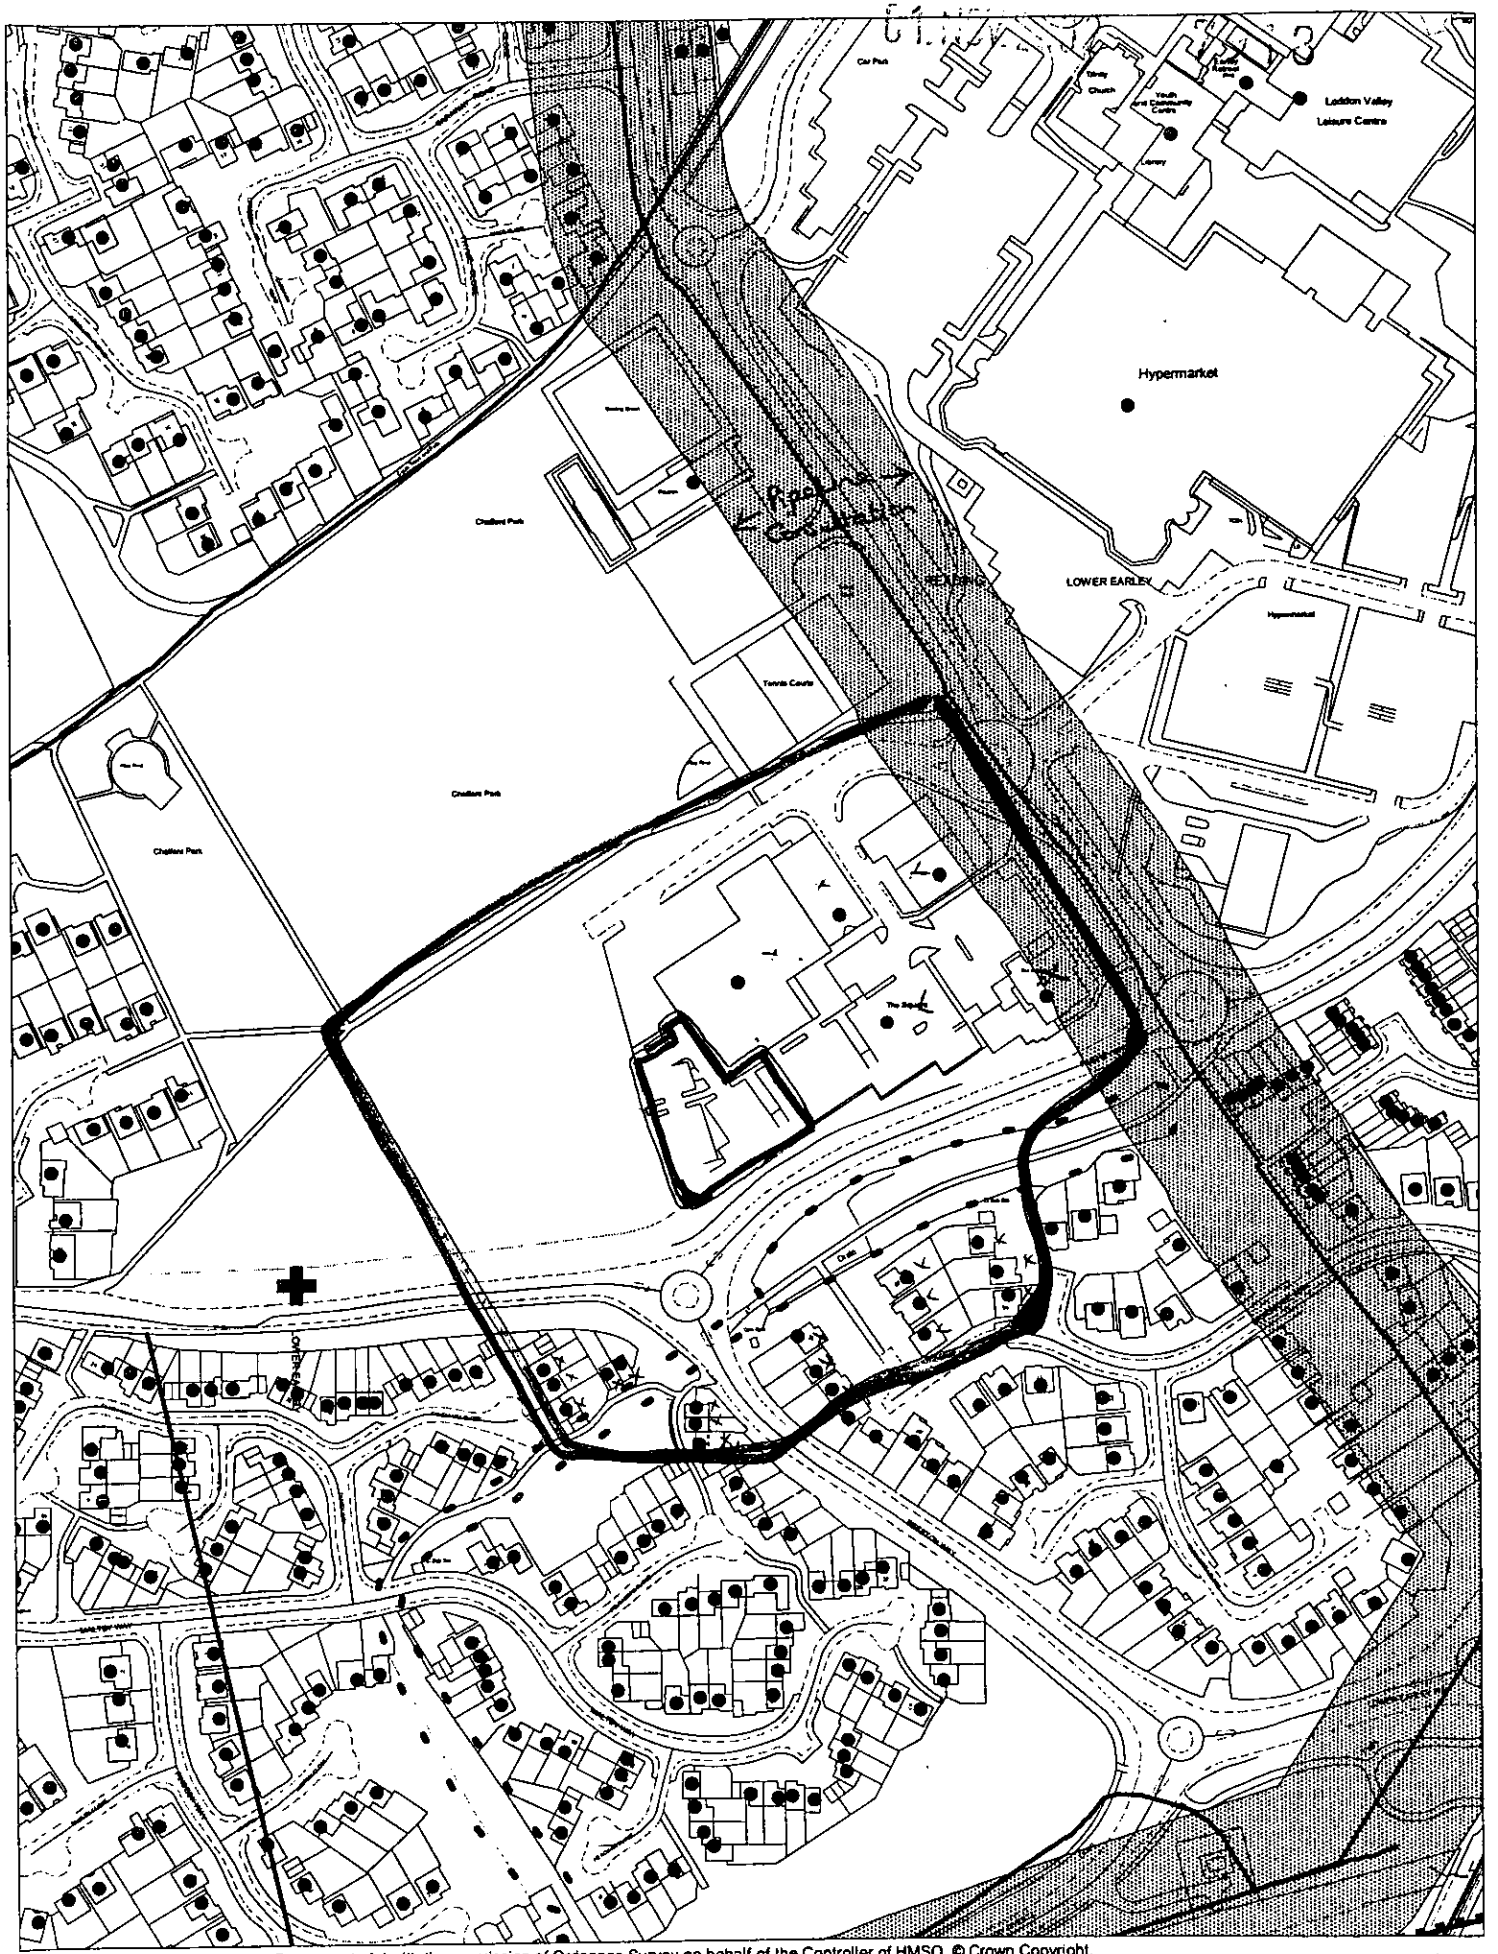

This map is based upon Ordnance Survey material with the permission of Ordnance Survey on behalf of the Controller of HMSO. © Crown Copyright.
Unauthorised reproduction infringes Crown Copyright and may lead to prosecution or civil proceedings.Wokingham District Council Licence LA086134

Development Control,Wokingham District Council.
30 October 2002

Scale: 1 : 2500

N
W E
S

THE FOLLOWING SCANNED IMAGES ARE DOCUMENTS OF BAD QUALITY OR ARE PHOTOCOPIES.

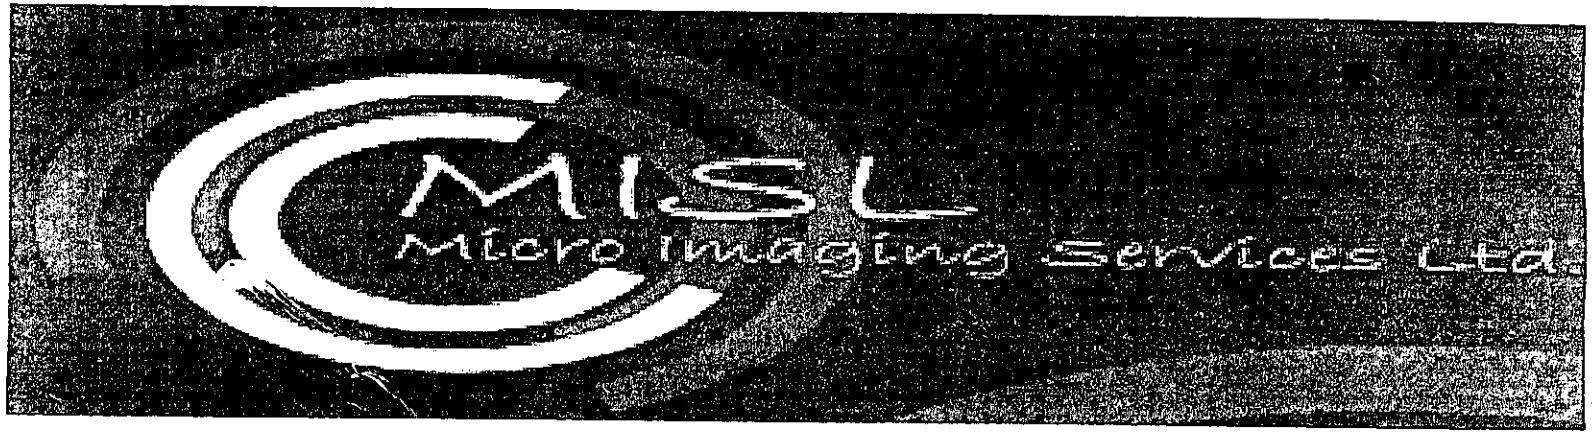

FOR THIS REASON THEY MAY APPEAR UNREADABLE ON SCREEN



This map is based upon Ordnance Survey material with the permission of Ordnance Survey on behalf of the Controller of HMSO. © Crown Copyright.
Unauthorised reproduction infringes Crown Copyright and may lead to prosecution or civil proceedings.Wokingham District Council Licence LA086134

Development Control,Wokingham District Council.

11 December 2002

Scale: 1 : 2500

N
W E
S

Notes:

1. All boundaries, dimensions and levels are to be checked on site before construction and any discrepancies are to be reported to the Architect.
2. Partial Service: Any discrepancies with site or other information is to be advised to the Architect and direction or approval is to be sought before the implementation of the detail.
3. Block and site plans are reproduced under license from the Ordnance Survey.
4. Do not scale this drawing.
5. For the purpose of coordination, all relevant parties must check this information prior to implementation and report any discrepancies to the Architect.

McDonald's ™

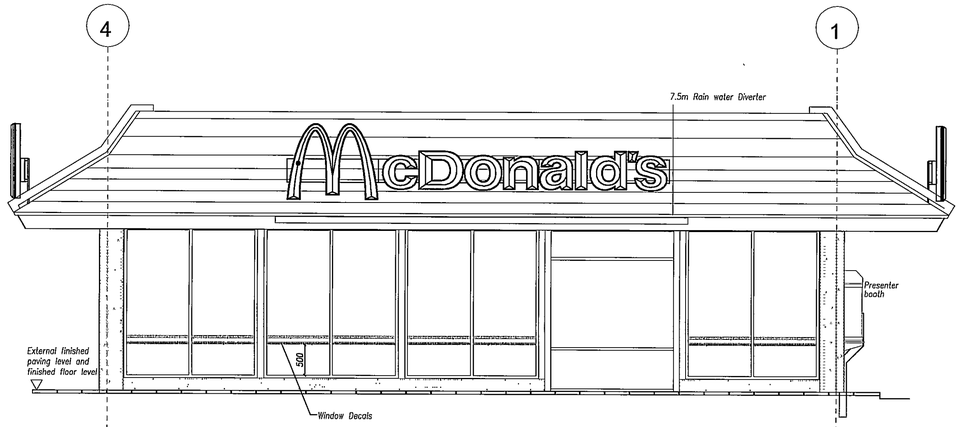

FRONT ELEVATION

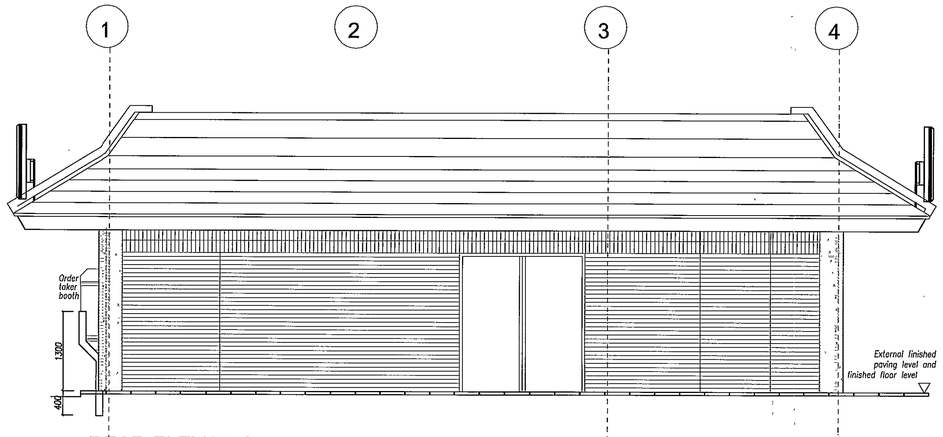

REAR ELEVATION

MATERIALS

EXTERNAL WALLS

SLIP BRICK BONDED TO A RIGID INSULATION BOARD (40mm O/A)
MAIN BRICK – B001 RED DRAGWIRE FROM THE BRITANNIA RANGE
FEATURE BRICK – EUROBRICK SMOOTH BROWN 700 FROM THE BRITANNIA RANGE

EXTERNAL FREEZER/CHILLER
'STELVETITE' WHITE,FOOD SAFE LAMINATE ON STEEL

ROOF
DECRA TILES, PENTILE, CHARCOAL GREY

WINDOWS
SYNTHAPULVIN M4L0064 (LIGHT GREY)

DOORS
SYNTHAPULVIN M4L0064 (LIGHT GREY) OR BS.10A01 FOR TIMBER DOORS

FASCIAS
BS.10A01

DENOTES AIR BRICK

* DENOTES AIR VENT

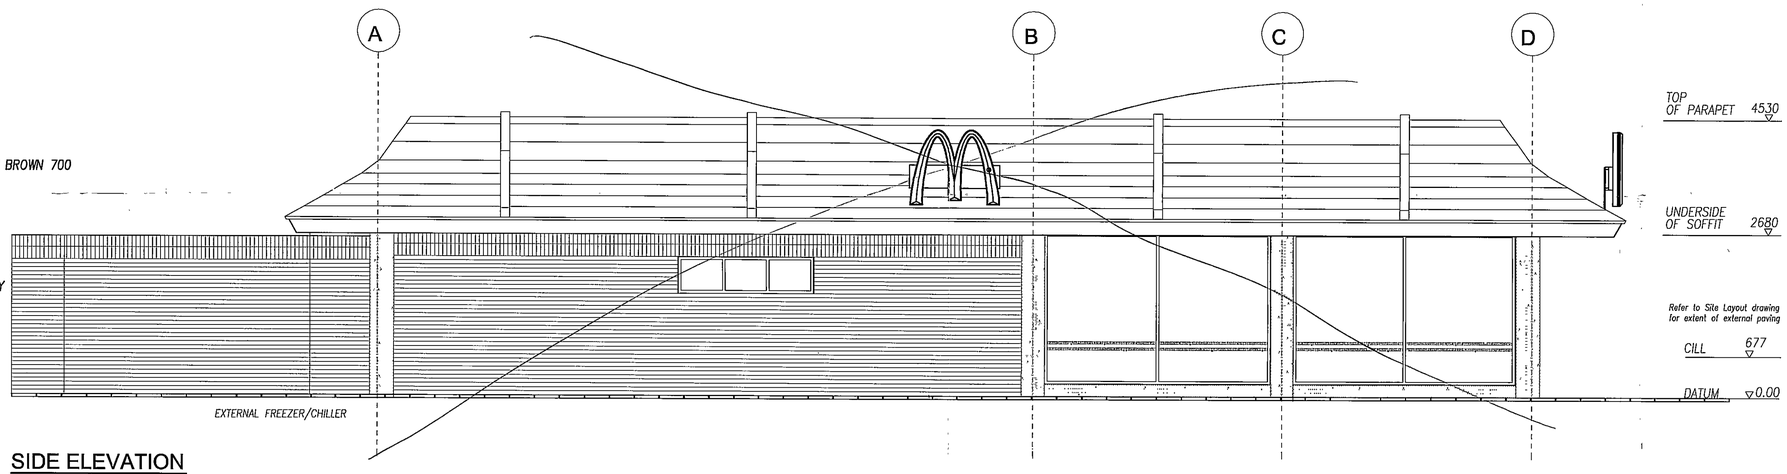

SIDE ELEVATION

01.NOV.2002 7918

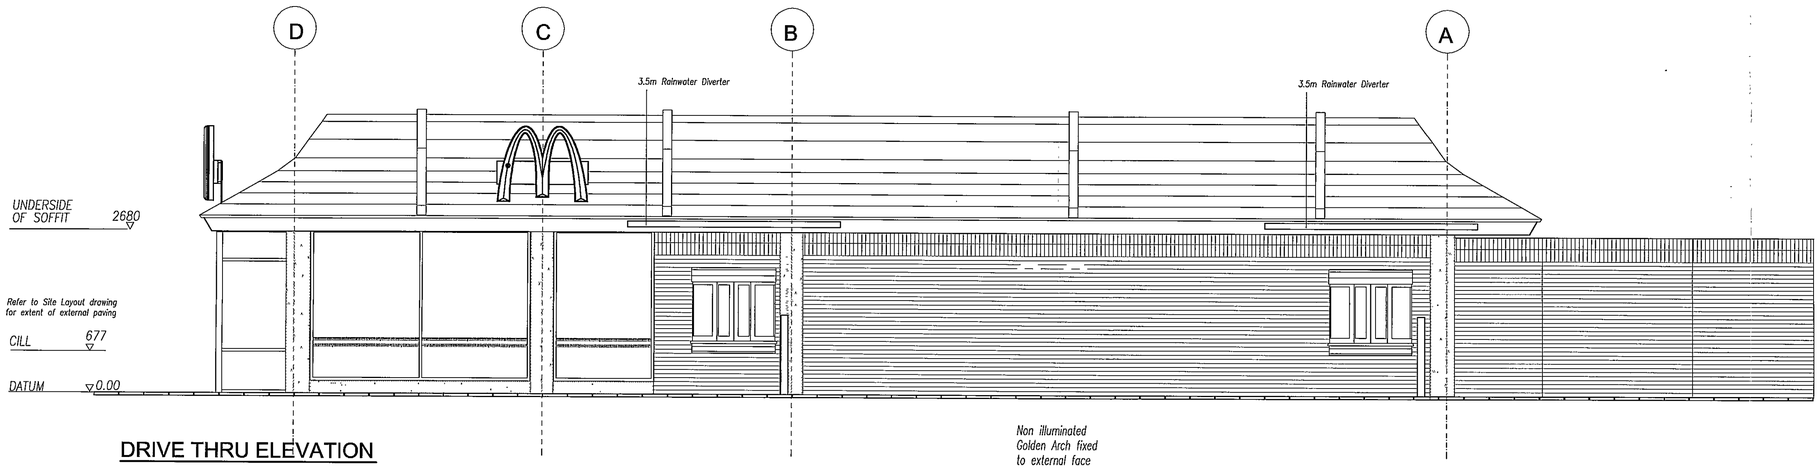

DRIVE THRU ELEVATION

Non illuminated Golden Arch fixed to external face

FOR INFORMATION

Rev. No	Date	Revision	Drawn by	Checked
01	21.06.02	LAYOUT BASED ON BRITSPACE 60, COMPACT BUILDING (INLINE KITCHEN) 03/02, DRG. NO. 601-03-02-A10, DATED MARCH 2002	DK	

Client: McDonald's RESTAURANT

Project: McDONALD'S RESTAURANT LOWER EARLEY

APPROVED

APPROVED ASIDES FROM THE WEST ELEVATION SIGN (SEE AGENTS FAX OF 15.10.03 AND DECISION NOTICE).

Drawing: ELEVATIONS - SIGNAGE

Edinburgh: 1 St. Bernard's Row, Edinburgh, EH4 1HW, United Kingdom, tel: 0131 343 6222, fax: 0131 332 7332, al@lewishickeyedinburgh.com
Guildford: 18 Farnham Road, Guildford Surrey, GU1 4XA, United Kingdom, tel: 01483 560908, fax: 01483 550660, al@lewishickeyguildford.com
London: 17 Dorset Square, London, NW1 6QB, United Kingdom, tel. 020 7724 1611, fax: 020 7724 2282, al@lewishickey.com
Nottingham: 11 Gregory Boulevard, Nottingham, NG7 6LB, United Kingdom, tel 0115 962 9000, fax 0115 962 9001, al@nottts.com
Dublin: Bow Bridge House, Bow Lane West, Dublin 8, Ireland, tel: 00353 1 6775359, fax: 00353 1 6775360, al@lewis-hickey.com
Prague: Karlova 48, Praha 1, 110 00, Ceska Republika, tel: 00420 224239200, fax: 00420 224239999, lbprague@lcz

lewis & hickey ltd architects

Scale	Date	Drawn by	Checked by
1:50	JUNE 02	DK	

DRAWING NUMBER:	Job No	Reg No	Rev No	Status
	4786	106	01	1