

Notes:

1. All boundaries, dimensions and levels are to be checked on site before construction and any discrepancies are to be reported to the Architect.
2. Partial Service: Any discrepancies with site or other information is to be advised to the Architect and direction or approval is to be sought before the implementation of the detail.
3. Block and site plans are reproduced under license from the Ordnance Survey.
4. Do not scale this drawing.
5. For the purpose of coordination, all relevant parties must check this information prior to implementation and report any discrepancies to the Architect.

McDonald's ™

KEY TO SIGNAGE

1. Directional 'monument' sign with logo, consisting moulded yellow golden arch constructed as individual letters mounted onto red box structure with inlaid moulded Opal McDonalds text. Overall size 1946 x 914mm.
2. M.O.T. type "Mother and Child" warning sign comprising a reflective 450mm high non-illuminated triangular panel mounted on a 1800mm high post.
3. Disclaimer Sign, comprising a 460 x 160mm non-illuminated white reflective panel with black border and text mounted on a 1200mm high post.
4. Double sided S2000 Poster 'Triple Translite' Sign, comprising aluminium carcase with hinged door fitted to steel internal support, internally finished to gloss white, externally finished to black with red coachline. Poster unit has a convex shape. Acrylic face and diffuser panel to accommodate standard translite display. Moulded 3mm Acrylic panel with decorated display. size 2040 x 620mm.
5. Series 2000 Menu Sign, comprising black single sided internally illuminated signcase with red coachline and bow front displaying menu slots. Overall size 1855 x 665mm.
6. Disabled Sign, comprising a 460 x 160mm non-illuminated white reflective panel with black border and text mounted on a 1200mm high post.
7. Height Restrictor Barrier Sign with the words "Drive Thru" and "Clearance 2.7m (8'10"). mounted on a tubular 'goal post'.
8. Grill Order Parking Bay Sign, comprising a 460 x 160mm non-illuminated white reflective panel with black border and text mounted on a 1200mm high post.
9. M.O.T. type "Give Way" Sign, comprising a reflective 450 high non-illuminated triangular panel mounted on a 1800mm high post. Reverse side to be fitted with 450mm diameter reflective non-illuminated "No Entry" Sign
10. Litter Sign, comprising a 460 x 160mm non-illuminated white reflective panel with black border and text mounted on a 1200mm high post.
11. Speed Ramp Sign, comprising a 460 x 160mm non-illuminated white reflective panel with black border and text mounted on a 1200mm high post.
12. Existing Developer's singnage amended to suite Lewis & Hickey drawing no. 4876-8
13. Roof Mounted Store Front Fascia Sign, comprising 610mm high internally illuminated individual letters with white acrylic faces spelling the word 'cDonalds' and a 1220mm high internally illuminated 'Golden Arch' logo with yellow acrylic face mounted on a black support beam. Overall length 6290mm.
14. 1220mm high internally illuminated 'Golden Arch' logo with yellow acrylic face mounted onto black support beam
15. 1220mm high Non-illuminated Goldern Arch, fixed to external wall at 650mm above external FFL

Road markings to be reflectorised thermoplastic material to BS 3262. Markings to be generally white except 'Golden Arch' and hatch markings to parking positions (grill spaces and adjacent to disabled spaces) which are to be yellow.

01.NOV.2002 7919

FOR INFORMATION

APPROVED

Rev. No	Date	Revision	Drawn by	Checked

Client: McDonald's RESTAURANT

Project: McDONALD'S RESTAURANT
LOWER EARLEY

Drawing: SITE LAYOUT - CUSTOMER JOURNEY SIGNAGE

Edinburgh: 1 St. Bernard's Row, Edinburgh, EH4 1HW, United Kingdom, tel: 0131 343 6222, fax: 0131 332 7332, cd@lewishickyedinburgh.com
Guildford: 18 Farnham Road, Guildford Surrey, GU1 4XA, United Kingdom, tel: 01483 560908, fax: 01483 560660, cd@lewishickyguildford.com
London: 17 Dorset Square, London, NW1 6QB, United Kingdom, tel: 020 7724 1611, fax: 020 7724 2282, cd@lewishickey.com
Nottingham: 11 Gregory Boulevard, Nottingham, NG7 6LB, United Kingdom, tel: 0115 962 9000, fax: 0115 962 9001, cd@lewis.com
Dublin: Bow Bridge House, Bow Lane West, Dublin 8, Ireland, tel: 00353 1 6775359, fax: 00353 1 6775360, ie@lewis-hickey.com
Prague: Karlova 48, Praha 1, 110 00, Ceska Republika, tel: 00420 224239200, fax: 00420 224239699, lhprague@tiscali.cz

lewis & hickey ltd architects

Scale	Date	Drawn by	Checked by
1:500	OCT02	DK	

DRAWING NUMBER:	Job No	Reg No	Rev No	Status
	4786	109	00	I

Site Location Plan

01.NOV.2002 7919

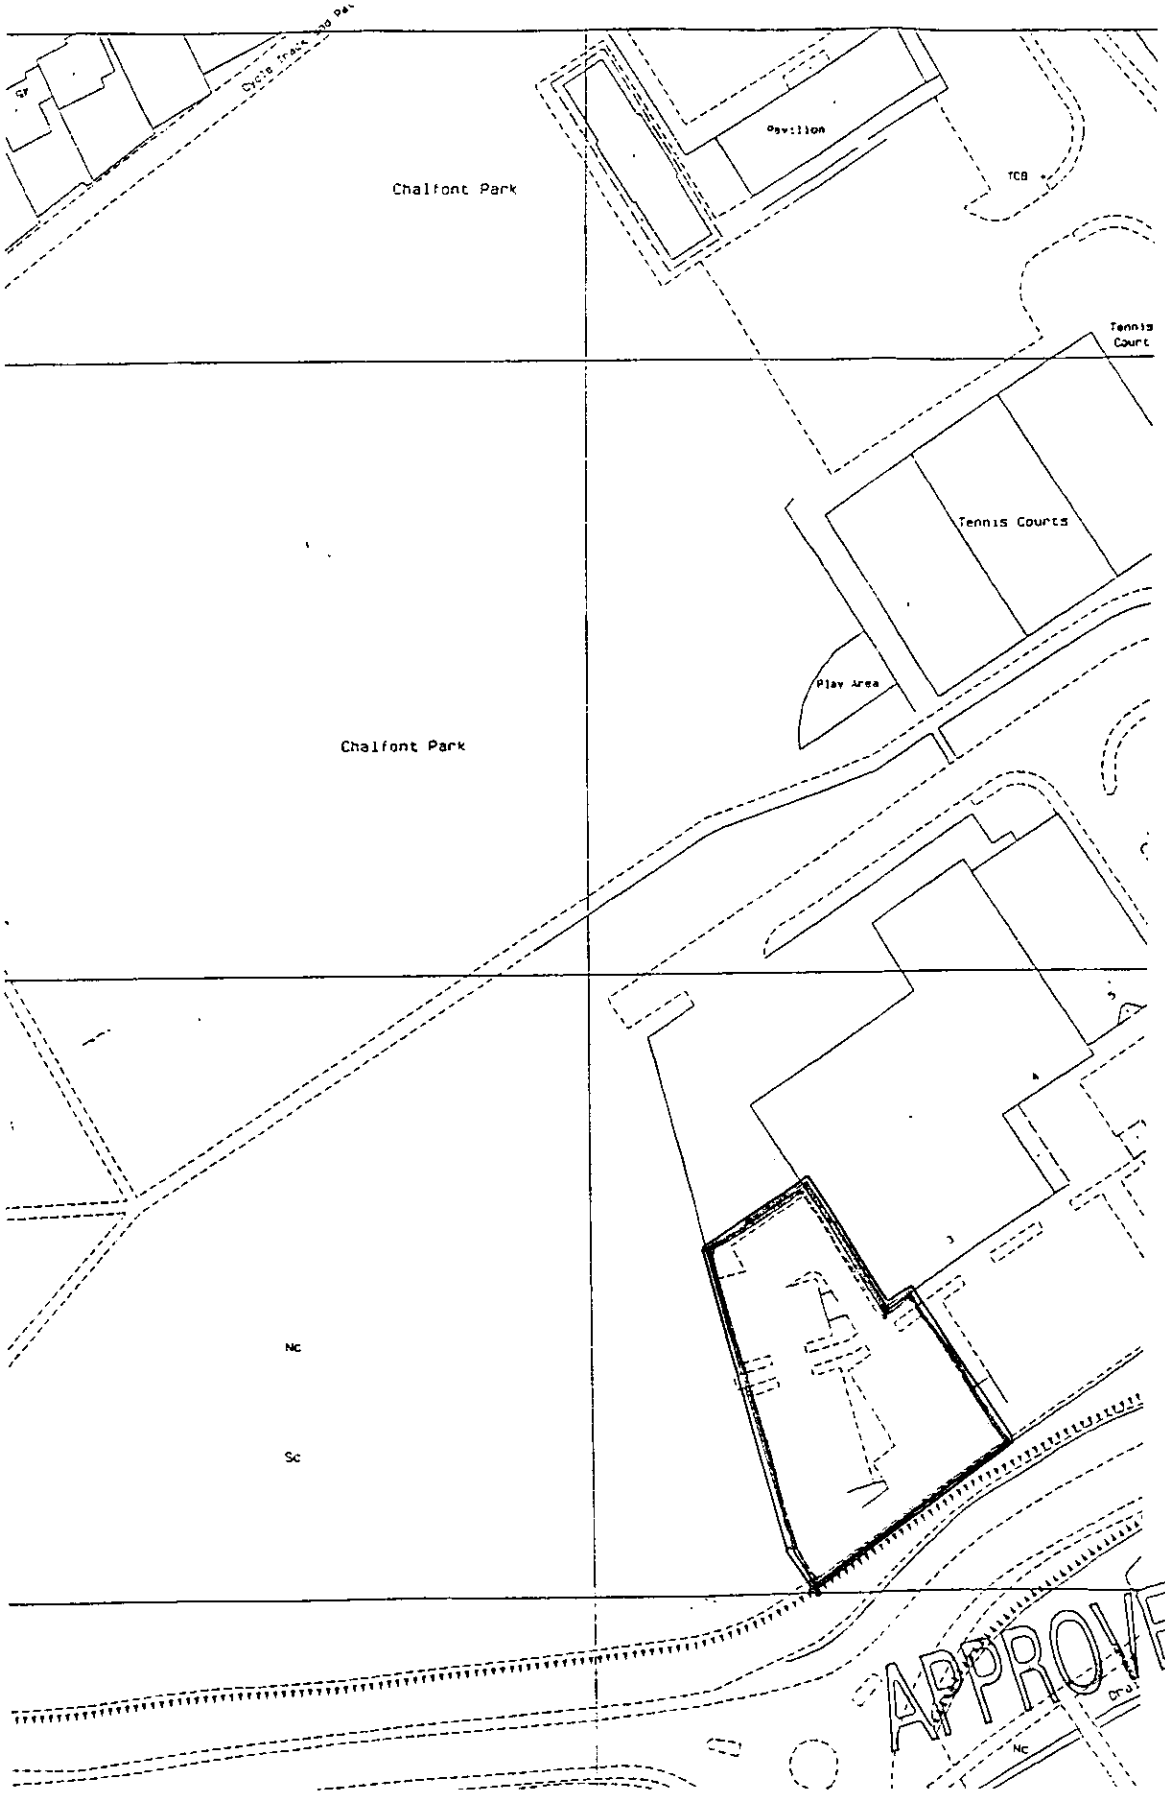

APPROVED

HEPHER DIXON
TOWN PLANNING CONSULTANTS

01.NOV.2002 7919

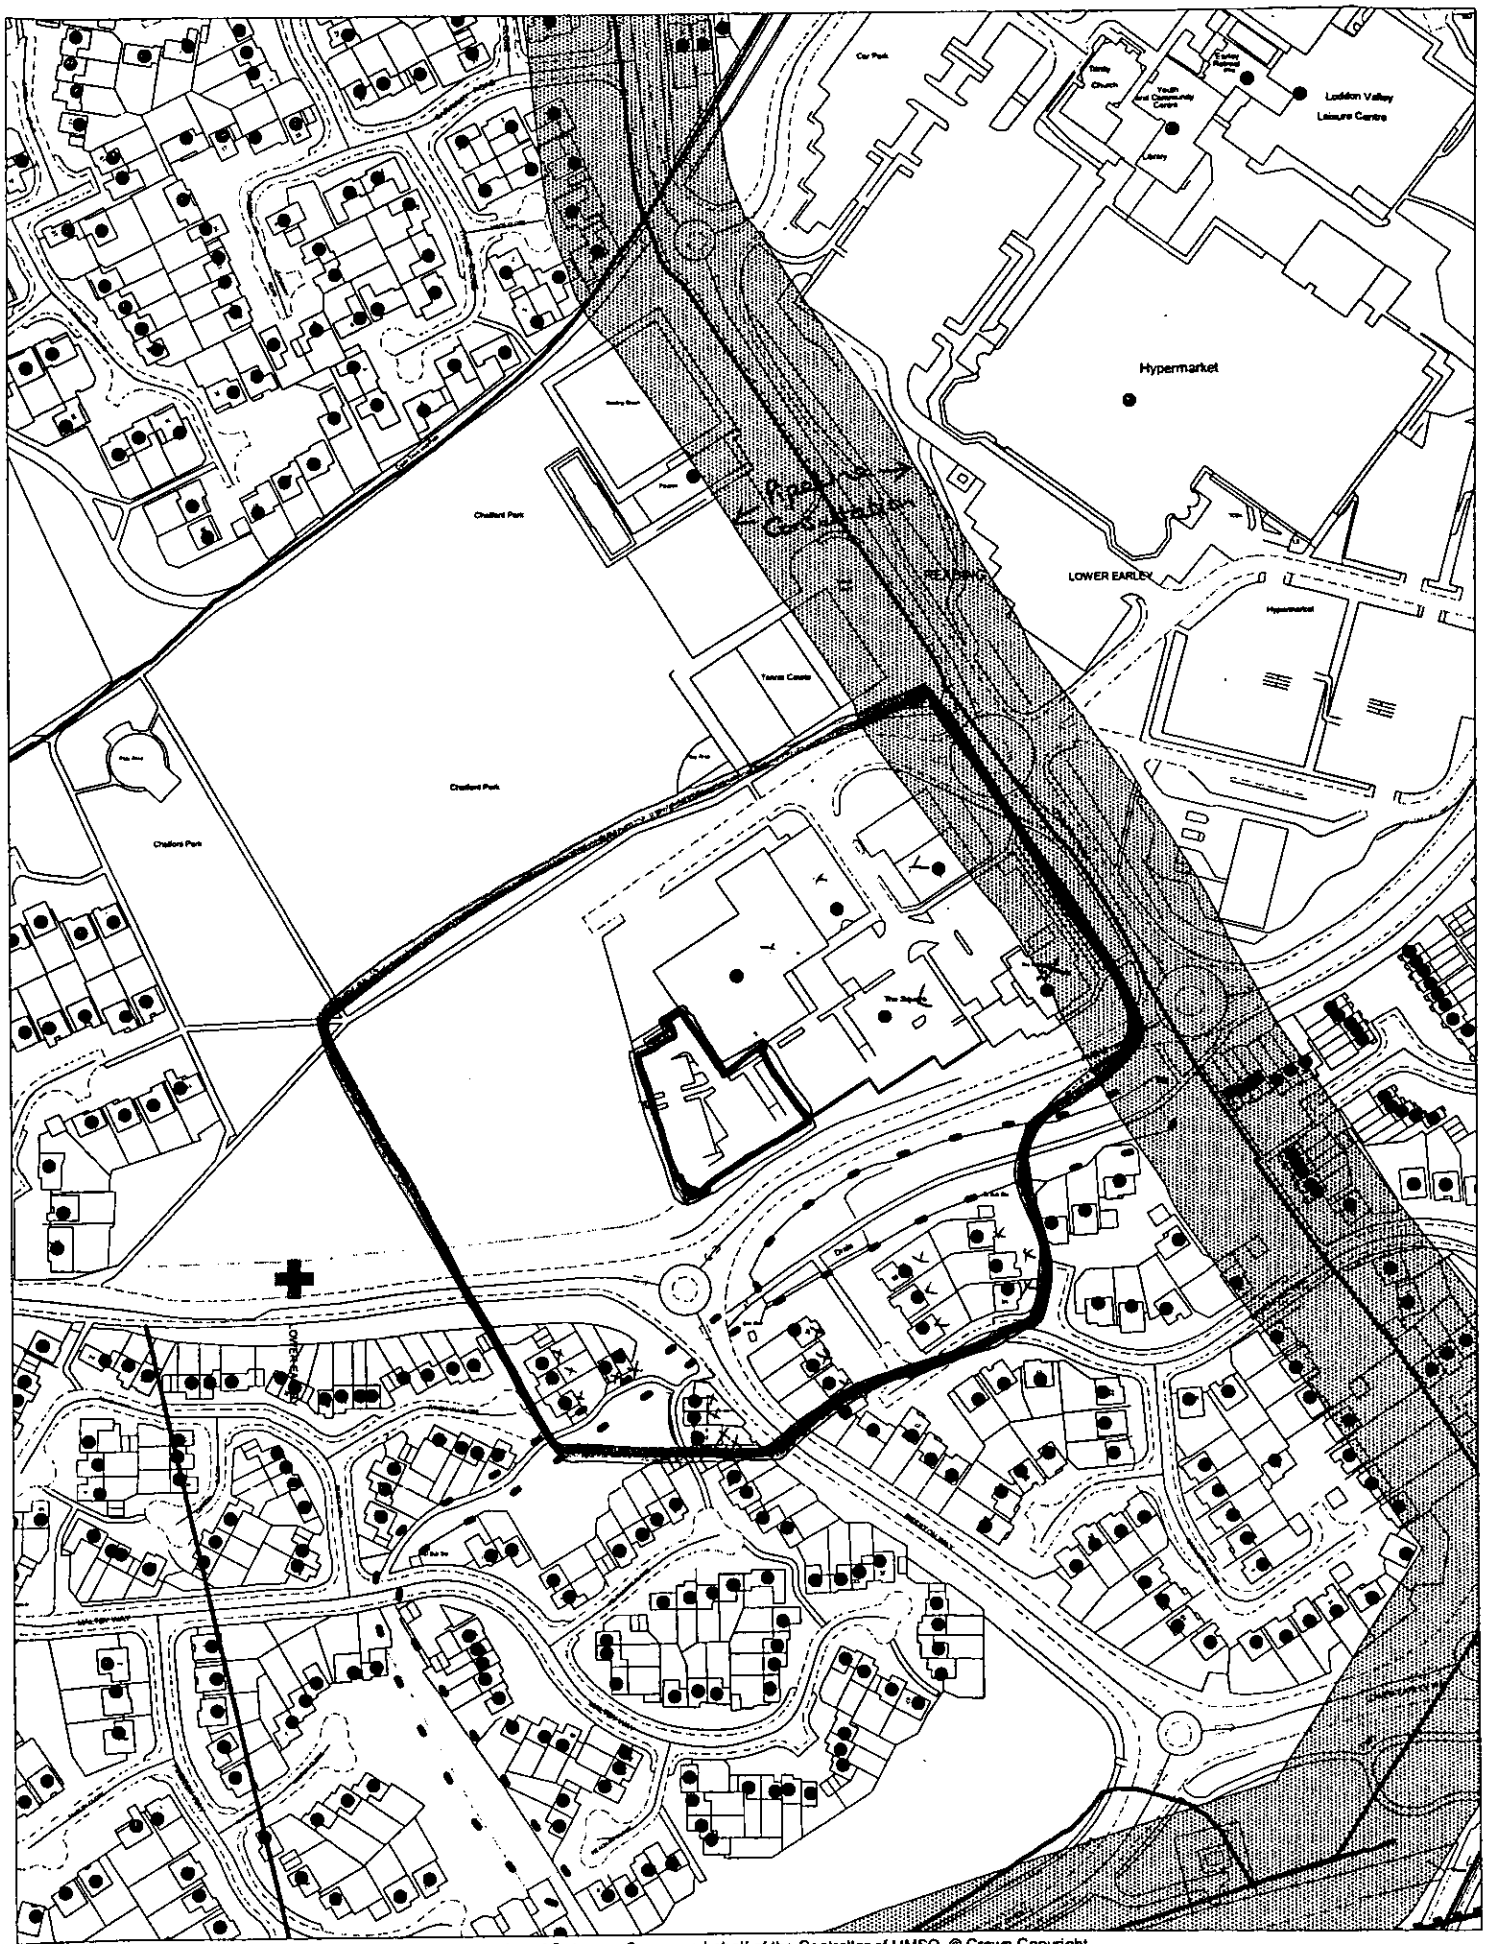

This map is based upon Ordnance Survey material with the permission of Ordnance Survey on behalf of the Controller of HMSO. © Crown Copyright. Unauthorised reproduction infringes Crown Copyright and may lead to prosecution or civil proceedings.Wokingham District Council Licence LA086134

Development Control,Wokingham District Council.
30 October 2002

Scale: 1 : 2500

N
W E
S



EXISTING



PROPOSED

APPROVED

Notes:

1. All boundaries, dimensions and levels are to be checked on site before construction and any discrepancies are to be reported to the Architect.
2. Partial Service: Any discrepancies with site or other information is to be advised to the Architect and direction or approval is to be sought before the implementation of the detail.
3. Block and site plans are reproduced under licence from the Ordnance Survey.
4. Do not scale this drawing.
5. For the purpose of coordination, all relevant parties must check this information prior to implementation for any purpose and report any discrepancies to the Architect.

lewis & hickey
chartered architects
designers planners
project managers

17 Dorset Square
London NW1 6QB
tel 0171 724 1611
fax 0171 724 2282

18 Farnham Road
Guildford, Surrey
GU1 4XA
tel 01483 560908
fax 01483 564522

1 St Bernards Row
Edinburgh
EH4 1HW
tel 0131 343 6222
fax 0131 332 7332

54 Fitzwilliam Square
Dublin 2
Ireland
tel +353(0) 1 662 4263
fax +353(0) 1 662 4264

Rev. No	Date	Revision	Drawn by	Checked
01	10.10.02	McDonald's sign revised, overall height reduced	DK	

Project: McDonald's RESTAURANT — LOWER EARLEY - CHALFONT WAY

Drawing: PROPOSED SITE SIGNAGE ALTERATIONS

Scale	Date	Drawn by	Checked by
1:20	11/5/00	db	

DRAWING NUMBER:	Job No	Reg No	Rev No	Status
	4786	8	01	I

Status I for Information/ C for Construction