04.DEC.2002 8020

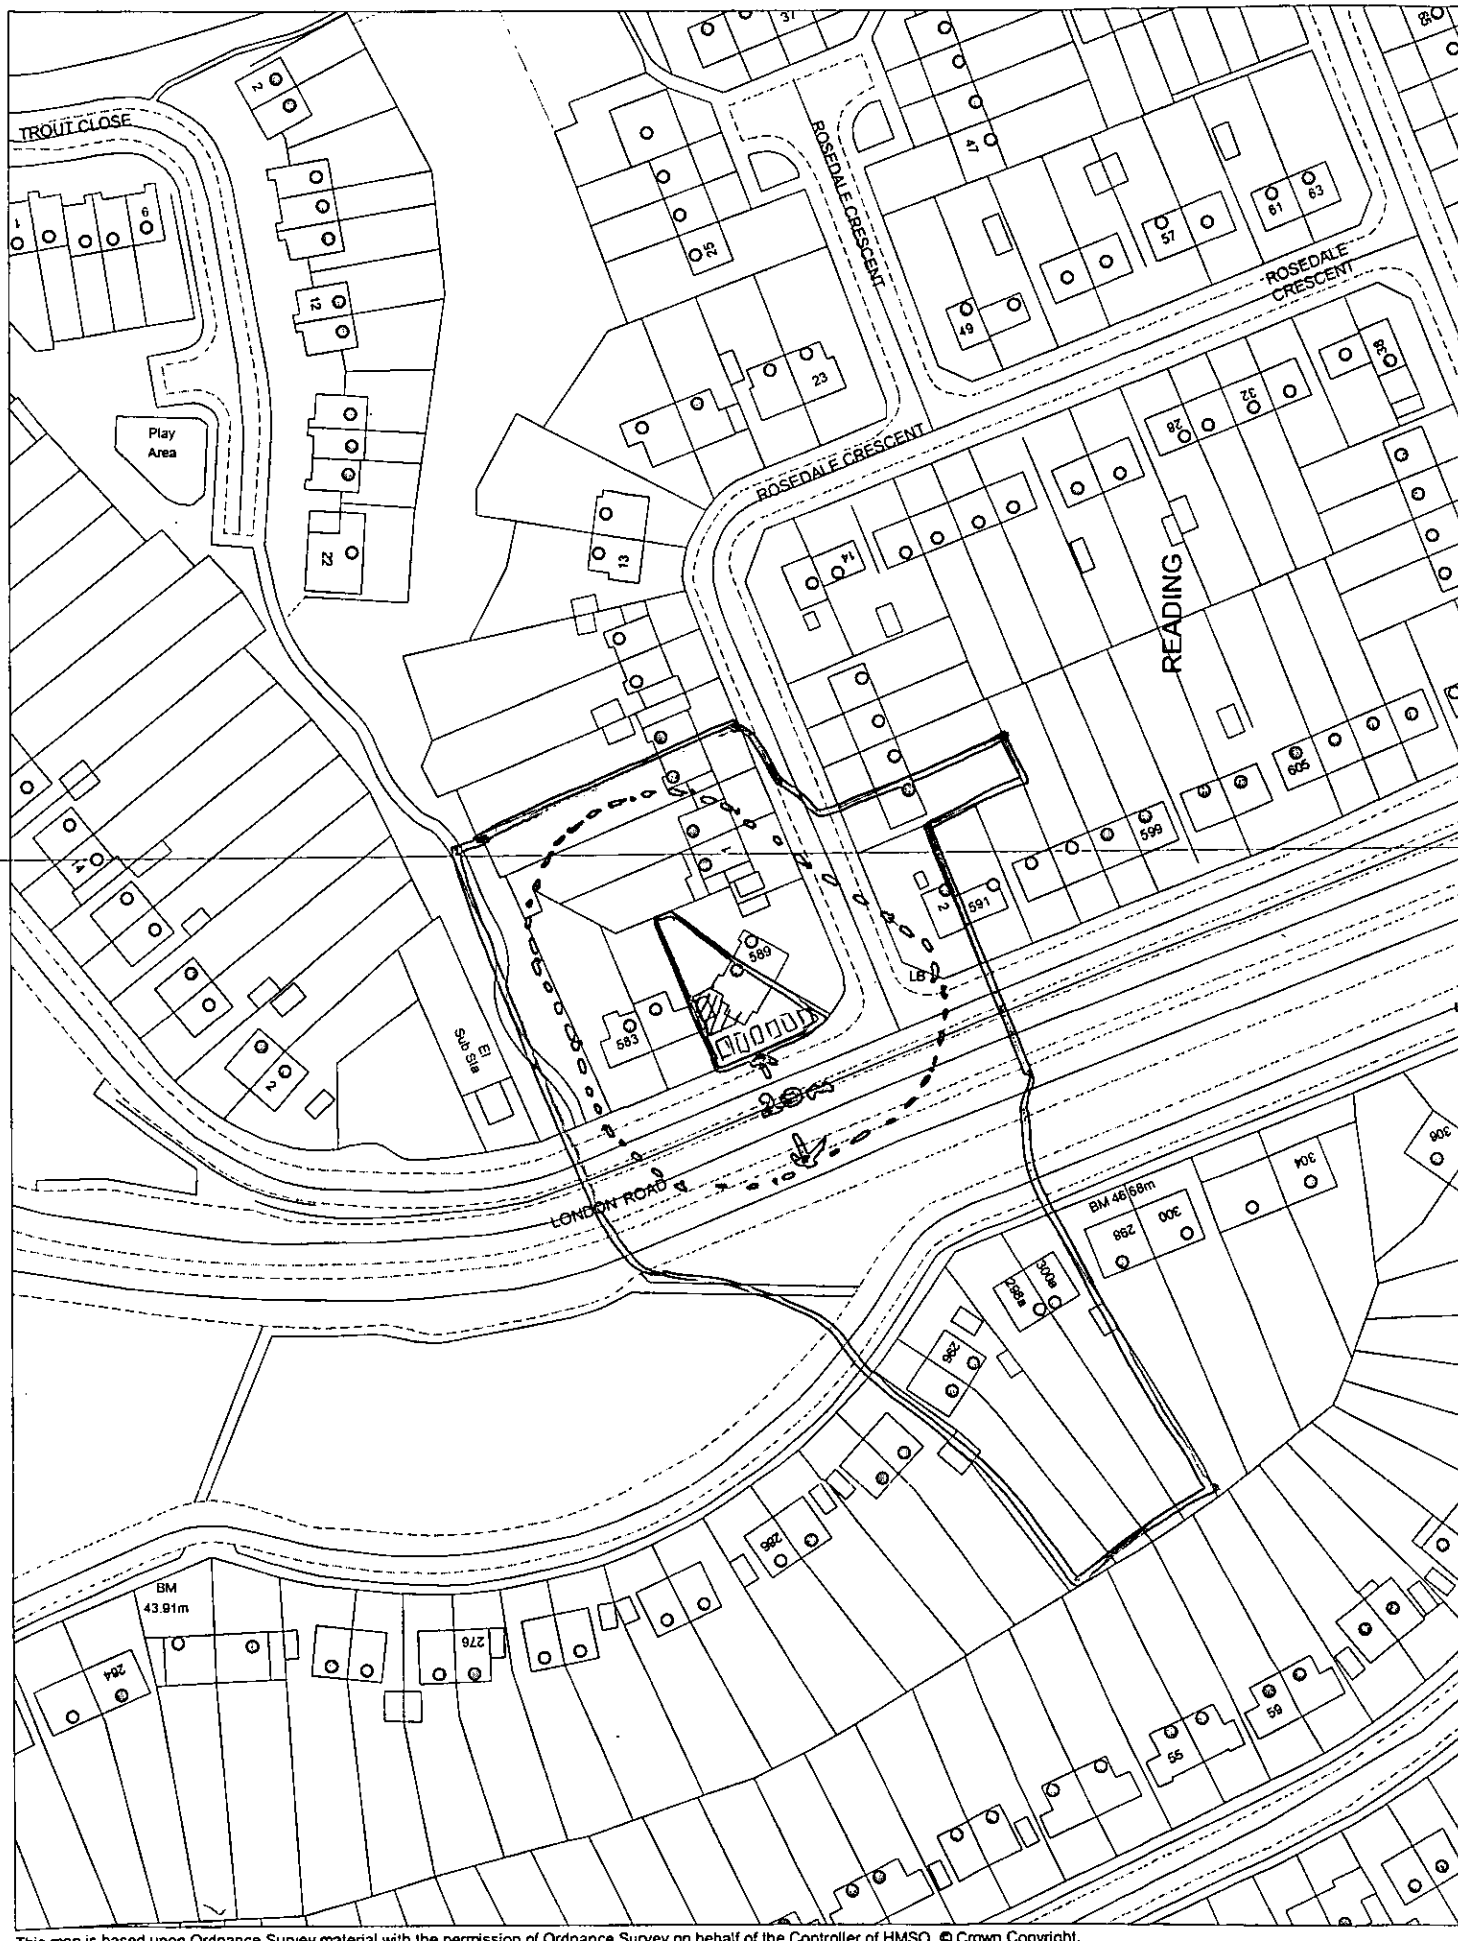

This map is based upon Ordnance Survey material with the permission of Ordnance Survey on behalf of the Controller of HMSO. © Crown Copyright.
Unauthorised reproduction infringes Crown Copyright and may lead to prosecution or civil proceedings.Wokingham District Council Licence LA086134

Development Control,Wokingham District Council.
22 November 2002

Scale: 1 : 1250

N
W E
S

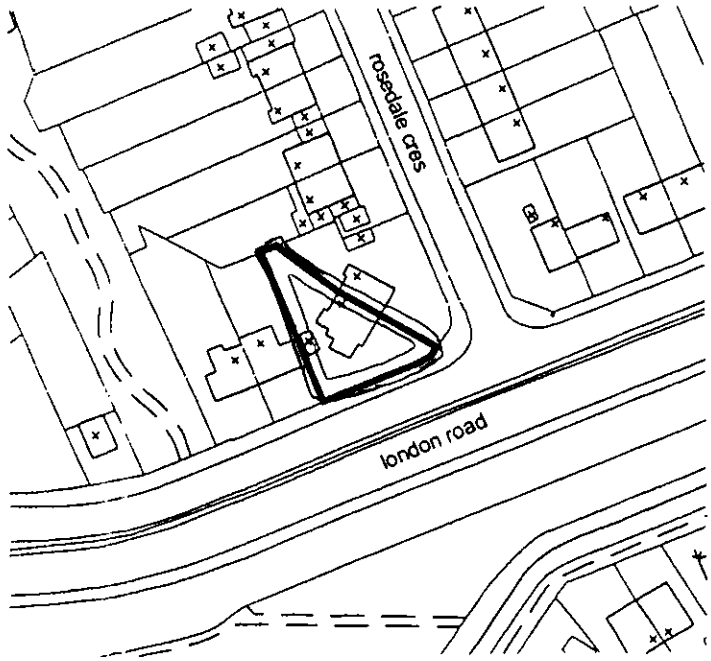

SITE LOCATION PLAN
1:1250

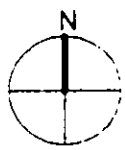

APPROVED

CLIENT:	Mr Surdhar Re: 587 London Road, Reading	DESCRIPTION:	Location Plan		
PROJECT:	Two storey side extension and conversion to maisonettes	SCALE:	1:1250	DRAWING No:	02787 3
DATE:	November 2002	REVISION:			

DRAWING MUST BE READ WITH NOTES. DIMENSIONS AND DETAILS TO BE CHECKED ON SITE BEFORE PRICING AND CONSTRUCTION

© COPYRIGHT RESERVED

Excel Design

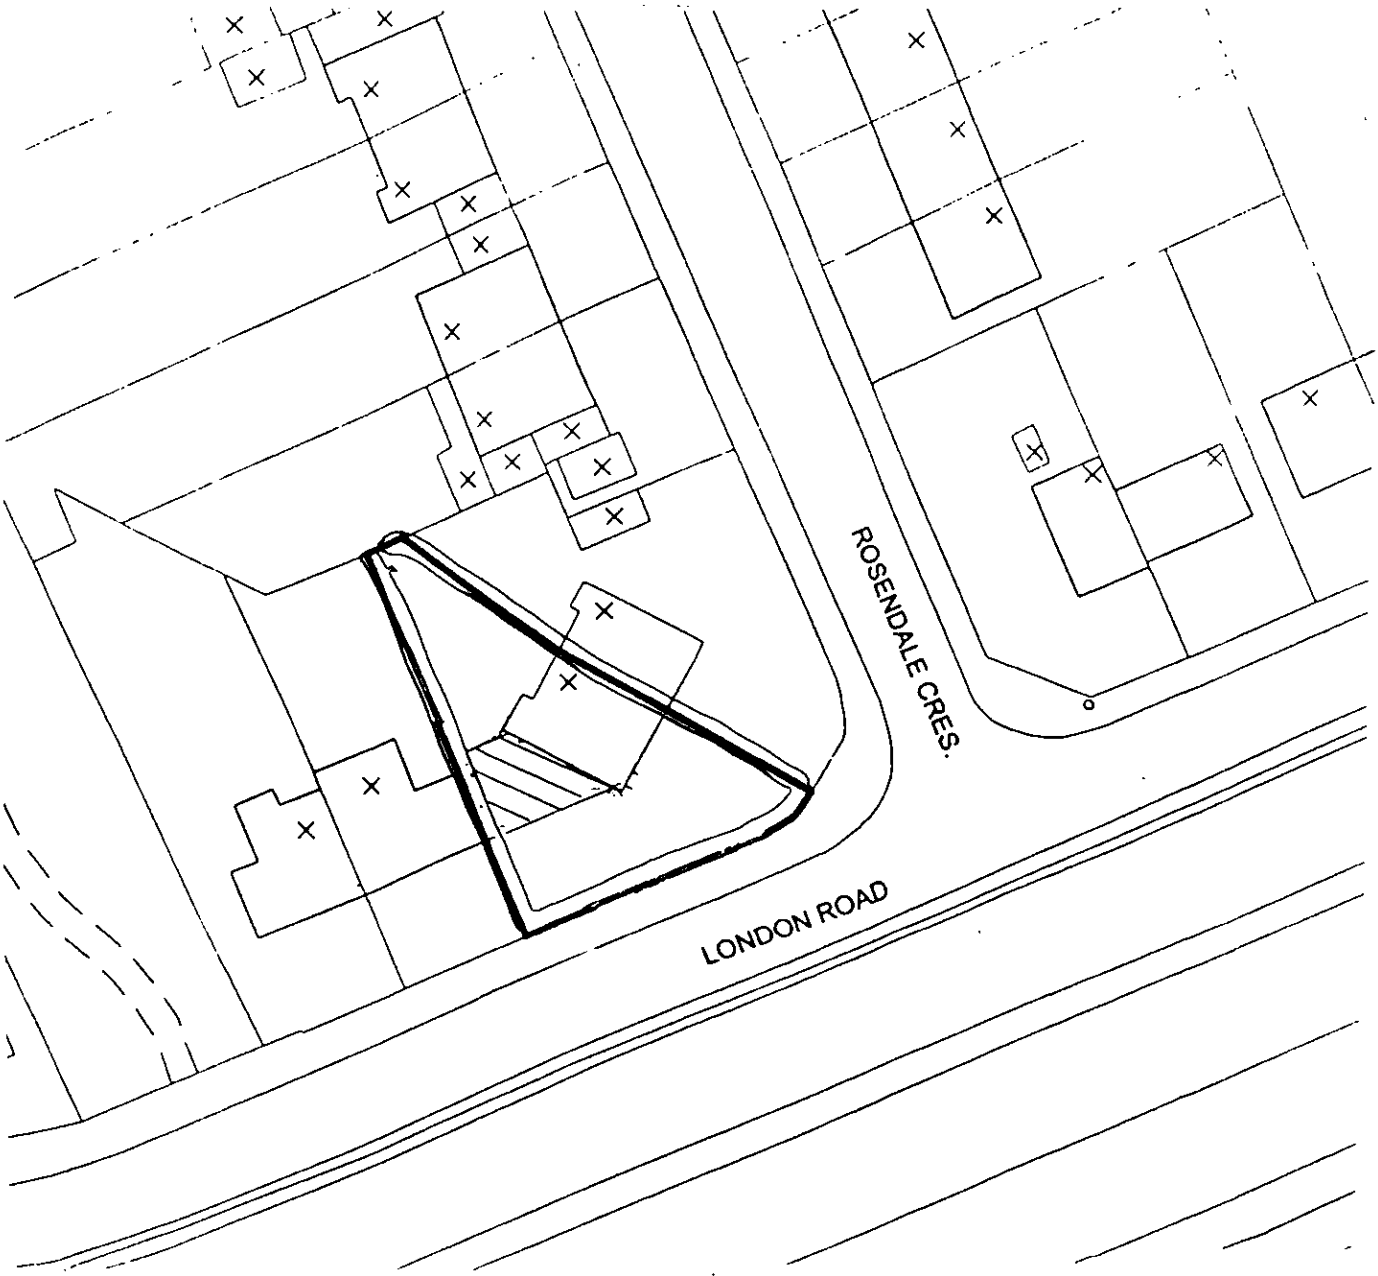

APPROVED

CLIENT:	Mr Surdhar Re: 587 London Road, Reading	DESCRIPTION:	Block Plan		
PROJECT:	Two storey side extension and conversion to maisonettes	SCALE:	1:500	DRAWING No:	02787 4
DATE:	November 2002	REVISION:			

DRAWING MUST BE READ WITH NOTES. DIMENSIONS AND DETAILS TO BE CHECKED ON SITE BEFORE PRICING AND CONSTRUCTION

© COPYRIGHT RESERVED

Excel design



PROPOSED FRONT ELEVATION OF EXTENSION

APPROVED

CLIENT:	Mr Surdhar Re: 587 London Road, Reading	DESCRIPTION:	Front Elevations		
PROJECT:	Two storey side extension and conversion to maisonettes	SCALE:	1:100	DRAWING No:	02787 8
DATE:	November 2002	REVISION:			

DRAWING MUST BE READ WITH NOTES. DIMENSIONS AND DETAILS TO BE CHECKED ON SITE BEFORE PRICING AND CONSTRUCTION

© COPYRIGHT RESERVED

Excel Design

7/4/03

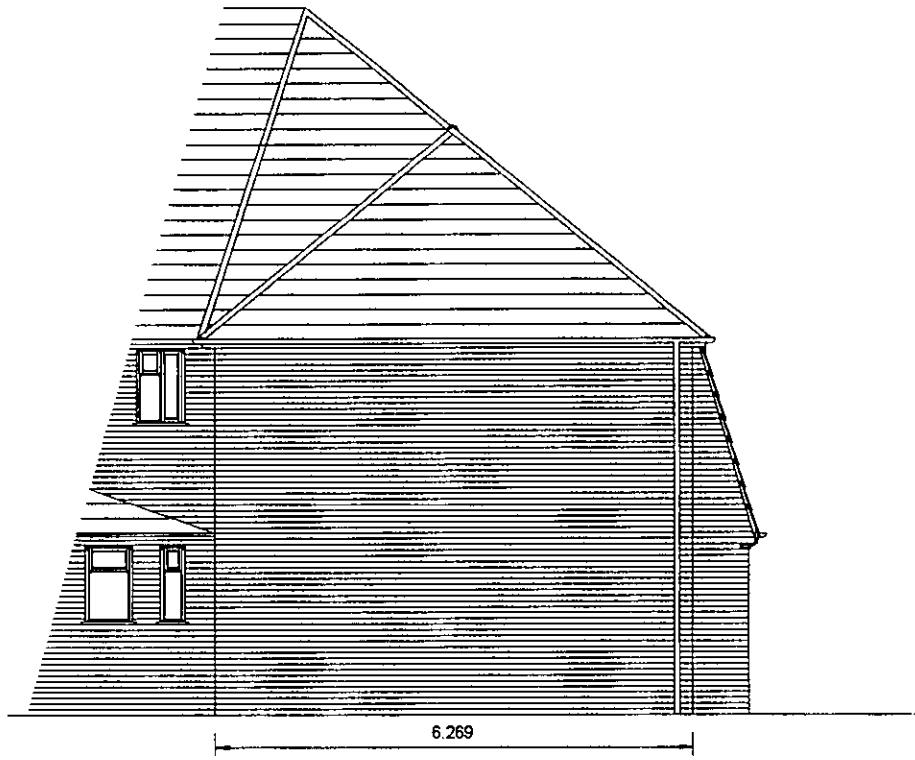

PROPOSED LEFT SIDE OF EXTENSION

APPROVED

CLIENT:	Mr Surdhar Re: 587 London Road, Reading	DESCRIPTION:	Left Side Elevations		
PROJECT:	Two storey side extension and conversion to maisonettes	SCALE:	1:100	DRAWING No:	02787 9
DATE:	November 2002	REVISION:			

DRAWING MUST BE READ WITH NOTES. DIMENSIONS AND DETAILS TO BE CHECKED ON SITE BEFORE PRICING AND CONSTRUCTION

© COPYRIGHT RESERVED

5/14/03

Excel Design



PROPOSED REAR ELEVATION OF EXTENSION

APPROVED

CLIENT:	Mr Surdhar Re: 587 London Road, Reading	DESCRIPTION: ,	Rear Elevations		
PROJECT:	Two storey side extension and conversion to maisonettes	SCALE:	1:100	DRAWING No:	02787 11
DATE:	November 2002	REVISION:			

DRAWING MUST BE READ WITH NOTES. DIMENSIONS AND DETAILS TO BE CHECKED ON SITE BEFORE PRICING AND CONSTRUCTION

© COPYRIGHT RESERVED

9/4/03 Excel Design

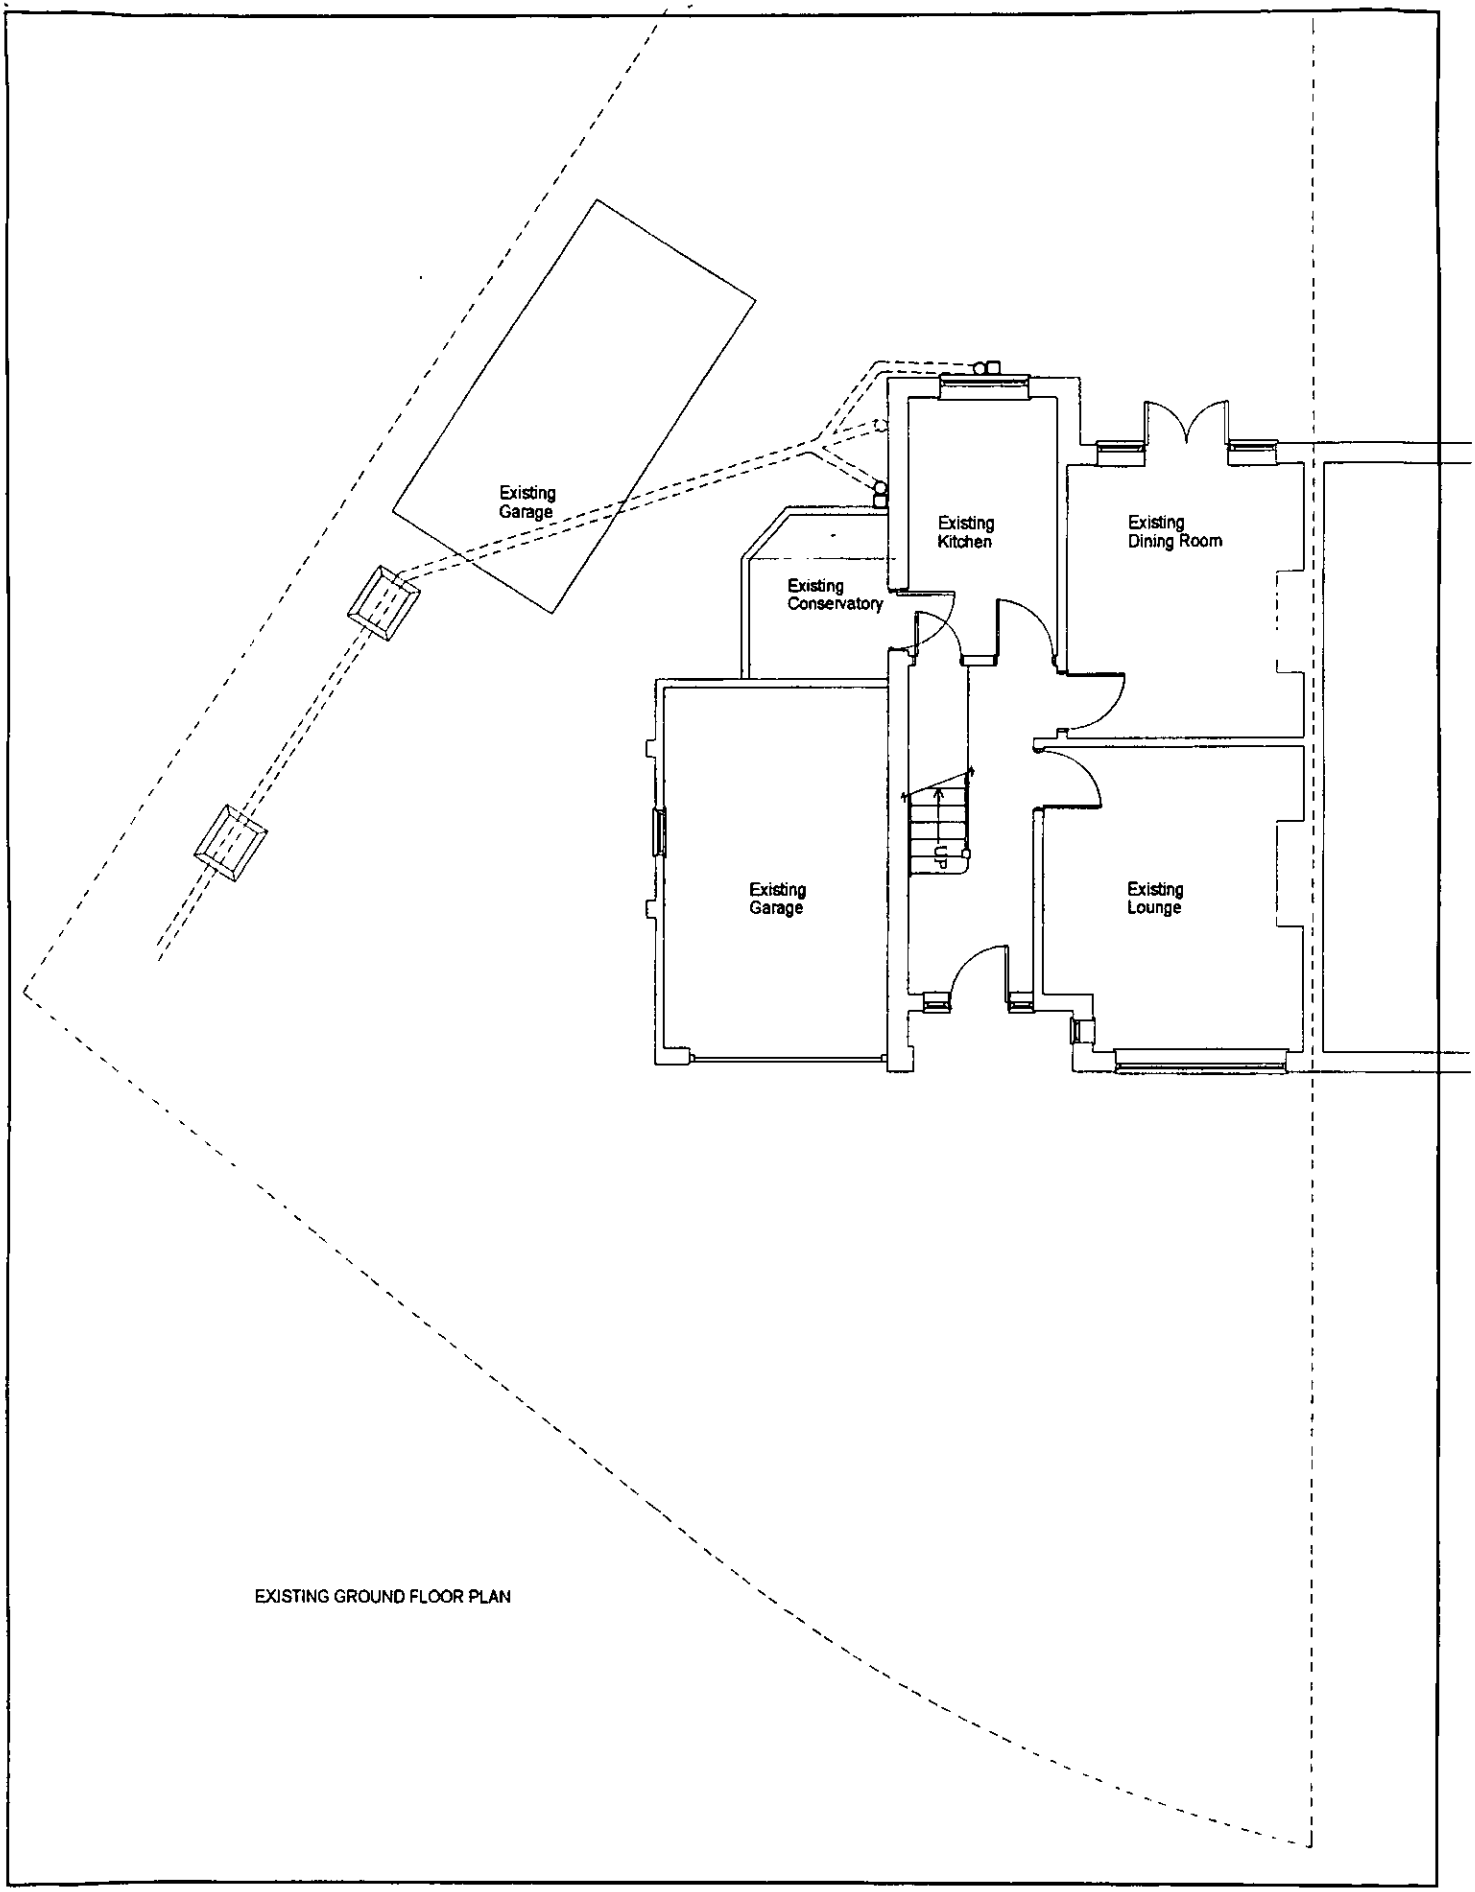

EXISTING GROUND FLOOR PLAN

CLIENT:	Mr Surdhar Re: 587 London Road, Reading	DESCRIPTION: .	Ground Floor Plans		
PROJECT:	Two storey side extension and conversion to maisonettes	SCALE:	1:100	DRAWING No:	02787 12
DATE:	November 2002	REVISION:			

DRAWING MUST BE READ WITH NOTES. DIMENSIONS AND DETAILS TO BE CHECKED ON SITE BEFORE PRICING AND CONSTRUCTION

© COPYRIGHT RESERVED

Excel Design

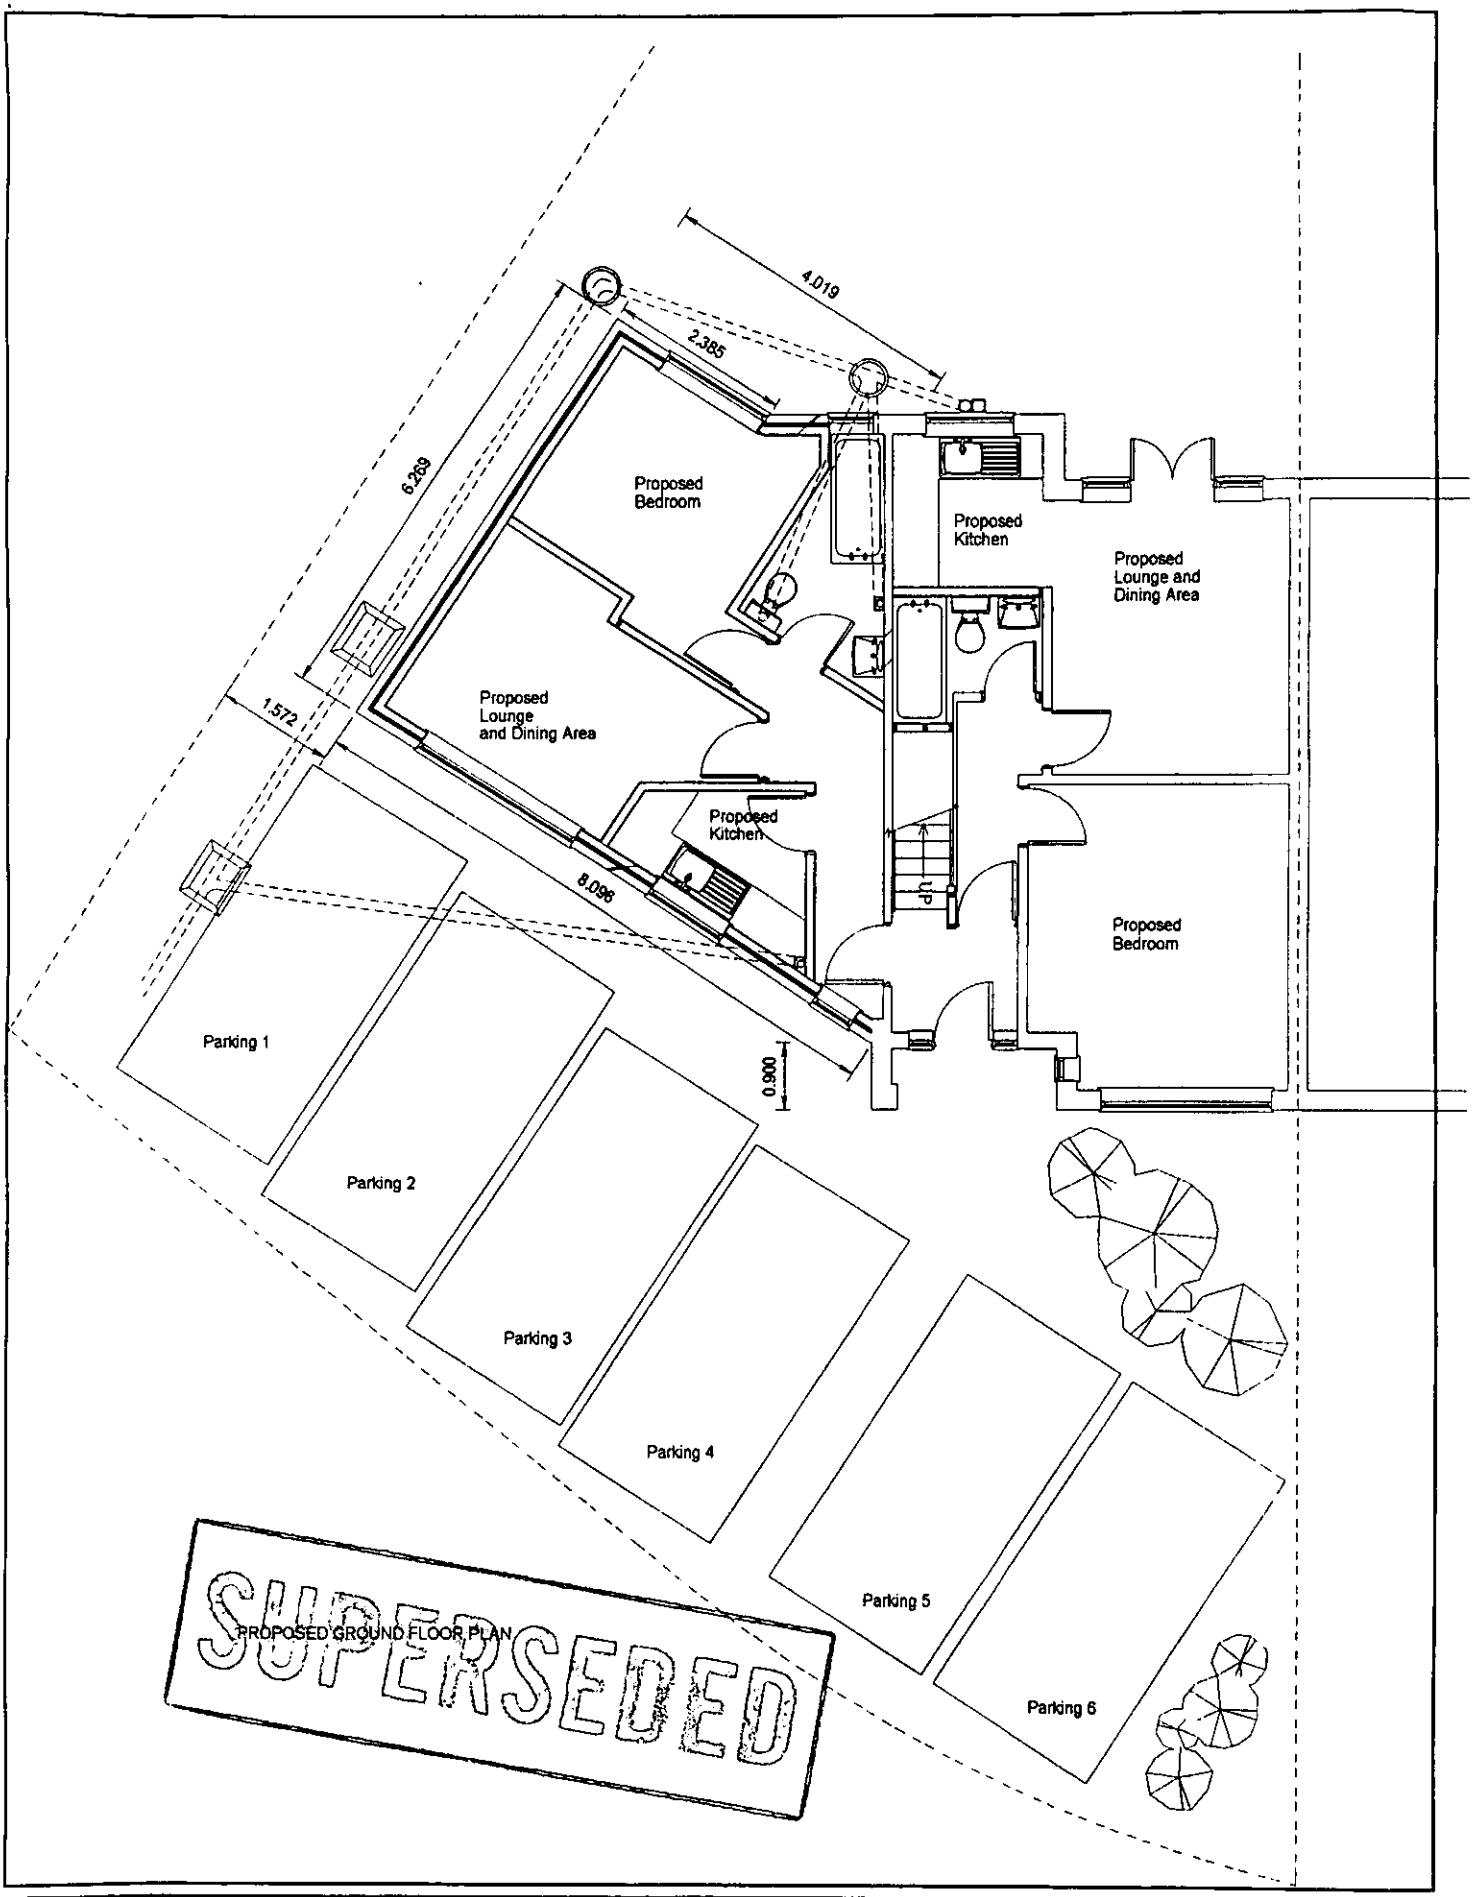

CLIENT:	Mr Surdhar Re: 587 London Road, Reading	DESCRIPTION:	Ground Floor Plans		
PROJECT:	Two storey side extension and conversion to maisonettes	SCALE:	1:100	DRAWING No:	02787 13
DATE:	November 2002	REVISION:			

DRAWING MUST BE READ WITH NOTES. DIMENSIONS AND DETAILS TO BE CHECKED ON SITE BEFORE PRICING AND CONSTRUCTION

© COPYRIGHT RESERVED

Excel Design

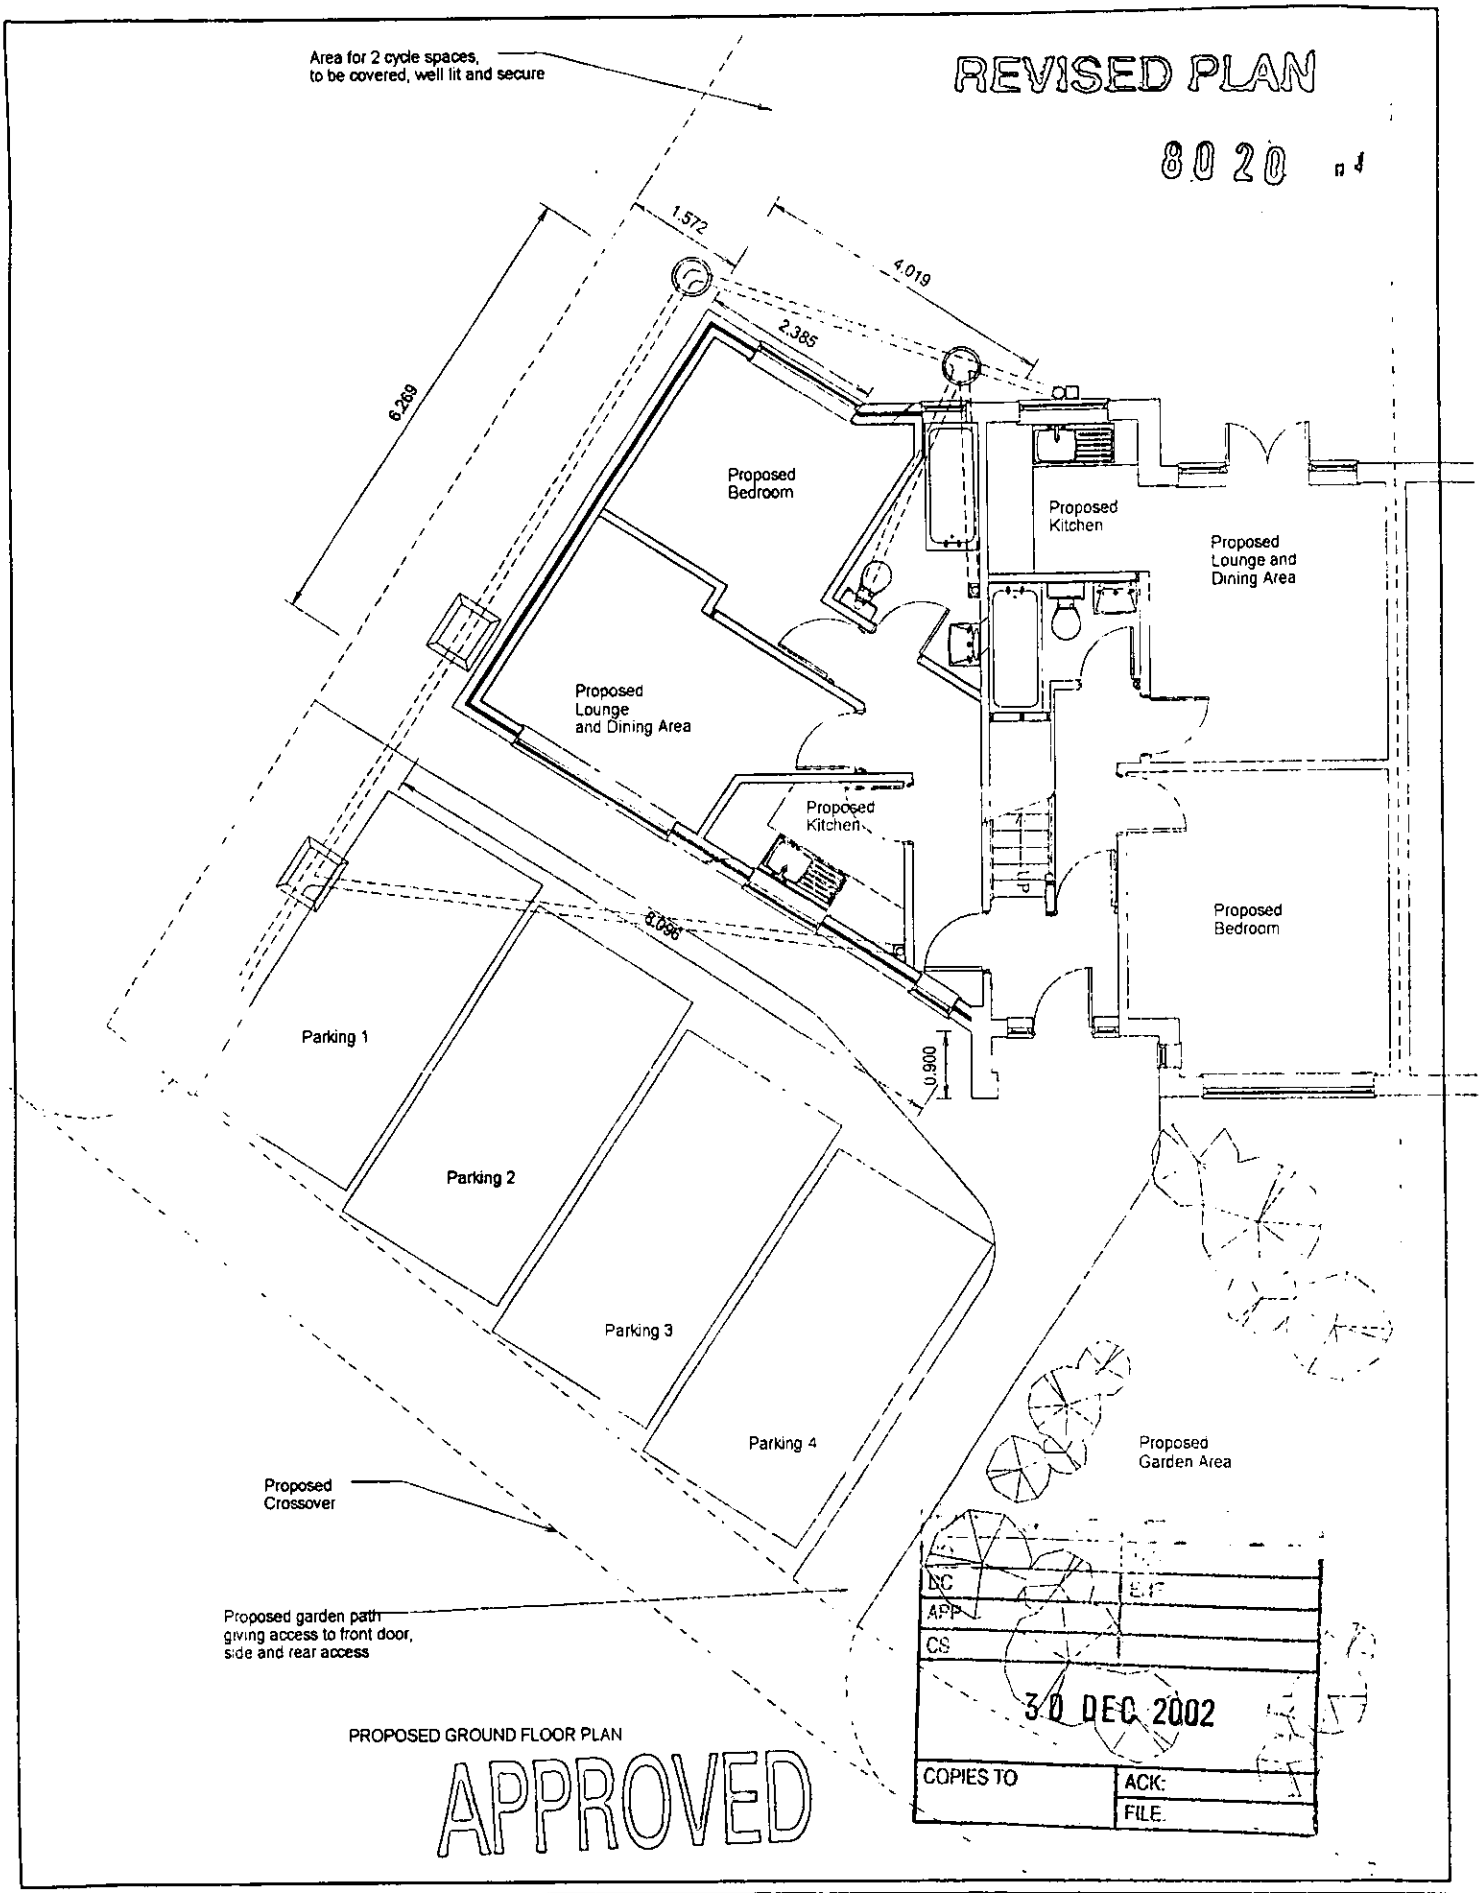

CLIENT:	Mr Surdhar Re: 587 London Road, Reading	DESCRIPTION:	Ground Floor Plans
PROJECT:	Two storey side extension and conversion to maisonettes	SCALE:	1:100 DRAWING No 02787 13 B
DATE:	December 2002	REVISION:	Parking, garden and cycle areas altered

DRAWING MUST BE READ WITH NOTES. DIMENSIONS AND DETAILS TO BE CHECKED ON SITE BEFORE PRICING AND CONSTRUCTION

© COPYRIGHT RESERVED

Excel Design

2/4/03

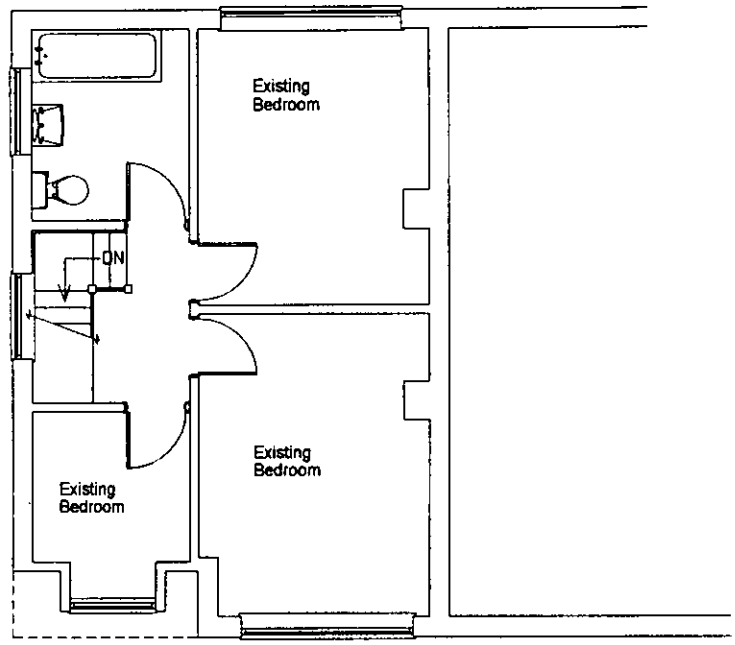

EXISTING FIRST FLOOR PLAN

CLIENT:	Mr Surdhar Re: 587 London Road, Reading	DESCRIPTION:	First Floor Plans		
PROJECT:	Two storey side extension and conversion to maisonettes	SCALE:	1:100	DRAWING No:	02787 14
DATE:	November 2002	REVISION:			

DRAWING MUST BE READ WITH NOTES. DIMENSIONS AND DETAILS TO BE CHECKED ON SITE BEFORE PRICING AND CONSTRUCTION

© COPYRIGHT RESERVED

Excel Design

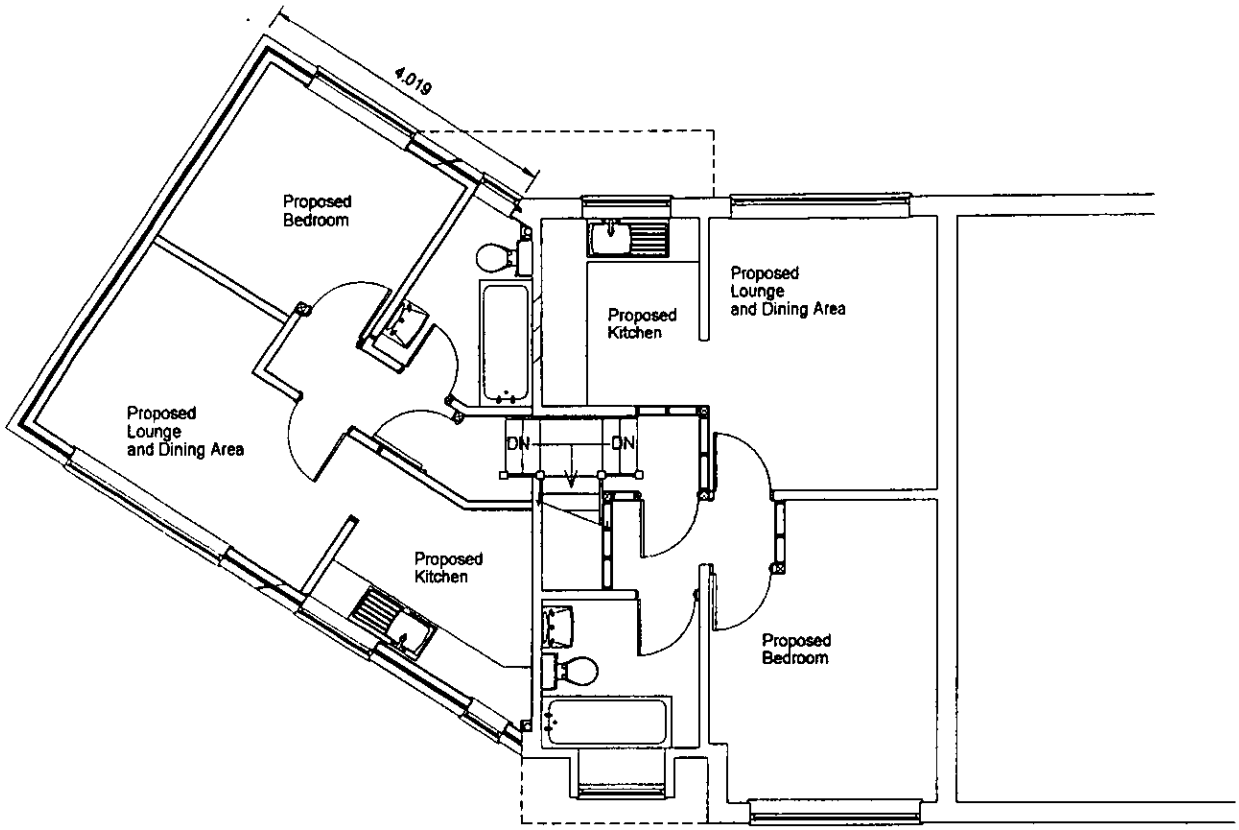

PROPOSED FIRST FLOOR PLAN

APPROVED

CLIENT:	Mr Surdhar Re: 587 London Road, Reading	DESCRIPTION:	First Floor Plans		
PROJECT:	Two storey side extension and conversion to maisonettes	SCALE:	1:100	DRAWING No:	02787 15
DATE:	November 2002	REVISION:			

DRAWING MUST BE READ WITH NOTES. DIMENSIONS AND DETAILS TO BE CHECKED ON SITE BEFORE PRICING AND CONSTRUCTION

© COPYRIGHT RESERVED

9/1/4/03

Excel Design