THE FOLLOWING SCANNED IMAGES ARE DOCUMENTS OF BAD QUALITY OR ARE PHOTOCOPIES.



FOR THIS REASON THEY MAY APPEAR UNREADABLE ON SCREEN

ADDITIONAL PLAN
8021

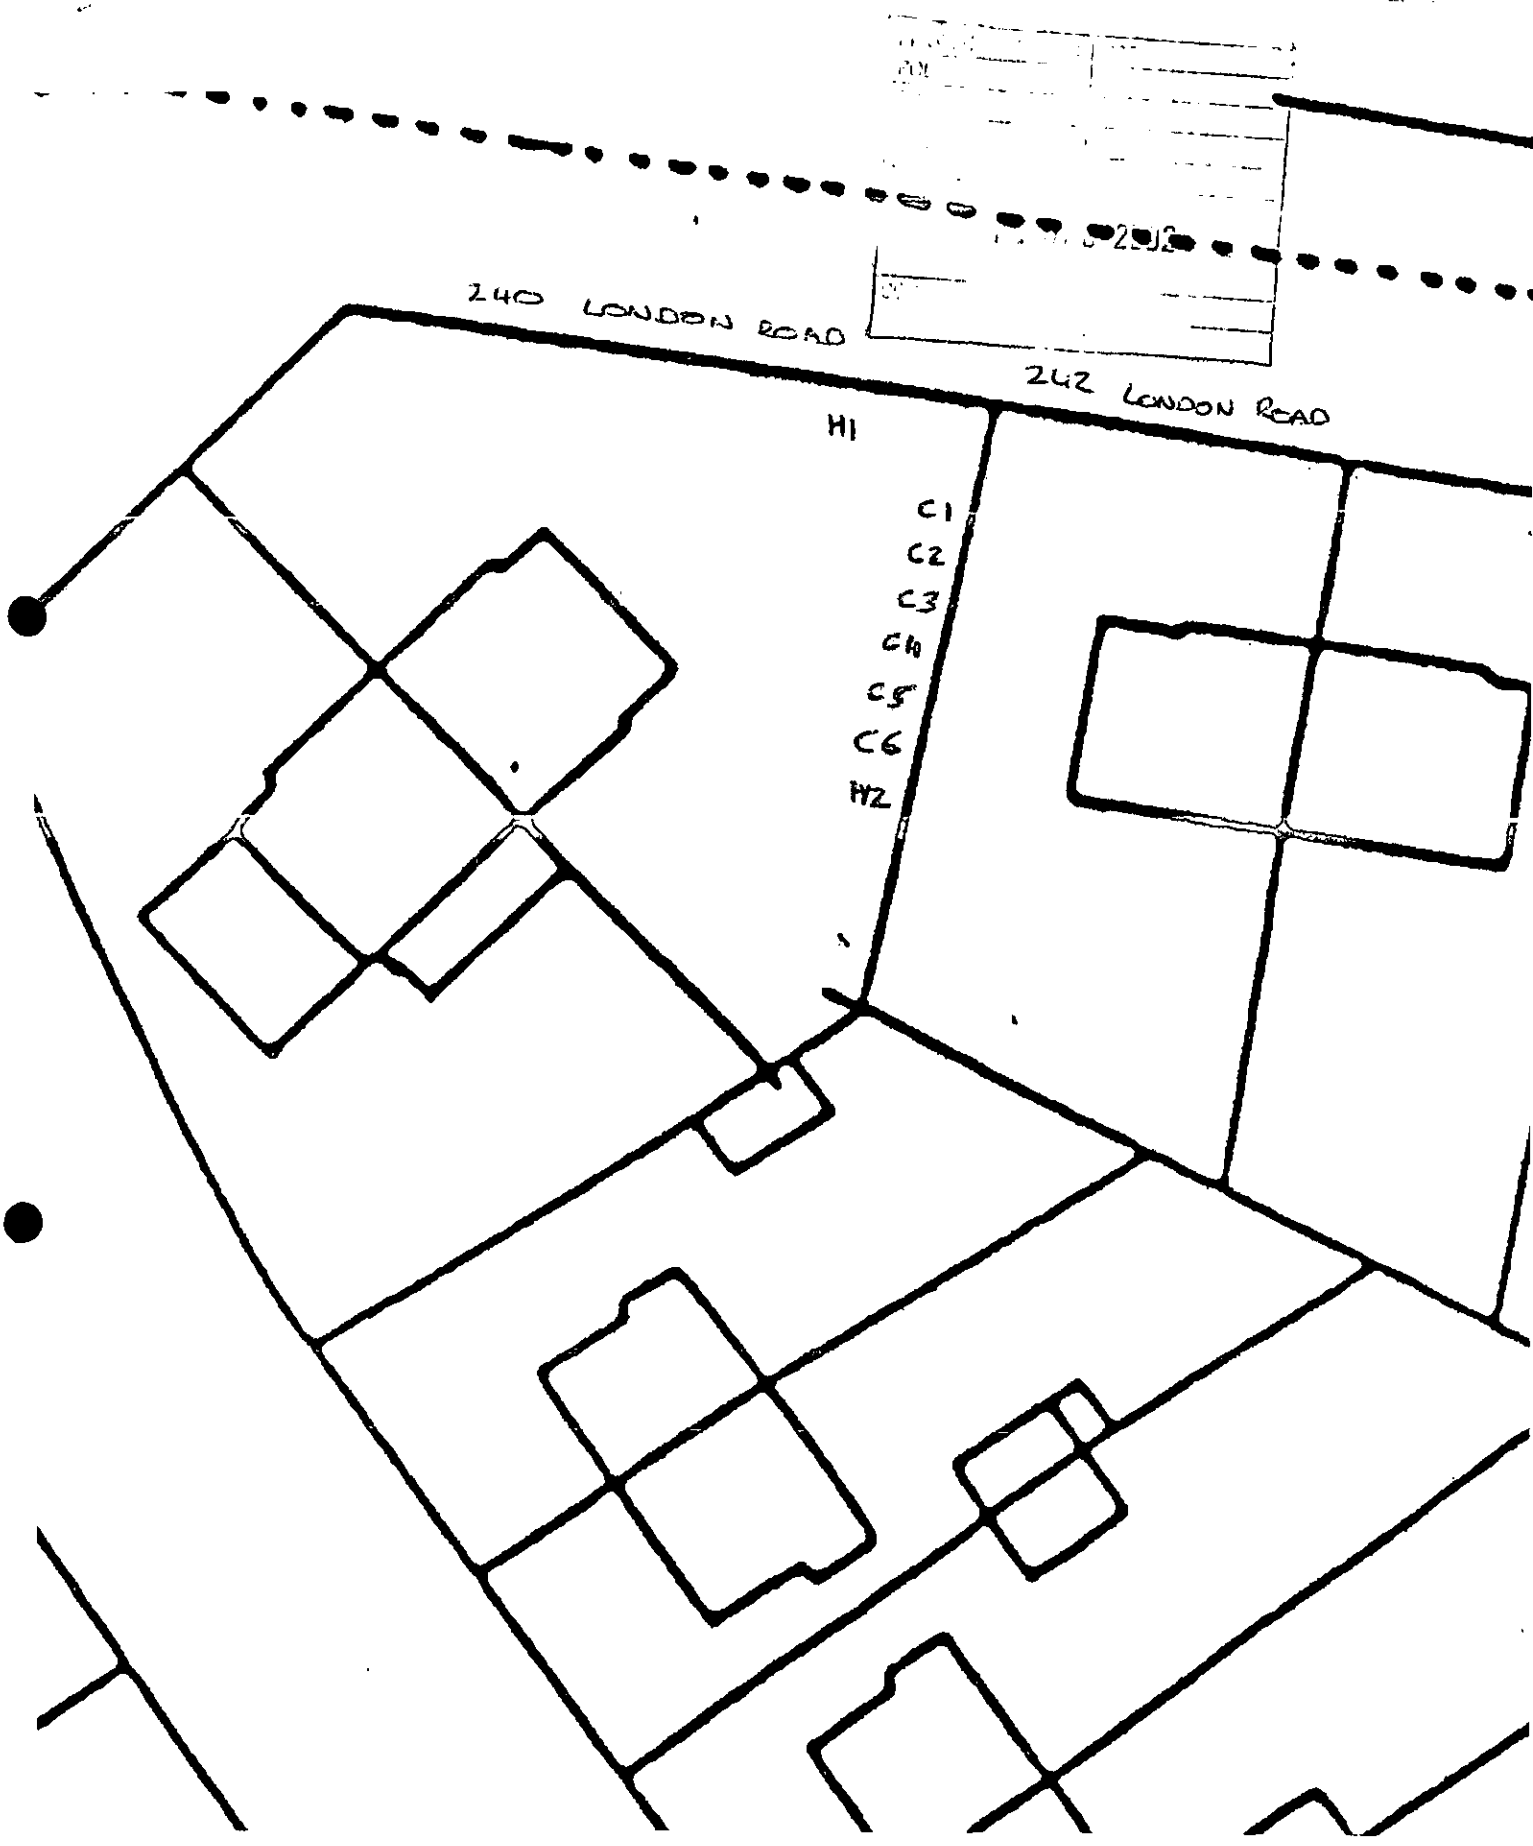

20.NOV.2002 8021

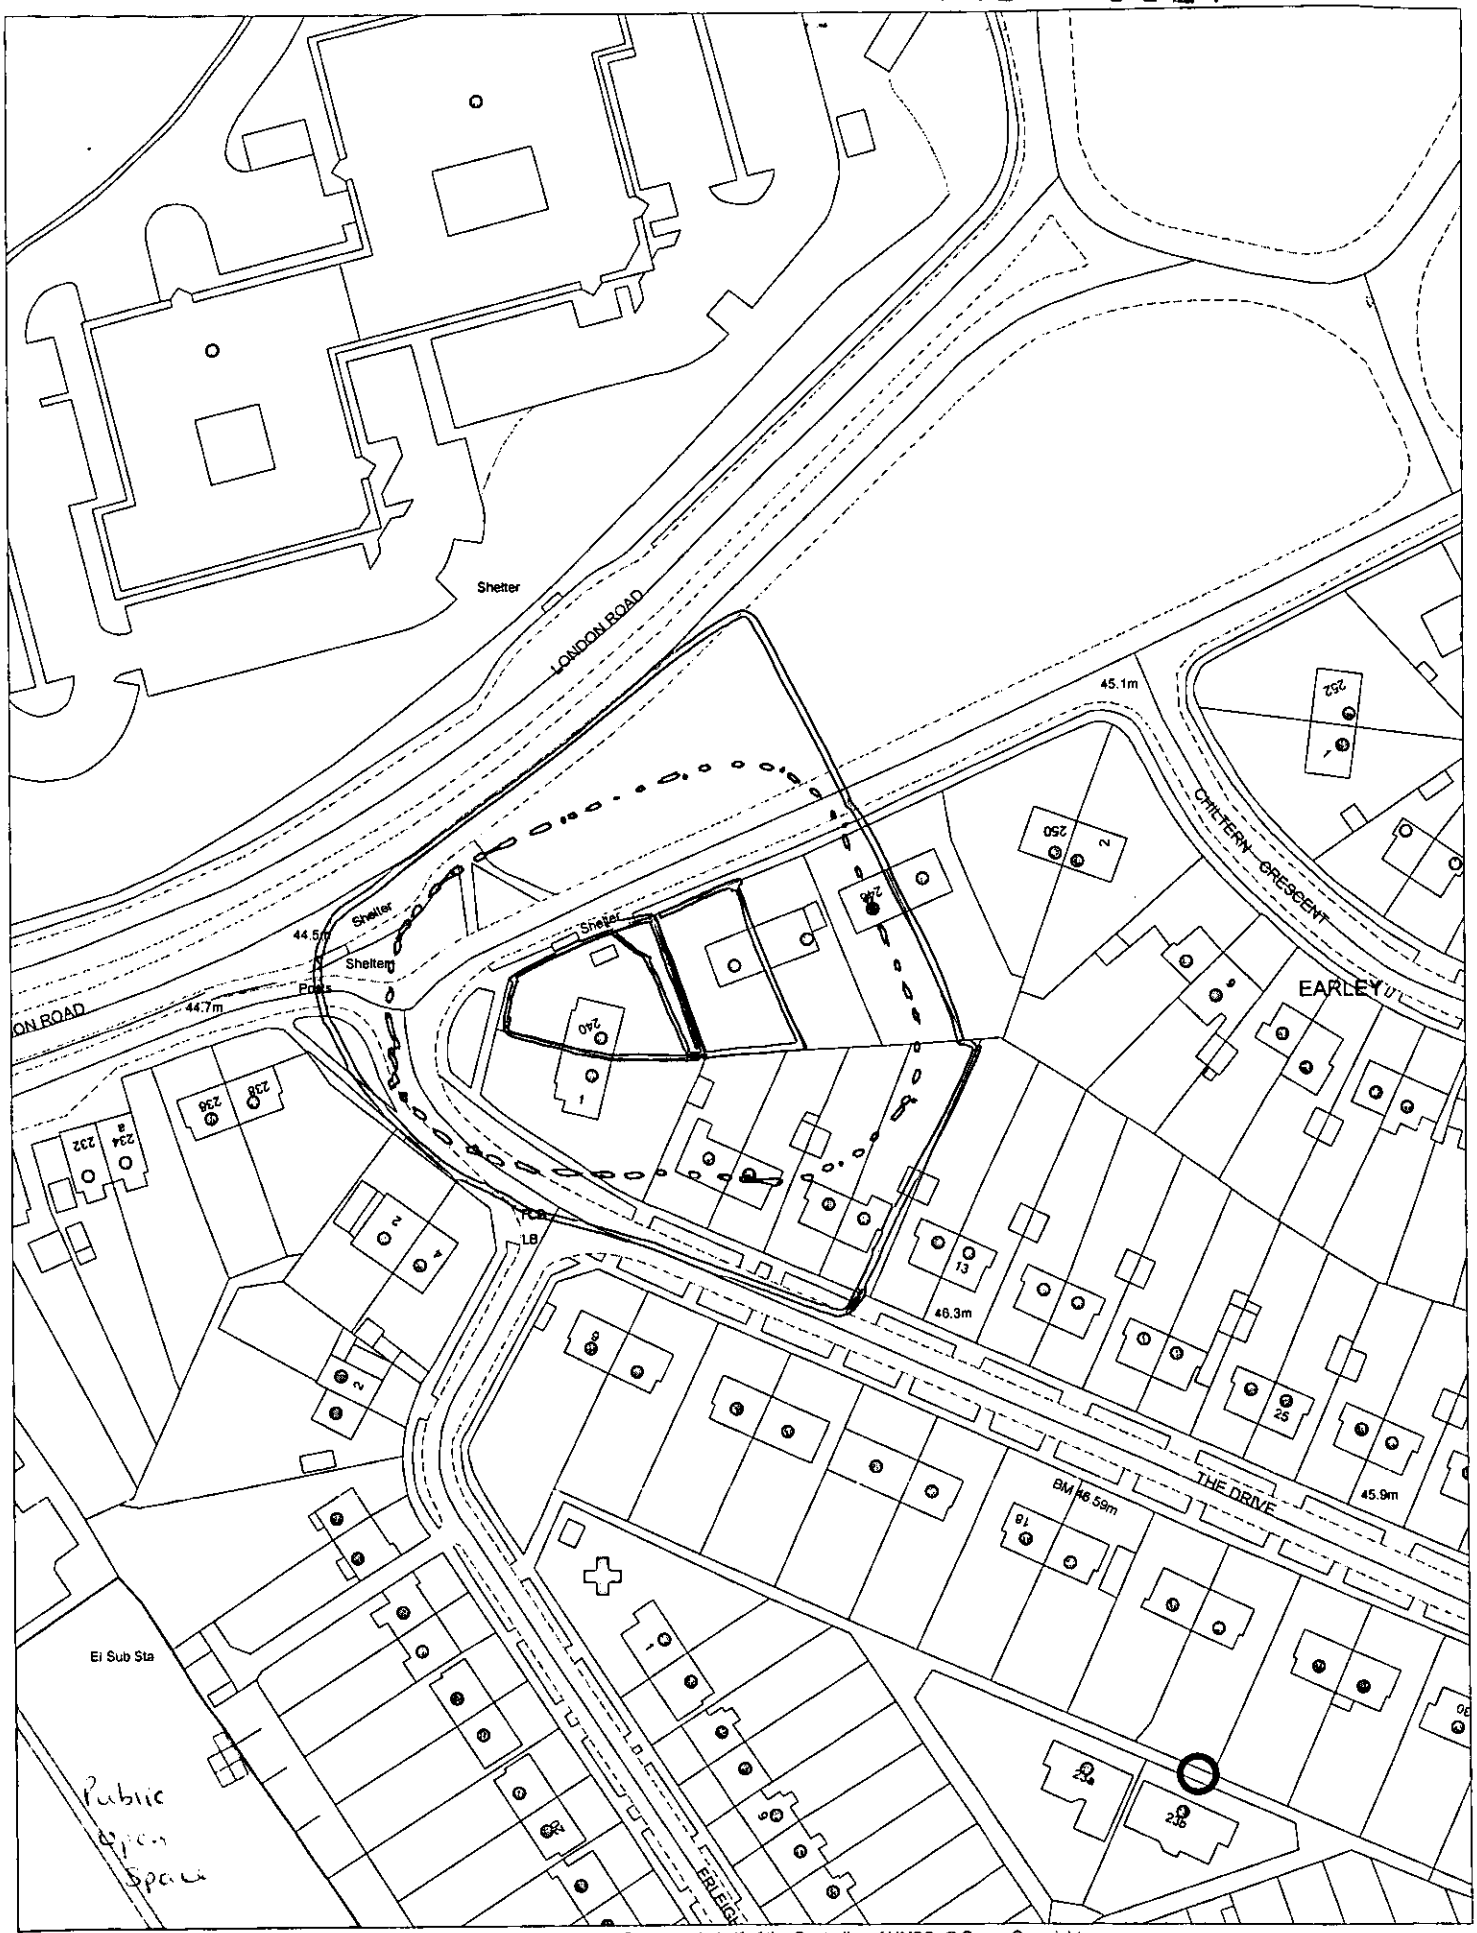

This map is based upon Ordnance Survey material with the permission of Ordnance Survey on behalf of the Controller of HMSO. © Crown Copyright.
Unauthorised reproduction infringes Crown Copyright and may lead to prosecution or civil proceedings.Wokingham District Council Licence LA086134

Development Control,Wokingham District Council.
21 November 2002

Scale: 1 : 1250

N
W E
S

8021

THIS COPY HAS BEEN MADE BY CR WITH THE AUTHORITY OF THE DISTRICT PLANNING OFFICER PURSUANT TO S.47 OF THE COPYRIGHT DESIGNS AND PATENTS ACT 1988. UNLESS THE COPYRIGHT PROVIDES A RELEVANT EXCEPTION TO COPYRIGHT THIS COPY MUST NOT BE COPIED WITHOUT THE PRIOR PERMISSION OF THE COPYRIGHT HOLDER

DMINISTRATIVE AREA WOKINGHAM

EARLEY PARISH



APPROVED

CLIENT:	Mr Surdhar Re: 242 London Road, Reading	DESCRIPTION:	Location Plan		
PROJECT:	Change of use to guest house	SCALE:	1:1250	DRAWING No:	02788 3
DATE:	November 2002	REVISION:			

DRAWING MUST BE READ WITH NOTES. DIMENSIONS AND DETAILS TO BE CHECKED ON SITE BEFORE PRICING AND CONSTRUCTION

© COPYRIGHT RESERVED

Excel Design

18 DEC 2002

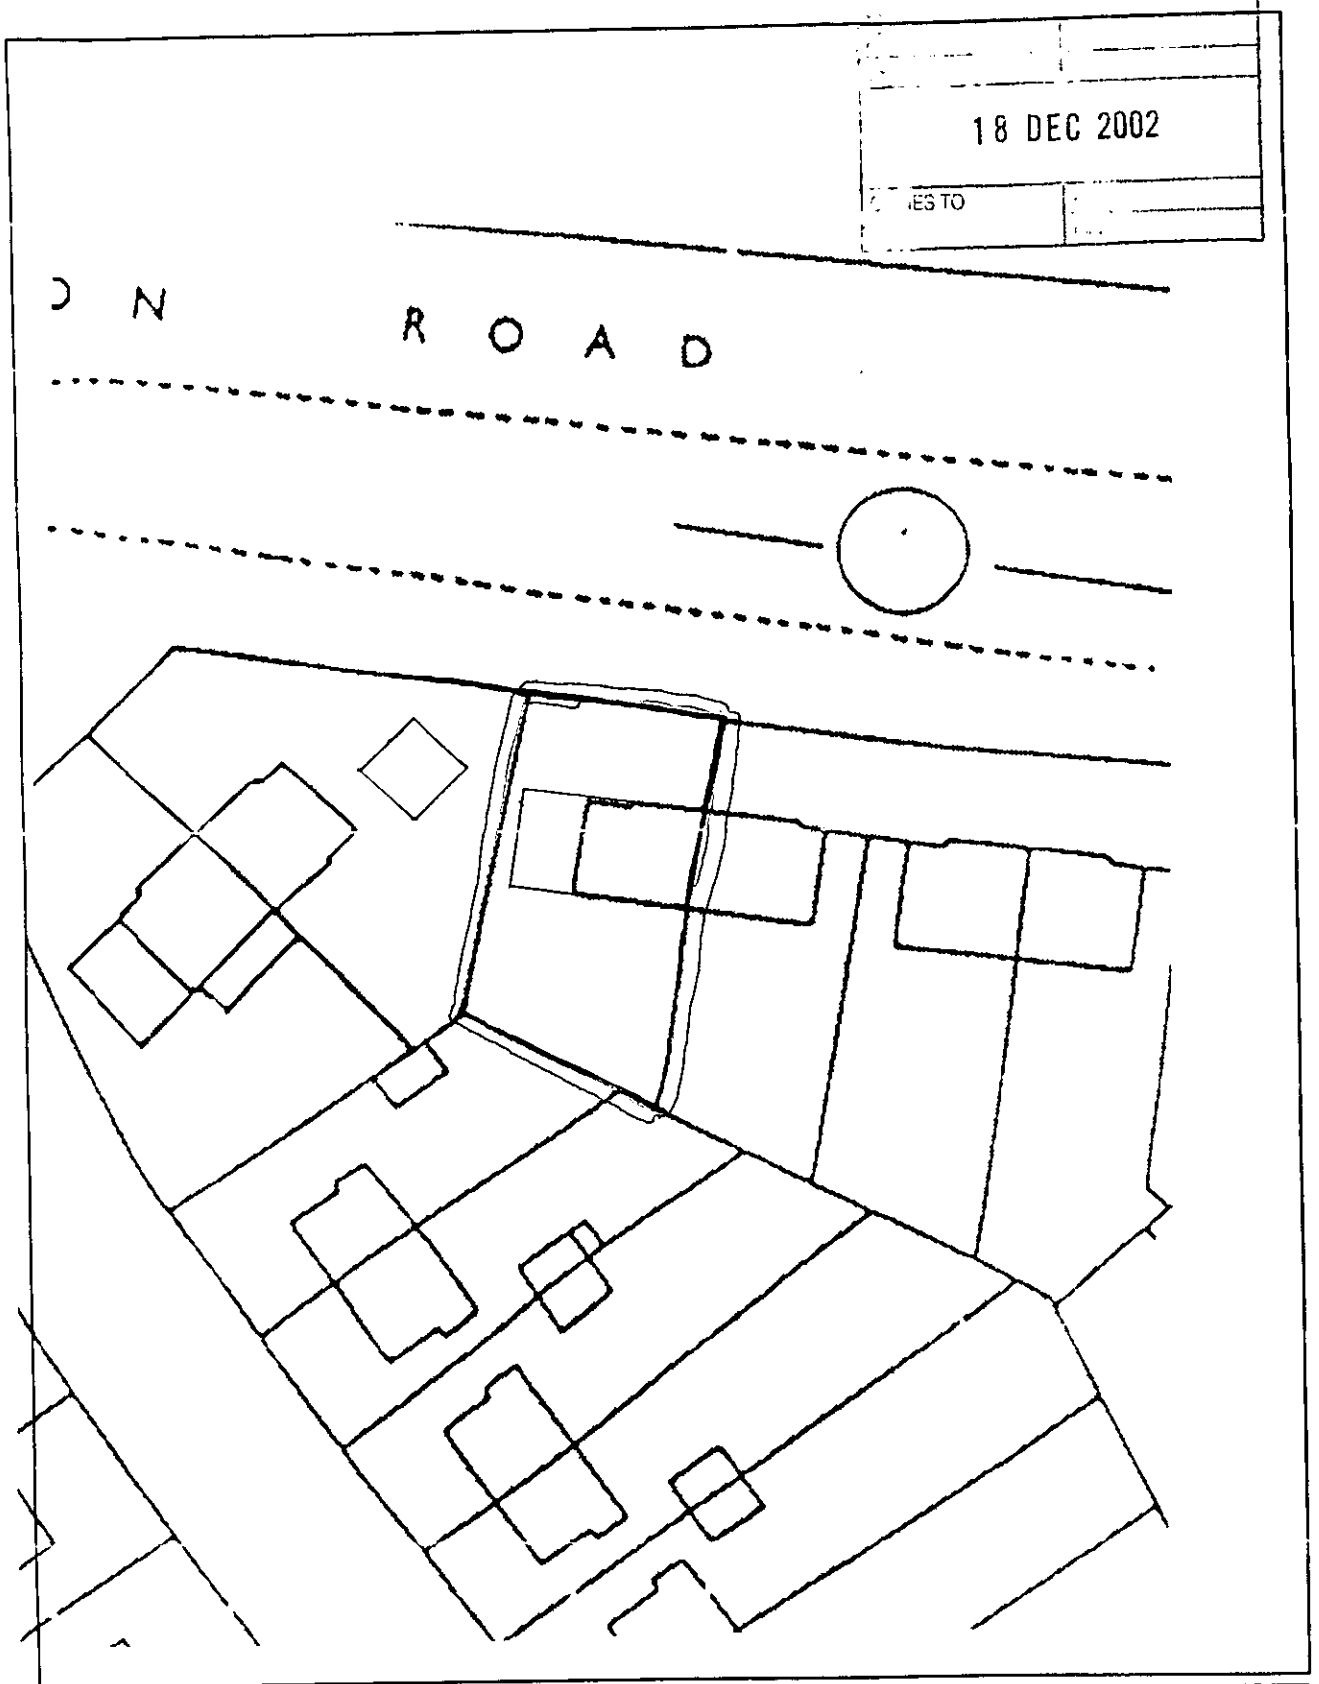

CLIENT:	Mr Surdhar Re: 242 London Road, Reading	DESCRIPTION:	Block Plan		
PROJECT:	Change of use to guest house	SCALE:	1:500	DRAWING No:	02788 4
DATE:	November 2002	REVISION:			

DRAWING MUST BE READ WITH NOTES. DIMENSIONS AND DETAILS TO BE CHECKED ON SITE BEFORE PRICING AND CONSTRUCTION

© COPYRIGHT RESERVED

Excel Design

13 DEC 2002

80 2:1

REVISED PLAN

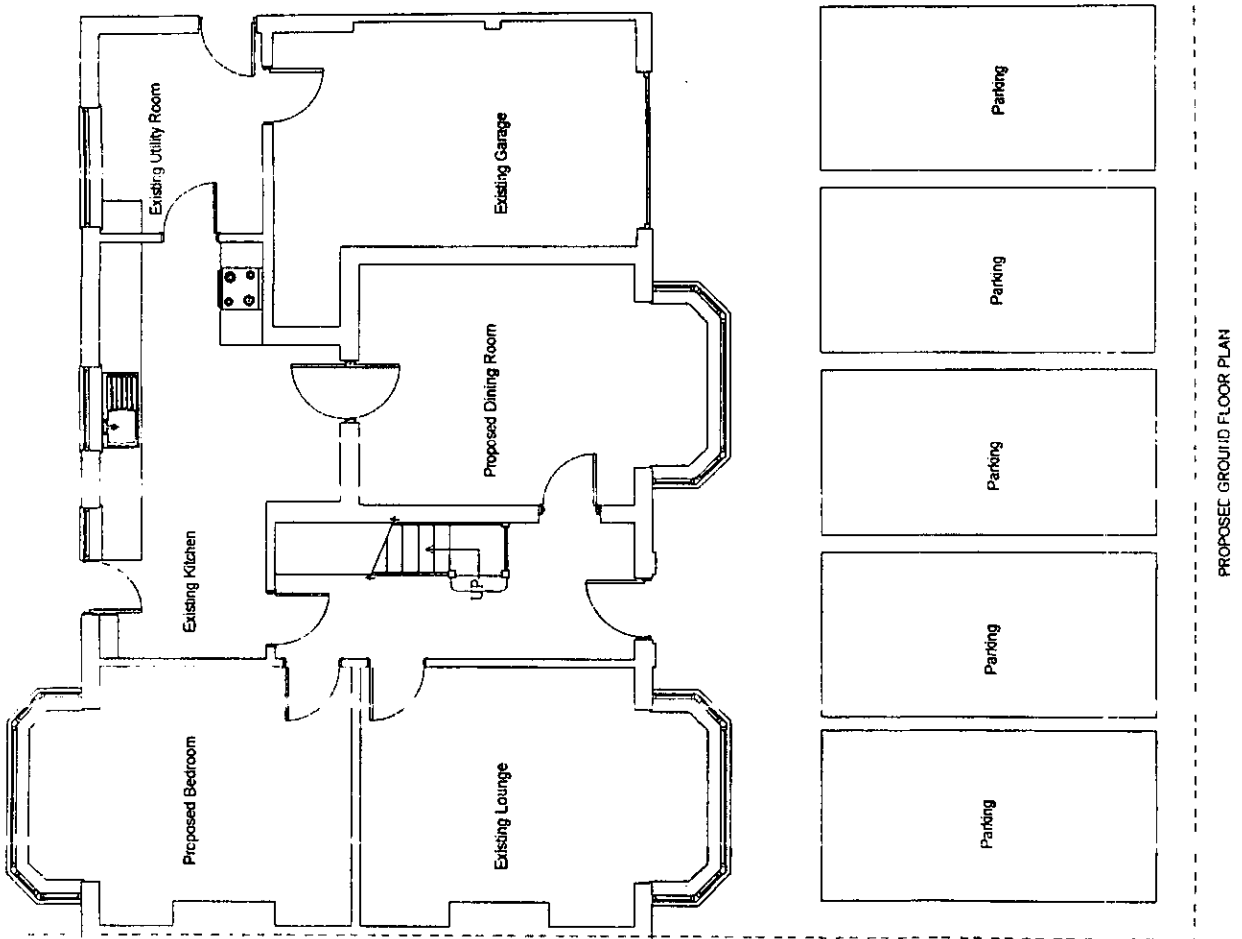

CLIENT:	Mr Surdhar Re: 242 London Road, Reading	DESCRIPTION:	Ground Floor Plans		
PROJECT:	Change of use to guest house	SCALE:	1:100	DRAWING No:	02788 13
DATE:	November 2002	REVISION:			

DRAWING MUST BE READ WITH NOTES. DIMENSIONS AND DETAILS TO BE CHECKED ON SITE BEFORE PRICING AND CONSTRUCTION

© COPYRIGHT RESERVED

Excel Design

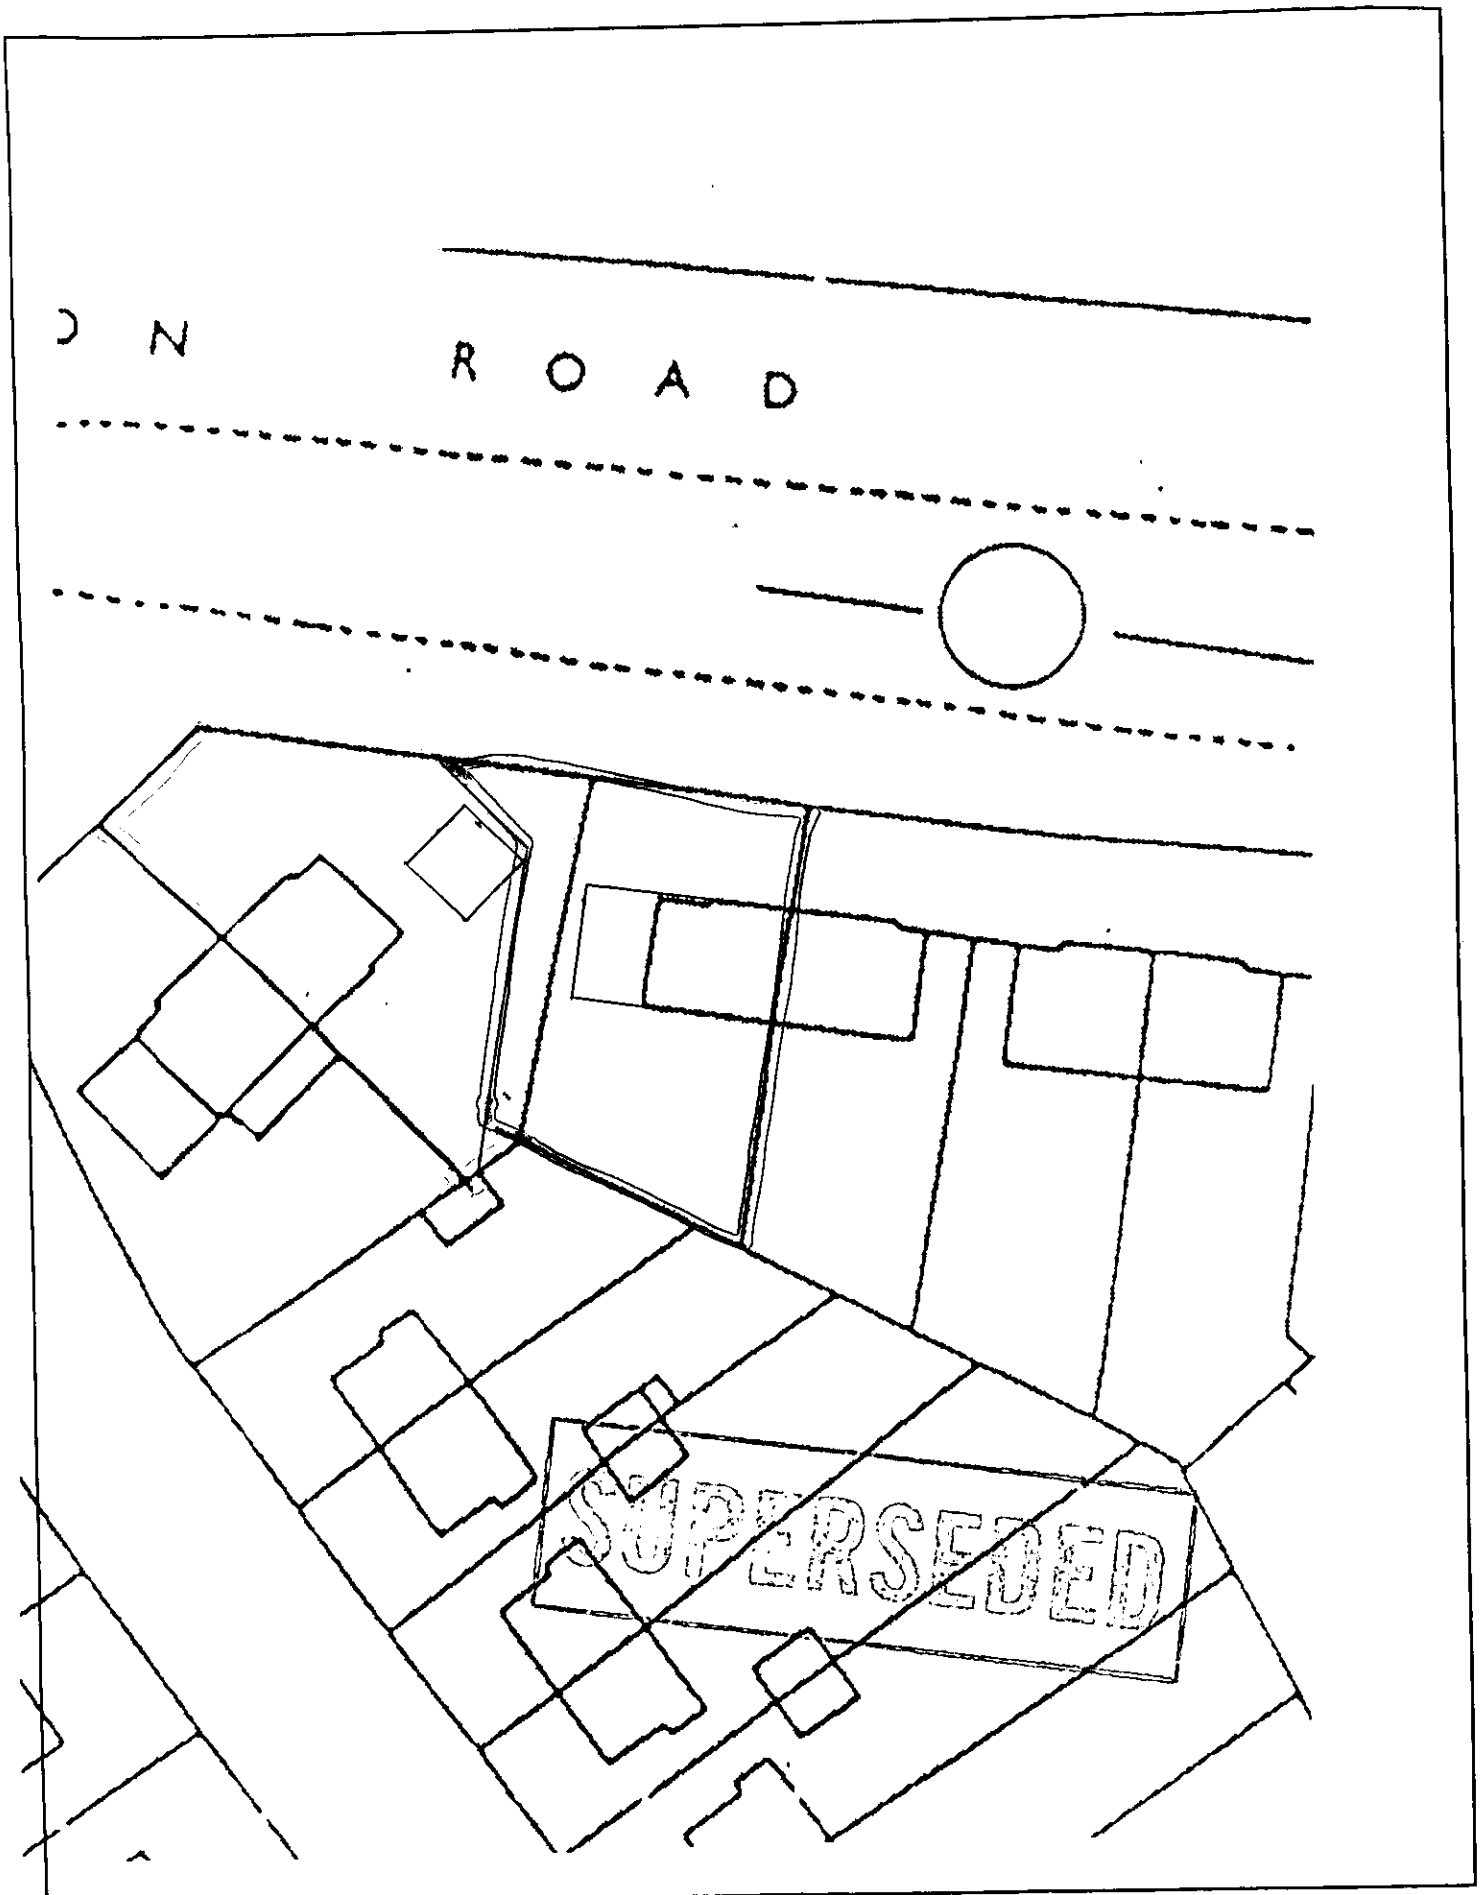

CLIENT:	Mr Surdhar Re: 242 London Road, Reading	DESCRIPTION:	Block Plan		
PROJECT:	Change of use to guest house	SCALE:	1:500	DRAWING No:	02788 4
DATE:	November 2002	REVISION:			

DRAWING MUST BE READ WITH NOTES. DIMENSIONS AND DETAILS TO BE CHECKED ON SITE BEFORE PRICING AND CONSTRUCTION

© COPYRIGHT RESERVED

Excel Design

8021.01

REVISED PLAN

THIS COPY HAS BEEN MADE BY OR WITH THE AUTHORITY OF THE DISTRICT PLANNING OFFICER PURSUANT TO S.47 OF THE COPYRIGHT DESIGNS AND PATENTS ACT 1988. UNLESS THE ACT PROVIDES A RELEVANT EXCERTION TO COPYRIGHT, THIS COPY MUST NOT BE COPIED WITHOUT THE PRIOR PERMISSION OF THE COPYRIGHT HOLDER



APPROVED

PLANNING SERVICES HPT
POL TLS
CC FILE
APP
CS
30 DEC 2002
COPIES TO
CCA
FILE

CLIENT:	Mr Surdhar Re: 242 London Road, Reading	DESCRIPTION:	Block Plan	
PROJECT:	Change of use to guest house	SCALE:	1:500	DRAWING No.: 02788 4 A
DATE:	December 2002	REVISION:	Boundary altered	

DRAWING MUST BE READ WITH NOTES. DIMENSIONS AND DETAILS TO BE CHECKED ON SITE BEFORE PRICING AND CONSTRUCTION

© COPYRIGHT RESERVED

Excel Design

THIS COPY HAS BEEN MADE BY OR WITH
THE AUTHORITY OF THE DISTRICT PLANNING
OFFICER PURSUANT TO S.47 OF THE COPYRIGHT
DESIGNS AND PATENTS ACT 1988. UNLESS THE
COPYRIGHT PROVIDES A RELEVANT EXCEPTION TO
COPYRIGHT THIS COPY MUST NOT BE
COPIED WITHOUT THE PRIOR PERMISSION
OF THE COPYRIGHT HOLDER

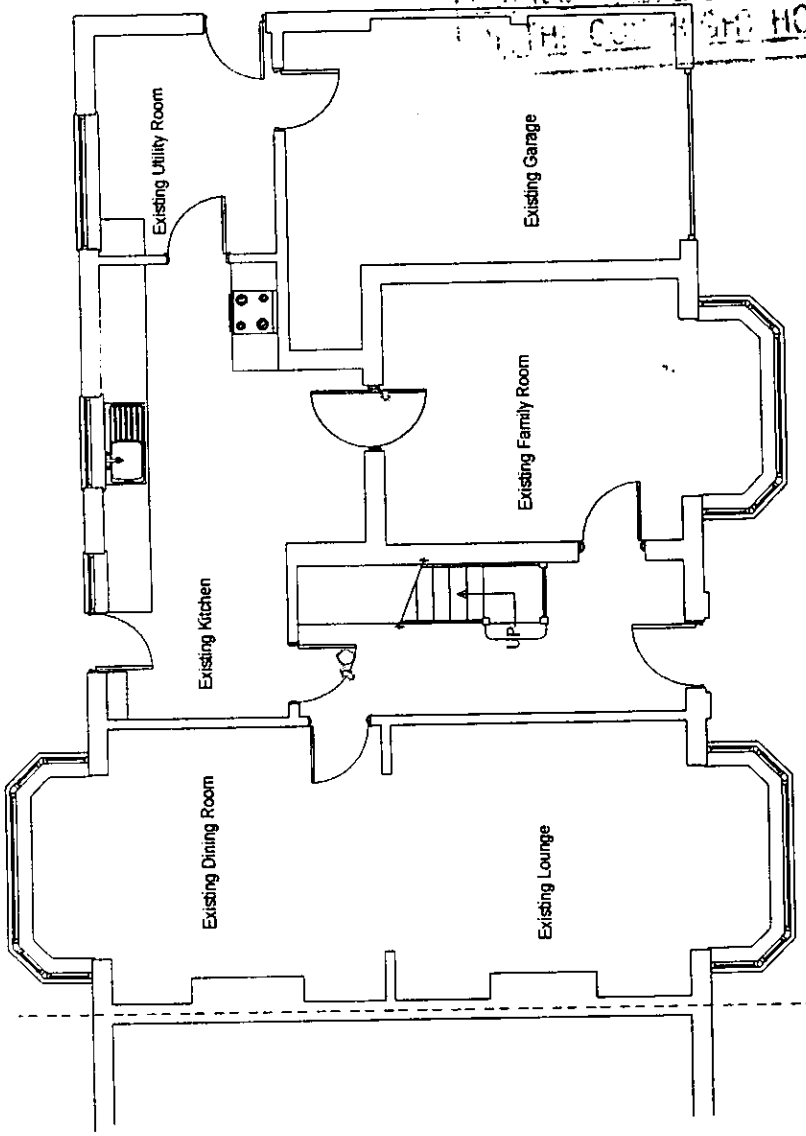

EXISTING GROUND FLOOR PLAN

APPROVED

CLIENT:	Mr Surdhar Re: 242 London Road, Reading	DESCRIPTION:	Ground Floor Plans		
PROJECT:	Change of use to guest house	SCALE:	1:100	DRAWING No:	02788 12
DATE:	November 2002	REVISION:			

DRAWING MUST BE READ WITH NOTES. DIMENSIONS AND DETAILS TO BE CHECKED ON SITE BEFORE PRICING AND CONSTRUCTION

© COPYRIGHT RESERVED

Excel Design

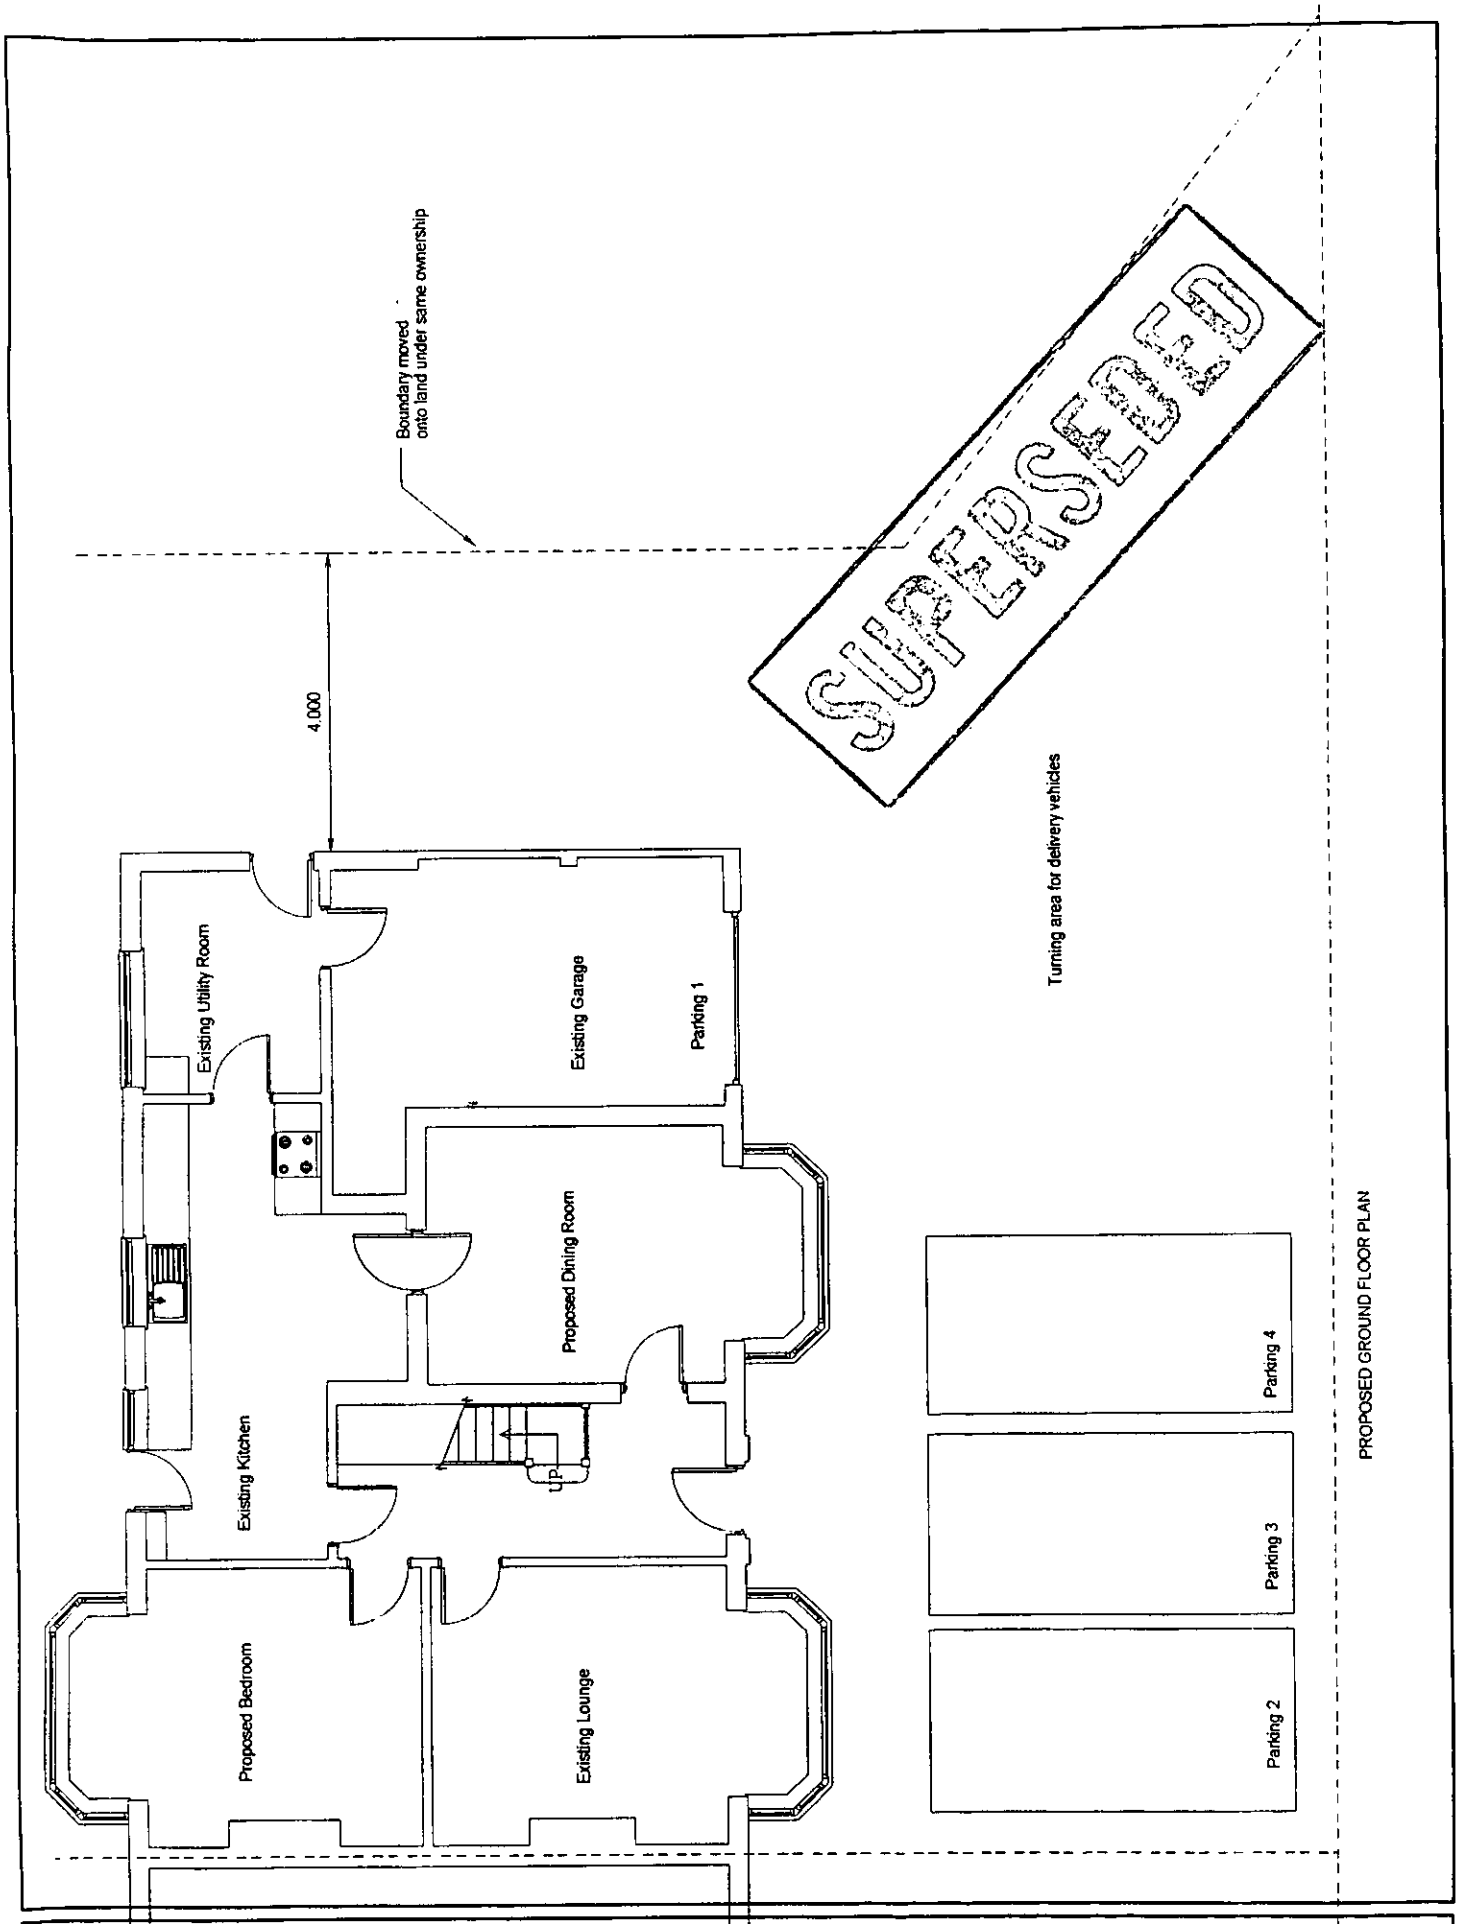

CLIENT:	Mr Surdhar Re: 242 London Road, Reading	DESCRIPTION:	Ground Floor Plans		
PROJECT:	Change of use to guest house	SCALE:	1:100	DRAWING No:	02788 13
DATE:	November 2002	REVISION:			

DRAWING MUST BE READ WITH NOTES. DIMENSIONS AND DETAILS TO BE CHECKED ON SITE BEFORE PRICING AND CONSTRUCTION

© COPYRIGHT RESERVED

Excel Design

REVISED PLAN

THIS COPY HAS BEEN MADE BY OR WITH THE AUTHORITY OF THE DISTRICT PLANNING OFFICER PURSUANT TO S.47 OF THE COPYRIGHT DESIGNS AND PATENTS ACT 1988. UNLESS THE COPYRIGHT PROVIDES A RELEVANT EXCEPTION TO COPYRIGHT, THIS COPY MUST NOT BE COPIED WITHOUT THE PRIOR PERMISSION

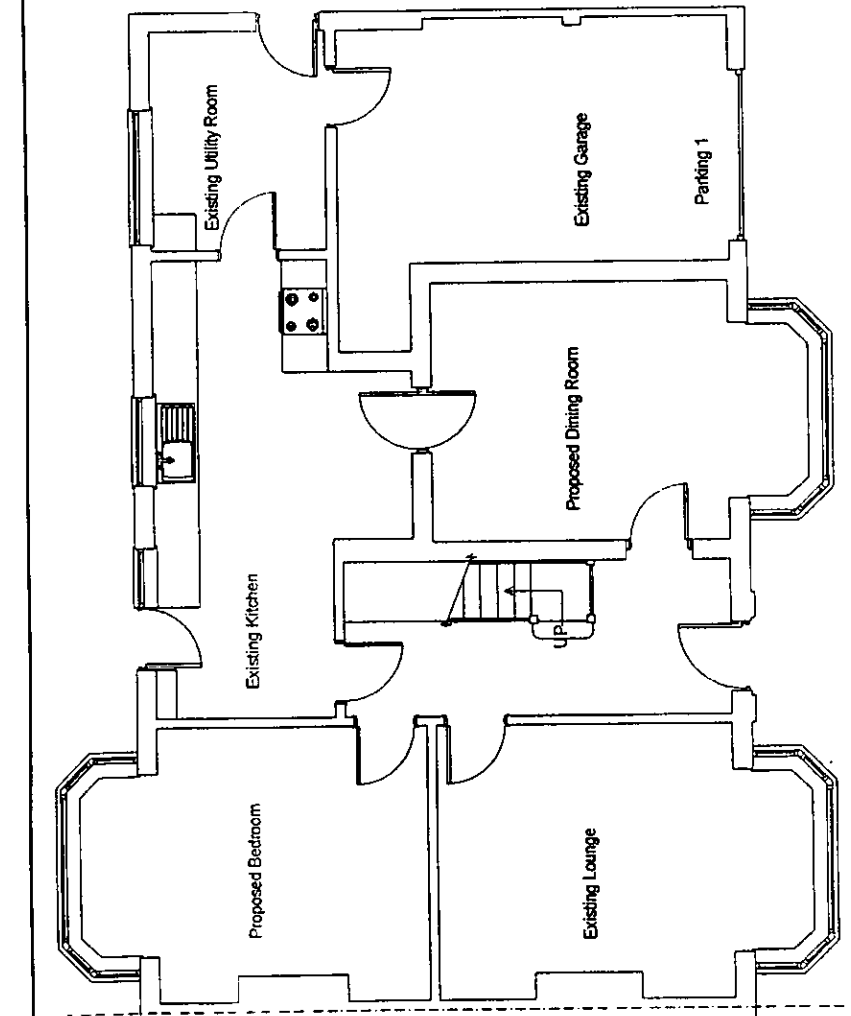

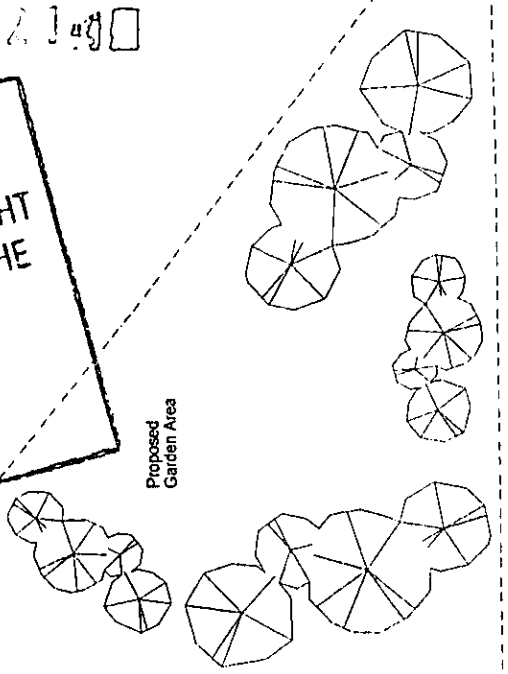

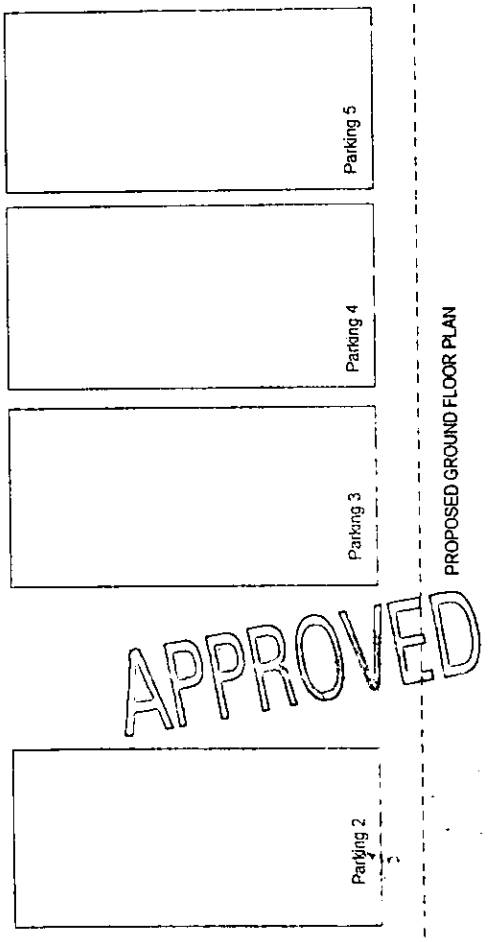

PROPOSED GROUND FLOOR PLAN

APPROVED

CLIENT:	Mr Surdhar Re: 242 London Road, Reading	DESCRIPTION:	Ground Floor Plans		
PROJECT:	Change of use to guest house	SCALE:	1:100	DRAWING No:	02788 13 A
DATE:	December 2002	REVISION:	Parking and boundary altered		

DRAWING MUST BE READ WITH NOTES. DIMENSIONS AND DETAILS TO BE CHECKED ON SITE BEFORE PRICING AND CONSTRUCTION

© COPYRIGHT RESERVED

Excel Design

THIS COPY HAS BEEN MADE BY OR WITH
THE ... UNLESS THE
... TO
COPYRIGHT
COPIED ...
OF THE ...

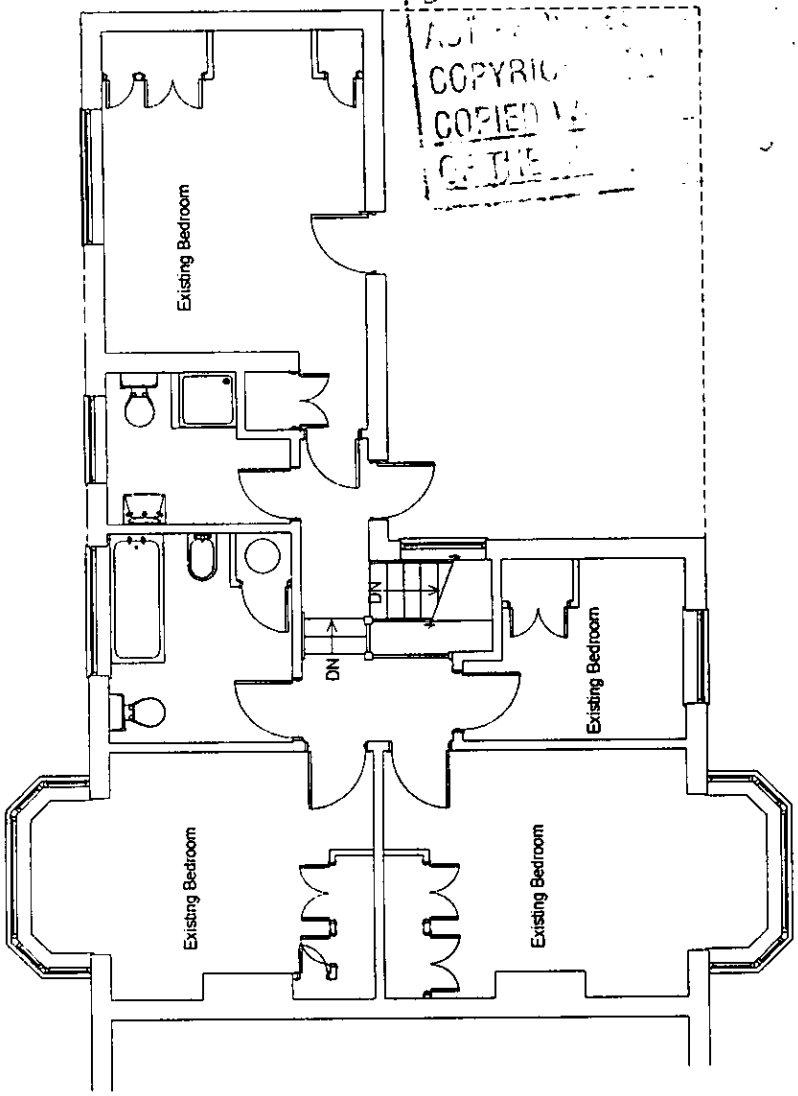

EXISTING FIRST FLOOR PLAN

APPROVED

CLIENT:	Mr Surdhar Re: 242 London Road, Reading	DESCRIPTION:	First Floor Plans		
PROJECT:	Change of use to guest house	SCALE:	1:100	DRAWING No:	02788 14
DATE:	November 2002	REVISION:			

DRAWING MUST BE READ WITH NOTES. DIMENSIONS AND DETAILS TO BE CHECKED ON SITE BEFORE PRICING AND CONSTRUCTION

© COPYRIGHT RESERVED

Excel Design

THIS COPY HAS BEEN MADE BY OR WITH THE AUTHORITY OF THE DISTRICT PLANNING OFFICER PURSUANT TO S.47 OF THE COPYRIGHT DESIGNS AND PATENTS ACT 1988. UNLESS THE ACT PROVIDES A RELEVANT EXCEPTION TO COPYRIGHT THIS COPY MUST NOT BE COPIED WITHOUT THE PRIOR PERMISSION OF THE COPYRIGHT HOLDER

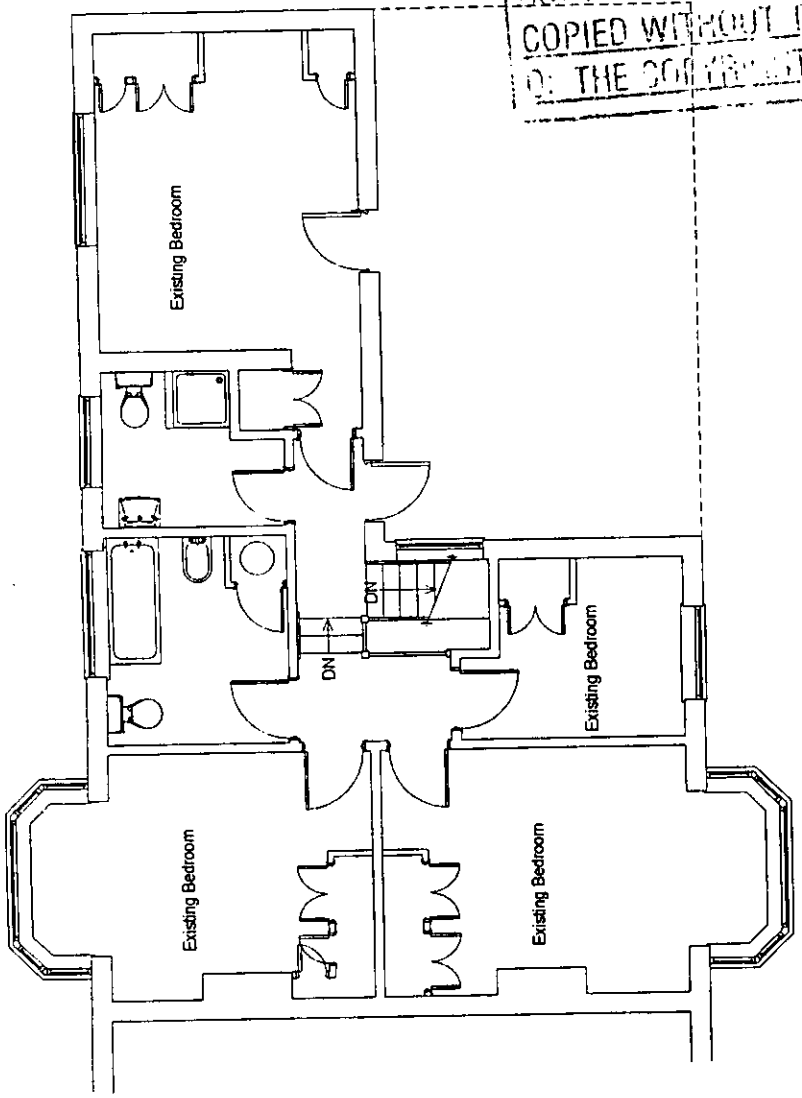

PROPOSED FIRST FLOOR PLAN
(Unchanged)

APPROVED

CLIENT:	Mr Surdhar Re: 242 London Road, Reading	DESCRIPTION:	First Floor Plans		
PROJECT:	Change of use to guest house	SCALE:	1:100	DRAWING No:	02788 15
DATE:	November 2002	REVISION:			

DRAWING MUST BE READ WITH NOTES. DIMENSIONS AND DETAILS TO BE CHECKED ON SITE BEFORE PRICING AND CONSTRUCTION

© COPYRIGHT RESERVED

Excel Design