

Location Plan

N

Architects
Engineers
Interior Designers

1 Limes Place
Preston Street
Faversham
Kent ME13 8PQ
tel: 01795 532834/531002
fax: 01795 535605
e-mail: mail@cook-design.com

333 High Street
Rochester
Kent ME1 1DA
tel: 01634 831445/6
fax: 01634 813290

Client: Unique Pub Company	Drawing No.: 03'180/ 002
Project: THE SQUARE P.H 8 Market Place Wokingham	Rev.:
Drawing Title: Location Plan	Scale: 1:1250
	Drawing Size: A3
	Drawn By: R.F.
	Checked By:
	Date: -

All dimensions to be checked on site. Any discrepancies between this drawing and other information is to be referred to the partnership. This drawing is copyright.

08 JAN 2003 8216

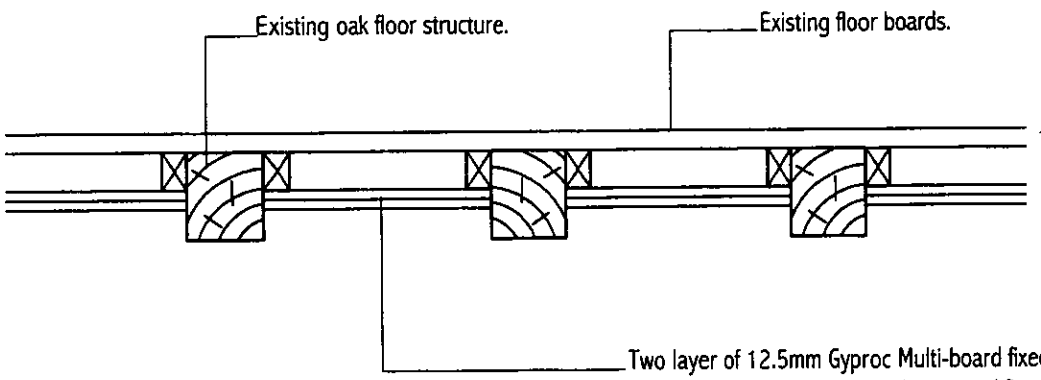

Two layer of 12.5mm Gyproc Multi-board fixed to new 50 x 32mm timber battens to be scewed fixed to floor joists, Ceiling to provide one hour fire resistance.
Multi-board to be finished with a skim coat of Gypsum Multi-finish finishing plaster.
Void to be filled with 50mm mineral wool insulation.
All gaps to be filled with intumescent putty ref: BP putty by Messrs. Envirografe. Tel:0205457457

Fire Proofing Detail Between Ground & First Floor

Detail Accepted to Mt. HT. 24.01.03.

Architects
Engineers
Surveyors
Interior Designers

1 Limes Place
Preston Street
Faversham
Kent ME13 8PQ
tel: 01795 532834/531002
fax: 01795 535605
e-mail: mail@cook-design.com

333 High Street
Rochester
Kent ME1 1DA
tel: 01634 831445/6
fax: 01634 819290
e-mail: mail@cook-design.com

Client: Unique Pub Co.

Project: Roebuck P.H
8 Market Place
Wokingham

Drawing Title: First Floor / Ground Floor Ceiling Detail

Drawing No.: 02'042/006
Rev
Scale: 1:10
Dra: A4
Drawn By: R.F.
Che
Date: May 2002

All dimensions to be checked on site. Any discrepancies between this drawing and other information is to be referred to the partnership. This drawing

08 JAN 2003 8216



This map is based upon Ordnance Survey material with the permission of Ordnance Survey on behalf of the Controller of HMSO. © Crown Copyright.
Unauthorised reproduction infringes Crown Copyright and may lead to prosecution or civil proceedings.Wokingham District Council Licence LA086134

Development Control,Wokingham District Council.
2 January 2003

Scale: 1 : 1250

N
W E
S

Now pub/food A3

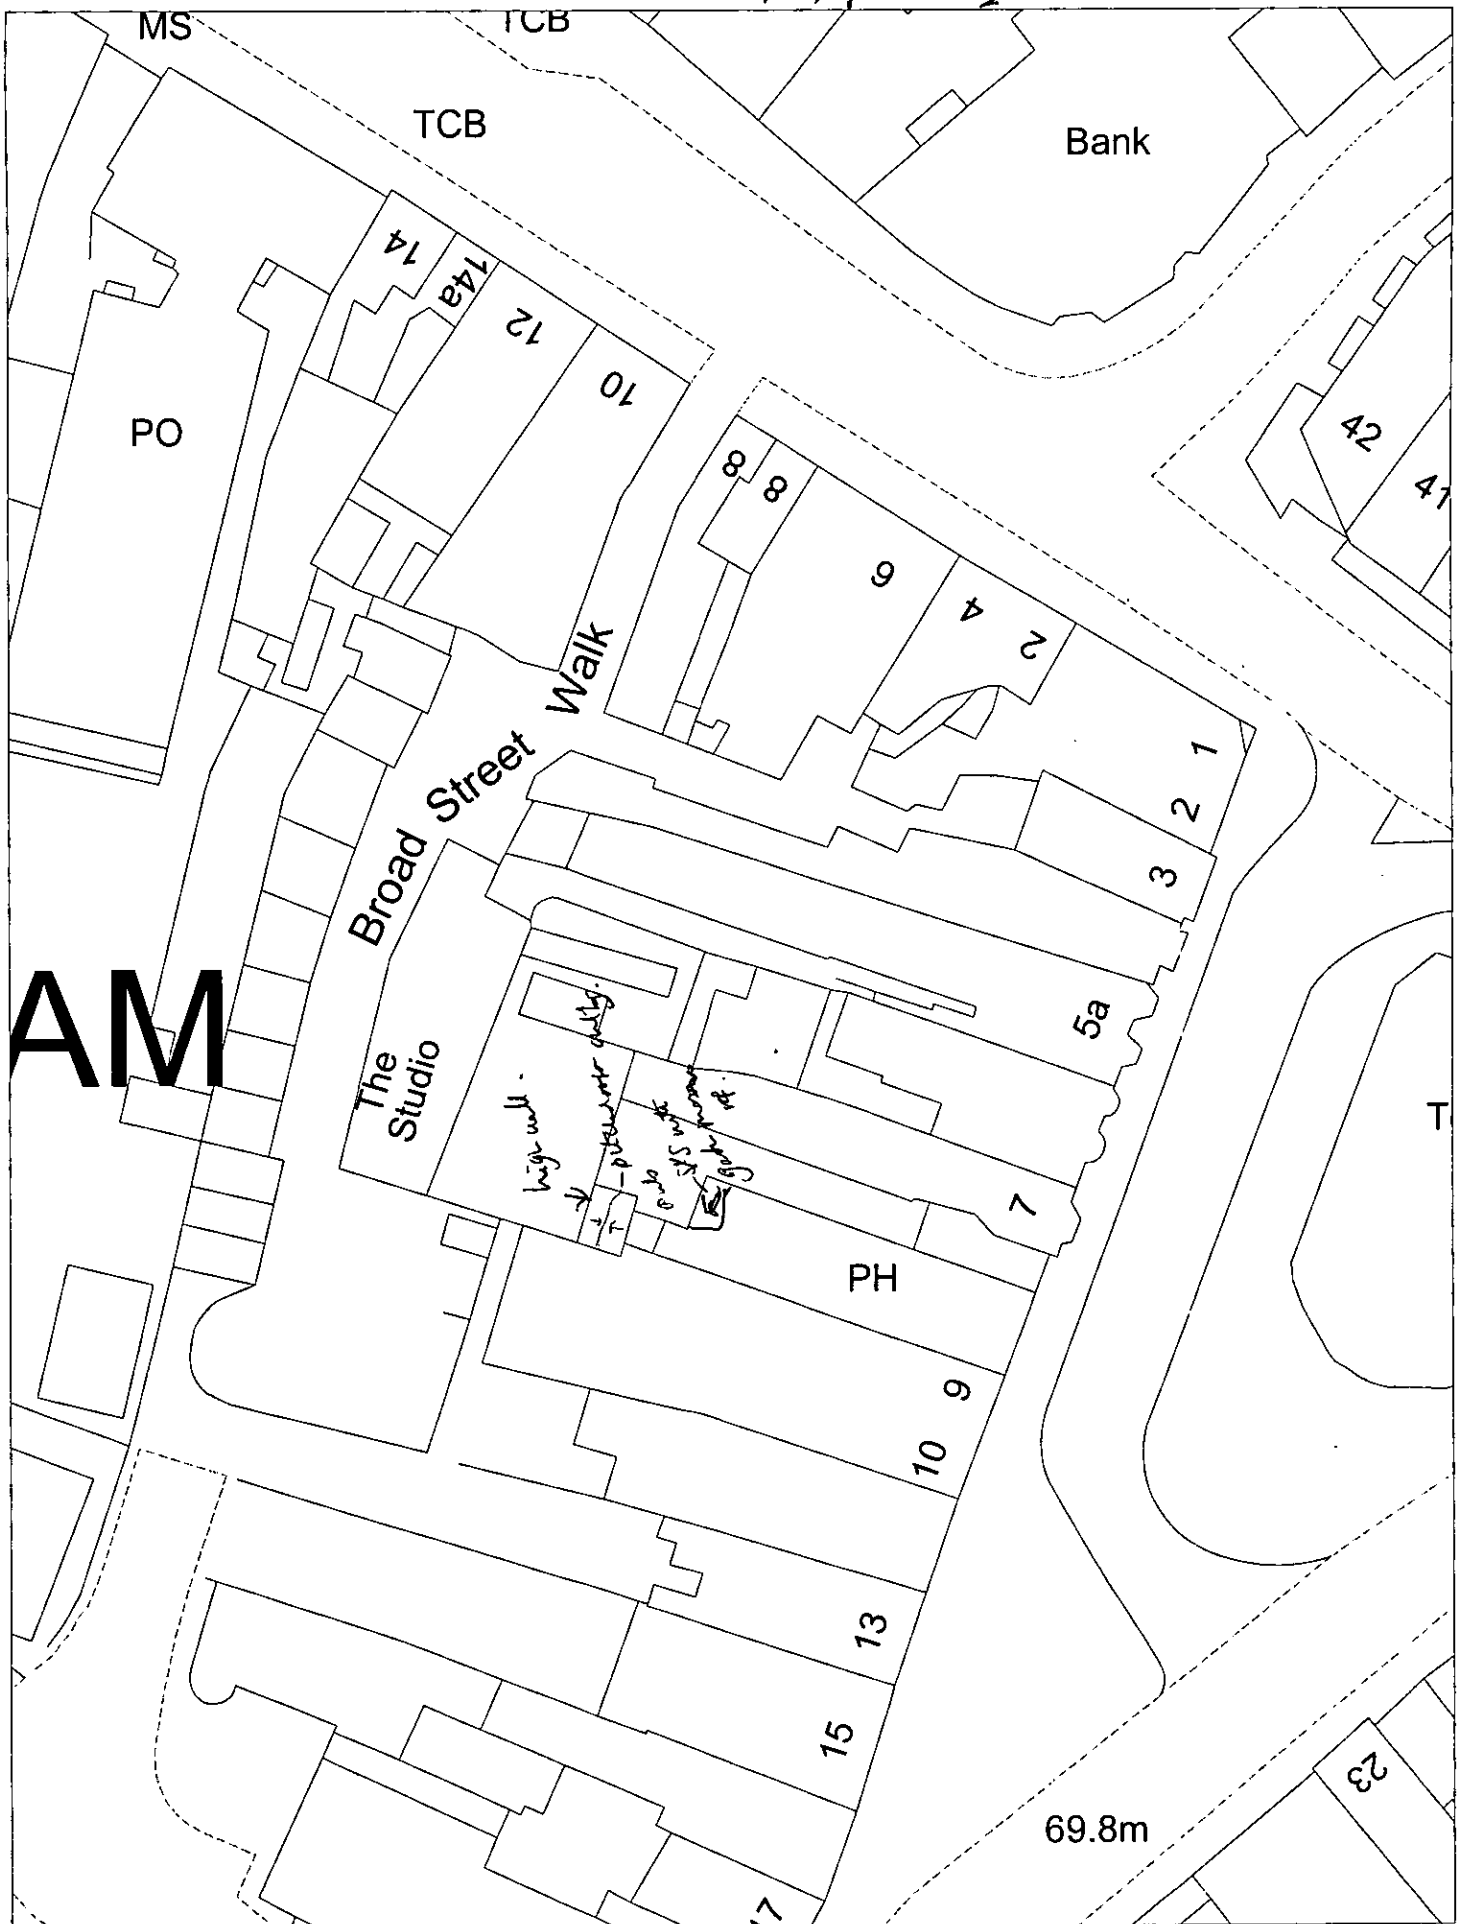

This map is based upon Ordnance Survey material with the permission of Ordnance Survey on behalf of the Controller of HMSO. © Crown Copyright.
Unauthorised reproduction infringes Crown Copyright and may lead to prosecution or civil proceedings.Wokingham District Council Licence LA086134

Development Control,Wokingham District Council.
17 January 2003

Scale: 1 : 500

N
W E
S



KEY PLAN Not to scale

ELEVATION at A-A

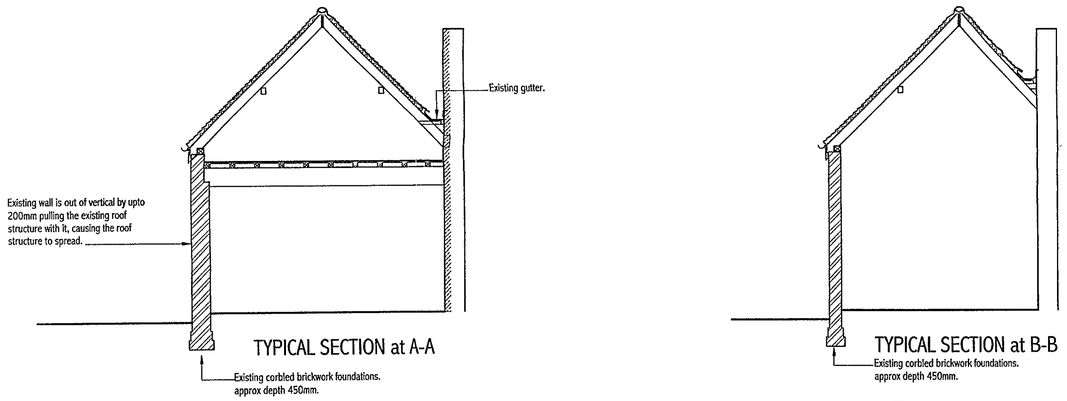

TYPICAL SECTION at A-A

TYPICAL SECTION at B-B

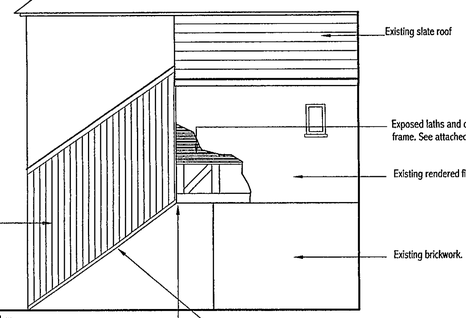

ELEVATION at B-B



ELEVATION at C-C

ADDITIONAL PLAN
8216 J

PLANNING SERVICES
17 APR 2003

Rev	Date	Description	Signed

cook associates

Architects
Engineers
Surveyors
Interior Designers

1 Limes Place
Preston Street
Faversham
Kent ME13 8PQ

tel: 01795 532834/531002
fax: 01795 535605
e-mail: mail@cook-design.com

333 High Street
Rochester
Kent ME1 1DA

tel: 01634 831445/6
fax: 01634 819290
e-mail: mail@cook-design.com

Client: Unique Pub Company

Project: THE SQUARE P.H
8 Market Place
Wokingham
Berks

Drawing Title: RECORD DRAWINGS
EXISTING ELEVATIONS

Drawing No.	Rev
02'203/010	
Scale: 1:50	Drawing Size: A1
Drawn By: R.F	Checked By
Date: March 2003	

All dimensions to be checked on site Any discrepancies between this drawing and other information is to be referred to the partnership. This drawing is copyright.



KEY PLAN Not to scale

ELEVATION at A-A

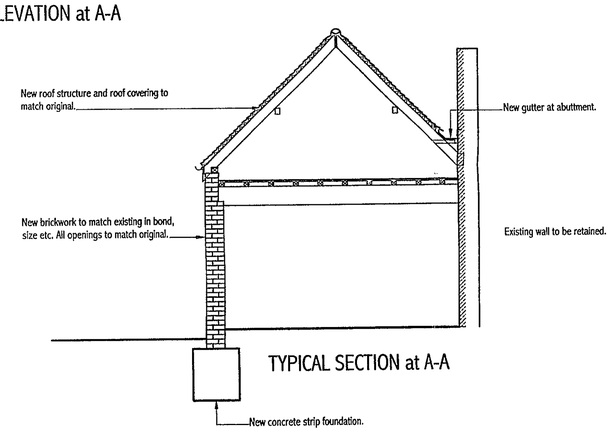

TYPICAL SECTION at A-A

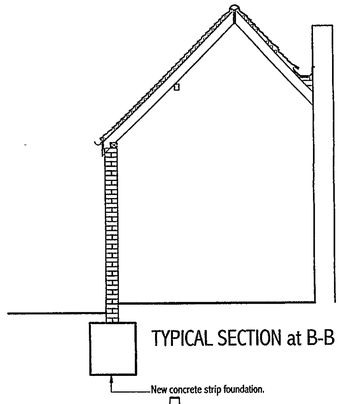

TYPICAL SECTION at B-B

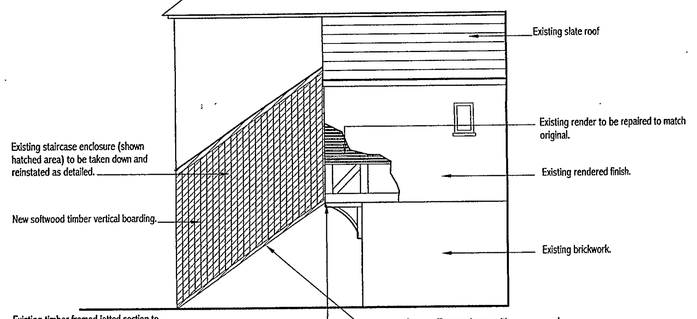

ELEVATION at B-B



ELEVATION at C-C

ADDITIONAL PLAN

8216.1

Rev	Date	Description	Signed

cook associates

Architects
Engineers
Surveyors
Interior Designers

1 Limes Place
Preston Street
Faversham
Kent ME13 8PQ

tel: 01795 532834/531002
fax: 01795 535605
e-mail: mail@cook-design.com

333 High Street
Rochester
Kent ME1 1DA

tel: 01634 831445/6
fax: 01634 819290
e-mail: mail@cook-design.com

Client: Unique Pub Company

Project: THE SQUARE P.H
8 Market Place
Wokingham
Berks

Drawing Title: PROPOSED ELEVATIONS

Drawing No.	Rev
02'203/011	
Scale: 1:50	Drawing Size: A1
Drawn By: R.F	Checked By
Date: March 2003	

All dimensions to be checked on site. Any discrepancies between this drawing and other information is to be referred to the partnership
This drawing is copyright.

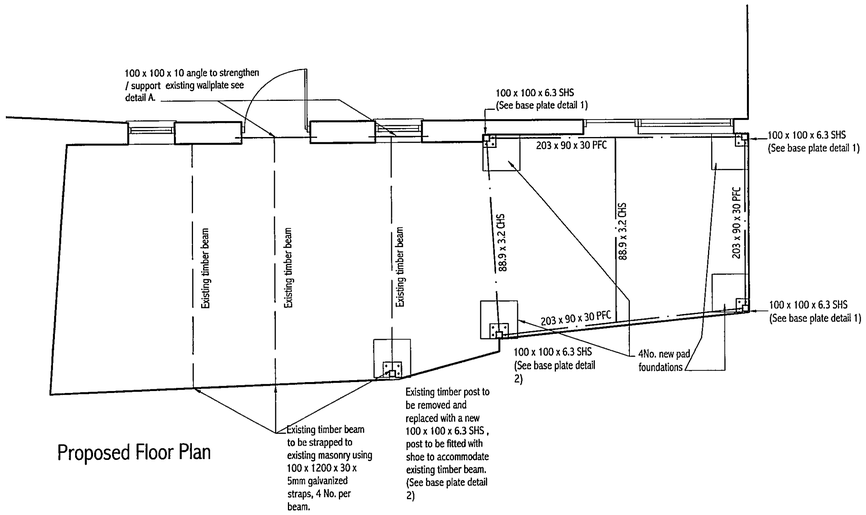

Proposed Floor Plan

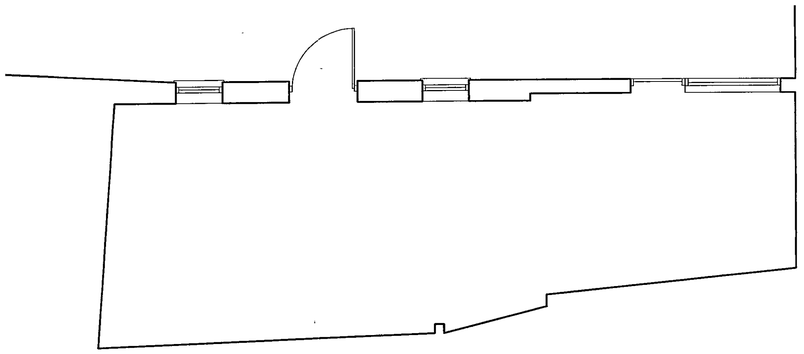

Existing Floor Plan

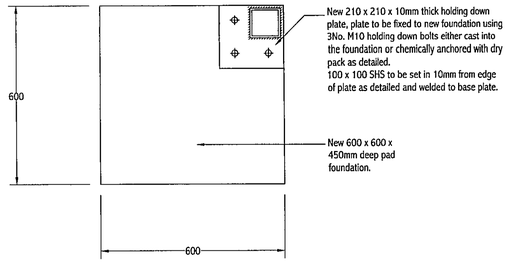

Base Plate Detail 1

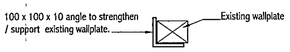

Detail A

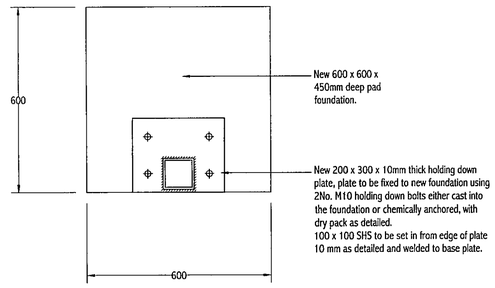

Base Plate Detail 1

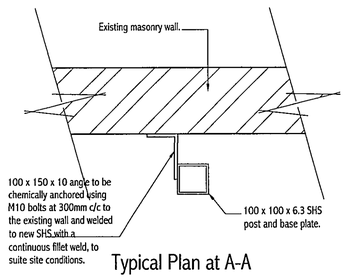

Typical Plan at A-A

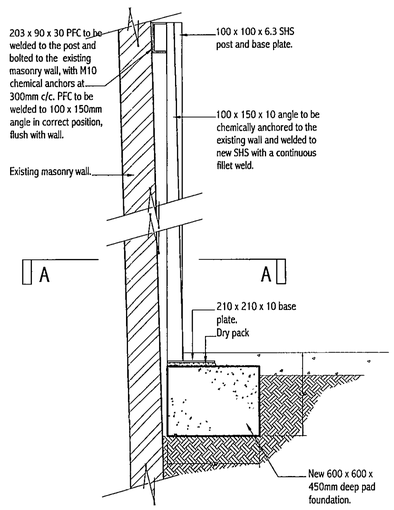

Typical Sectional Elevation.

Rev	Date	Description	Signed

cook design practice

Architects
—
Engineers
—
Surveyors
—
Interior Designers

1 Limes Place
Preston Street
Faversham
Kent ME13 8PQ

tel: 01795 532834/531002
fax: 01795 535605
e-mail: mail@cook-design.com

333 High Street
Rochester
Kent ME1 1DA

tel: 01634 831445/6
fax: 01634 819290
e-mail: mail@cook-design.com

Client
Unique Pub Company

Project
THE SQUARE P.H
8 Market Place
Wokingham
Berks

Drawing Title
EXISTING & PROPOSED FLOOR PLANS & DETAILS

Drawing No.	Rev
03'180/ 001	
Scale 1:50	**Drawing Size** A1
Drawn By RF	**Checked By**
Date September 2002	

All dimensions to be checked on site. Any discrepancies between this drawing and other information is to be referred to the partnership. This drawing is copyright.