



All dimensions are to be checked on site before work commences.
Figured dimensions to be taken in preference to scaled dimensions.
If in doubt please ask.
© Copyright reserved.

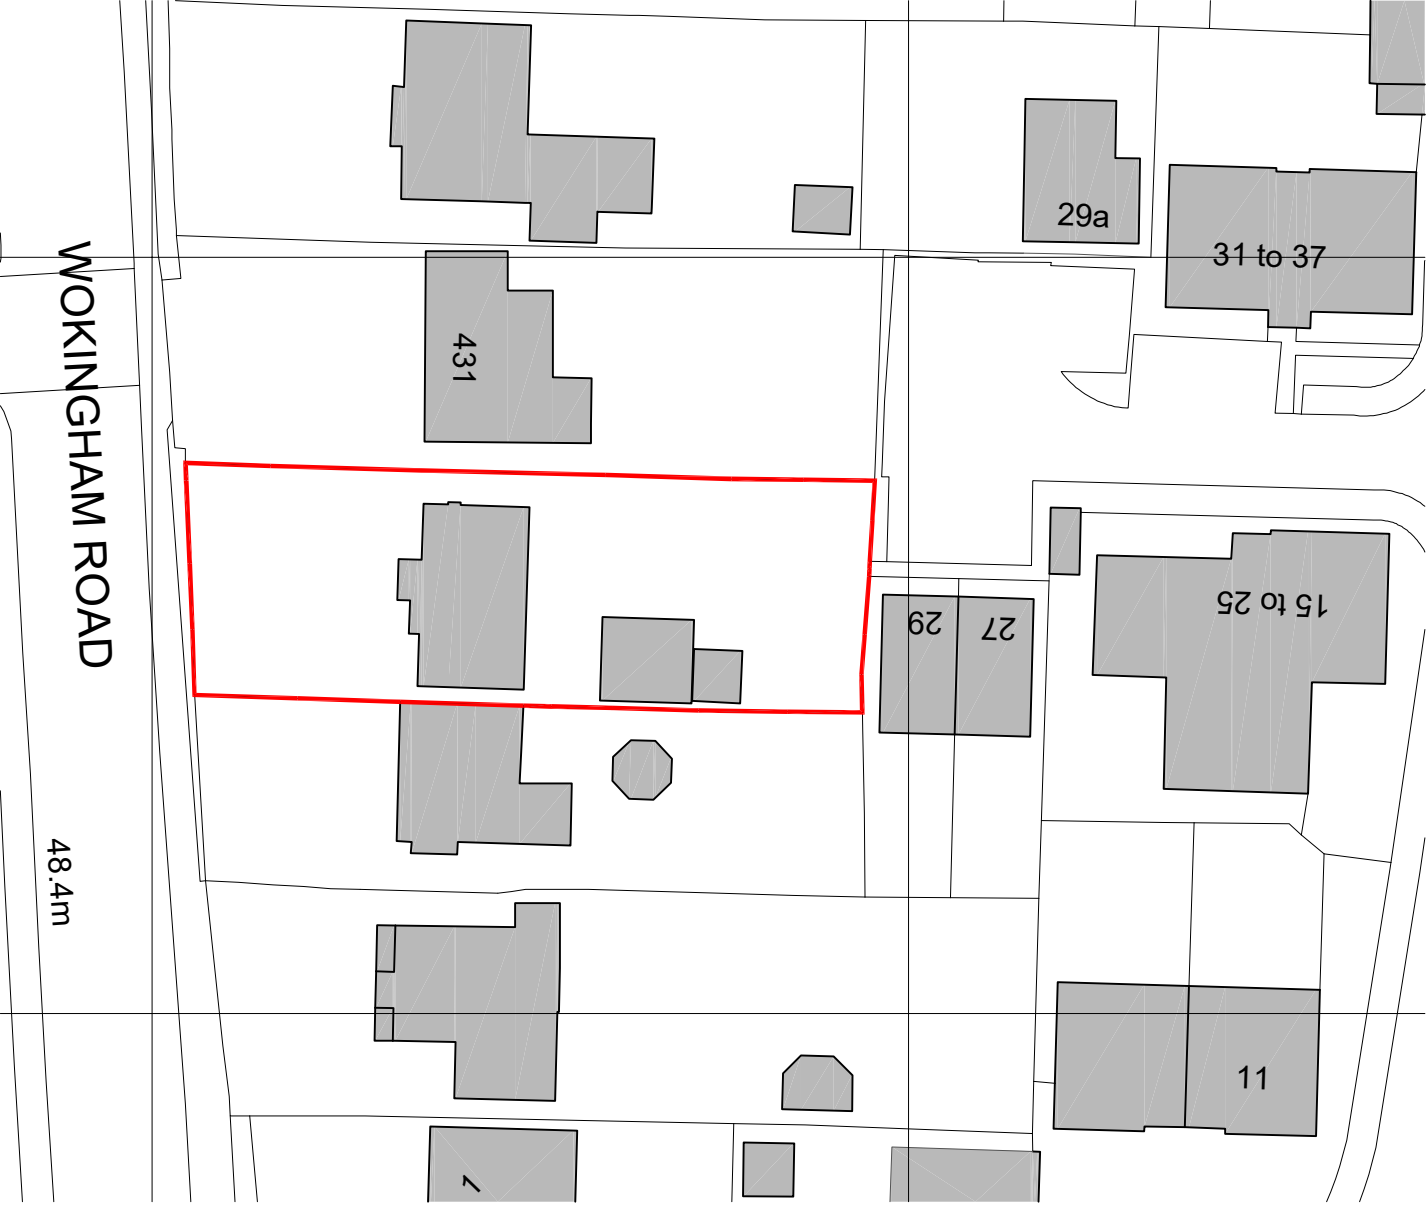


Block Plan - As Existing
Scale: 1:500

NORTH

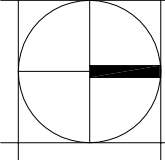

Scale Bar 1:500

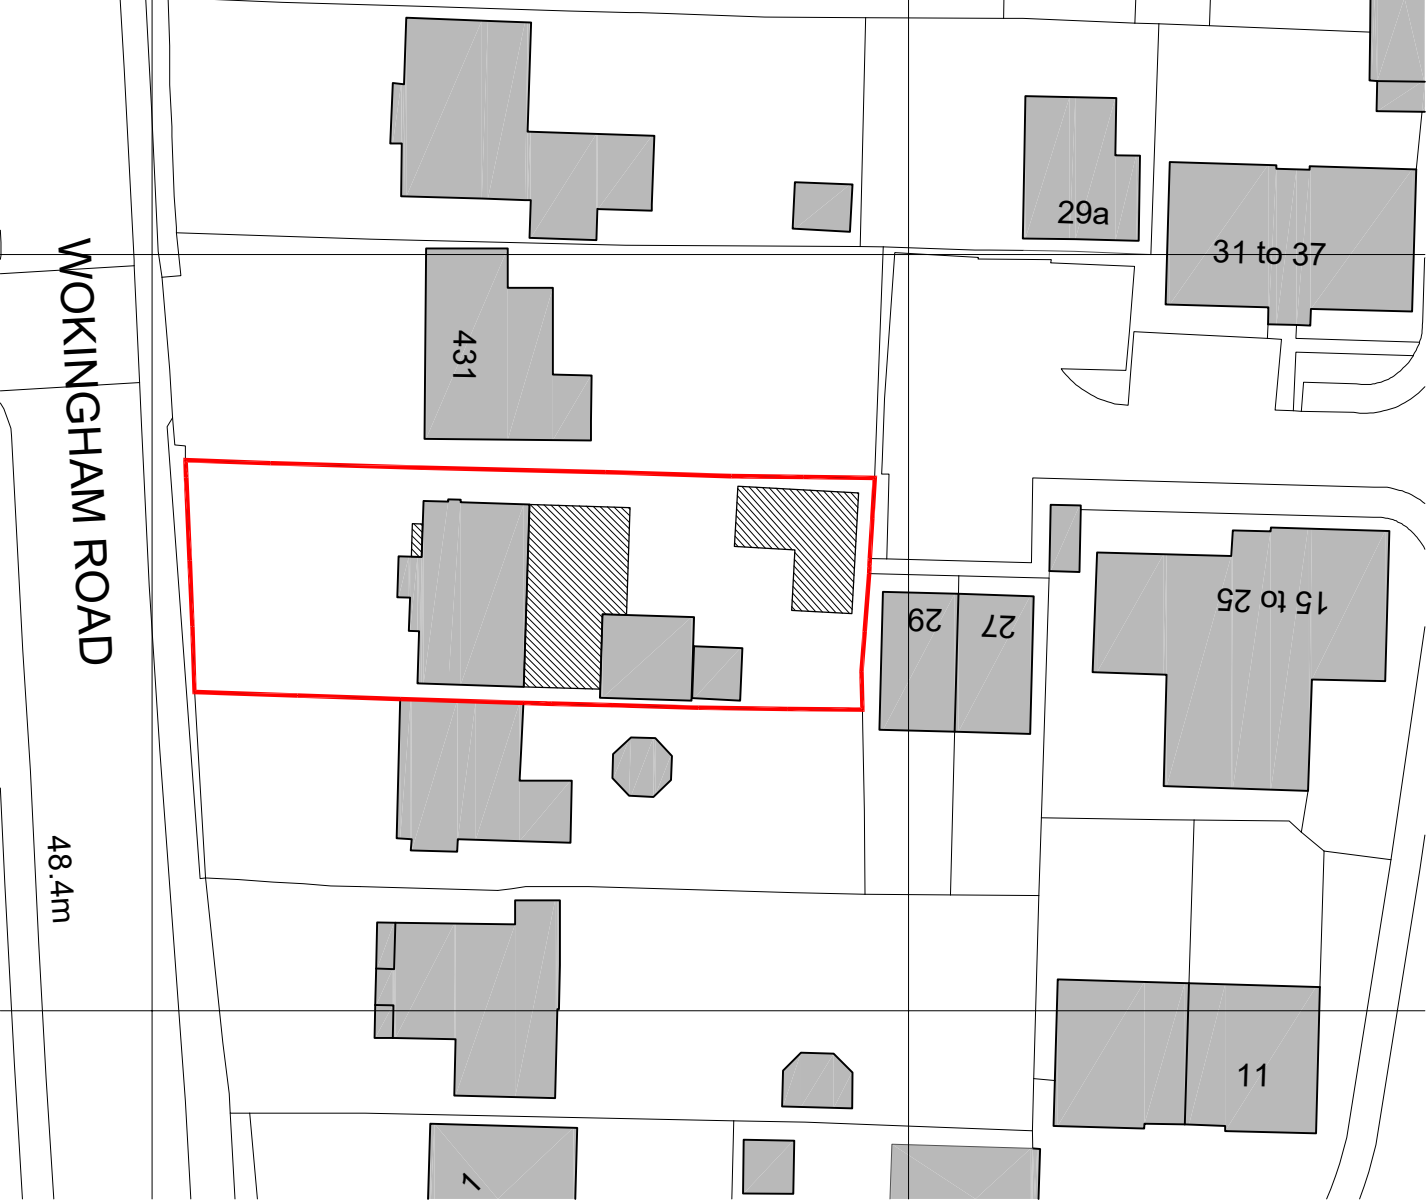

Block Plan - As Proposed
Scale: 1:500

Rev	Description	Date	Initials
FOR PLANNING APPLICATION			

HOLTHAM+NEWMAN
ARCHITECTS

The Old Dairy
228 Wyke Road, Spencers Wood,
Reading, Berkshire RG7 7DN
T: 07971 316490
E: info@hnmarchitects.co.uk

Project:
433, Wokingham Road
Earley
Reading
RG6 7EL

Client:
Mr and Mrs R. Khan

Drawing Title:
Block Plans

As Existing and Proposed		
Scale: 1:500 @ A3	Dwg. No.:	Rev.:
Drawn by: DH	2601-P106	-
Date: March 2026		