



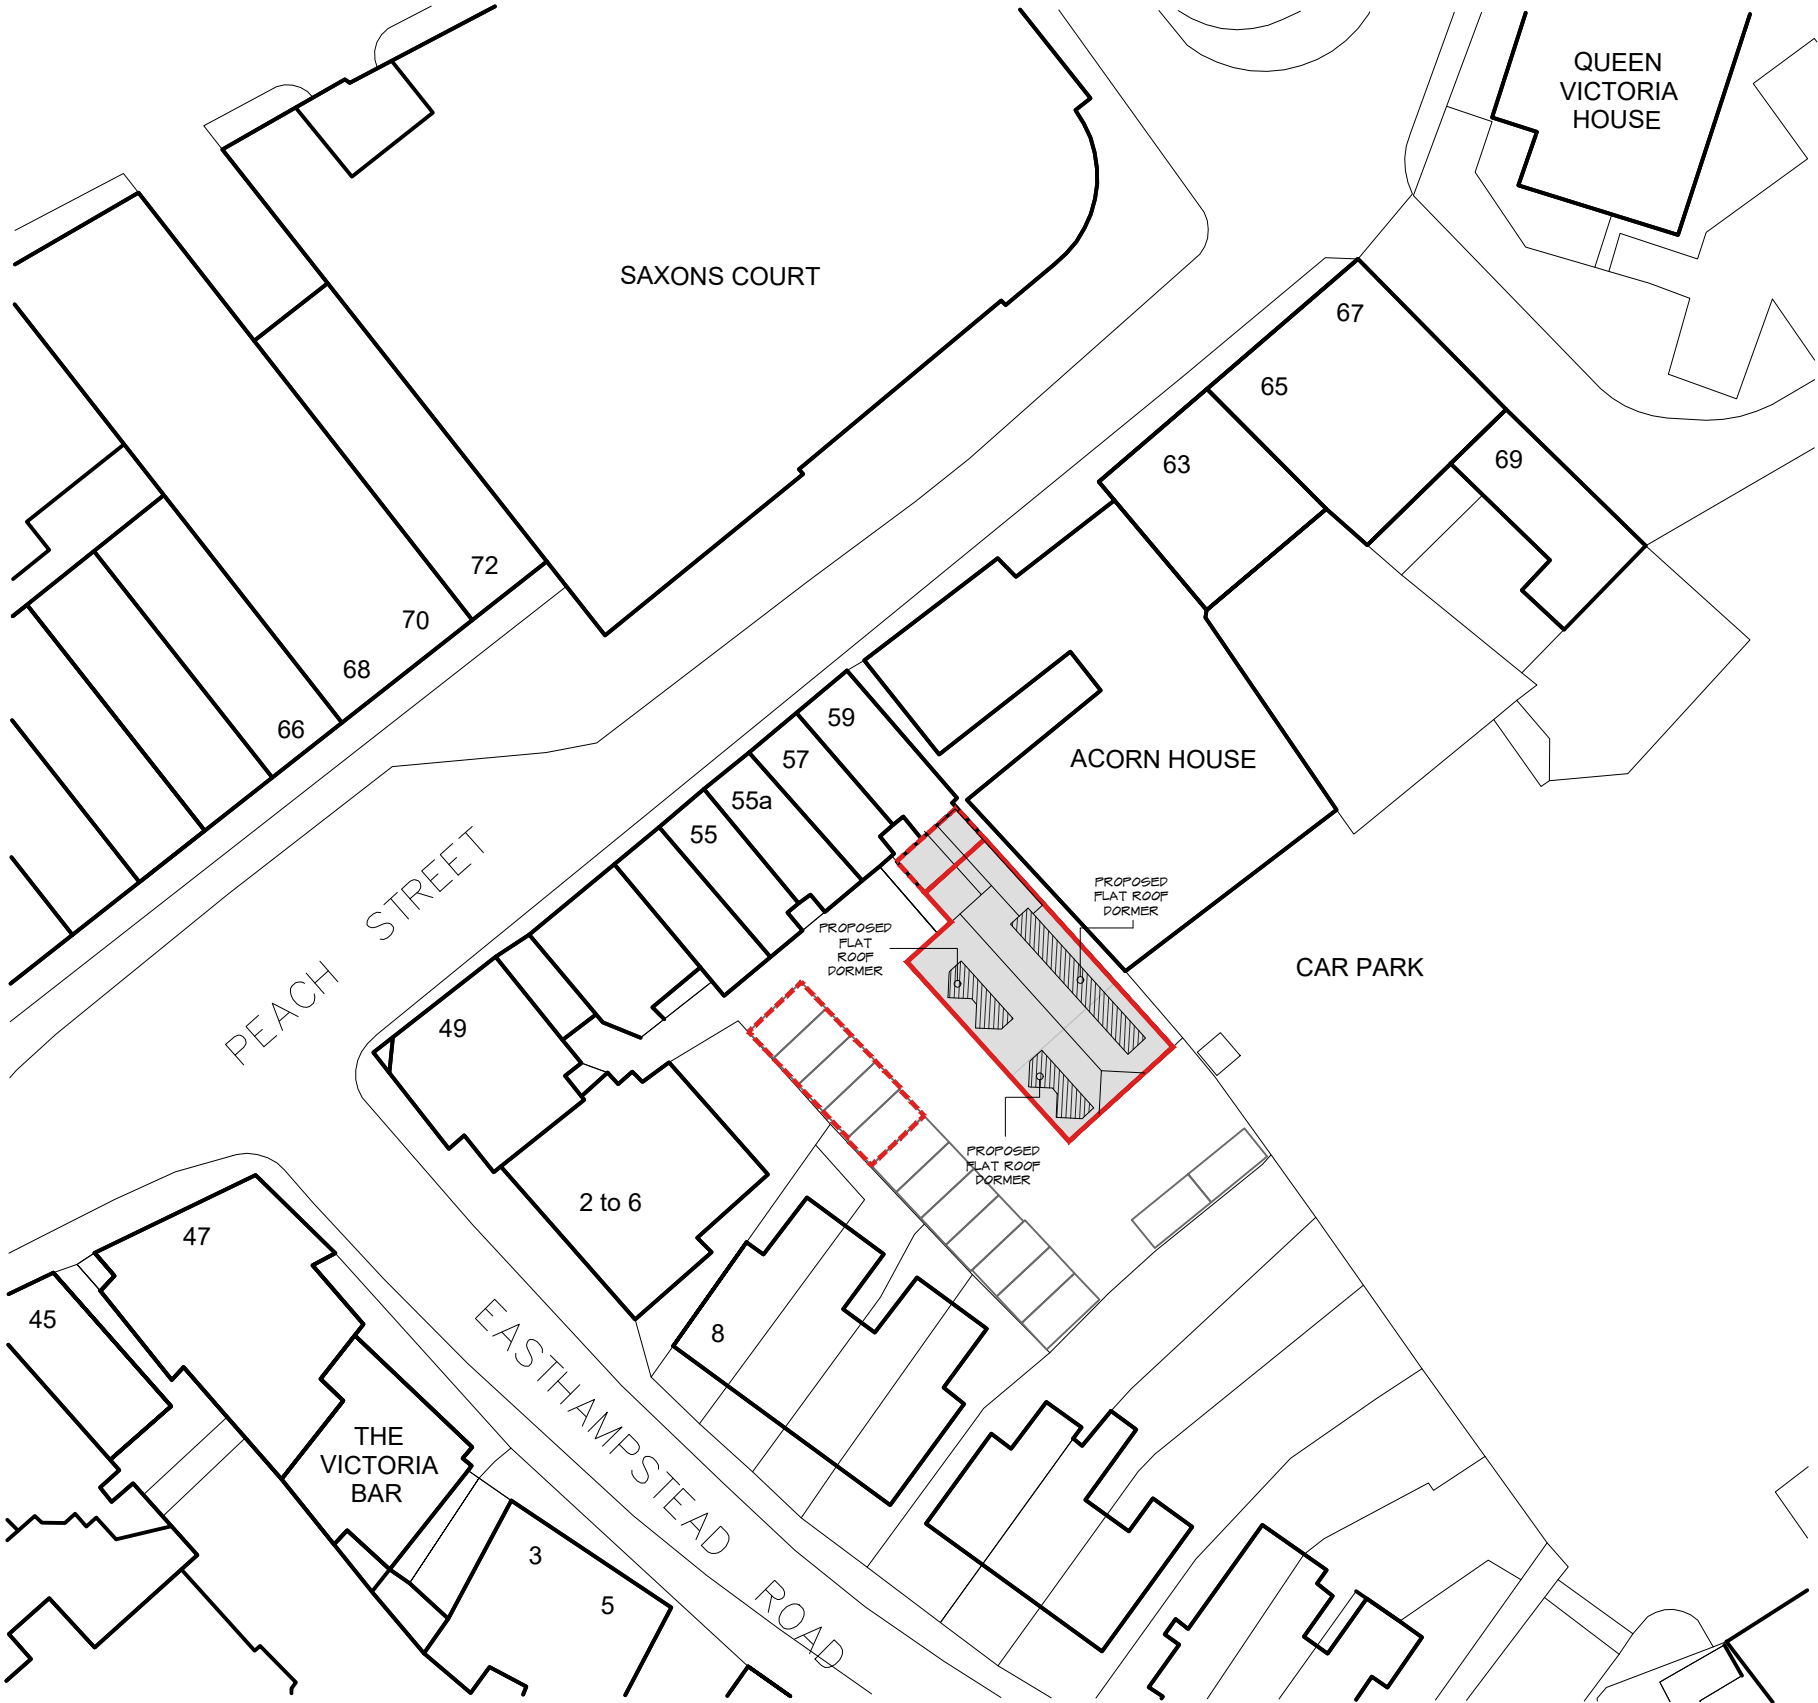


Block Plan sc 1:500

1:500 scale Bar  
This Drawing has been produced for printing onto A3 size paper,

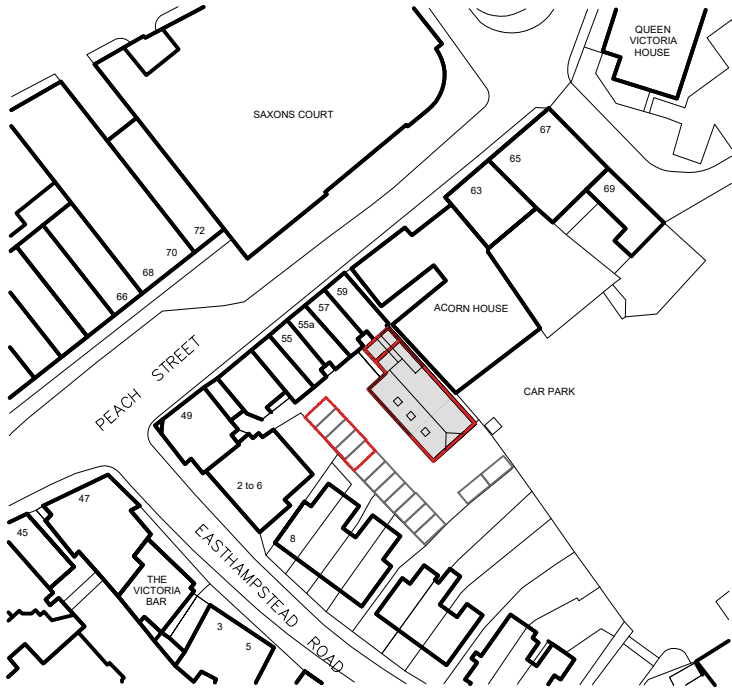

Location Plan sc 1:1250

1:1250 scale Bar  
This Drawing has been produced for printing onto A3 size paper,

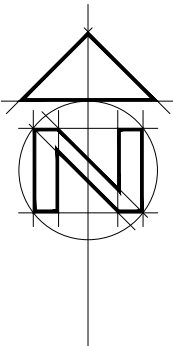

| REV | COMMENTS | DATE |
|-----|----------|------|
|-----|----------|------|



**SHAUN TANNER**  
ARCHITECTURE & PLANNING

www.stlarchitecture.co.uk studio@stlarchitecture.co.uk 0118 989 0808

**CLIENT** Evolution House Ltd  
**PROJECT** Evolution House, 53-59 Peach Street,  
Wokingham, RG40 1XP  
**DRAWING** BLOCK AND LOCATION PLAN

**STATUS** planning **DATE** Aug 2025  
**SCALE** 1:500/1250 **DRAWN** dna **CHECKED** NO 3985/200 **REV** A

THIS DRAWING MUST NOT BE SCALED UNLESS ISSUED FOR PLANNING PURPOSES. ALL DIMENSIONS ARE TO BE VERIFIED PRIOR TO SETTING OUT, COMMENCING WORK, OR PRODUCTION OF FABRICATION DRAWINGS. REPORT ANY DISCREPANCIES TO THE SUPERVISING OFFICER IMMEDIATELY. ©