




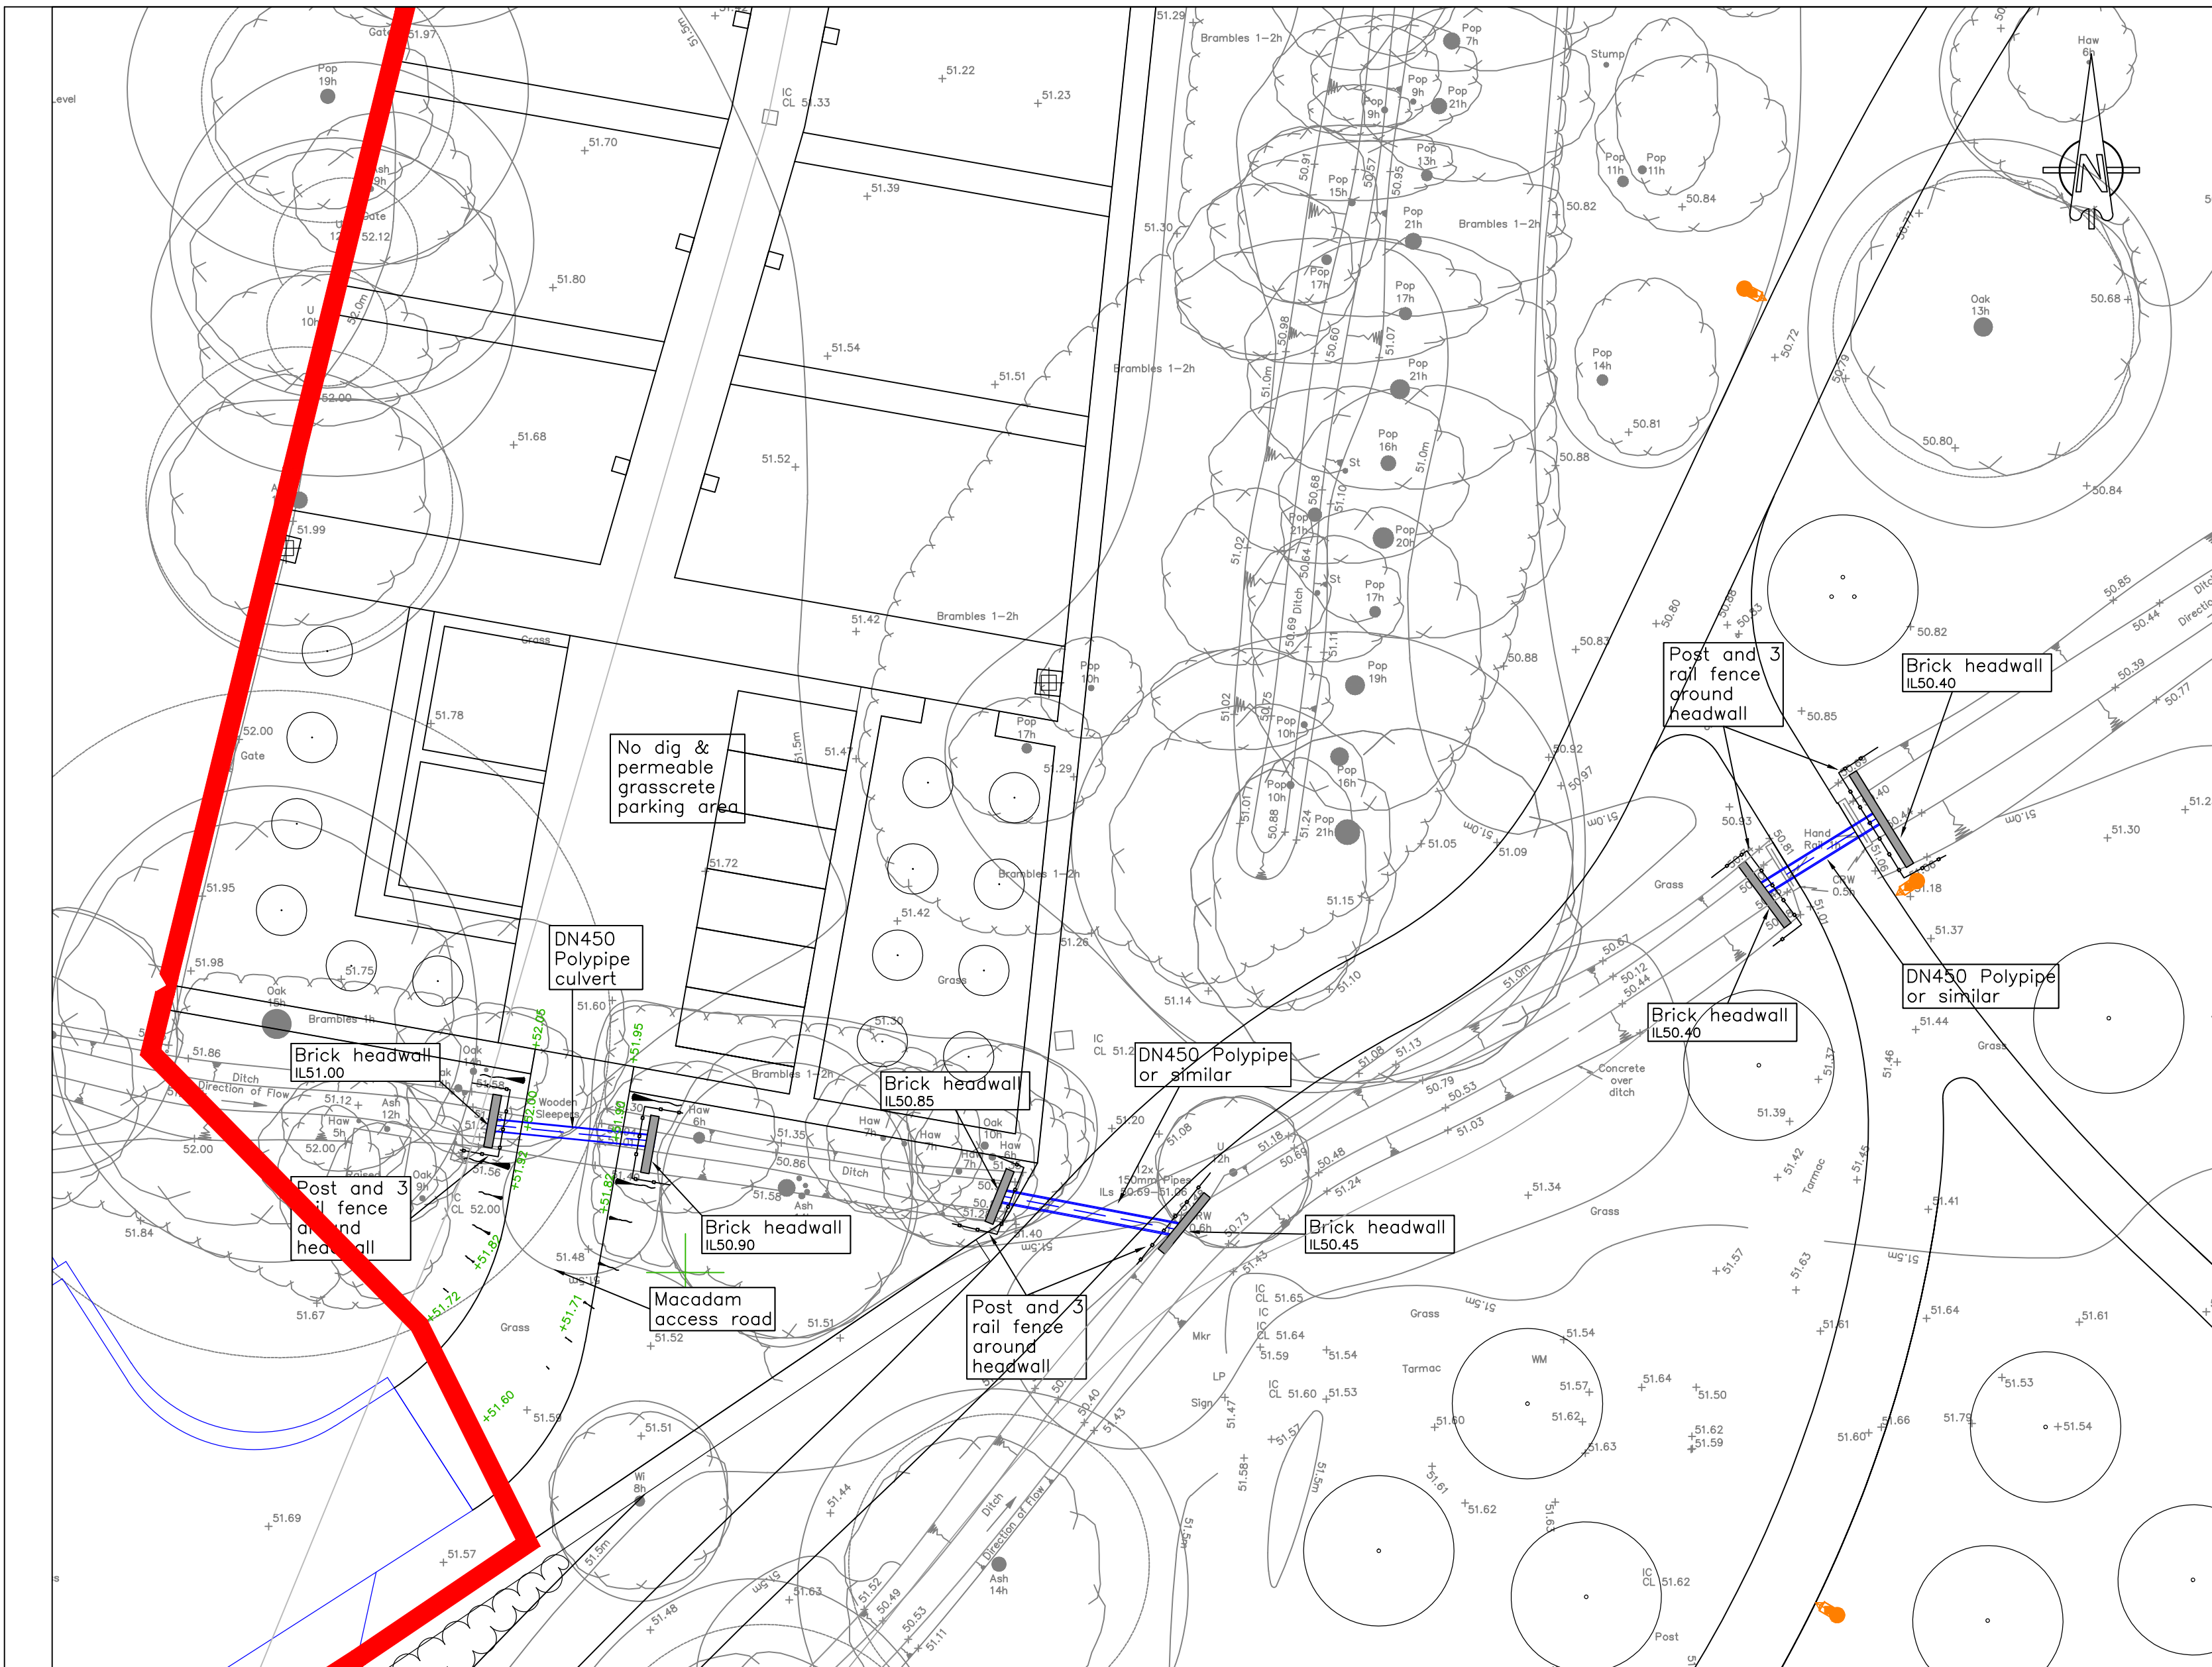


ALLOTMENT & DRAINAGE DETAILS
Scale 1:200

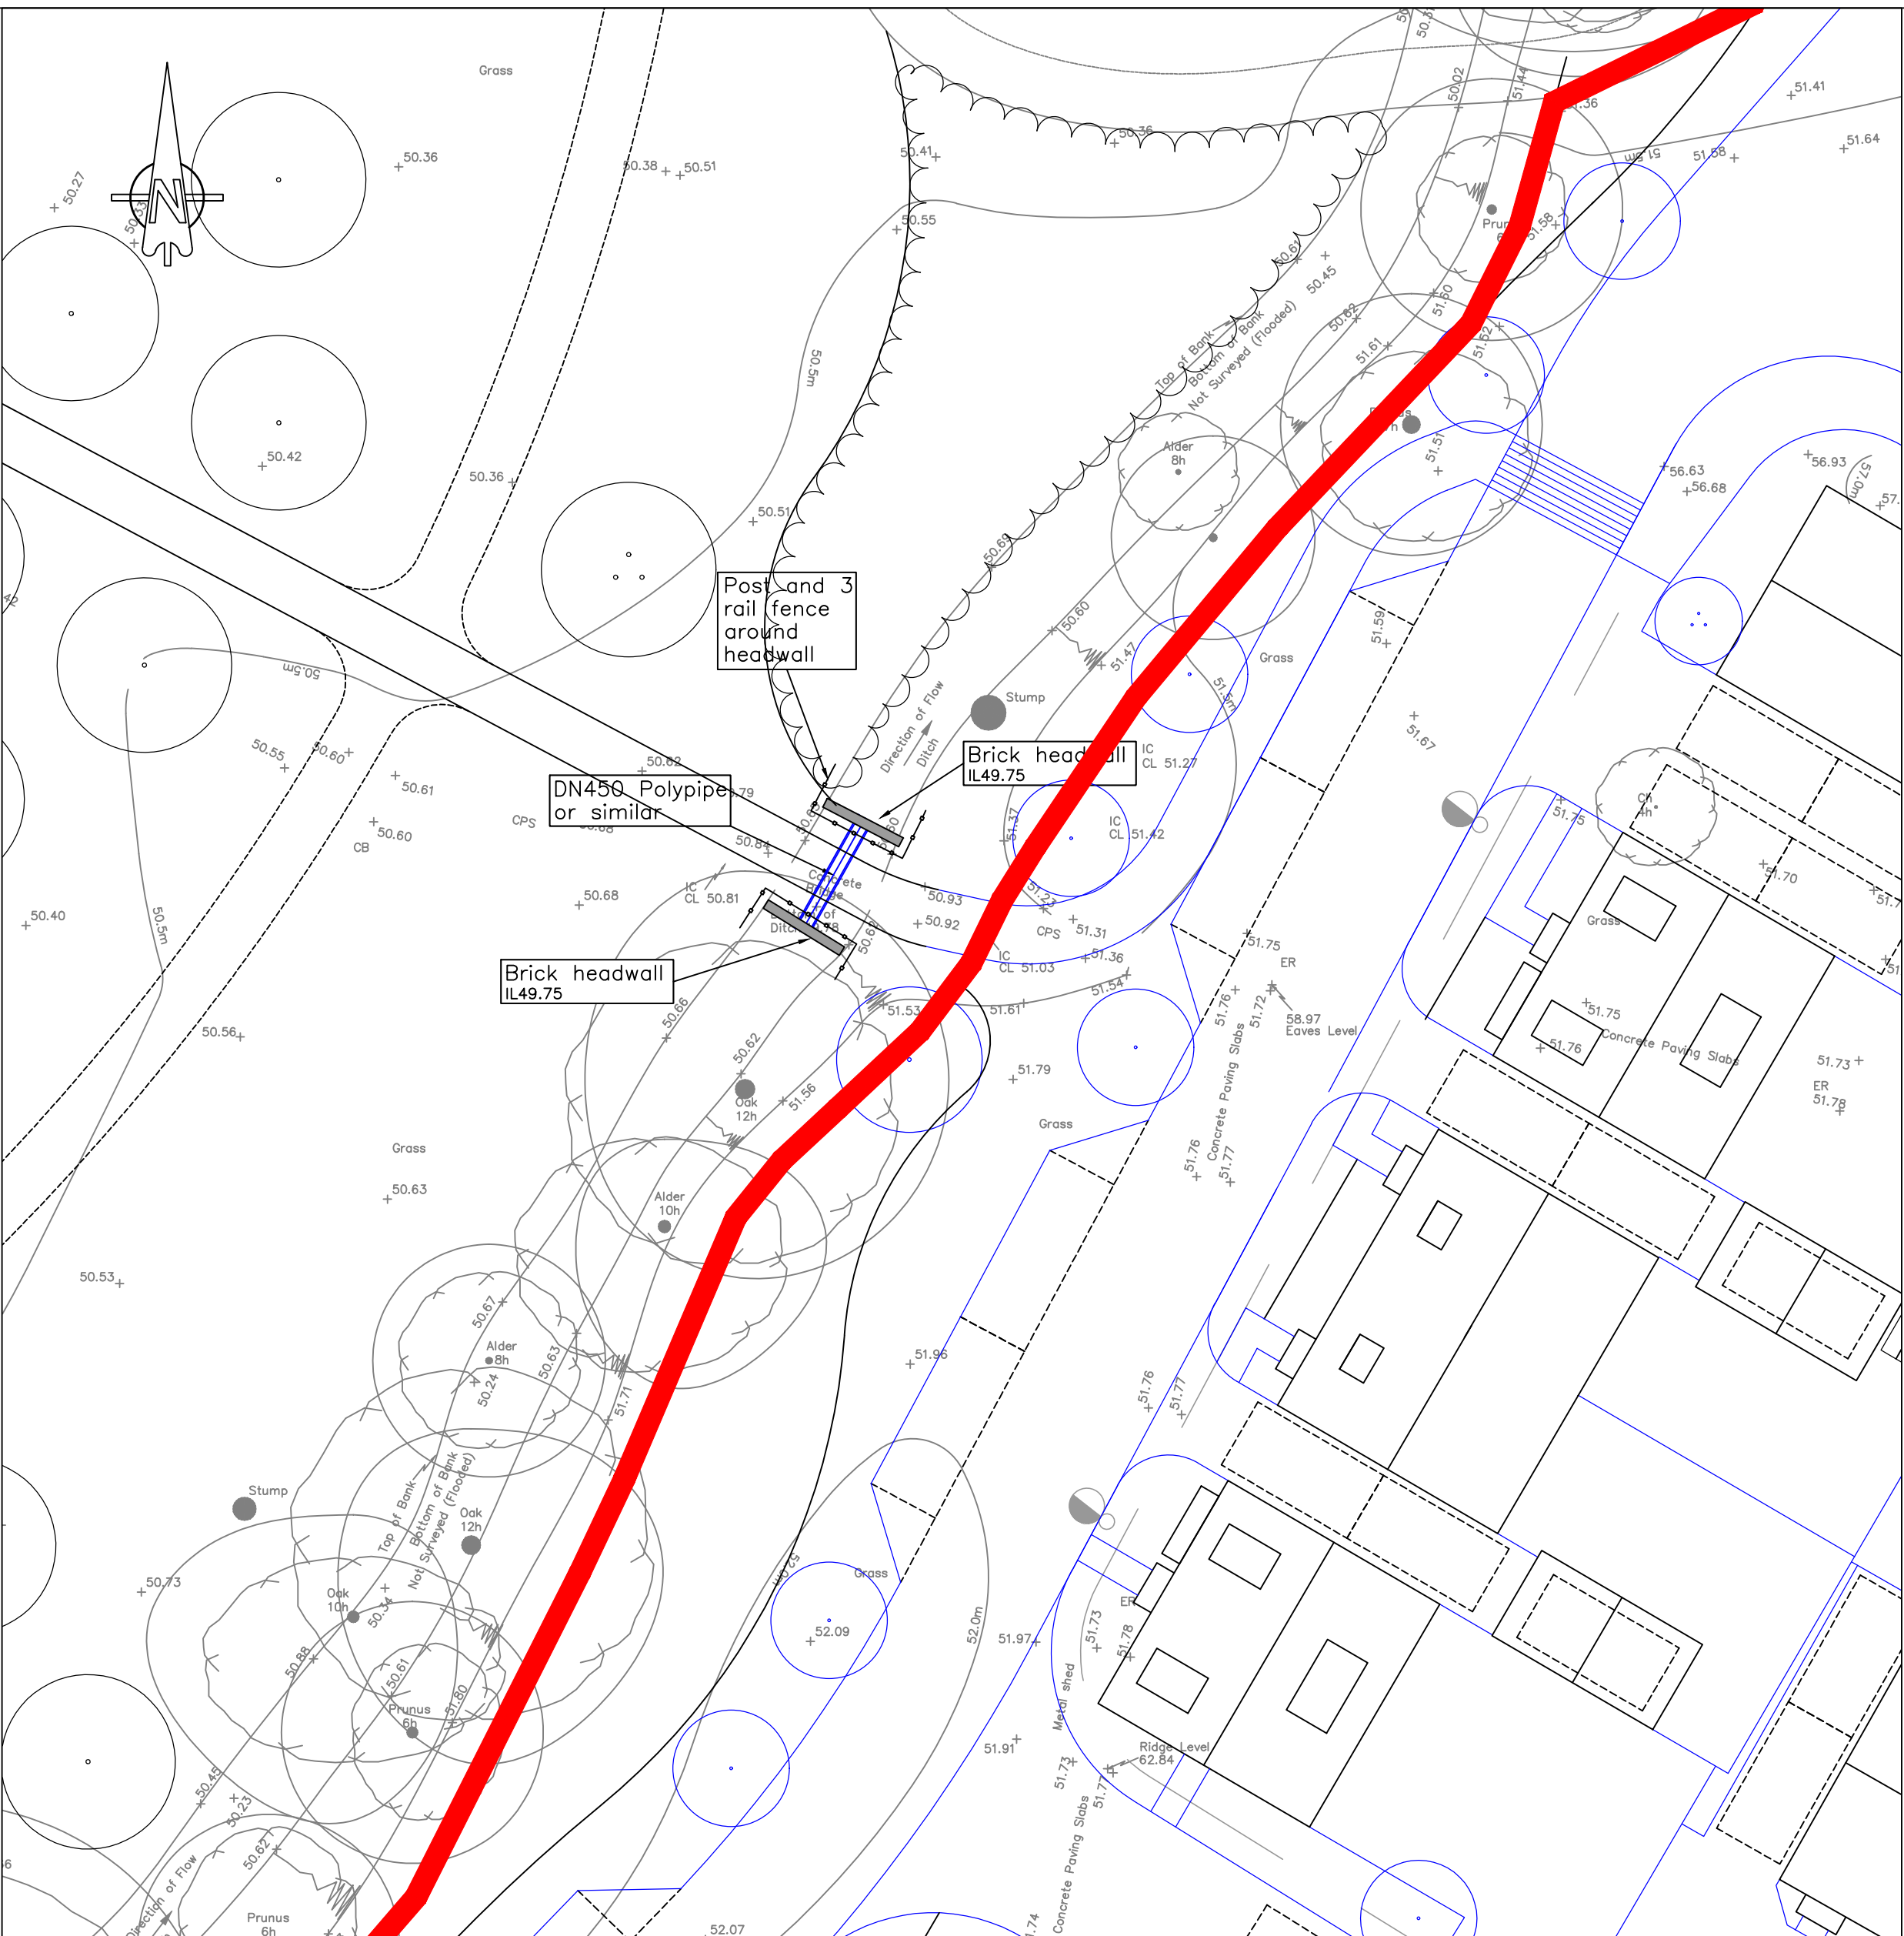


ALLOTMENT & DRAINAGE DETAILS
Scale 1:200

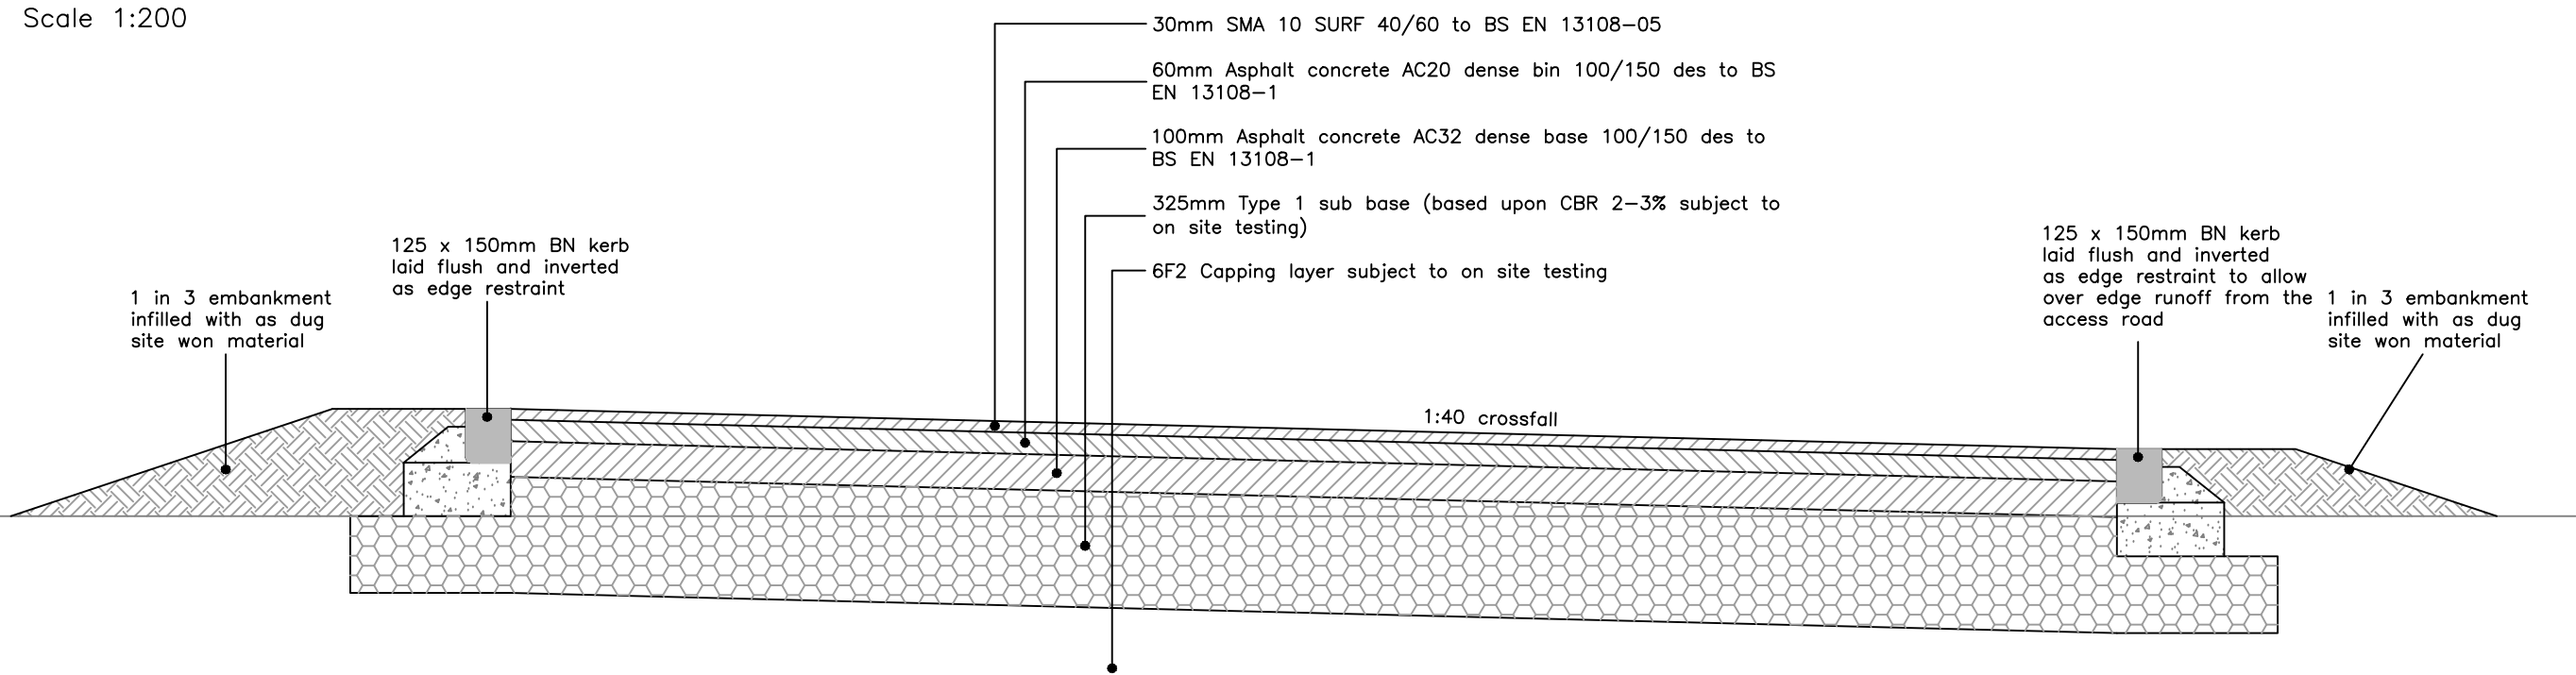

TYPICAL SECTION THROUGH 4.1m min
ALLOTMENT ACCESS ROAD
Scale 1:20

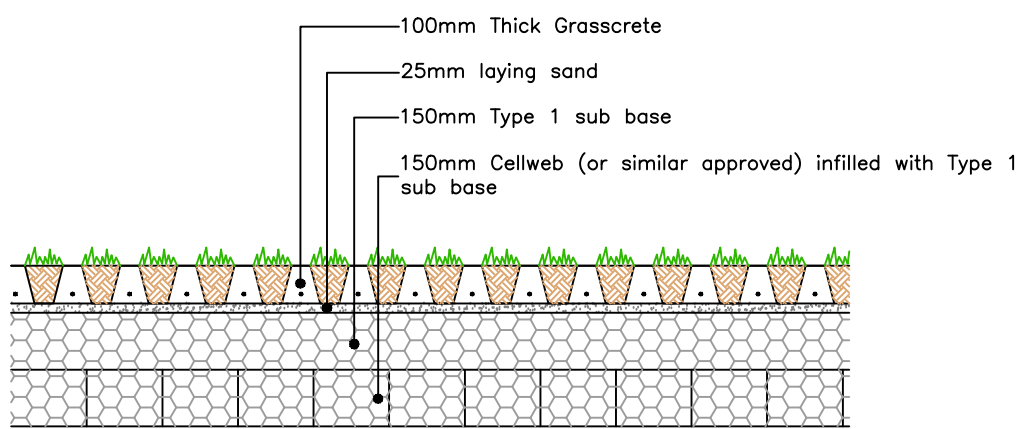

TYPICAL SECTION THROUGH NO DIG
PERMEABLE GRASSCRETE PARKING AREA
Scale 1:20

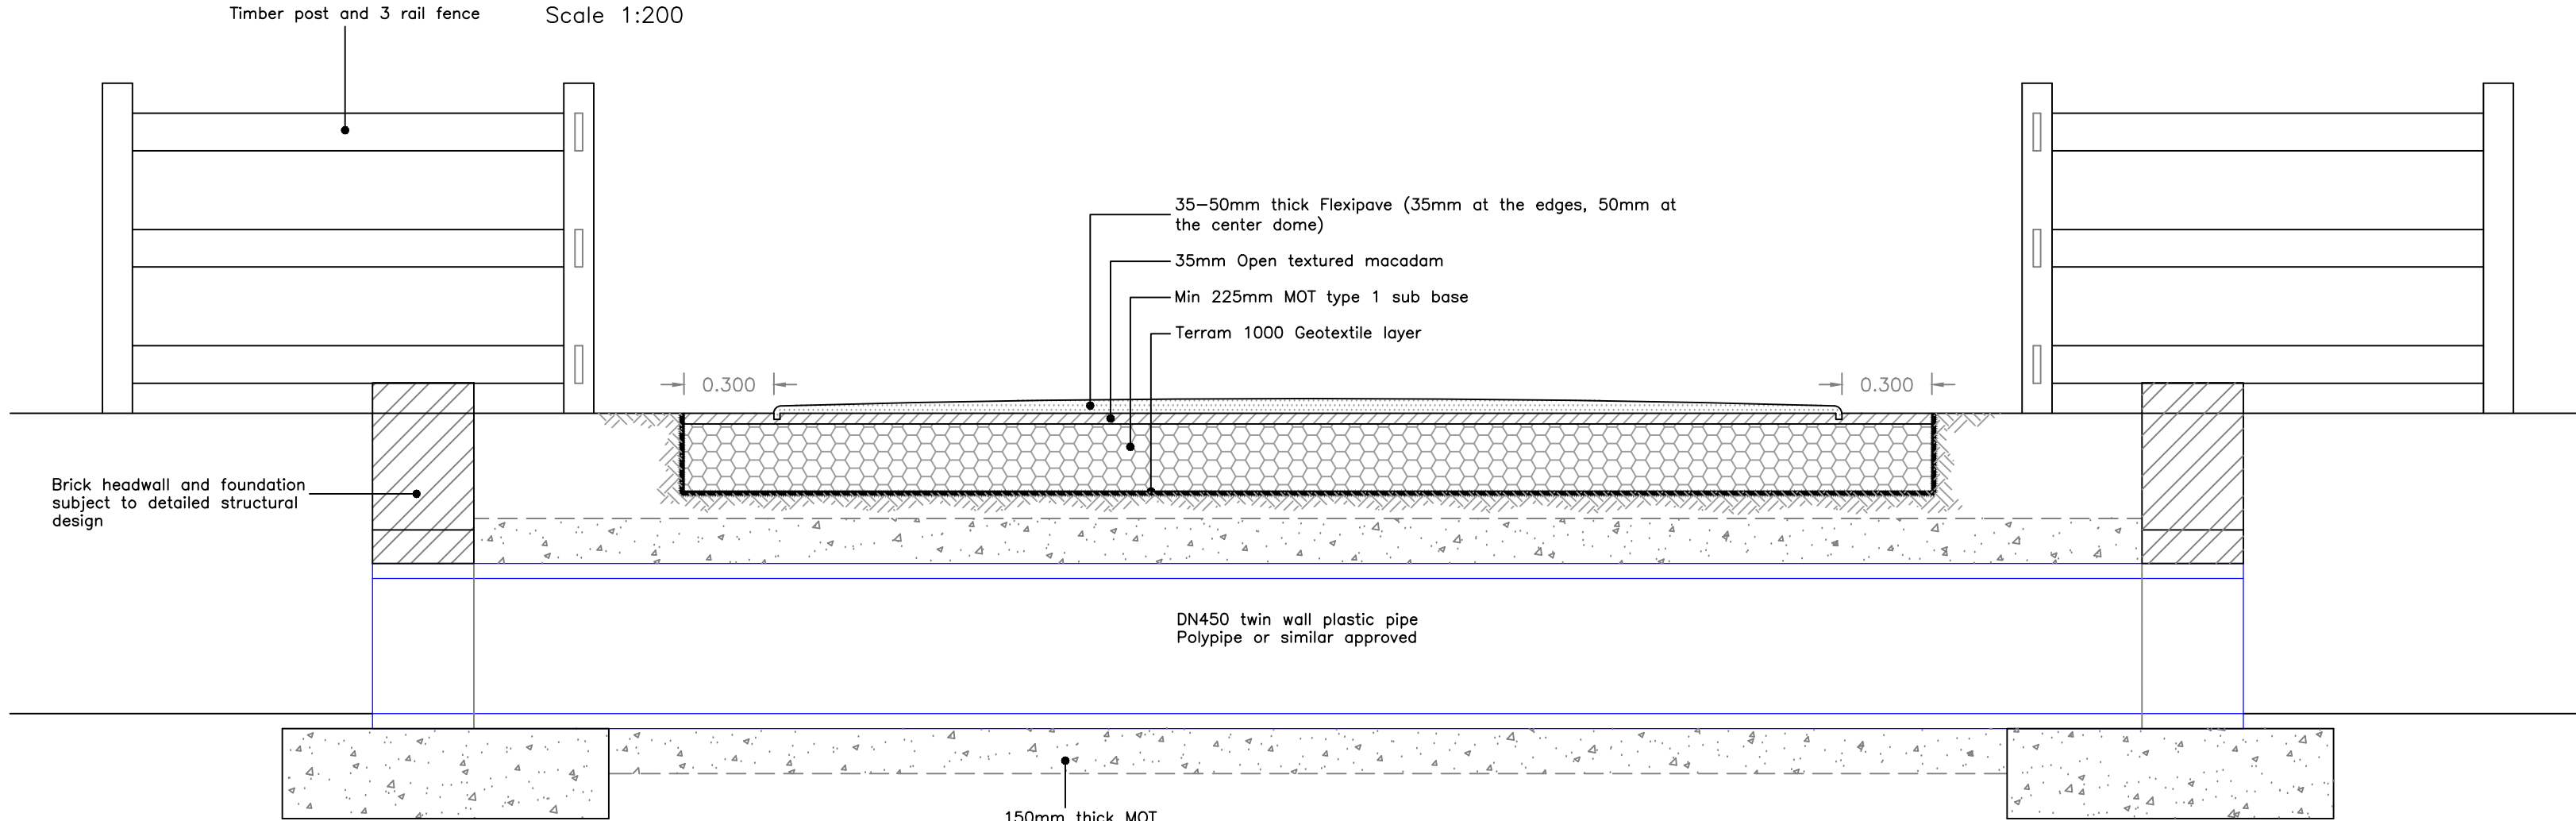

TYPICAL SECTION THROUGH
CULVERT AND CROSSING
Scale 1:20

P2	24.08.26	Client comments added to layout	EB	KTG
P1	17.08.26	First Issue	EB	KTG

REV. No.	DATE	DESCRIPTION	DRAWN	CHECKED
Client		MJA CONSULTING CIVIL & STRUCTURAL ENGINEERS Ipsium Court, 24 The Quadrant, Abingdon Science Park, Abingdon Oxon, OX14 3YS Tel: 01235 555173 Email: mail@mjaconsulting.co.uk		
Project	Linear Park Ph3 Arborfield, Wokingham	Scale: As shown Status: PRELIMINARY		
Title	Allotment access & drainage details	Drawn: Project Engineer EB KTG Drawing Number: 7715-MJA-SW-XX-DR-C-201	MJA Project No: 7715 Date: 10/07/2026	Rev: P2