


Location Plan

Site Address: 1, St Helier Close, Wokingham, RG41 2HA

Date Produced: 28-Aug-2026

Scale: 1:1250 @A3

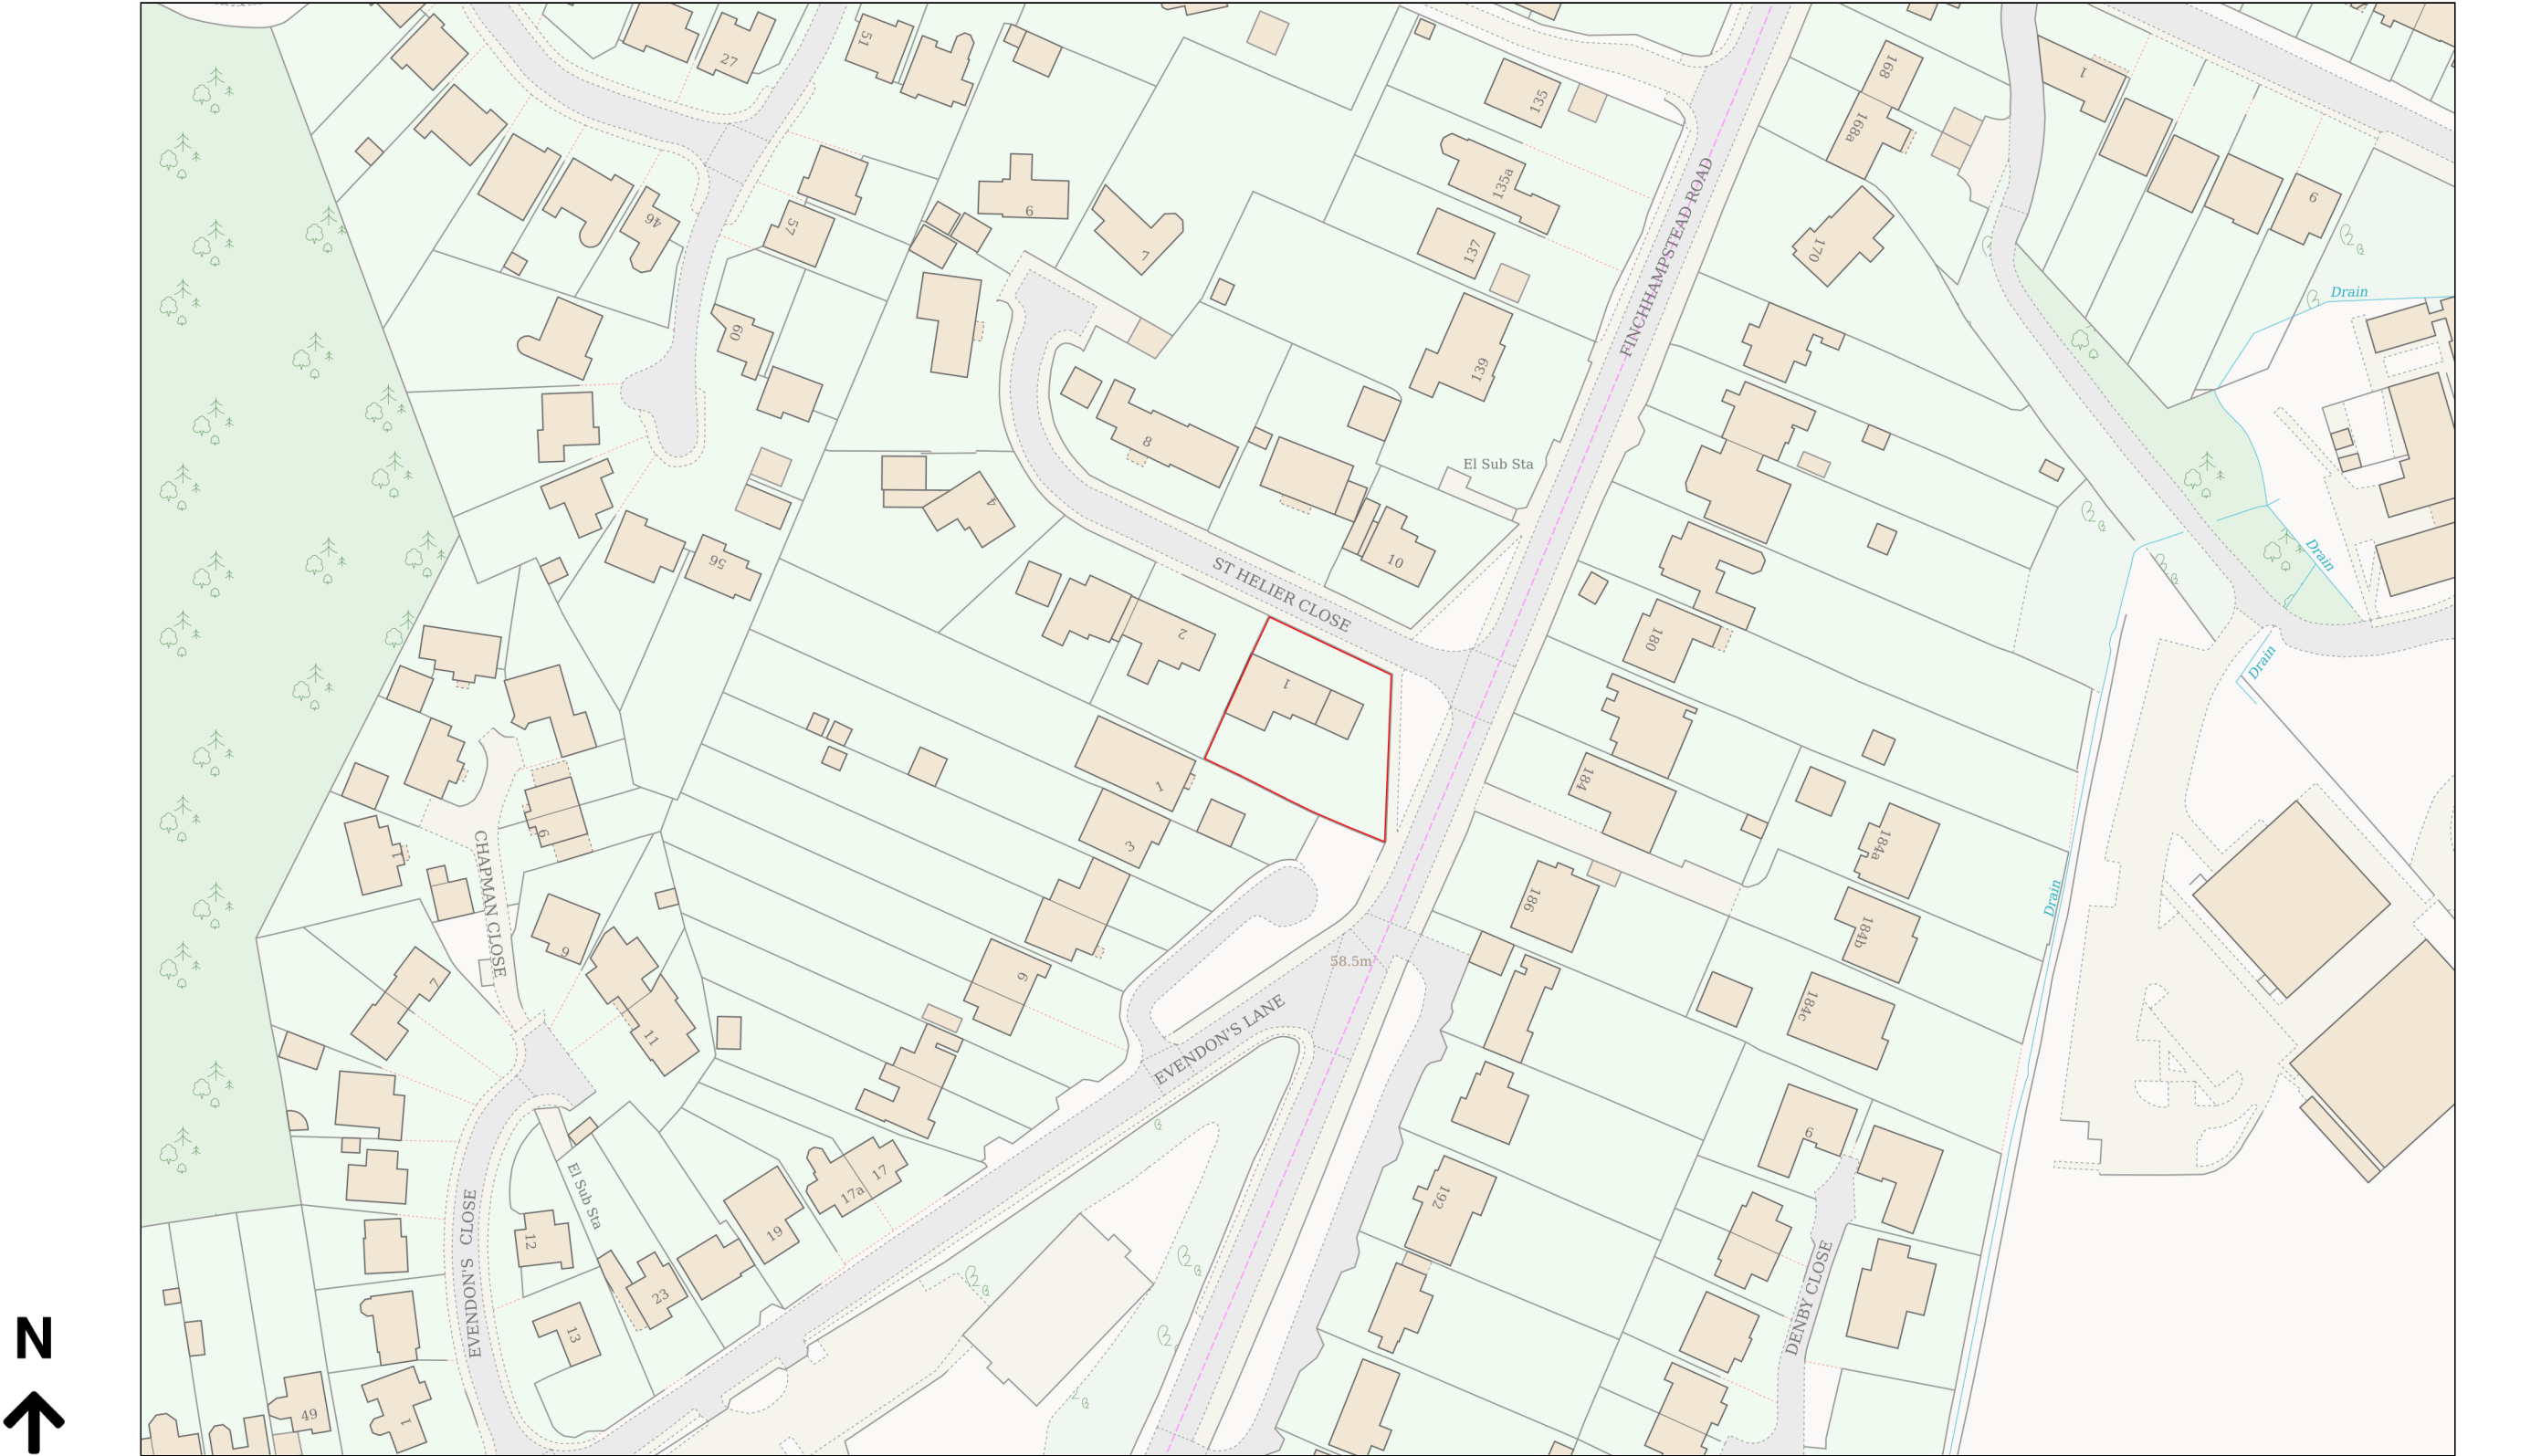

Planning Portal Reference: PP-15143227v1

