


Location Plan

Site Address: The Limes, Milley Lane, Hare Hatch, RG10 9TH



Date Produced: 09-Sep-2024

Scale: 1:1250 @A3

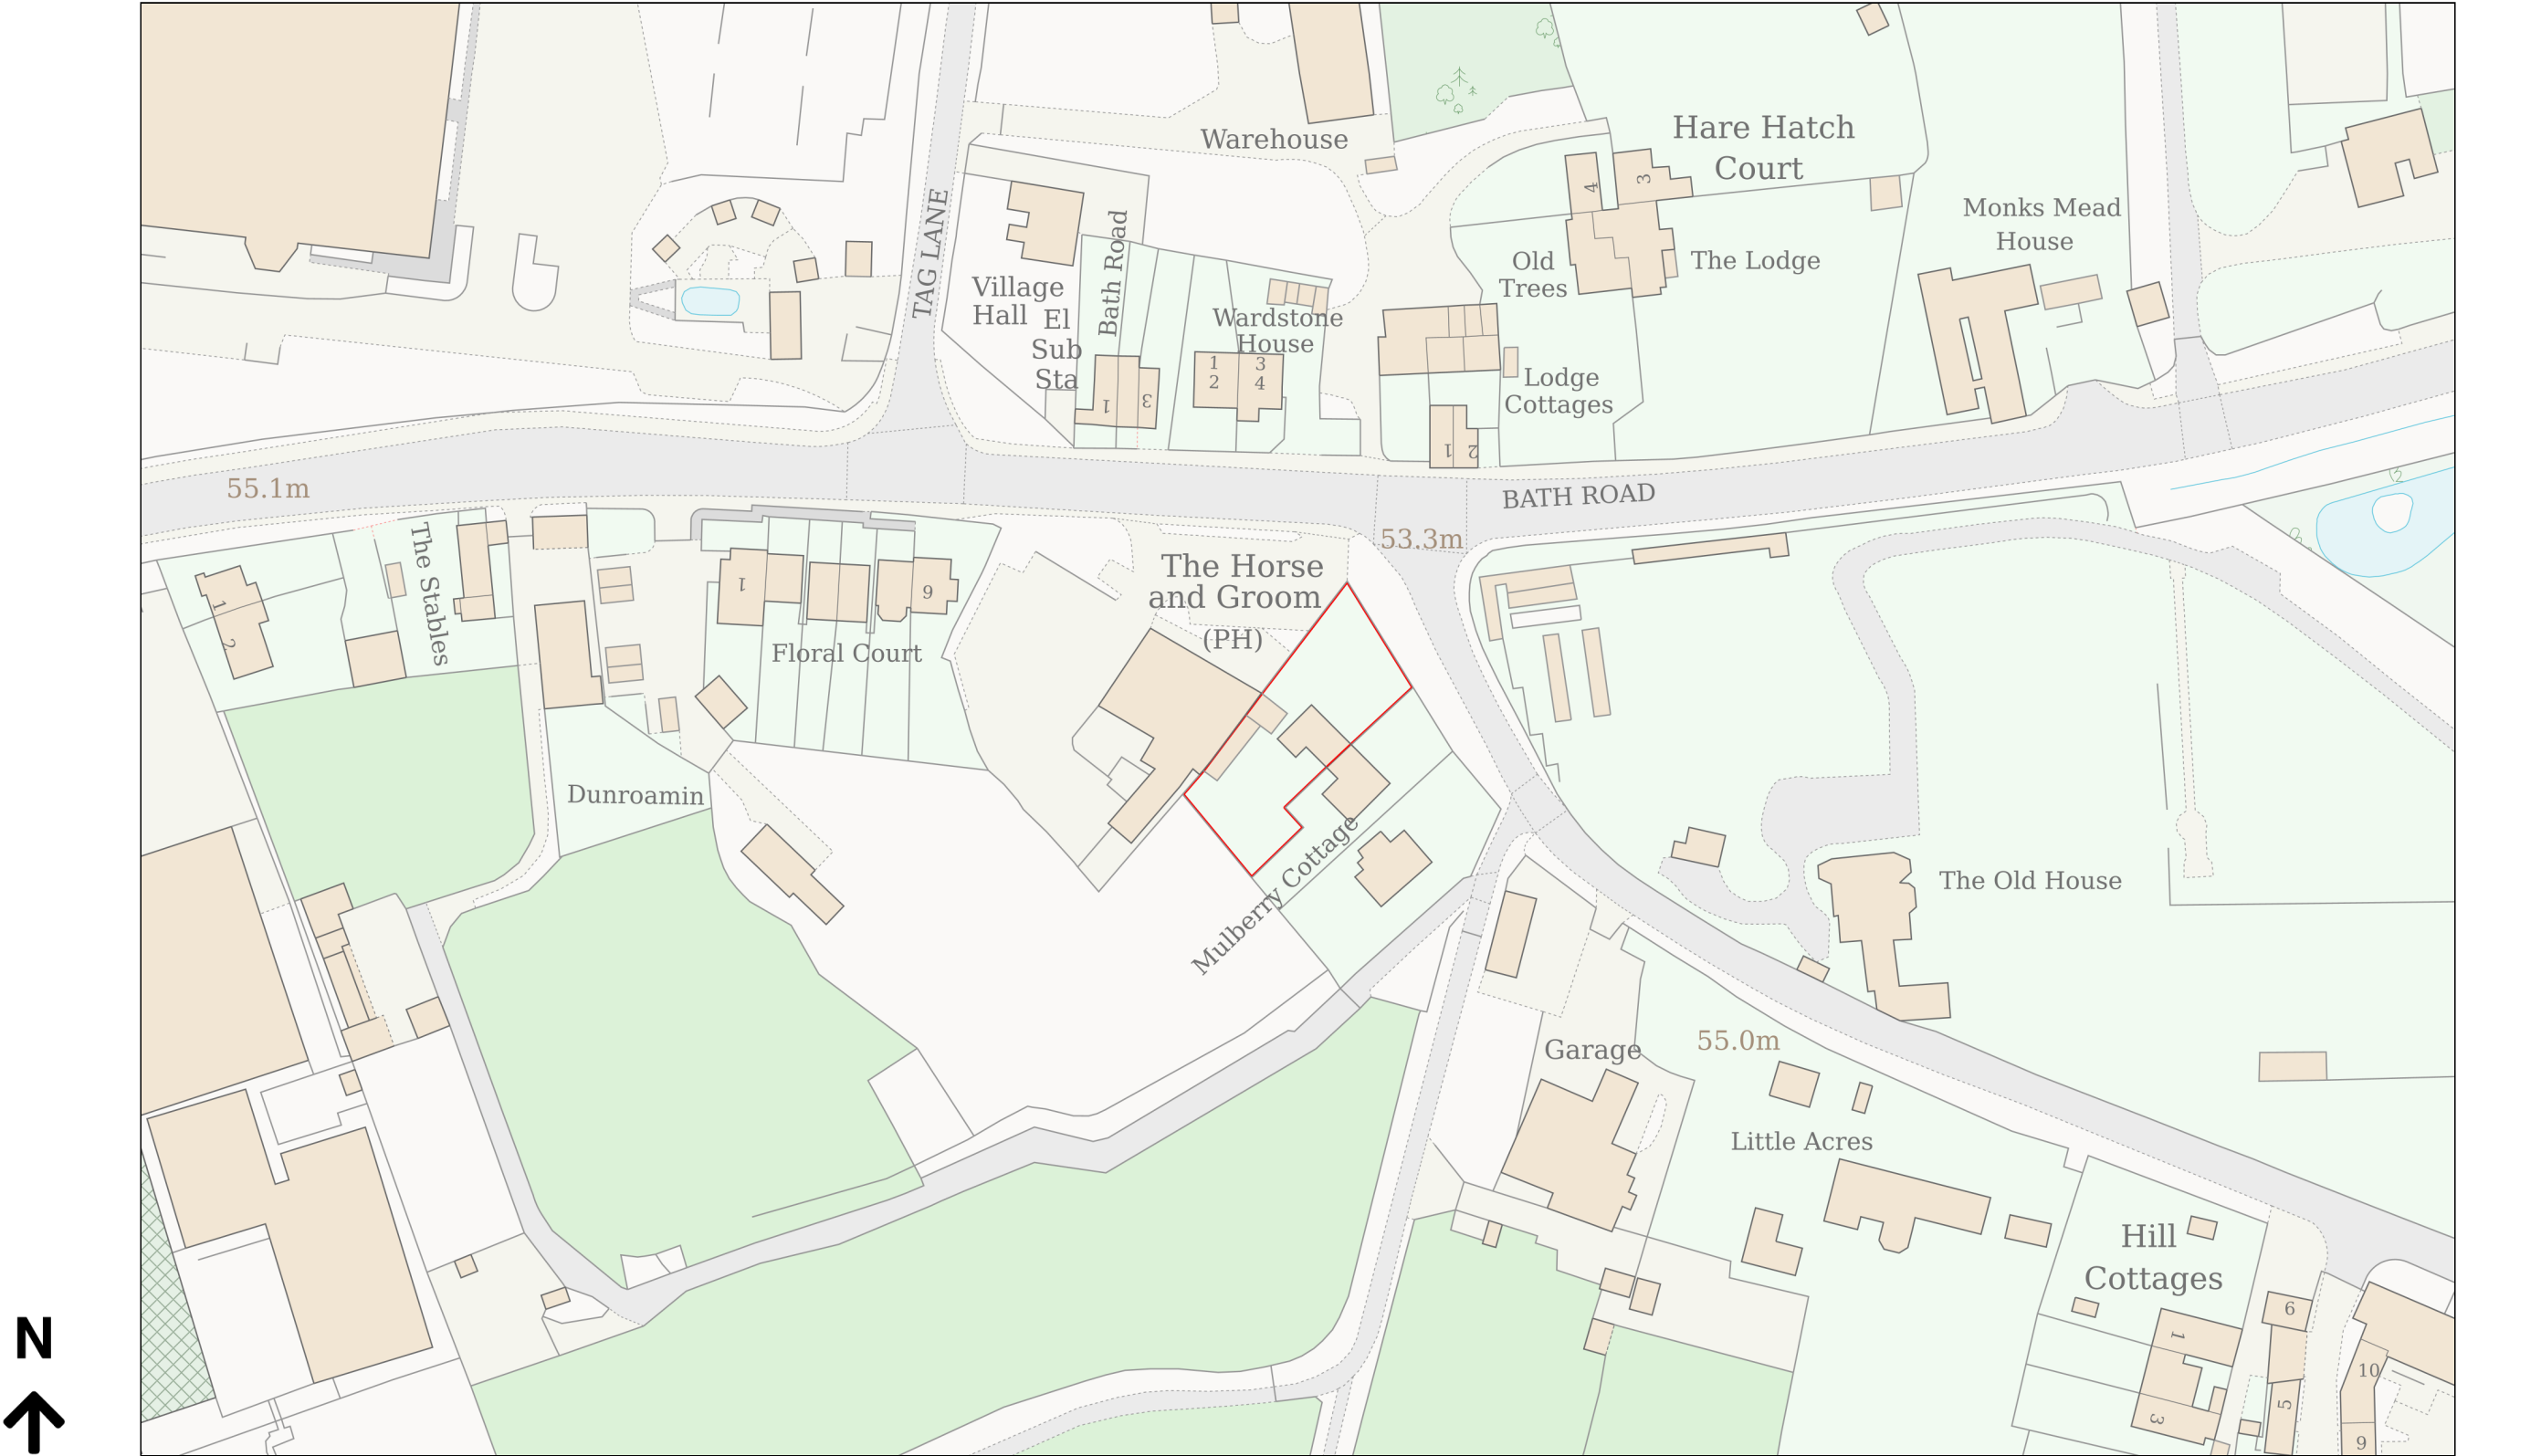

Planning Portal Reference: PP-13393366v1