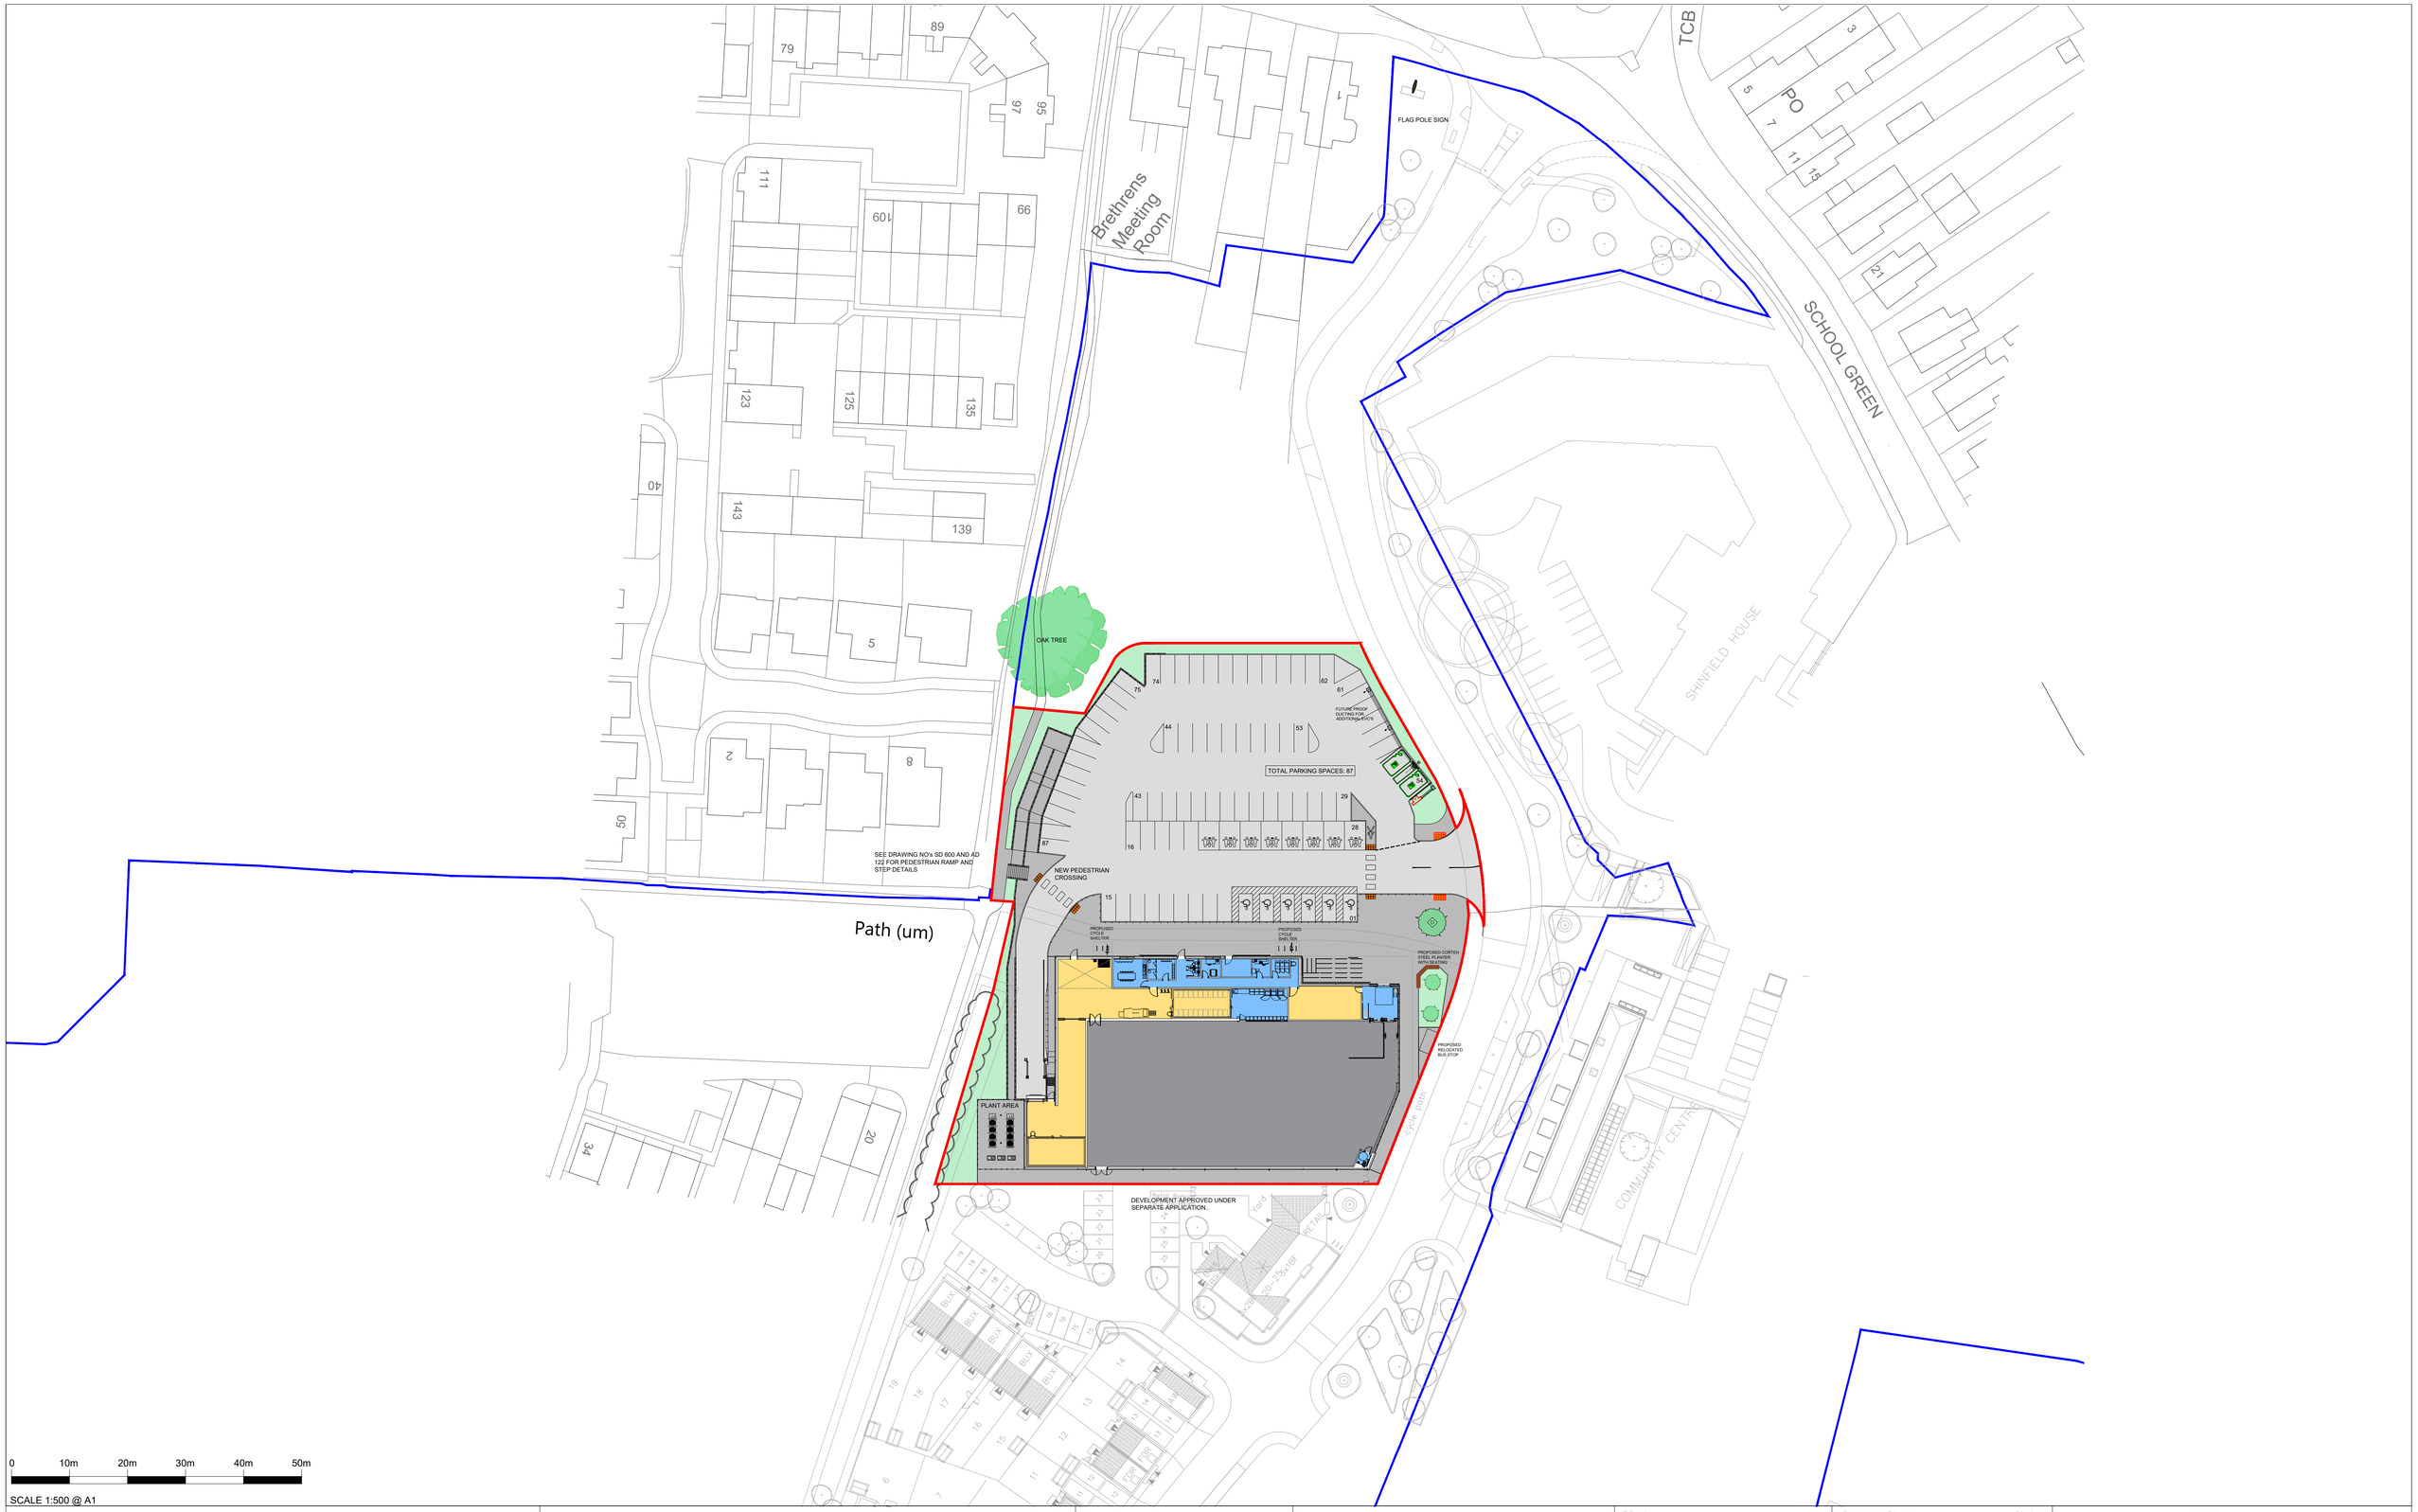

RIBA Chartered Practice

Architects Registration Board

CIAT CHARTERED PRACTICE

DIMENSIONS TO BE CONFIRMED ON SITE PRIOR TO START OF WORKS AND ODA TO BE INFORMED OF DISCREPANCIES IMMEDIATELY. NO DIMENSIONS TO BE SCALED FROM THIS DRAWING.
ALL MATERIALS AND WORKS ARE TO BE CARRIED OUT IN ACCORDANCE WITH THE LATEST REVISION OF THE APPROPRIATE **BRITISH STANDARDS OR EURO CODE, PLANNING APPROVAL, CURRENT BUILDING REGULATIONS AND CODES OF PRACTICE.**
PARTY WALL ACT - NOTICES UNDER THE PARTY WALL ACT ARE TO BE SERVED BY THE PROPERTY OWNER OR APPOINTED THIRD PARTY BY PROPERTY OWNER. HEALTH AND SAFETY - CDM 2015 REGULATIONS APPLY TO ALL CONSTRUCTION WORKS TO BE CARRIED OUT AND APPLY TO DESIGNERS, CONTRACTORS AND THE CLIENT. AS SUCH ALL PARTIES HAVE DUTIES UNDER THESE REGULATIONS.

Notes

LIDL

Rev	Description	Date	Rev by	Chk by
D	AMENDED TO SUIT CLIENTS REQUEST	14.11.22	NJTE	LMC
C	AMENDED TO SUIT PLANNERS COMMENTS	25.10.22	LMC	
B	DRAWING AMENDED TO SUIT PROPOSED LEVELS	13.07.22	NJTE	LMC
A	DRAWING AMENDED TO SUIT CLIENTS REQUEST	29.06.22	NJTE	LMC

Revisions

Client
LIDL GREAT BRITAIN LTD.
SOUTHAMPTON, SO16 0AW.

Project
HOLLOW LANE, SHINFIELD

Drawing
PROPOSED SITE PLAN - CONTEXT PLAN

Project No: 19020 | Originator | Functional Breakdown | Spatial Breakdown | Form | Discipline | Class | Dwg No: AD_121

Purpose of Issue: PLANNING
Status

Scale @ A1: 1:500

Drawn: NJTE
Checked: LMC

Revision: D
Date: MAY 2022

DO NOT USE FOR CONSTRUCTION

ONE DESIGN architects

One Design Architects Ltd, The Orange Studio, First Floor Main building, Salts Mill, Victoria Road, Saltaire, West Yorkshire, BD18 3LA
Tel: 01274 591188
www.onedesignarchs.com mail@onedesignarchs.com

Registered in England & Wales No: 08355643

Architectural