


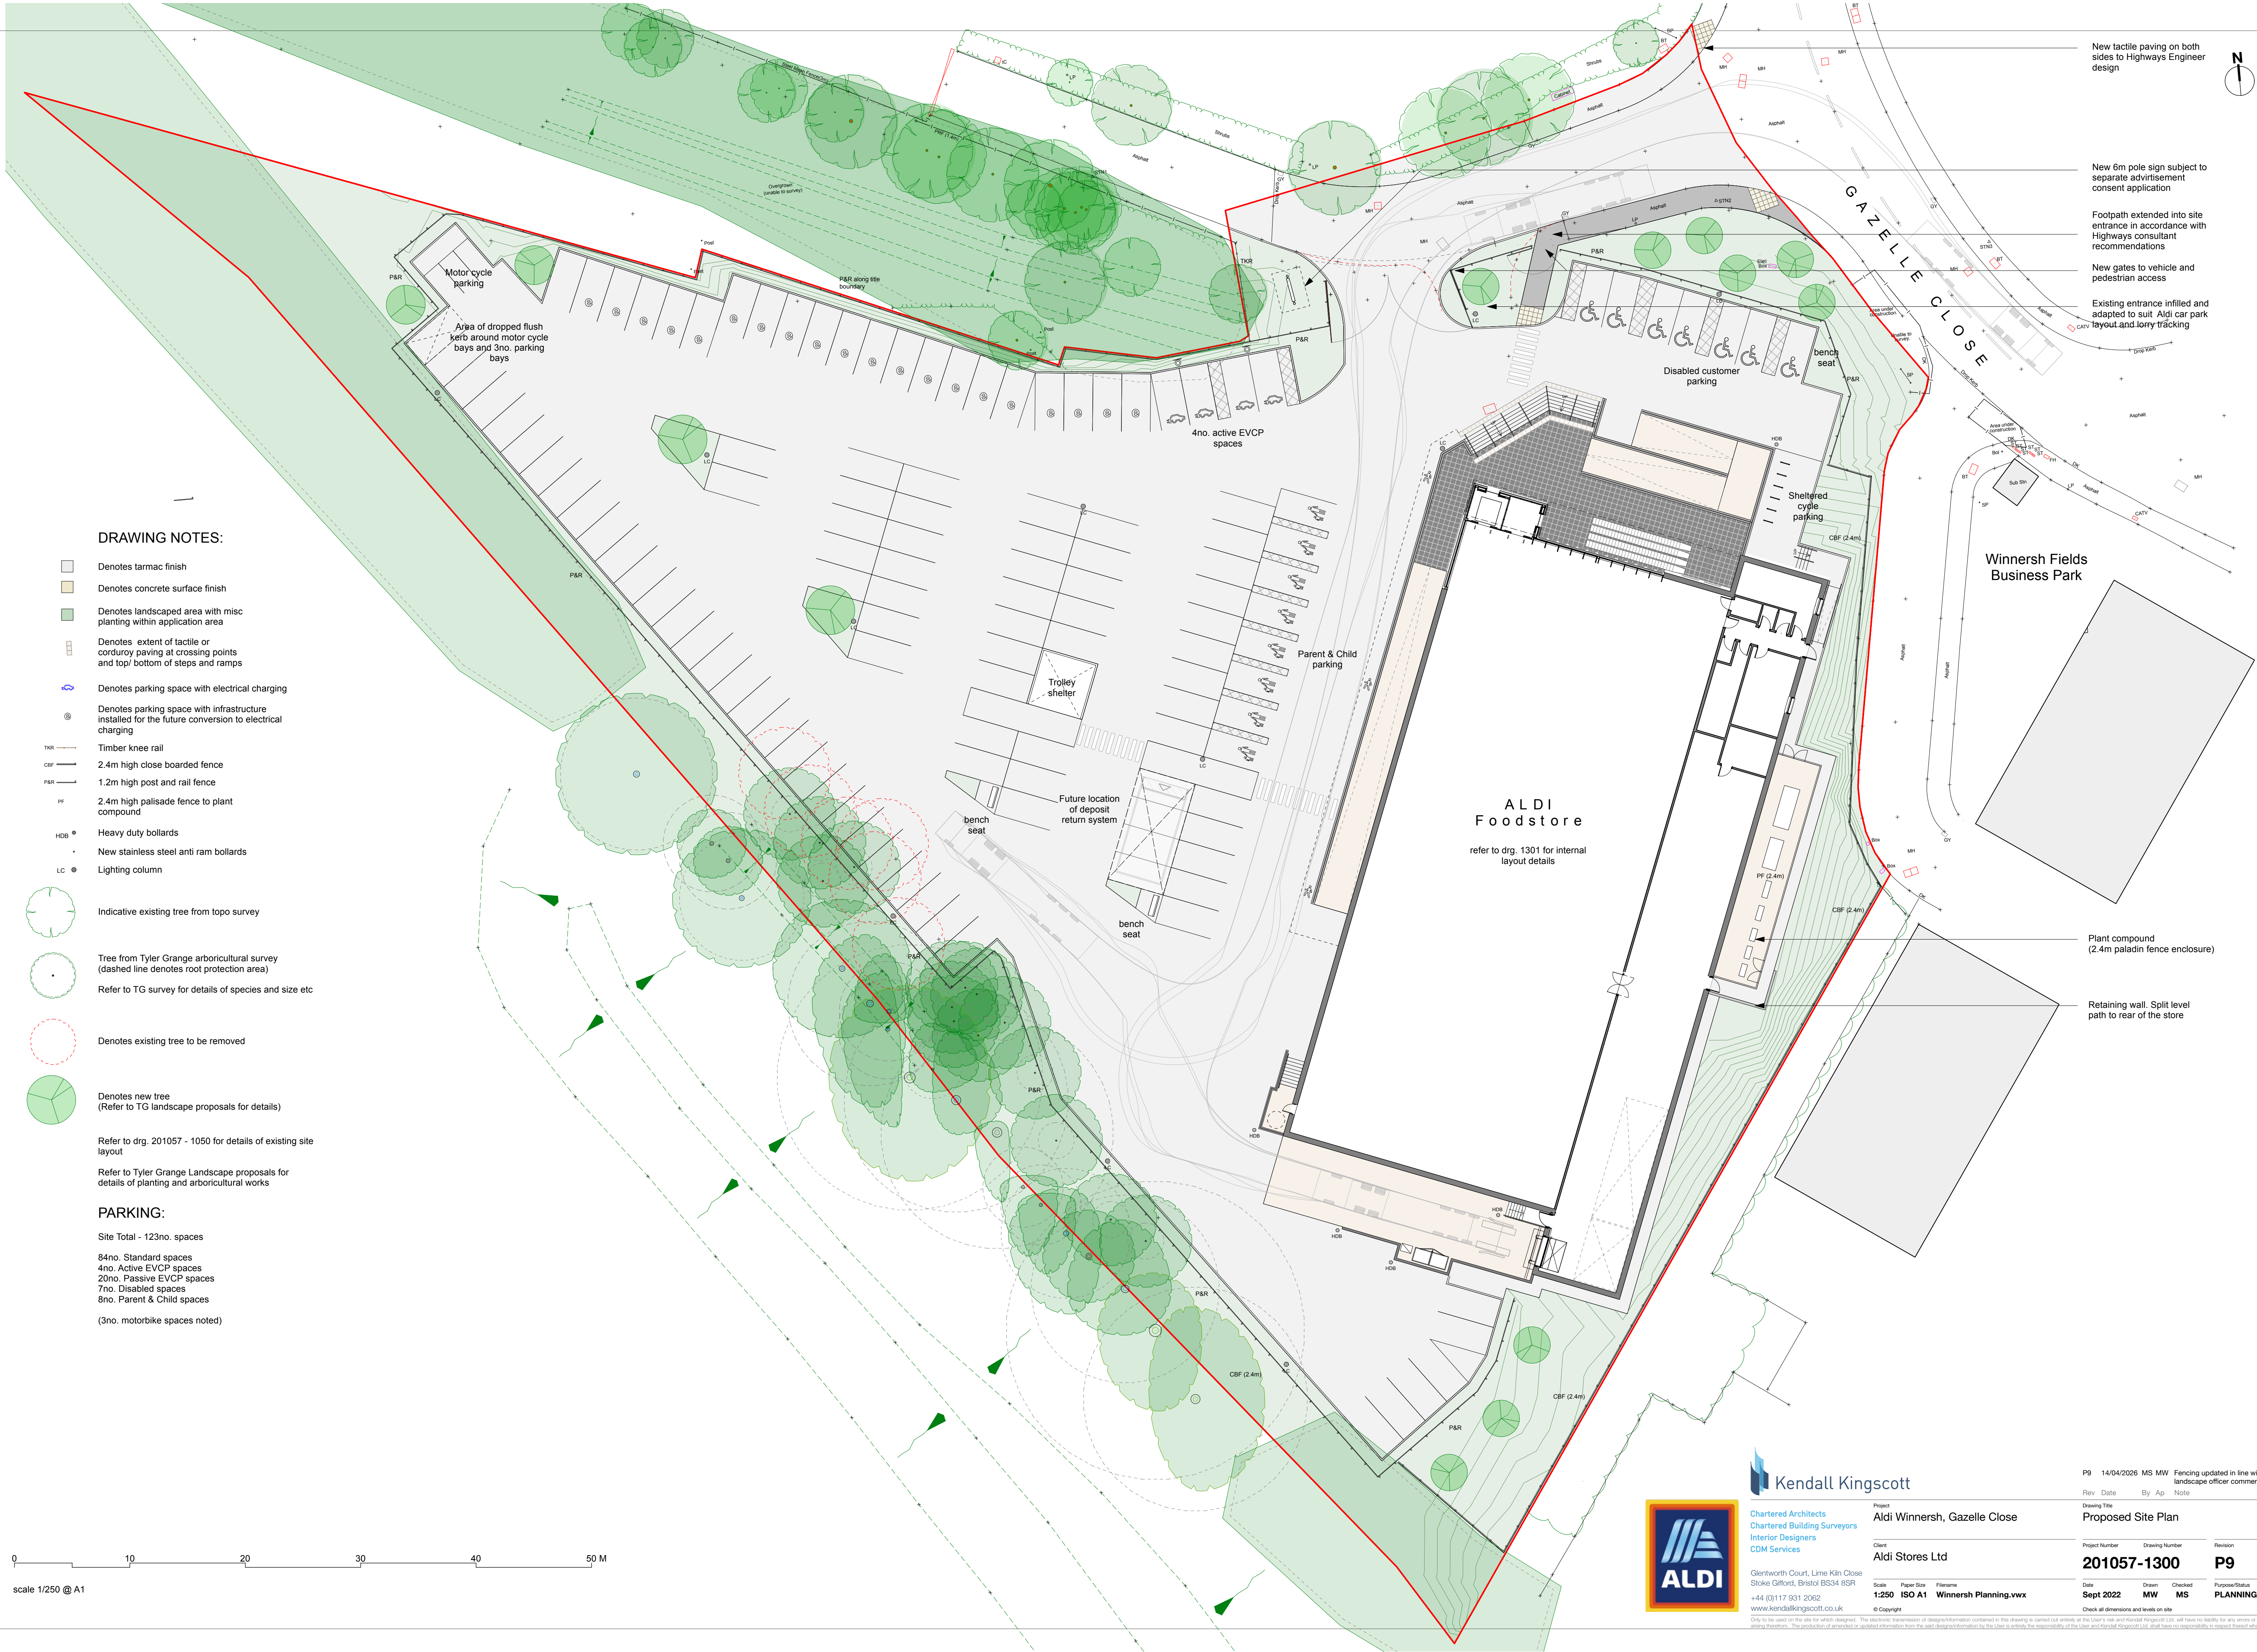

DRAWING NOTES:

- Denotes tarmac finish
- Denotes concrete surface finish
- Denotes landscaped area with misc planting within application area
- Denotes extent of tactile or corduroy paving at crossing points and top/ bottom of steps and ramps
- Denotes parking space with electrical charging
- Denotes parking space with infrastructure installed for the future conversion to electrical charging
- Timber knee rail
- 2.4m high close boarded fence
- 1.2m high post and rail fence
- 2.4m high palisade fence to plant compound
- Heavy duty bollards
- New stainless steel anti ram bollards
- Lighting column
- Indicative existing tree from topo survey
- Tree from Tyler Grange arboricultural survey (dashed line denotes root protection area)
- Refer to TG survey for details of species and size etc
- Denotes existing tree to be removed
- Denotes new tree (Refer to TG landscape proposals for details)
- Refer to drg. 201057 - 1050 for details of existing site layout
- Refer to Tyler Grange Landscape proposals for details of planting and arboricultural works

PARKING:

- Site Total - 123no. spaces
- 84no. Standard spaces
- 4no. Active EVCP spaces
- 20no. Passive EVCP spaces
- 7no. Disabled spaces
- 8no. Parent & Child spaces
- (3no. motorbike spaces noted)

New tactile paving on both sides to Highways Engineer design

New 6m pole sign subject to separate advertisement consent application

Footpath extended into site entrance in accordance with Highways consultant recommendations

New gates to vehicle and pedestrian access

Existing entrance infilled and adapted to suit Aldi car park layout and lorry tracking

Widdersh Fields Business Park

ALDI Foodstore

refer to drg. 1301 for internal layout details

Plant compound (2.4m paladin fence enclosure)

Retaining wall. Split level path to rear of the store

Kendall Kingscott



Chartered Architects
Chartered Building Surveyors
Interior Designers
CDM Services

Glenworth Court, Lime Kiln Close
Stoke Gifford, Bristol BS34 6SP
+44 (0)117 931 2062
www.kendallkingscott.co.uk

Client: Aldi Stores Ltd

Project: Aldi Widdersh, Gazelle Close

Scale: 1:250 ISO A1 Filename: Widdersh Planning.vwx

Date: Sept 2022 Drawn: MW Checked: MS Purpose/Status: PLANNING

P9 14/04/2026 MS MW Fencing updated in line with landscape officer comments

Rev Date By Ap Note

Project Number Drawing Number Revision

201057-1300 P9

Date: Sept 2022 Drawn: MW Checked: MS Purpose/Status: PLANNING

Only to be used on the site for which designed. The electronic reproduction of design information contained in this drawing is carried out entirely at the User's risk and Kendall Kingscott Ltd. shall have no liability for any errors or inaccuracies arising therefrom. The production of amended or updated information from the said design information by the User is entirely the responsibility of the User and Kendall Kingscott Ltd. shall have no responsibility in respect thereof whatsoever.