


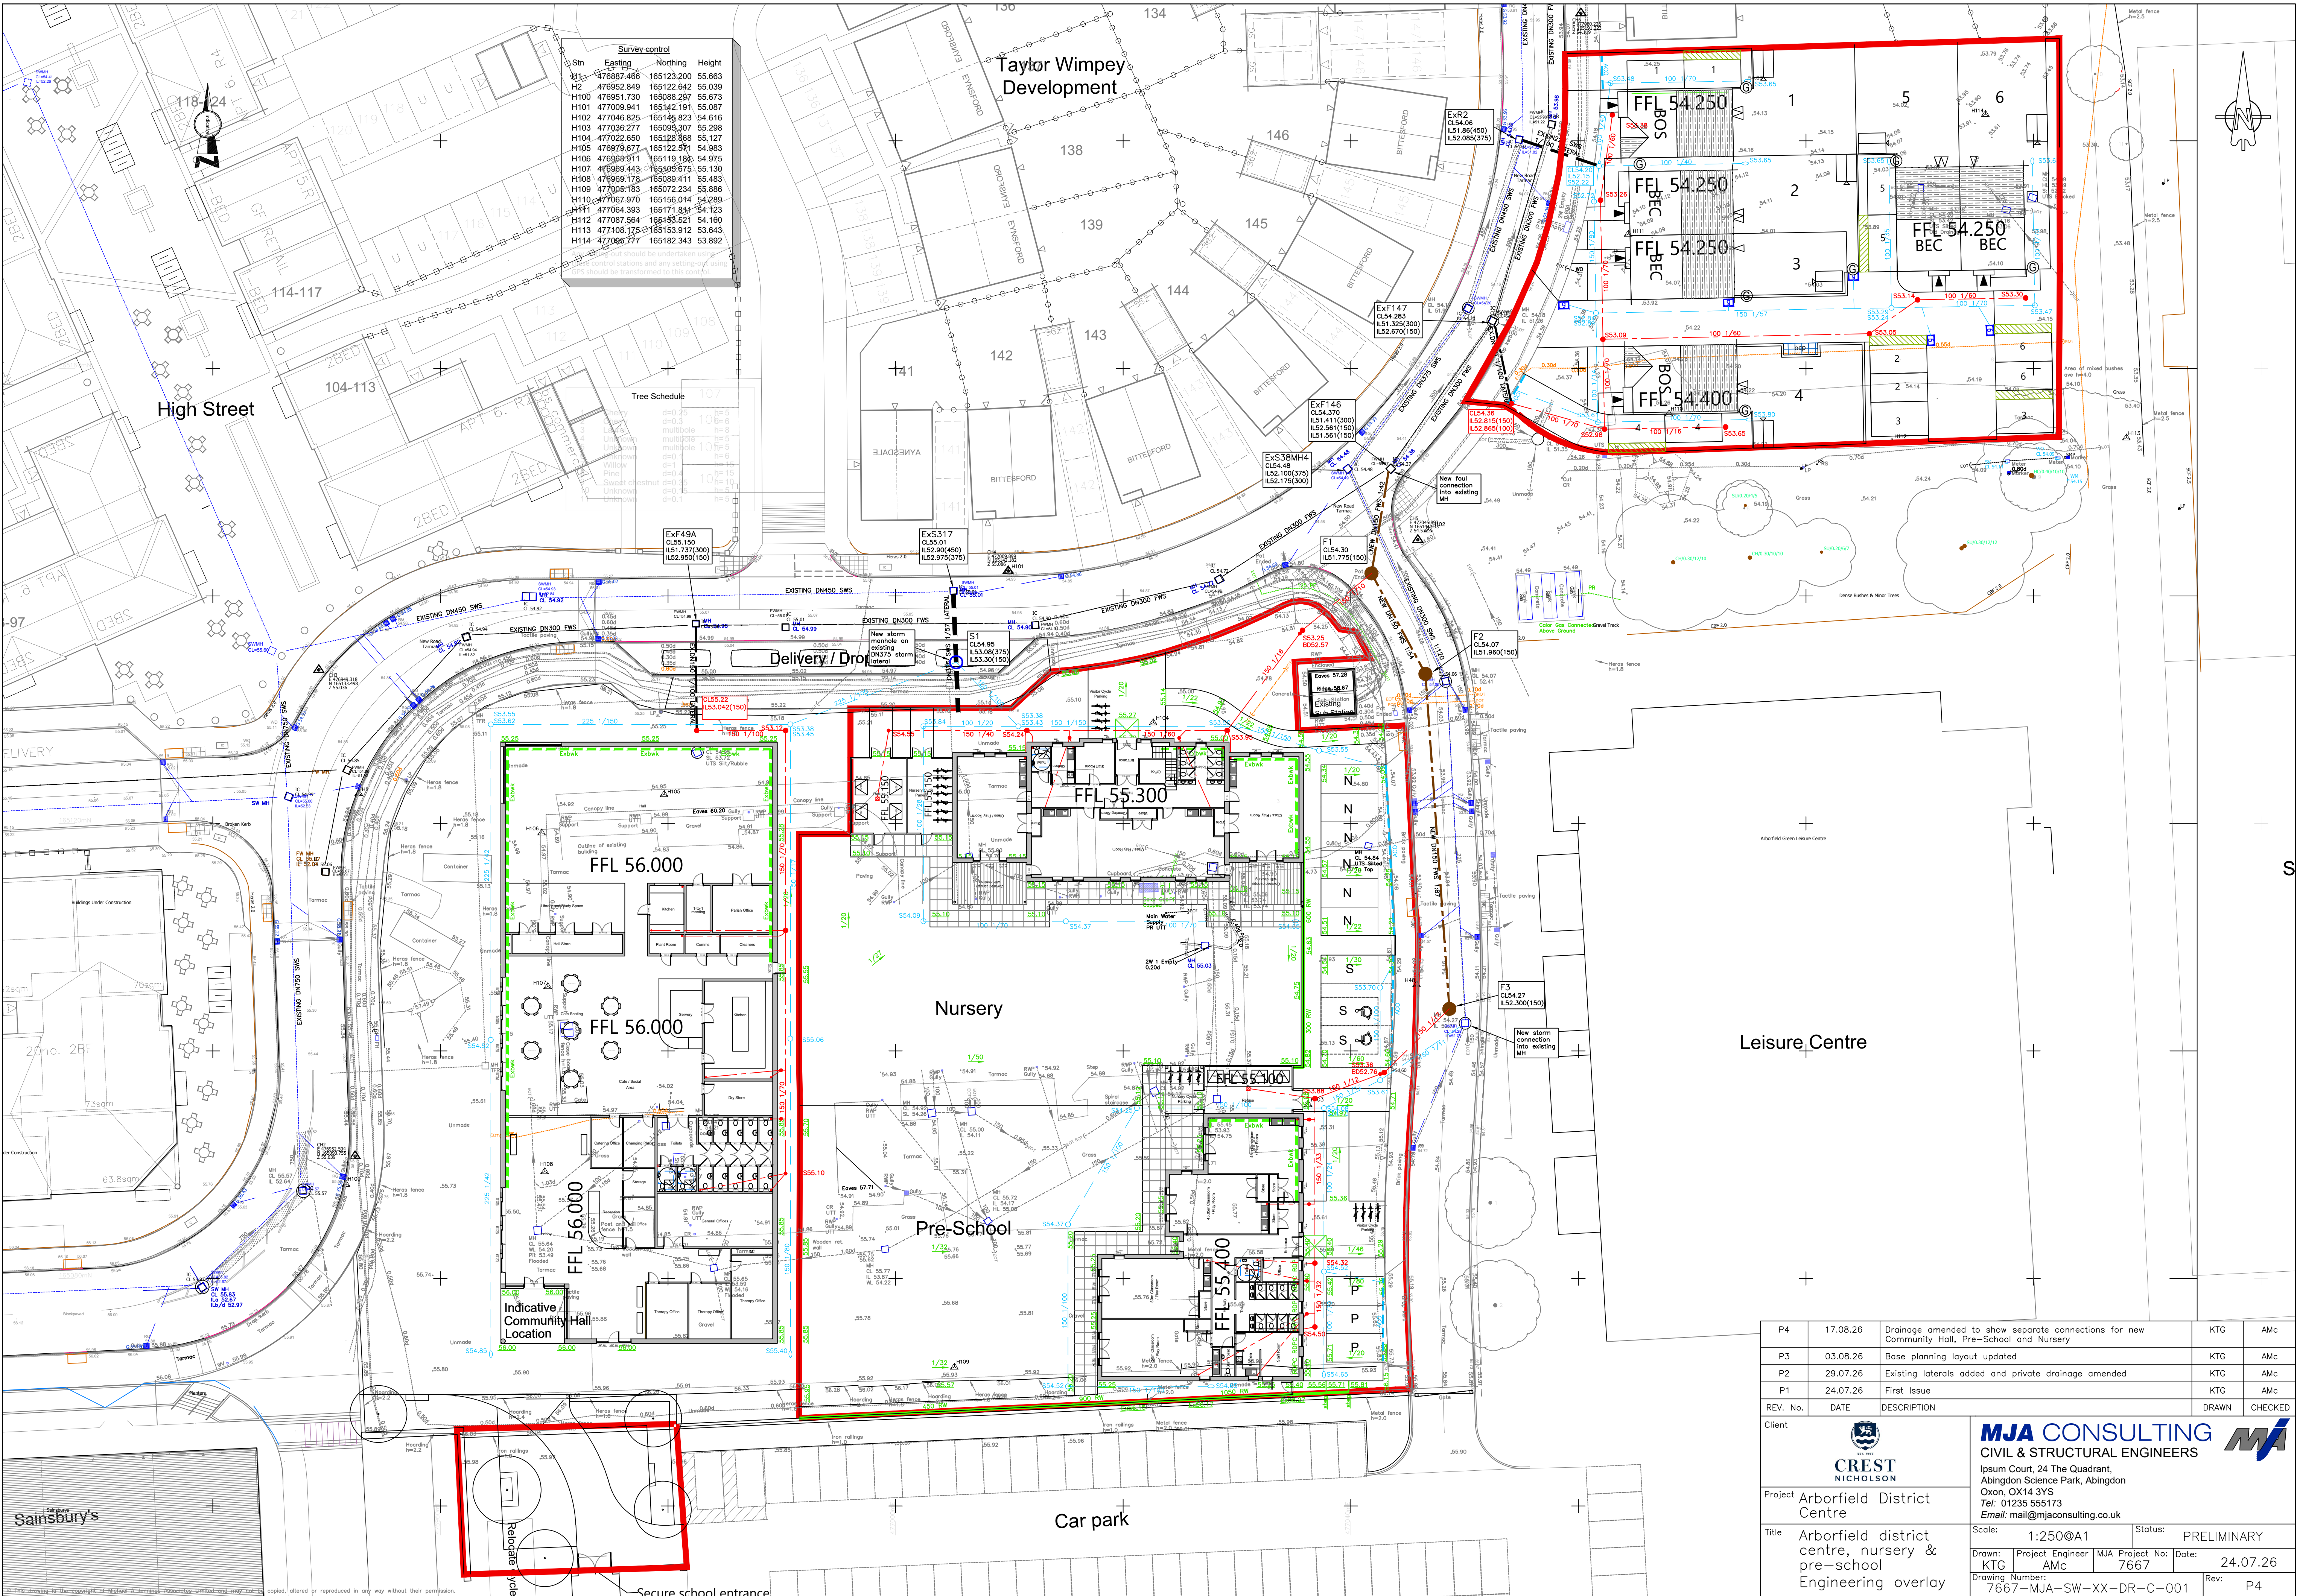

P4	17.08.26	Drainage amended to show separate connections for new Community Hall, Pre-School and Nursery	KTG	AMc
P3	03.08.26	Base planning layout updated	KTG	AMc
P2	29.07.26	Existing laterals added and private drainage amended	KTG	AMc
P1	24.07.26	First Issue	KTG	AMc
REV. No.	DATE	DESCRIPTION	DRAWN	CHECKED
Client			MJA CONSULTING CIVIL & STRUCTURAL ENGINEERS Ipsium Court, 24 The Quadrant, Abingdon Science Park, Abingdon Oxon, OX14 3YS Tel: 01235 555173 Email: mail@mjaconsulting.co.uk	
Project		Arborfield District Centre	Scale: 1:250@A1 Status: PRELIMINARY	
Title		Arborfield district centre, nursery & pre-school Engineering overlay	Drawn: [Project Engineer] MJA Project No: 7667 Date: 24.07.26 Drawing Number: 7667-MJA-SW-XX-DR-C-001 Rev: P4	