

© This drawing is copyright.
It is sent to you in confidence and must not be reproduced or disclosed to third parties without our prior permission.



Do not scale from this drawing, other than for Local Authority Planning purposes.

This drawing is to be read in conjunction with all relevant consultants, specialist manufacturers drawings and specifications.

Any discrepancies in dimensions or details on or between these drawings should be drawn to our attention.

All dimensions are in millimetres unless noted otherwise.

Any surveyed information incorporated within this drawing cannot be guaranteed as accurate unless confirmed by field dimension.

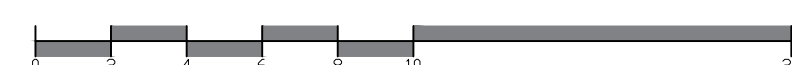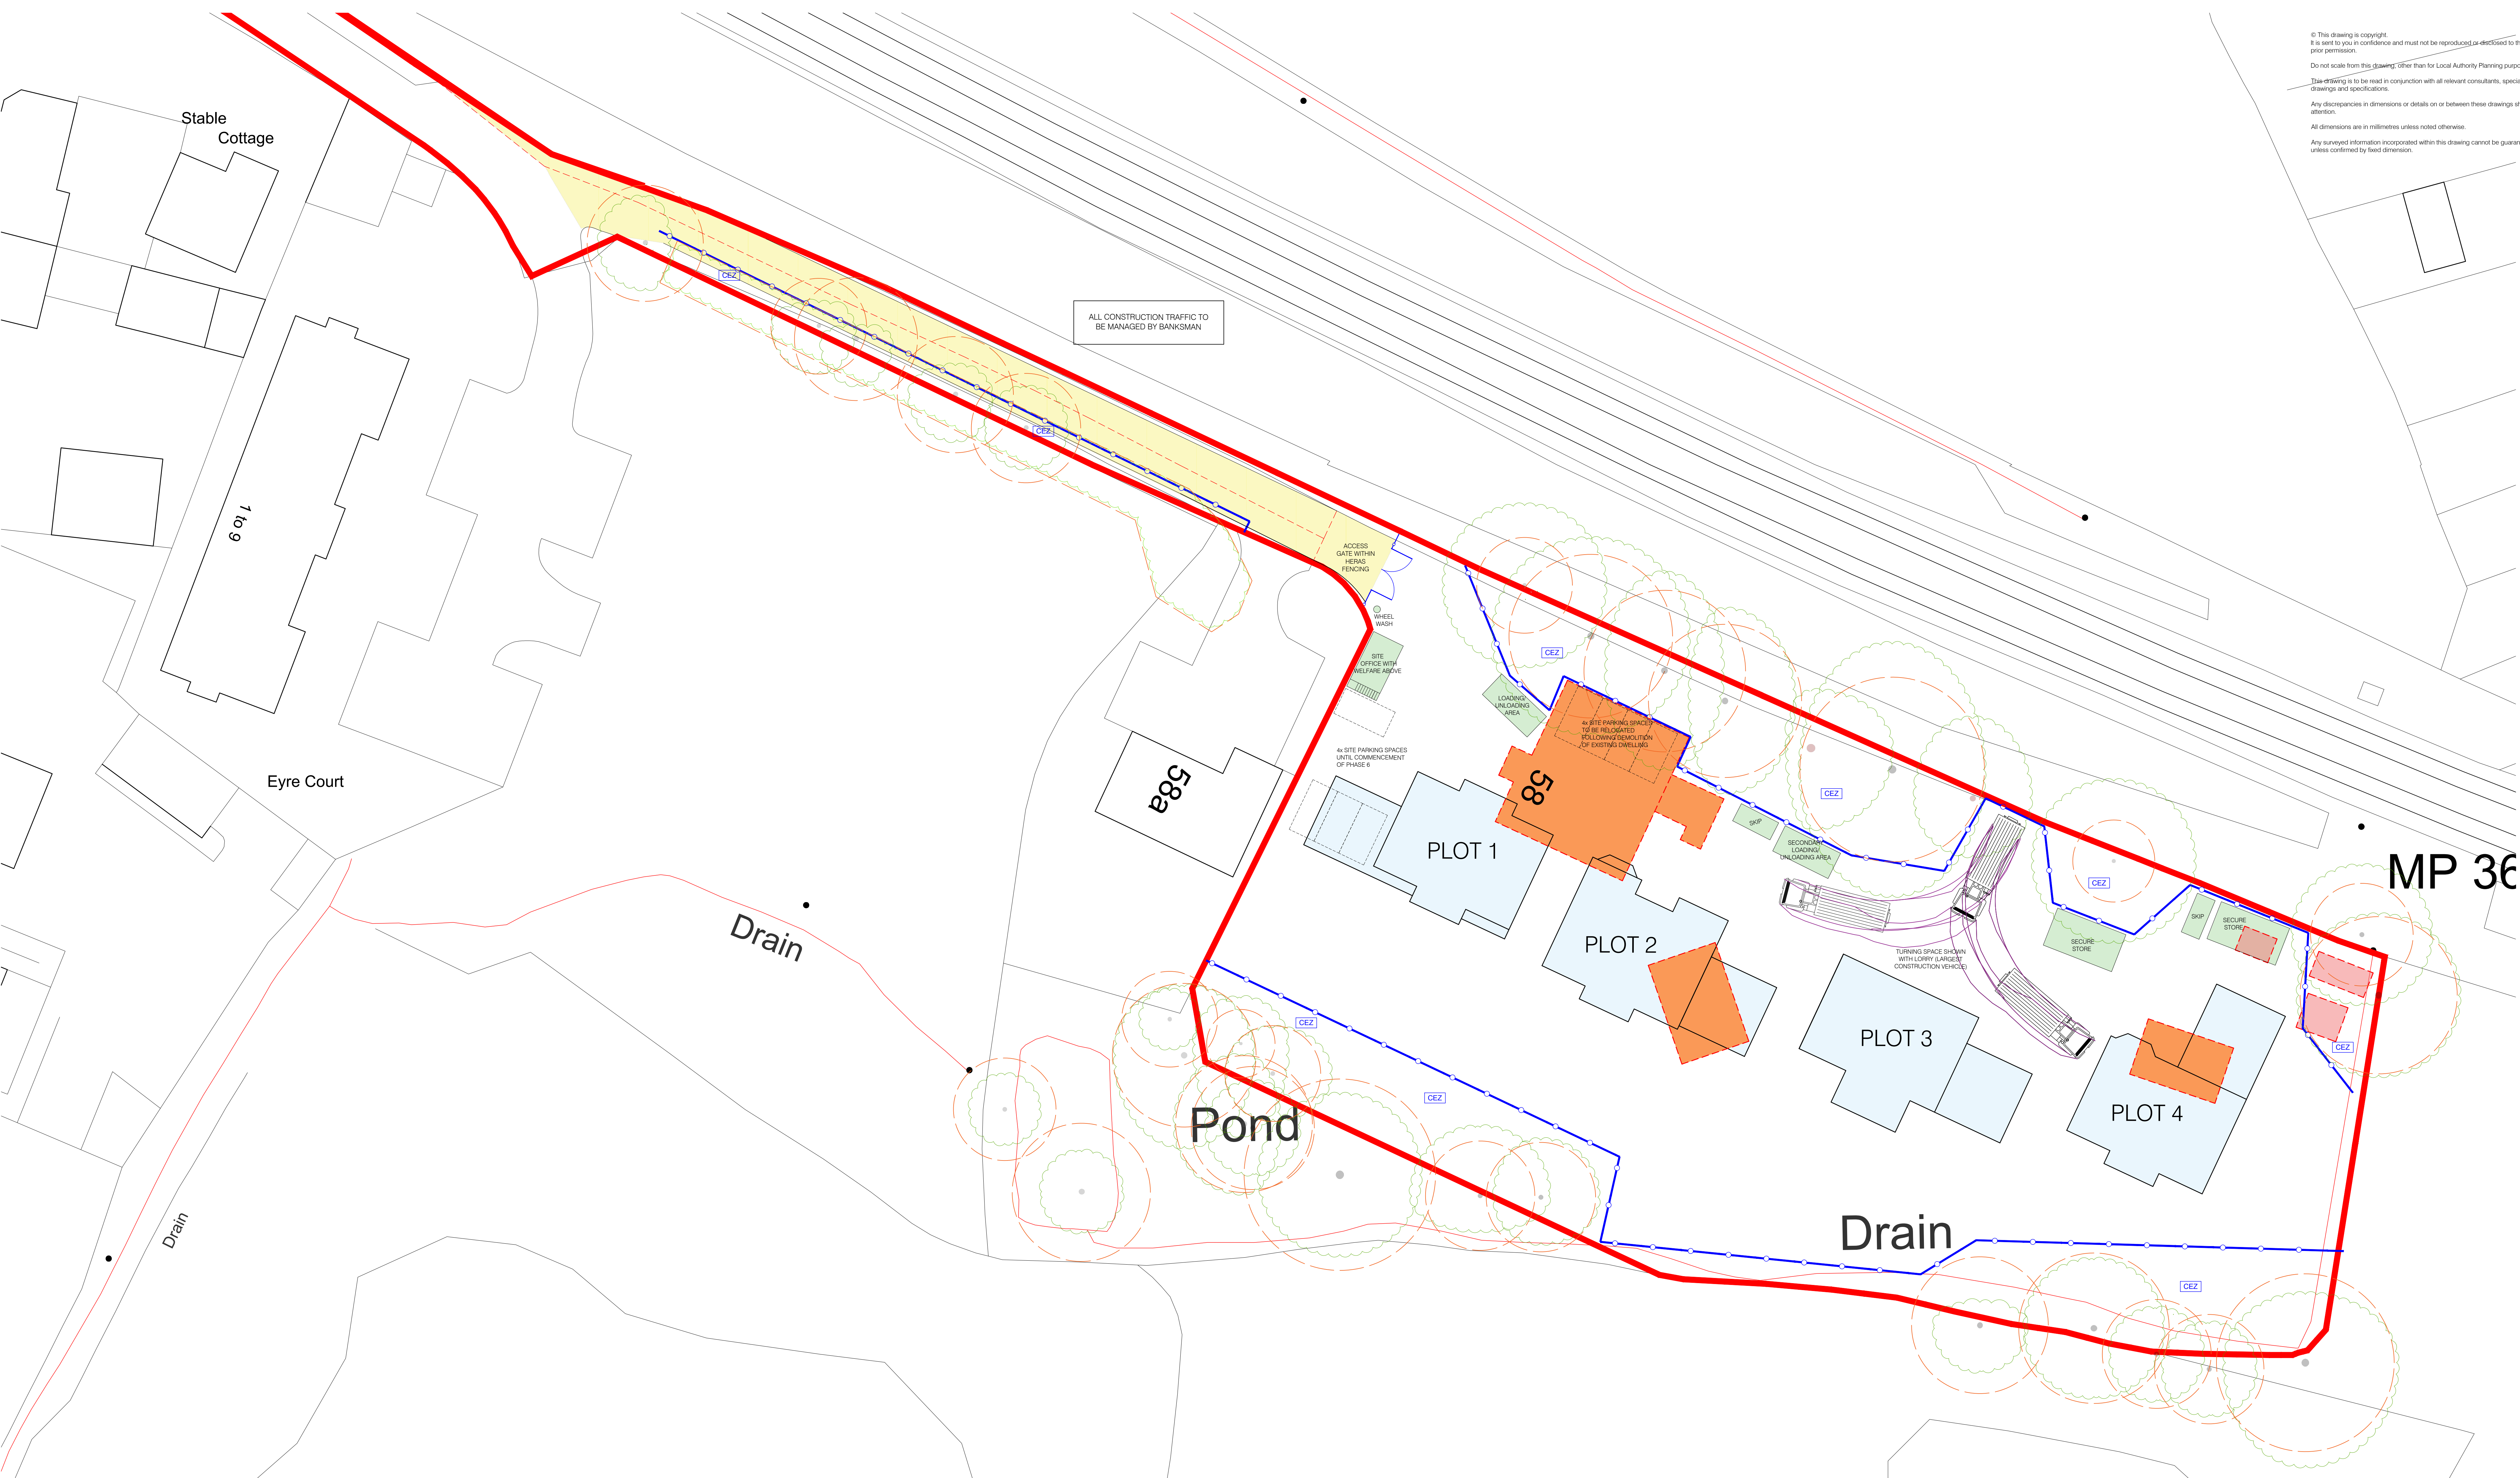

-  Existing to be Demolished
 Root Protection Area
 Temporary Protective Barriers
 Construction Exclusion Zone

Programme of Works

-
- Phase 1- Site Clearance in accordance with CEMP
- Phase 2- Erect Temporary Tree Protective Barriers
- Phase 3- Widen access road
- Phase 4- Demolish outbuilding to north east corner of the site
- Phase 5- Set up site storage, welfare, skips etc
- Phase 6- Demolish dwelling and all other outbuildings
- Phase 7- Erect 4no. new dwellings

REV	DATE	DESCRIPTION	INITIAL	CHECKED
PLANNING				



harding rose architects

CLIENT	Blueking Holdings Limited
PROJECT	58 Fichampstead Road, Wokingham, Berkshire, RG40 2NS
TITLE	Construction Management Plan

SCALE 1:200@A0	DATE 26.08.26		
DRAWN AS	PROJECT NO. 25.1234	C.01	B