


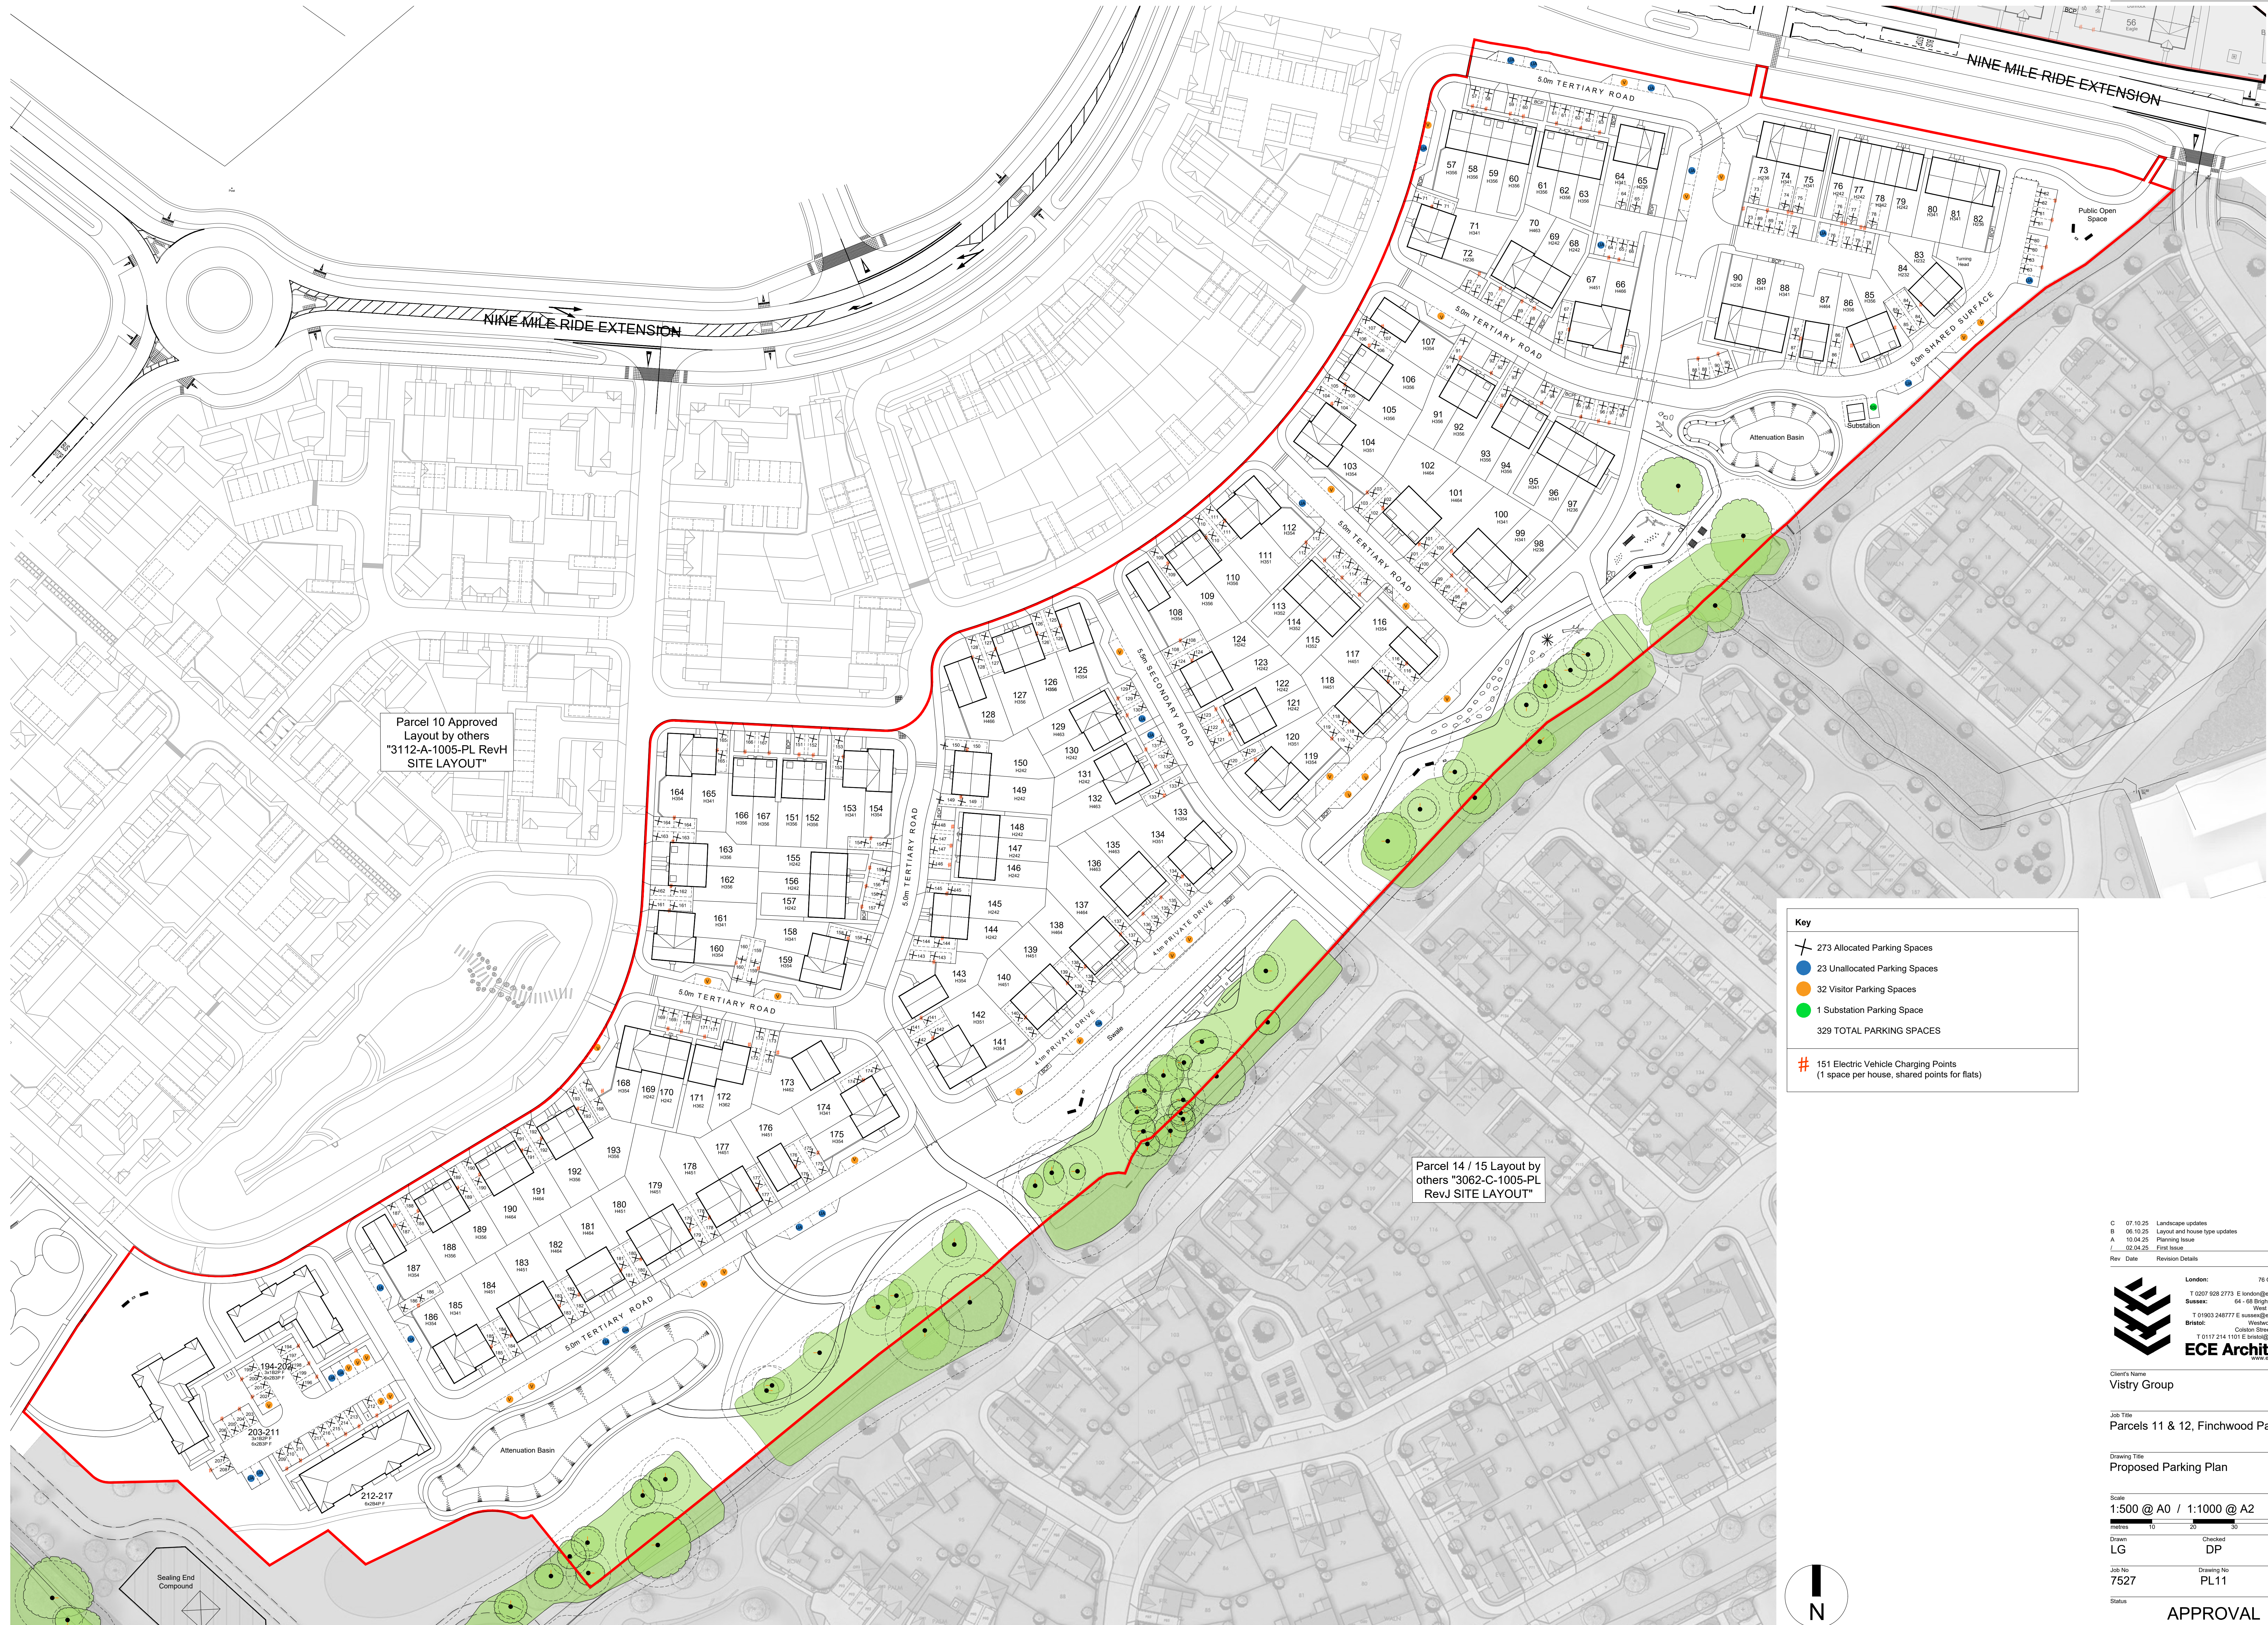

Rev	Date	Revision Details	Rev	Date	Revision Details
C	07.10.25	Landscape updates	EB	DP	
B	08.10.25	Layout and house type updates	EB	DP	
A	10.04.25	Planning Issue	KP	DP	
L	02.04.25	Final Issue	LG	DP	

London: 76 Great Suffolk Street
London, SE1 1BL
T 0207 928 2773 E london@ecearchitecture.com
Sussex: 64 - 68 Brighton Road, Worthing
West Sussex, BN11 2SN
T 01903 248777 E sussex@ecearchitecture.com
Bristol: Wincobury, Beacon Tower
Cotton Street, Bristol, BS1 4XE
T 0117 214 1101 E bristol@ecearchitects.com
www.ecearchitects.com

ECE Architecture

Client's Name
Vistry Group

Job Title
Parcels 11 & 12, Finchwood Park

Drawing Title
Proposed Parking Plan

Scale
1:500 @ A0 / 1:1000 @ A2

Drawn LG Checked DP Date 14.10.24

Job No 7527 Drawing No PL11 Rev C

Status APPROVAL