


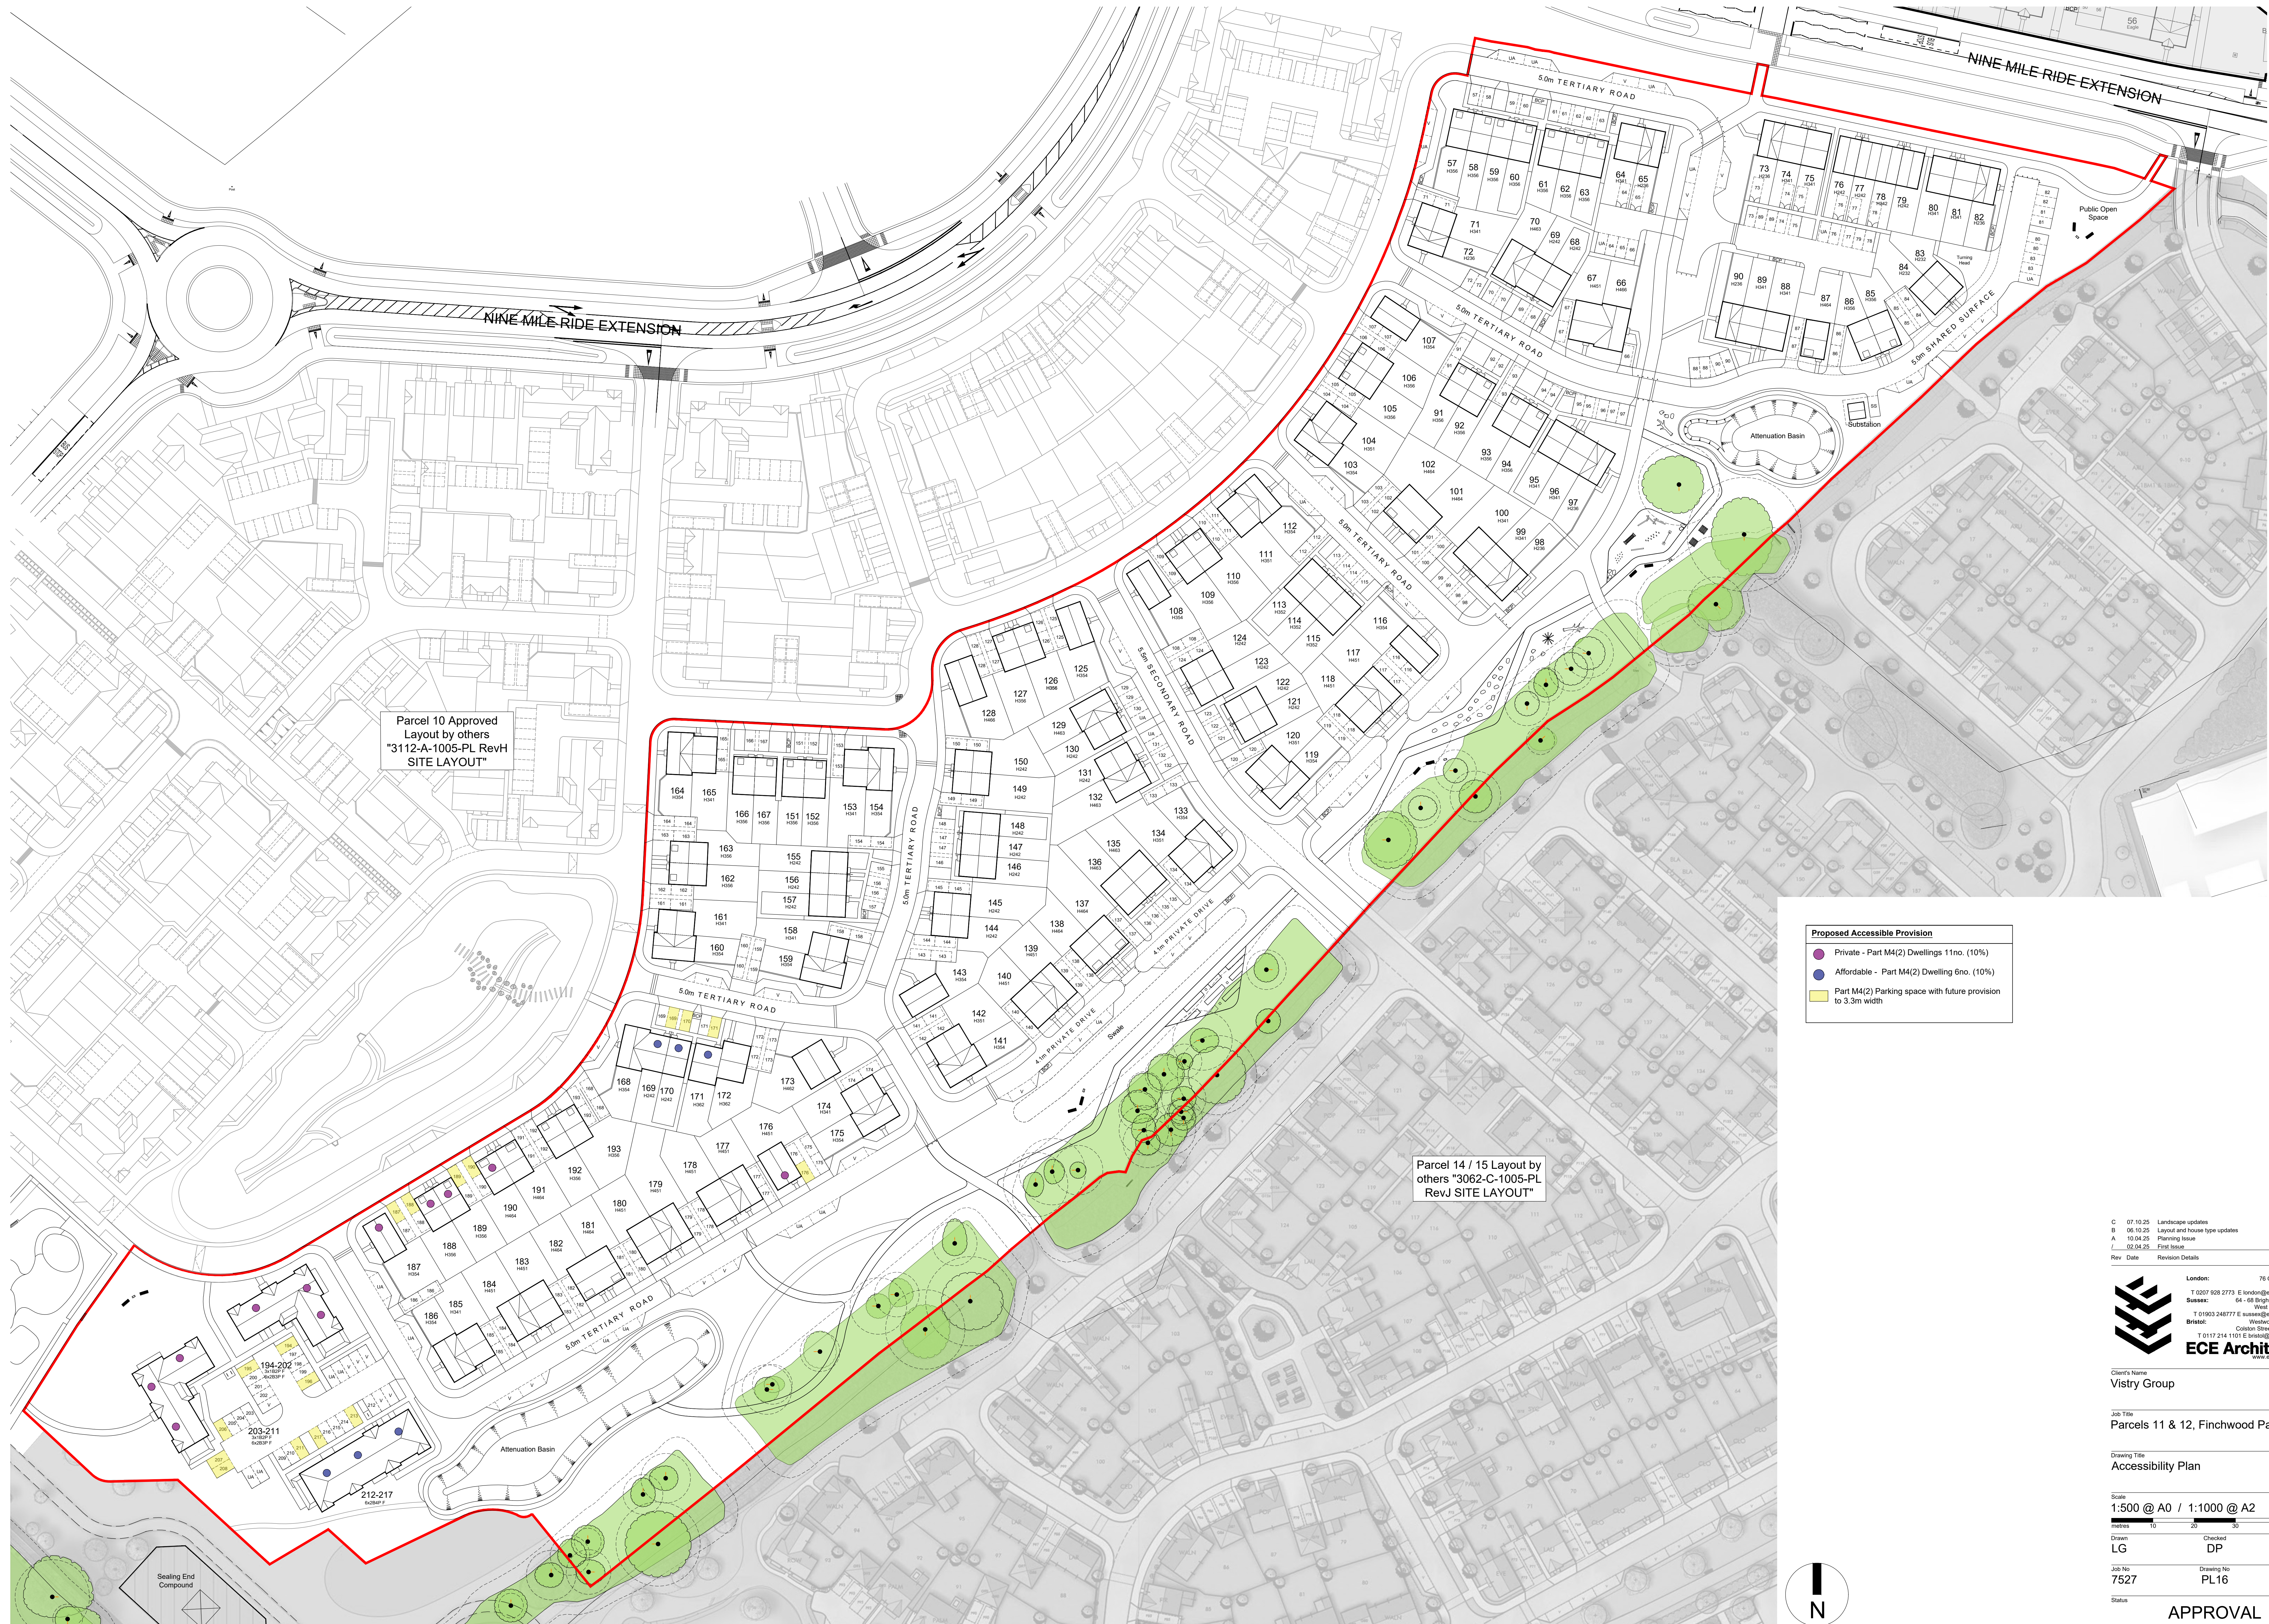

Parcel 10 Approved
Layout by others
"3112-A-1005-PL RevH
SITE LAYOUT"

Parcel 14 / 15 Layout by
others "3062-C-1005-PL
RevJ SITE LAYOUT"

Proposed Accessible Provision	
Private - Part M4(2) Dwellings 11no. (10%)	
Affordable - Part M4(2) Dwelling 6no. (10%)	
Part M4(2) Parking space with future provision to 3.3m width	

C	07.10.25	Landscape updates	EB	DP
B	06.10.25	Layout and house type updates	EB	DP
A	10.04.25	Planning Issue	KP	DP
L	02.04.25	Final Issue	LG	DP
Rev	Date	Revision Details	Dr	Ch

London: 76 Great Suffolk Street
London, SE1 1BL
T 0207 928 2773 E london@ecearchitecture.com
Sussex: 64 - 68 Brighton Road, Worthing
West Sussex, BN11 2SN
T 01903 248777 E sussex@ecearchitecture.com
Bristol: Wootton Bassett, Bristol, BS1 4XE
T 0117 214 1101 E bristol@ecearchitecture.com
ECE Architecture
www.ecearchitecture.com

Client's Name
Vistry Group

Job Title
Parcels 11 & 12, Finchwood Park

Drawing Title
Accessibility Plan

Scale
1:500 @ A0 / 1:1000 @ A2

metres 10 20 30 40 50

Drawn LG Checked DP Date 14.10.24

Job No 7527 Drawing No PL16 Rev C

Status
APPROVAL