


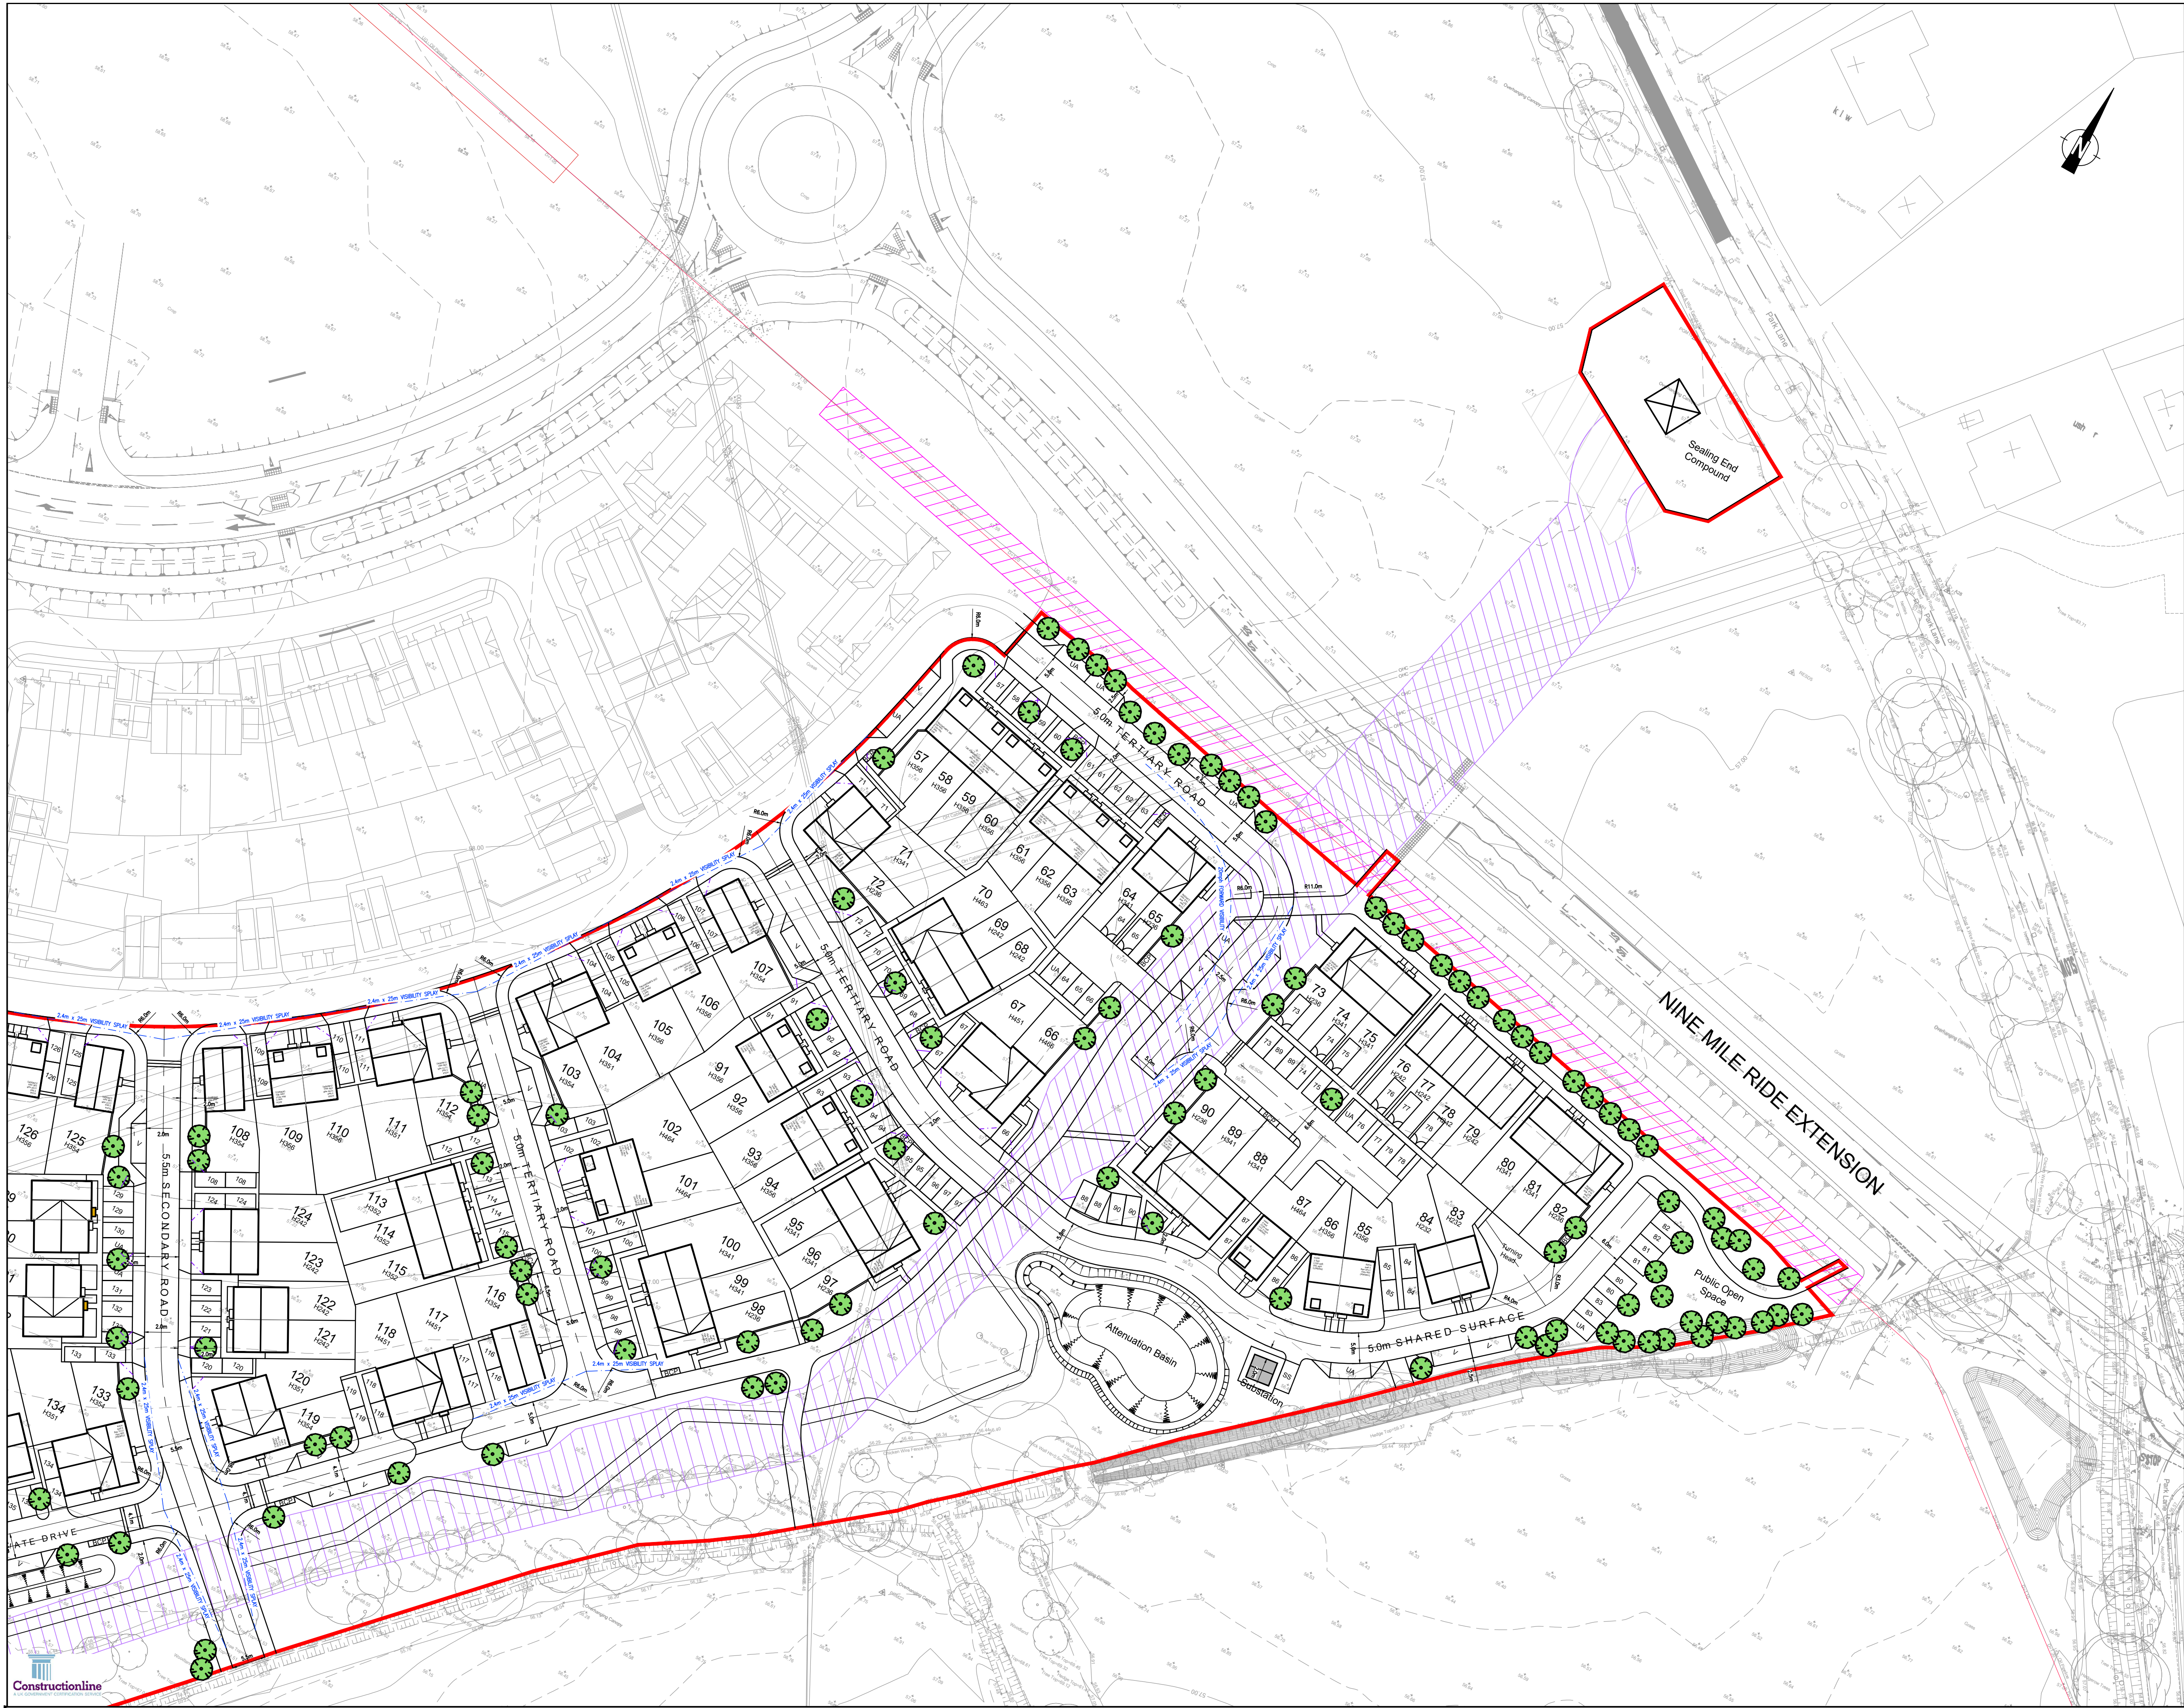

NOTES:

- DO NOT SCALE FROM THIS DRAWING.
- ALL DIMENSIONS ARE IN METRES, UNLESS STATED OTHERWISE.
- THIS DRAWING IS TO BE READ IN CONJUNCTION WITH ALL RELEVANT SCHEME DRAWINGS AND SPECIFICATIONS.

SHEET KEY

KEY

- SITE BOUNDARY
- VISIBILITY SPLAY
- 2m x 2m DRIVEWAY VISIBILITY SPLAY

PRELIMINARY ISSUE

S0 P06	BACKGROUND SITE LAYOUT UPDATE	HF	TA	14.10.25
S0 P05	UPDATED TO SUIT LATEST SITE LAYOUT	HF	TA	11.09.25
S0 P04	UPDATED TO SUIT LATEST SITE LAYOUT	HF	TA	07.08.25
S0 P03	UPDATED TO SUIT LATEST SITE LAYOUT	HF	TA	10.04.25
S0 P02	UPDATED TO SUIT LATEST SITE LAYOUT	HF	TA	28.03.25
ST Rev	Description	Dwn	Chk	Date

Preliminary Issue	✓	Submitted for S104	
Planning Issue		Issued for Tender	
Submitted for S38		Issued for Construction	
Submitted for S278		As Built	

DRAWING STATUS

STUART MICHAEL ASSOCIATES
CONSULTING ENGINEERS

Stuart Michael Associates Ltd
Coombe House, Coombe Square, Thatcham, Berkshire RG19 4JF
T: 01635 867 711 E: mail@stuartmichael.co.uk
F: 01635 861 715 W: www.stuartmichael.co.uk

Bovis Homes **Linden Homes** **COUNTRYSIDE HOMES** **Countryside Partnerships**

Part of the Vistry Group

JOB TITLE

FINCHWOOD PARCELS 11, 12 & 13

DRAWING TITLE

PARCEL 11 AND 12
GENERAL ARRANGEMENT
SHEET 2 OF 2

DATE	DRAWN	CHECKED	SCALE	BY
NOV 2024	TA	KJM	1:500	TA

7292.002 P06 S0

This drawing is the copyright of Stuart Michael Associates Limited. It may not be reproduced or amended without the written approval of Stuart Michael Associates