



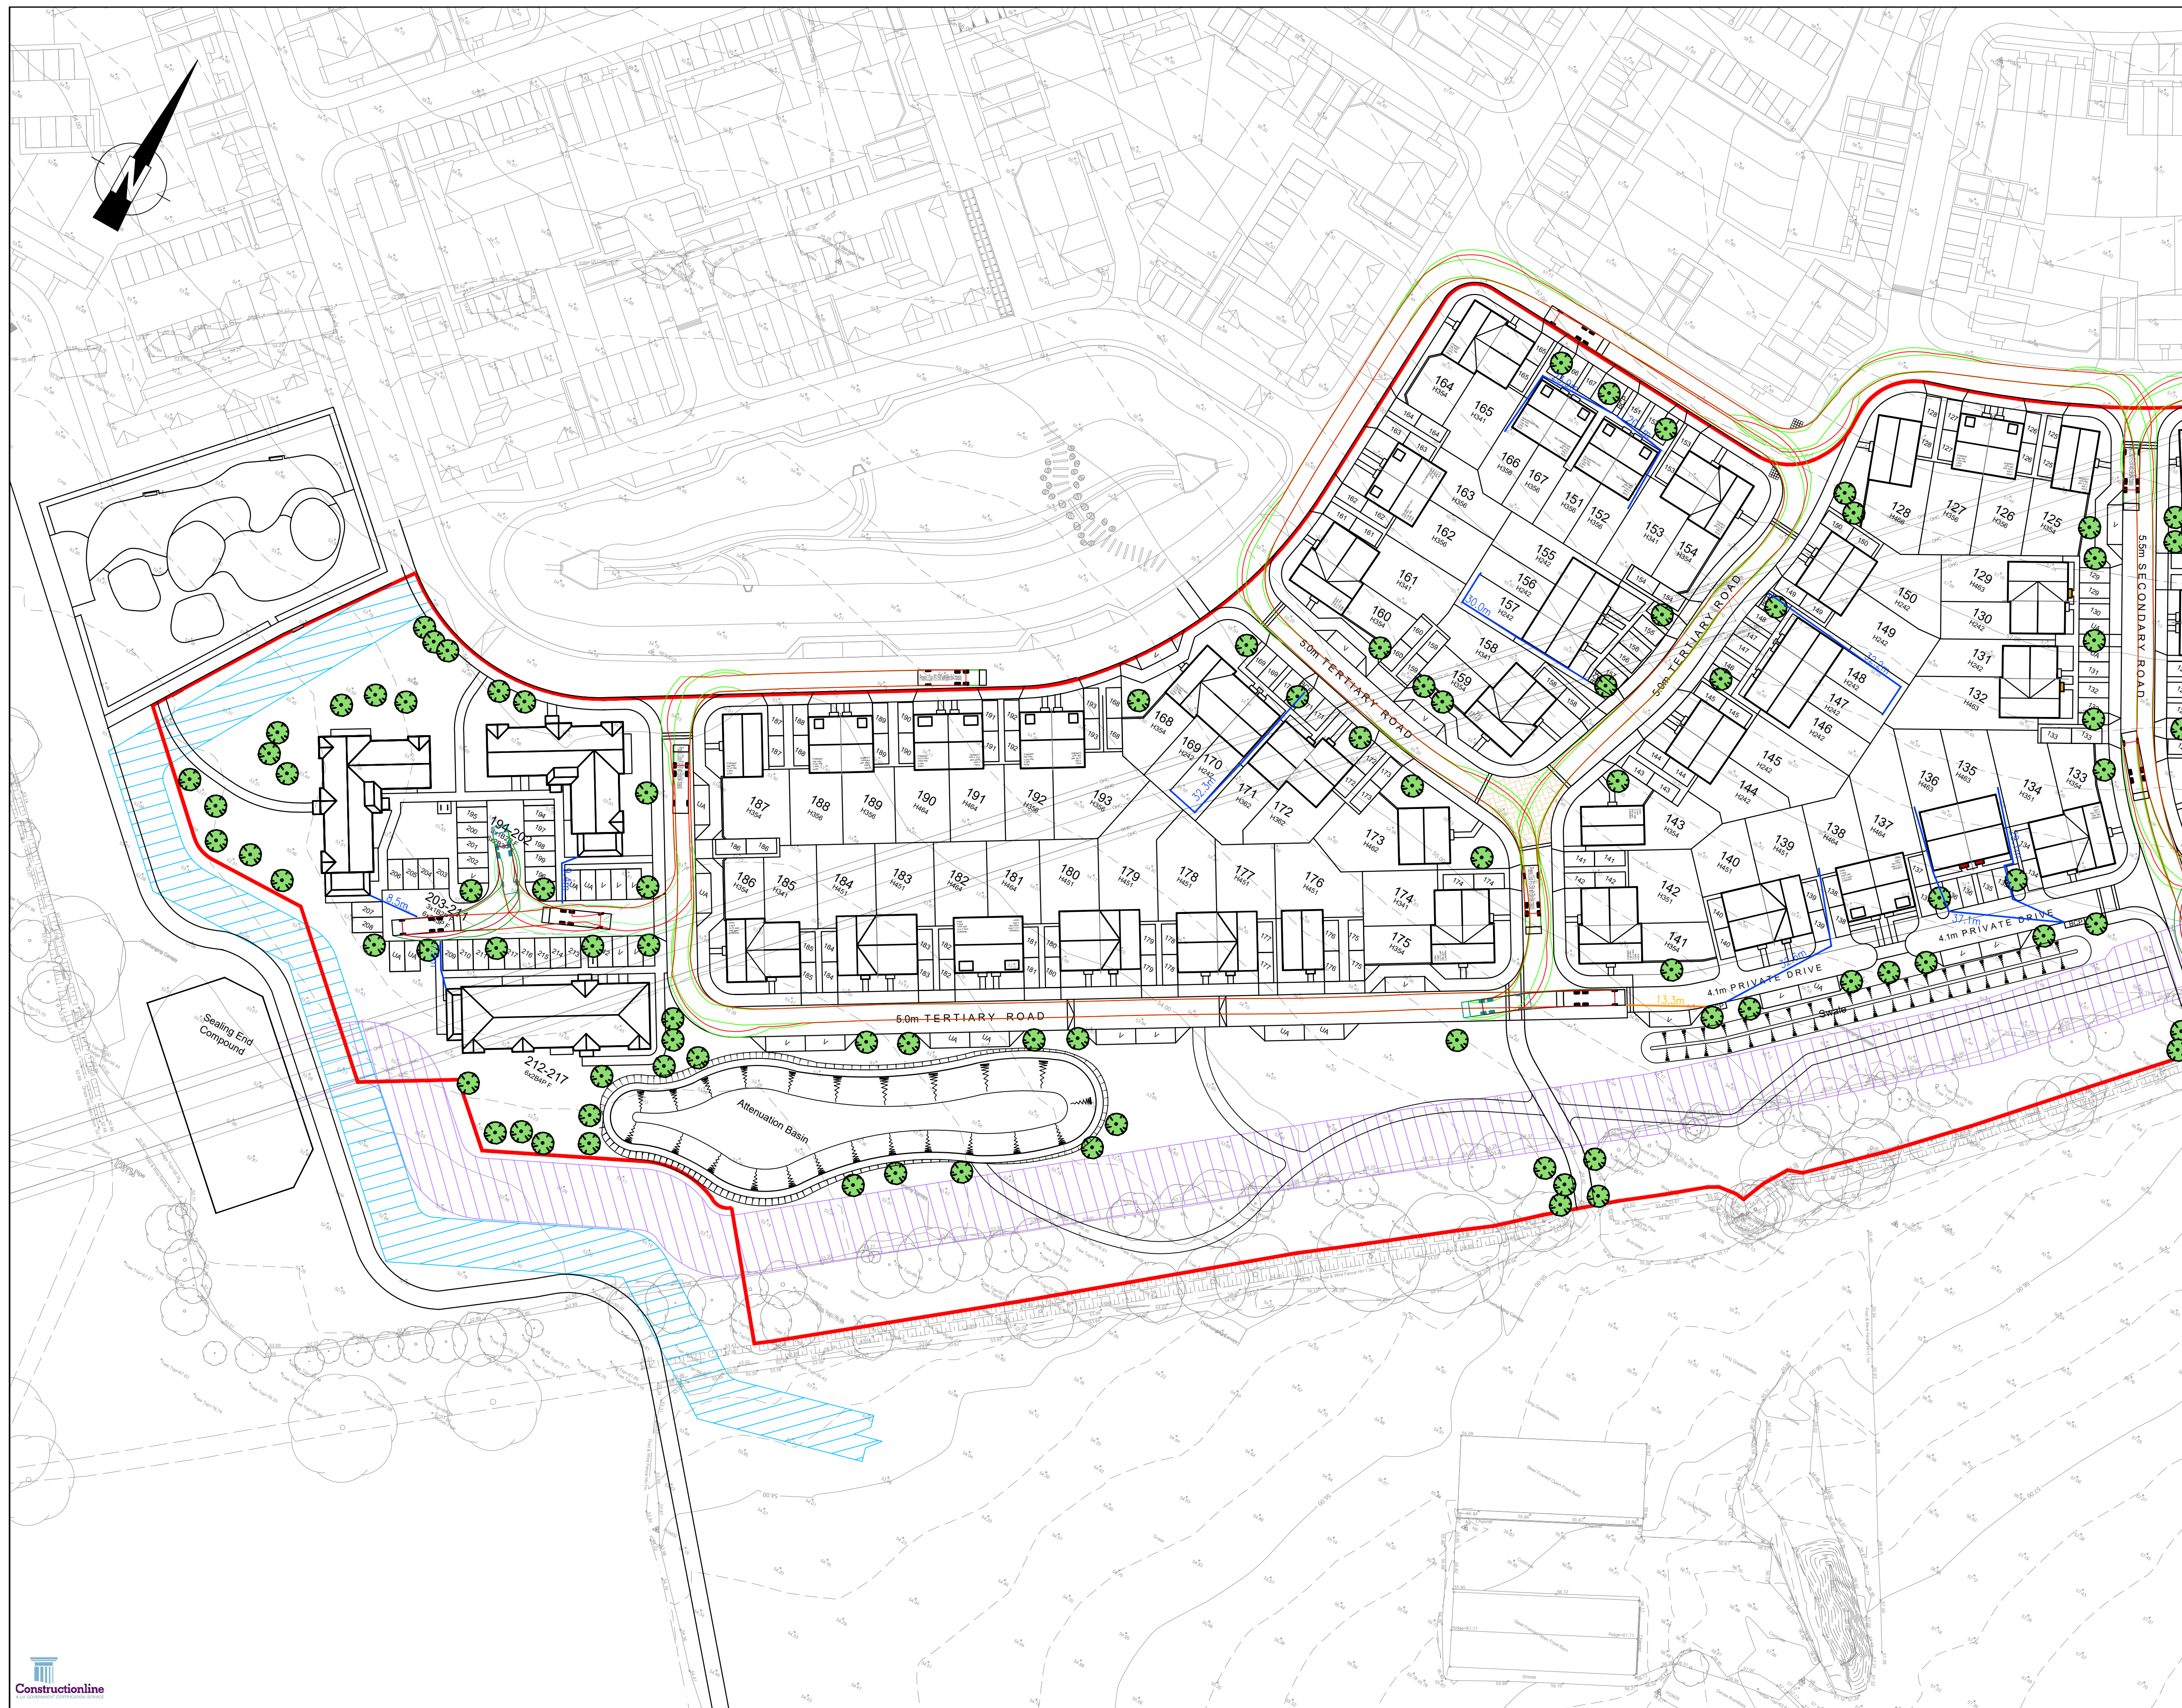


- NOTES:
1. DO NOT SCALE FROM THIS DRAWING.
 2. ALL DIMENSIONS ARE IN METRES, UNLESS STATED OTHERWISE.
 3. THIS DRAWING IS TO BE READ IN CONJUNCTION WITH ALL RELEVANT SCHEME DRAWINGS AND SPECIFICATIONS.

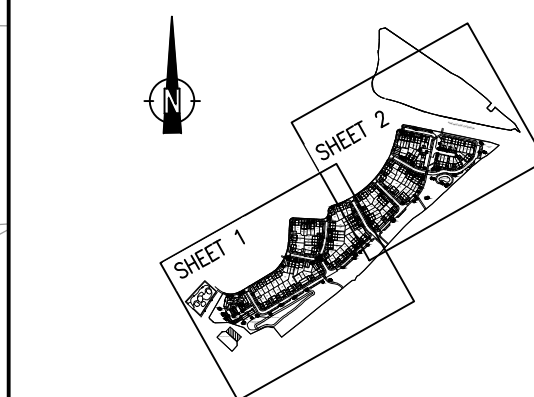

- KEY
- SITE BOUNDARY
 - BODY OUTLINE
 - CHASSIS OUTLINE
 - VEHICLE PROFILE
 - REVERSING BODY OUTLINE
 - REVERSING CHASSIS OUTLINE
 - REVERSING VEHICLE PROFILE
 - REFUSE PEDESTRIAN CARRY DISTANCE
 - REFUSE WORKER CARRY DISTANCE

VEHICLE PROFILES

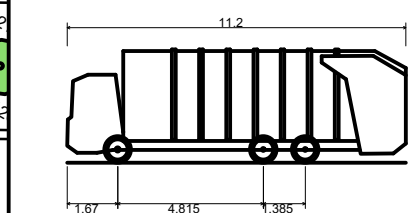

Phoenix 2 Duo (P2-15W with Elite 6x4 chassis)
Overall Length 11.200m
Overall Width 2.530m
Overall Body Height 3.751m
Min Body Ground Clearance 0.344m
Track Width 2.500m
Lock to lock time 4.08s
Kerb to Kerb Turning Radius 9.500m

PRELIMINARY ISSUE

S0 P07	BACKGROUND SITE LAYOUT UPDATE	HF	TA	14.10.25
S0 P06	BACKGROUND UPDATED	TV	TA	23.09.25
S0 P05	UPDATED TO SUIT LATEST SITE LAYOUT	HF	TA	11.09.25
S0 P04	UPDATED TO SUIT LATEST SITE LAYOUT	HF	TA	07.08.25
S0 P03	UPDATED TO SUIT LATEST SITE LAYOUT	HF	TA	10.04.25
S0 P02	UPDATED TO SUIT LATEST SITE LAYOUT	HF	TA	28.03.25
ST Rev	Description	Drm	Chk	Date

REVISIONS				
Preliminary Issue	Submitted for S104			
Planning Issue	Issued for Tender			
Submitted for S38	Issued for Construction			
Submitted for S278	As Built			
DRAWING STATUS				

STUART MICHAEL ASSOCIATES
CONSULTING ENGINEERS

Stuart Michael Associates Ltd
Coombe House, Coombe Square, Thatcham, Berkshire RG19 4JF
T: 01635 867 711 E: mail@stuartmichael.co.uk
F: 01635 861 715 W: www.stuartmichael.co.uk

Bovis Homes **Linden Homes** **COUNTRYSIDE HOMES** **Countryside Partnerships**

Part of the Vistry Group

JOB TITLE
FINCHWOOD PARCELS 11, 12 & 13

DRAWING TITLE
**PARCEL 11 AND 12
REFUSE VEHICLE TRACKING
SHEET 1 OF 2**

DATE	DRAWN	CHECKED	SCALE	SHEET
NOV 2024	TV	TA	1:500	0A1
7292.003				P07
SO				

This drawing is the copyright of Stuart Michael Associates Limited. It may not be reproduced or amended without the written approval of Stuart Michael Associates